f 137

4137

13725

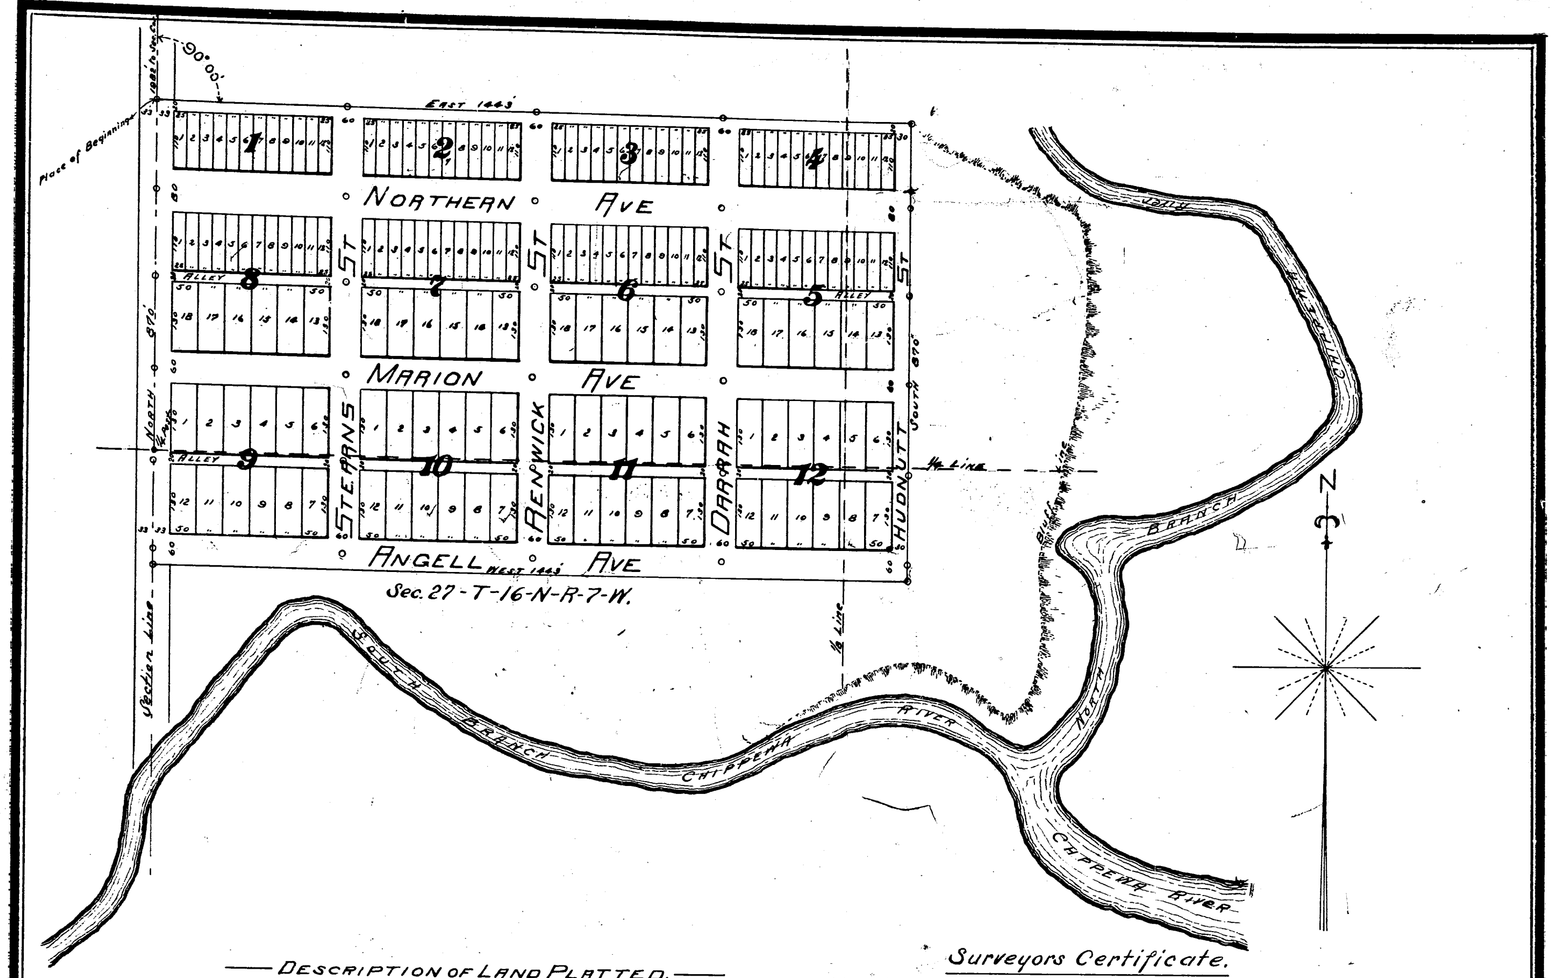

DESCRIPTION OF LAND PLATTED.

The land embraced in the annexed Plat of The Village of Barryton is described as follows, Beginning at a point on on the west line of Section 27-T-16-N-R-7-W 1982 feet south of the Northwest corner of said Section 27. Thence East 1443 feet Thence South 870 feet. Thence West 1443 feet. Thence North 870 feet to the place of beginning.

Surveyors Certificate.

I hereby certify that the plat hereon delineated is a correct one and that permanent monuments, consisting of Three inch hemlock stakes have been planted at points marked thus ○ as thereon shown at all angles in the boundaries of the land platted, and at all intersections of streets, or streets and alleys.

C. A. Gordon
Surveyor.

DEDICATION

Know All Men by these Presents That we Frank Barry as proprietor and Marion his Wife, have caused the land embraced in the annexed plat to be surveyed, laid out and platted, to be known as The Village of Barryton, and that the Streets and alleys as shown on said plat are hereby dedicated to the public.

Signed and Sealed in presence of

Charles H. Clark — Frank Barry [L.S.]

Flora Wilber — Marion Barry [L.S.]

STATE OF MICHIGAN } ss
County of Mecosta } On this 31st day of July 1894 before me, a Notary Public in and for said county, personally came the above named Frank Barry and Marion his Wife Known to me to be the persons who executed the above dedication and acknowledged the same to be their free act and deed.

Flora Wilber
Notary Public, Mecosta County Mich.

Examined and Approved Aug. 4th 1894

D. B. Ainger
Depy. Auditor General

STATE OF MICHIGAN } ss.
County of Mecosta } This plat was received for Record August 13 A.D. 1894 at 1 o'clock P.M. and recorded in Liber 2 of Plats on page 29.

Almon G. Lee
Register of Deeds.

RECEIVED AND FILED IN AUDITOR GENERAL'S OFFICE Aug 28 1894 D. B. Ainger Deputy Auditor General

STATE OF MICHIGAN } ss.
County of Mecosta } We Almon G. Lee Register of Deeds, and C. A. Gordon Surveyor, hereby certify that we have each carefully compared this copy with the original plat of The Village of Barryton and that it is an exact copy thereof and of the whole of such original map or plat.

Almon G. Lee Register of Deeds.
C. A. Gordon Surveyor.

STATE OF MICHIGAN } ss.
County of Mecosta } We Almon G. Lee Register of Deeds, and C. A. Gordon Surveyor, hereby certify that we have each carefully compared the annexed copy with the Plat of The Village of Barryton now of record in the office of said Register of Deeds, and that it is a true transcript therefrom and of the whole of such record.

Almon G. Lee Register of Deeds.
C. A. Gordon Surveyor.

Plat of
The Village of
BARRYTON

SCALE
200 Ft = 1 INCH.

ClipPDF - www.fastio.com

4137

13725

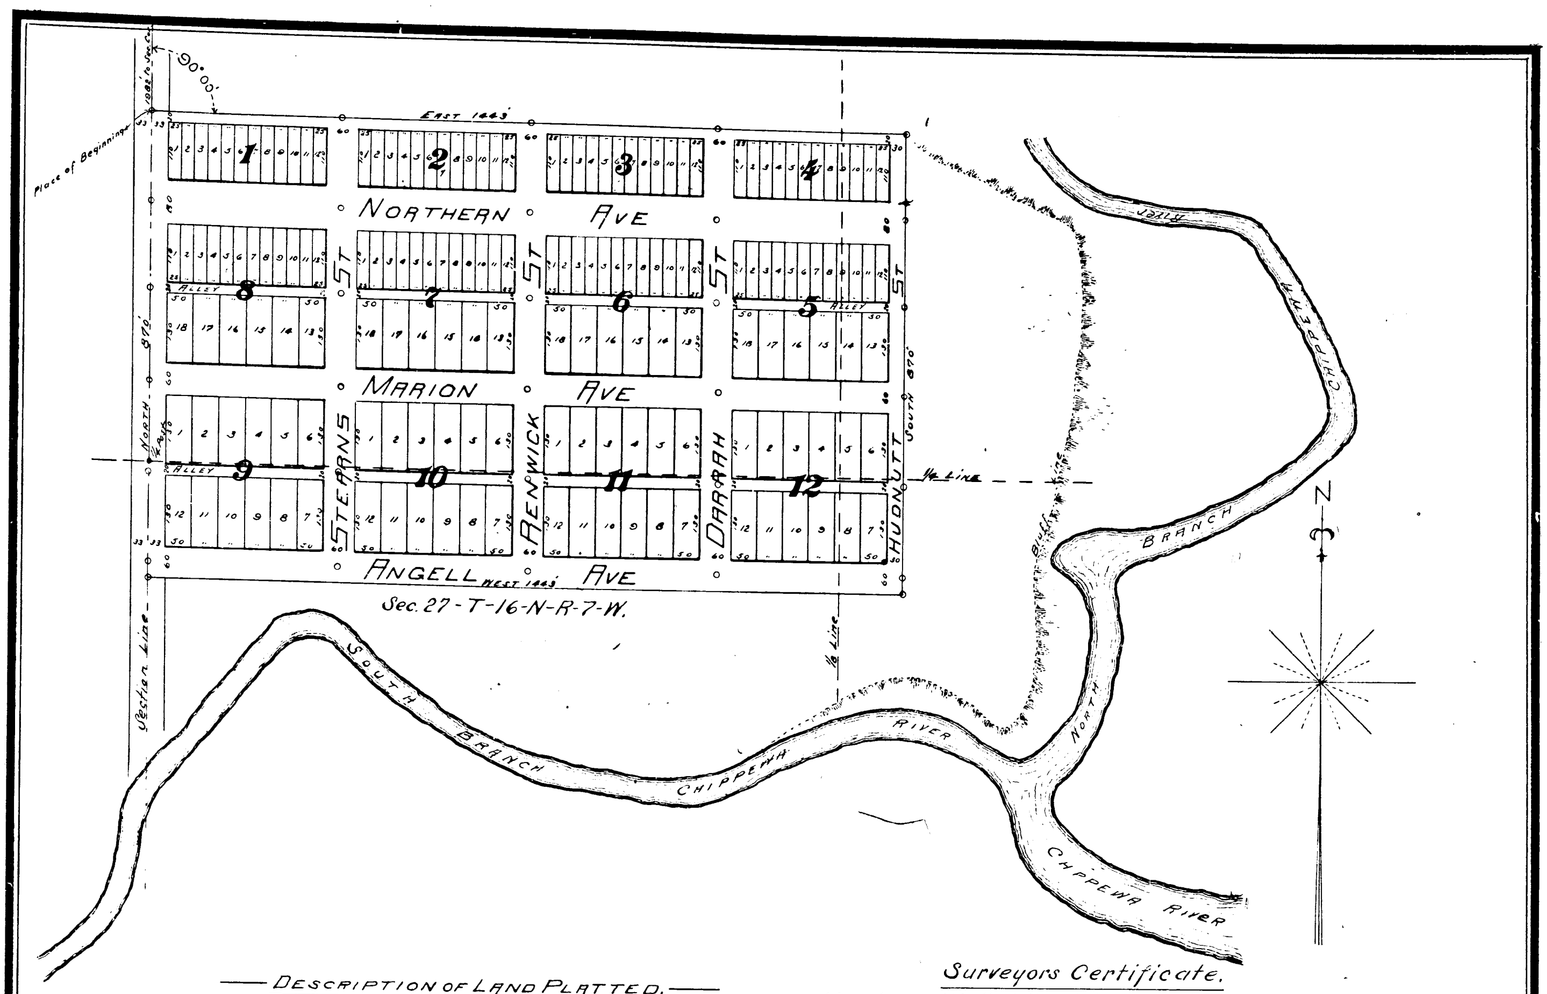

Sec. 27 - T-16-N-R-7-W.

DESCRIPTION OF LAND PLATTED.

The land embraced in the annexed Plat of The Village of Barryton is described as follows, Beginning at a point on on the west line of Section 27-T-16-N-R-7-W. 1982 feet south of the Northwest corner of said Section 27. Thence East 1443 feet Thence South 870 feet. Thence West 1443 feet. Thence North 870 feet to the place of beginning.

Surveyors Certificate.

I hereby certify that the plat hereon delineated is a correct one and that permanent monuments, consisting of Three inch hemlock stakes have been planted at points marked thus ○ as thereon shown at all angles in the boundaries of the land platted, and at all intersections of streets, or streets and alleys.

C. A. Gordon
Surveyor.

DEDICATION

Know All Men by these Presents That we Frank Barry as proprietor and Marion his Wife, have caused the land embraced in the annexed plat to be surveyed, laid out and platted, to be known as The Village of Barryton, and that the Streets and alleys as shown on said plat are hereby dedicated to the public.

Signed and Sealed in presence of

Charles H. Clerk — Frank Barry [L.S.]

Flora Wilber — Marion Barry [L.S.]

STATE OF MICHIGAN } ss
County of Mecosta } On this 31st day of July 1894 before me a Notary Public in and for said county, personally came the above named Frank Barry and Marion his Wife Known to me to be the persons who executed the above dedication and acknowledged the same to be their free act and deed.

Flora Wilber
Notary Public, Mecosta County Mich.

Examined and Approved Aug. 4th 1894

D. B. Ainger
Depy. Auditor General

STATE OF MICHIGAN } ss.
County of Mecosta } This plat was received for Record August 13 A.D. 1894 at 1 o'clock P.M. and recorded in Liber 2 of Plats on page 29.

Almon G. Lee
Register of Deeds.

STATE OF MICHIGAN } ss.
County of Mecosta } We Almon G. Lee Register of Deeds, and C.A. Gordon Surveyor, hereby certify that we have each carefully compared this copy with the original plat of The Village of Barryton and that it is an exact copy thereof and of the whole of such original map or plat.

Almon G. Lee Register of Deeds.
C. A. Gordon Surveyor.

STATE OF MICHIGAN } ss.
County of Mecosta } We Almon G. Lee Register of Deeds, and C.A. Gordon Surveyor, hereby certify that we have each carefully compared the annexed copy with the Plat of The Village of Barryton now of record in the office of said Register of Deeds, and that it is a true transcript therefrom and of the whole of such record.

Almon G. Lee Register of Deeds.
C. A. Gordon Surveyor.

Plat of
The Village of
BARRYTON

SCALE
200 Ft = 1 INCH.

RECEIVED AND FILED IN AUDITOR GENERAL'S OFFICE Aug 28 1894 D. B. Ainger Deputy Auditor General