


AMONS SECOND ADD. TO REMUS,

MECOSTA CO. MICHIGAN.

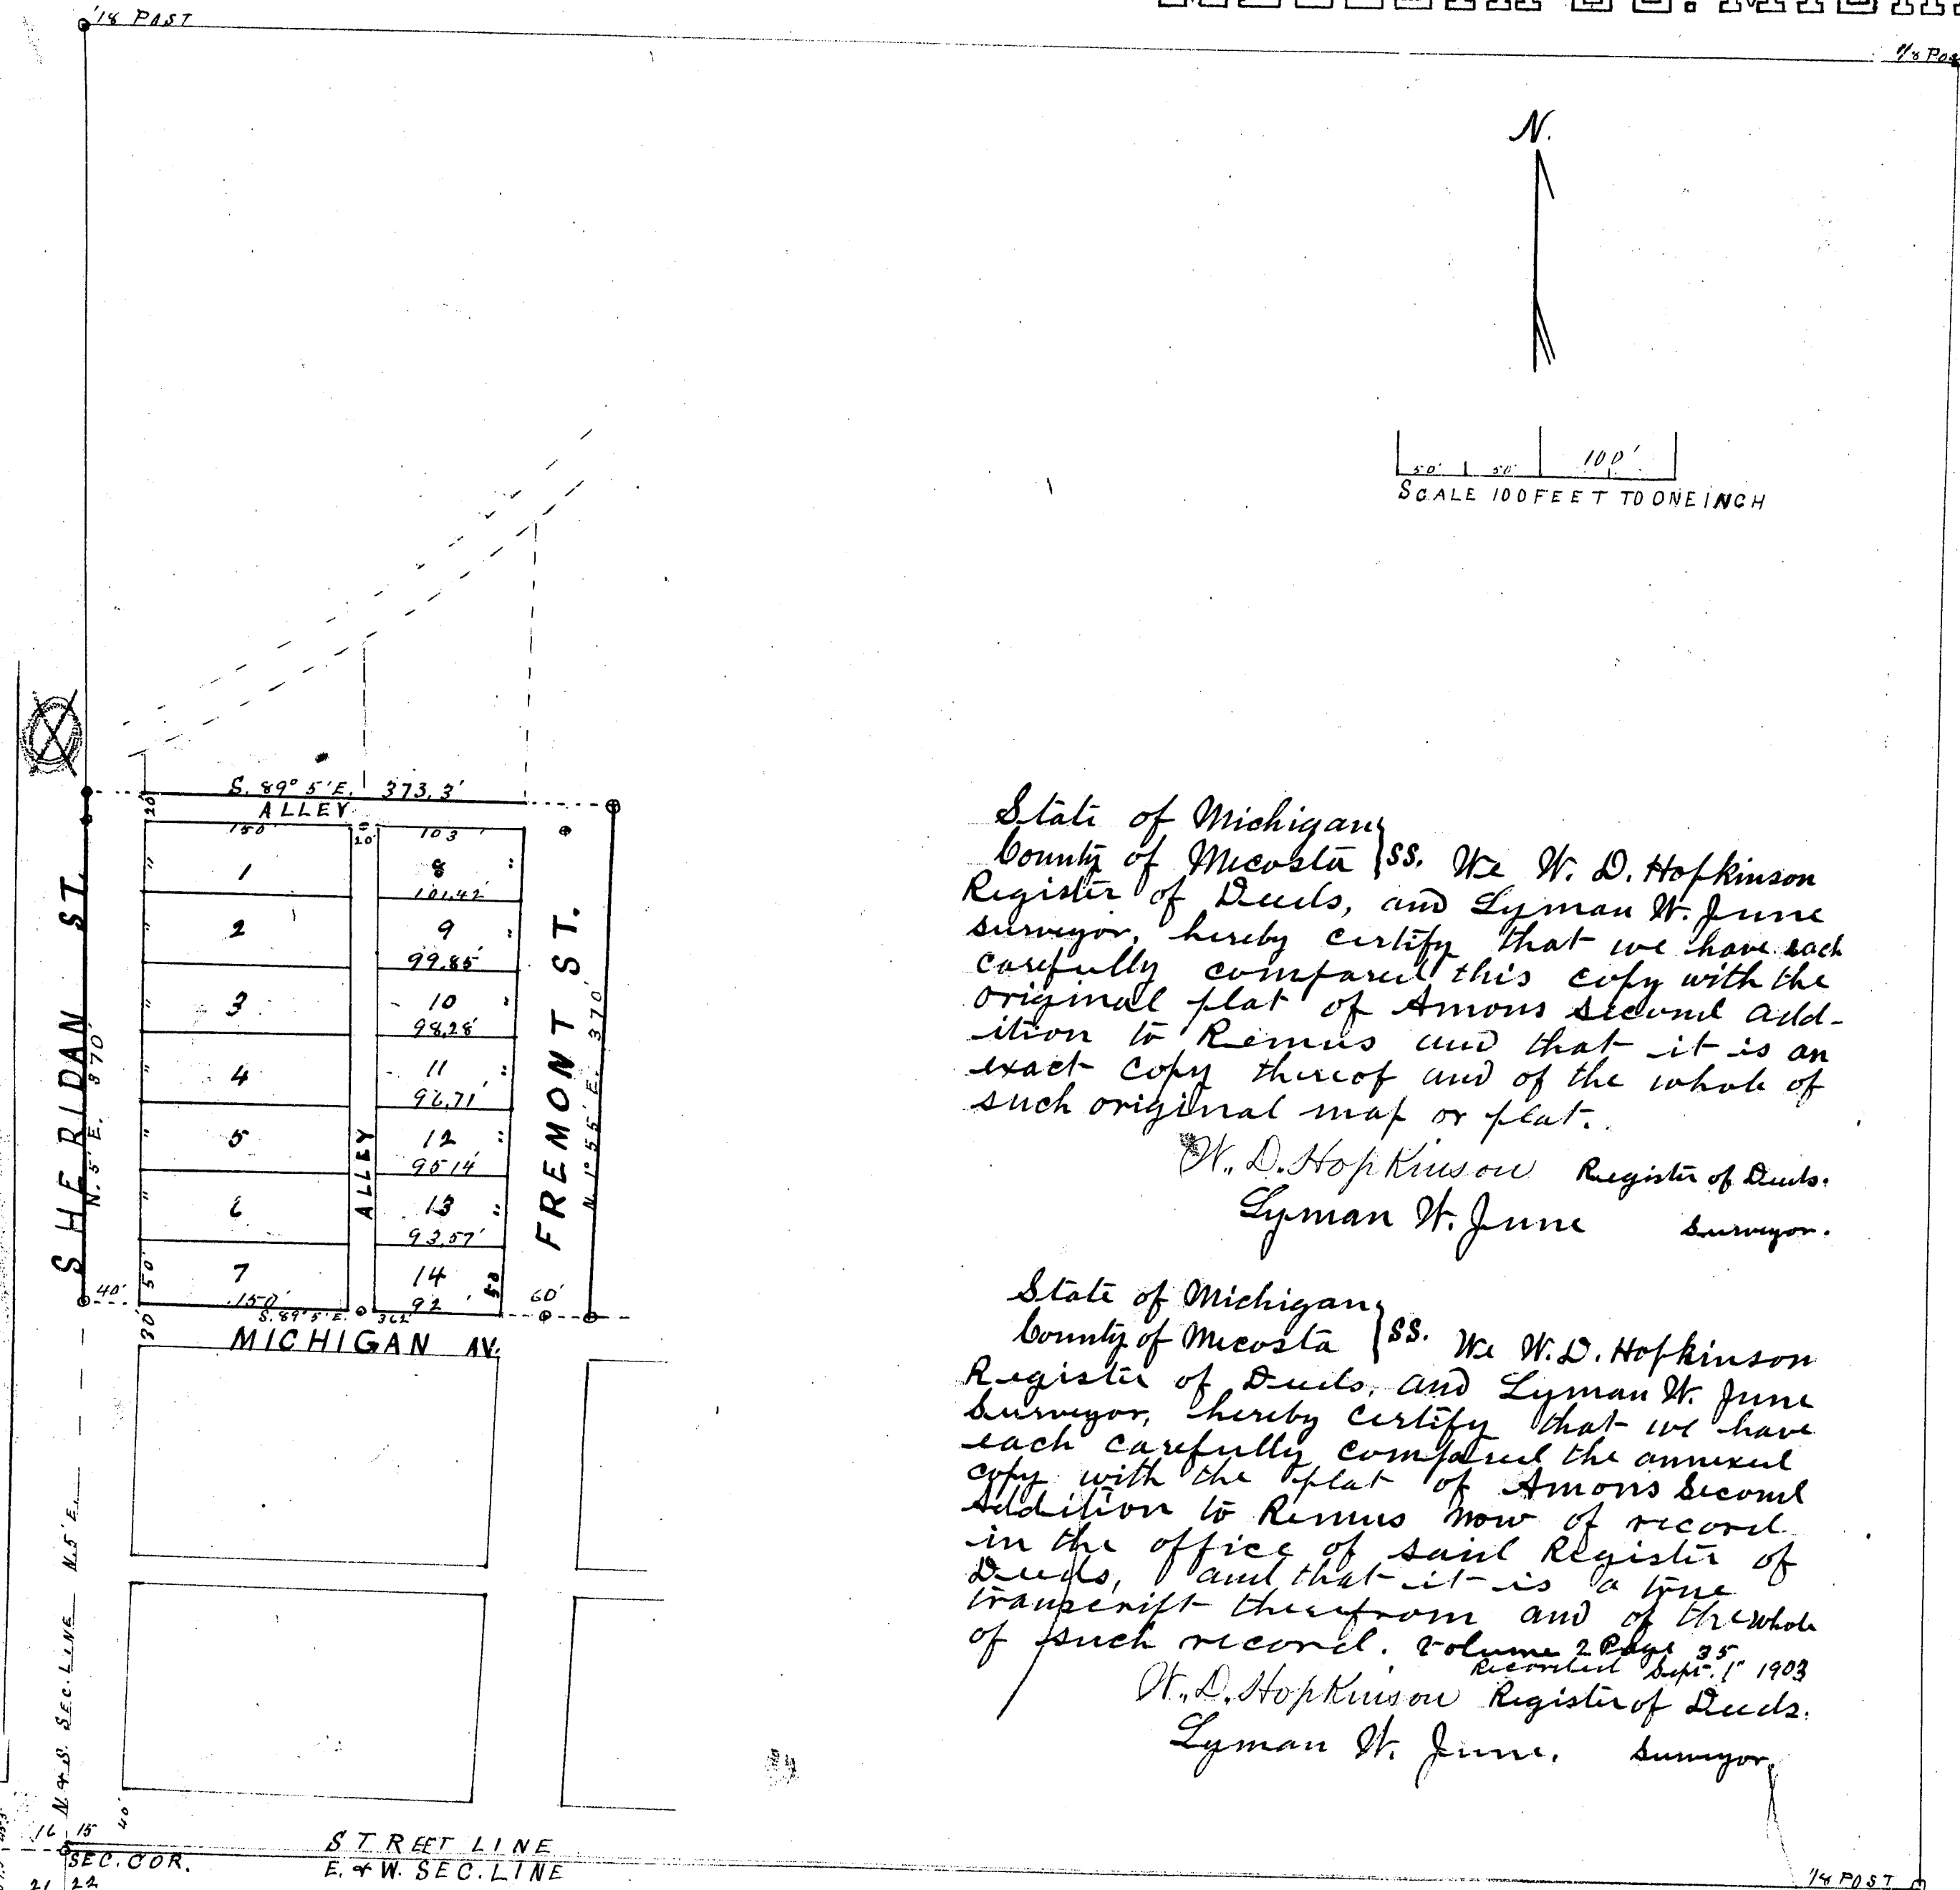

State of Michigan
County of Mecosta } ss. We W. D. Hopkinson
Register of Deeds, and Lyman W. June
Surveyor, hereby certify that we have each
carefully compared this copy with the
original plat of Amons Second Add-
ition to Remus and that it is an
exact copy thereof and of the whole of
such original map or plat.

W. D. Hopkinson Register of Deeds.
Lyman W. June Surveyor.

State of Michigan
County of Mecosta } ss. We W. D. Hopkinson
Register of Deeds, and Lyman W. June
Surveyor, hereby certify that we have
each carefully compared the annexed
copy with the plat of Amons Second
Addition to Remus now of record
in the office of said Register of
Deeds, and that it is a true
transcript therefrom and of the whole
of such record. Volume 2 Page 35
Recorded Sept. 1, 1903

W. D. Hopkinson Register of Deeds.
Lyman W. June Surveyor.

Dedication

Know All Men by these Presents, That we Aaron
Amon as proprietor, and Eliza Amon his wife,
have caused the land embraced in the annexed
plat to be surveyed, laid out and platted, to be known
as Amons Second Addition to Remus, Mecosta
Co. Michigan, and that the streets and alleys as
shown on said plat are hereby dedicated to the
use of the public.

Signed and sealed in presence of
Edward J. Horton } Aaron Amon [L.S.]
Lyman W. June } Eliza Amon [L.S.]

State of Michigan } ss. On this thirtieth (30)
County of Mecosta } day of July, 1903 before me, a Notary Public
and for said County, personally came the
above named Aaron Amon and Eliza Amon, his
wife, known to me to be the persons
who executed the above dedication, and acknowledge
the same to be their free act and deed.

Edward J. Horton
Notary Public, Mecosta Co., Mich.

Description of Land Platted

The land embraced in the annexed plat of
Amons Second addition to Remus is de-
scribed as follows; Commencing on the section
line 395.5 feet, North of the Sec. corner of Sec.
15-16-21-22 Town 14 North R. 7 West Meridian of Michigan
and running South 89° 5' East 362 feet, thence
North 1° 55' East 370 feet, thence West parallel
with the South line of the plat 373.3 feet,
thence South to place of beginning.

Surveyors Certificate

I hereby certify that the plat hereon delin-
eated is a correct one, and that permanent
monuments, consisting of iron stakes
have been planted at points marked thereon
as thereon shown at all angles in the bound-
aries of the land platted, and at all inter-
sections of streets or streets and alleys as
shown. The courses are from the Magnetic
Meridian of May 27, 1903 at 10 A.M.

Lyman W. June Surveyor

Examined and Approved

August 8, 1903

John F. Wilkinson.

Deputy Auditor General


RECEIVED AND FILED.
IN AUDITOR GENERAL'S OFFICE,

Oct. 5, 1903

John F. Wilkinson
Deputy Auditor General

13726

163

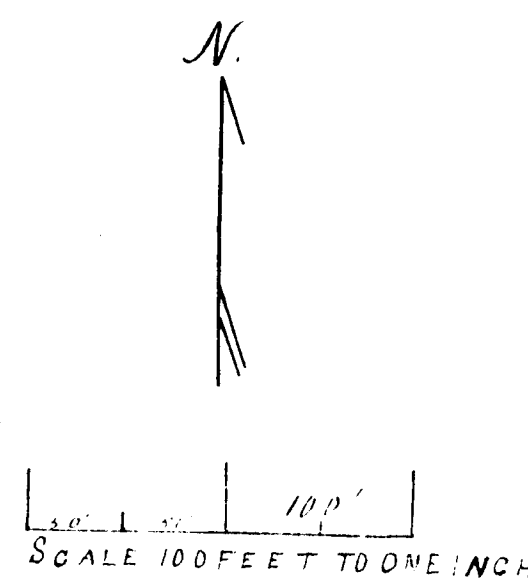

W. L. Hopkins Register of Deeds.
Lyman H. June Surveyor.

Recorded Sept. 1st 1903
A. L. Hopkins Register of Deeds
Lyman St. June, Sunnyside

Know All Men by these Presents, That we Aaron
Amor as proprietor, and Eliza Amor his wife,
have caused the land embraced in the annexed
plat to be surveyed, laid out and platted, to be known
as Amors Second Addition to Remus, Meerton
Co. Michigan, and that the streets and alleys as
shown on said plat are hereby dedicated to the
use of the public.

Signed and sealed in presence of } Aaron Amon [L.S.]
Edward T. Horton }
Lyman W. June } Eliza Amon [L.S.]

State of Michigan } ss. On this thirtieth (30)
County of Macomb } day of July, 1903 before me a Notary Public
in and for said County, personally came the
above named Aaron Amos and Eliza Amos his
wife, known to me to be the persons
who executed the above dedication, and acknowledge
the same to be their free act and deed.

Edward J. Horton
Notary Public, McCook Co., Mich.

The land embraced in the annexed plat of Amos second addition to Remus is described as follows; Commencing on the section line 345.5 feet, North of the Sec. corner of Sec. 15-16-21-22 Town 14 North R⁷ West Meridian of Michigan and running South $89^{\circ} 5'$ East 362 feet, Thence North $1^{\circ} 35'$ East 370 feet, Thence West parallel with the South line of the plat 375.3 feet, Thence South to place of beginning.

Surveyors Certificate
I hereby certify that the plat heron deline-
ated is a correct one, and that permanent
monuments, consisting of iron stakes
have been planted at points marked thus
as thereon shown at all angles in the bound-
aries of the land platted, and at all inter-
sections of Streets or Streets and alleys as
shown. The courses are from the Magnetic
Meridian of May 27th 1903 at 10 a.m.

Lyman H. Jones Surgeon

August 8th, 1903
John F. Wilkinson.

Deputy Auditor General

RECEIVED AND FILED.
IN AUDITOR GENERAL'S OFFICE.

Oct 5-190

Oct 5 - 190
 Time Public Accountant
 Deputy Auditor General

13726