


5415

SOUTH SIDE ADD. TO REMUS

MECOSTA CO. MICHIGAN

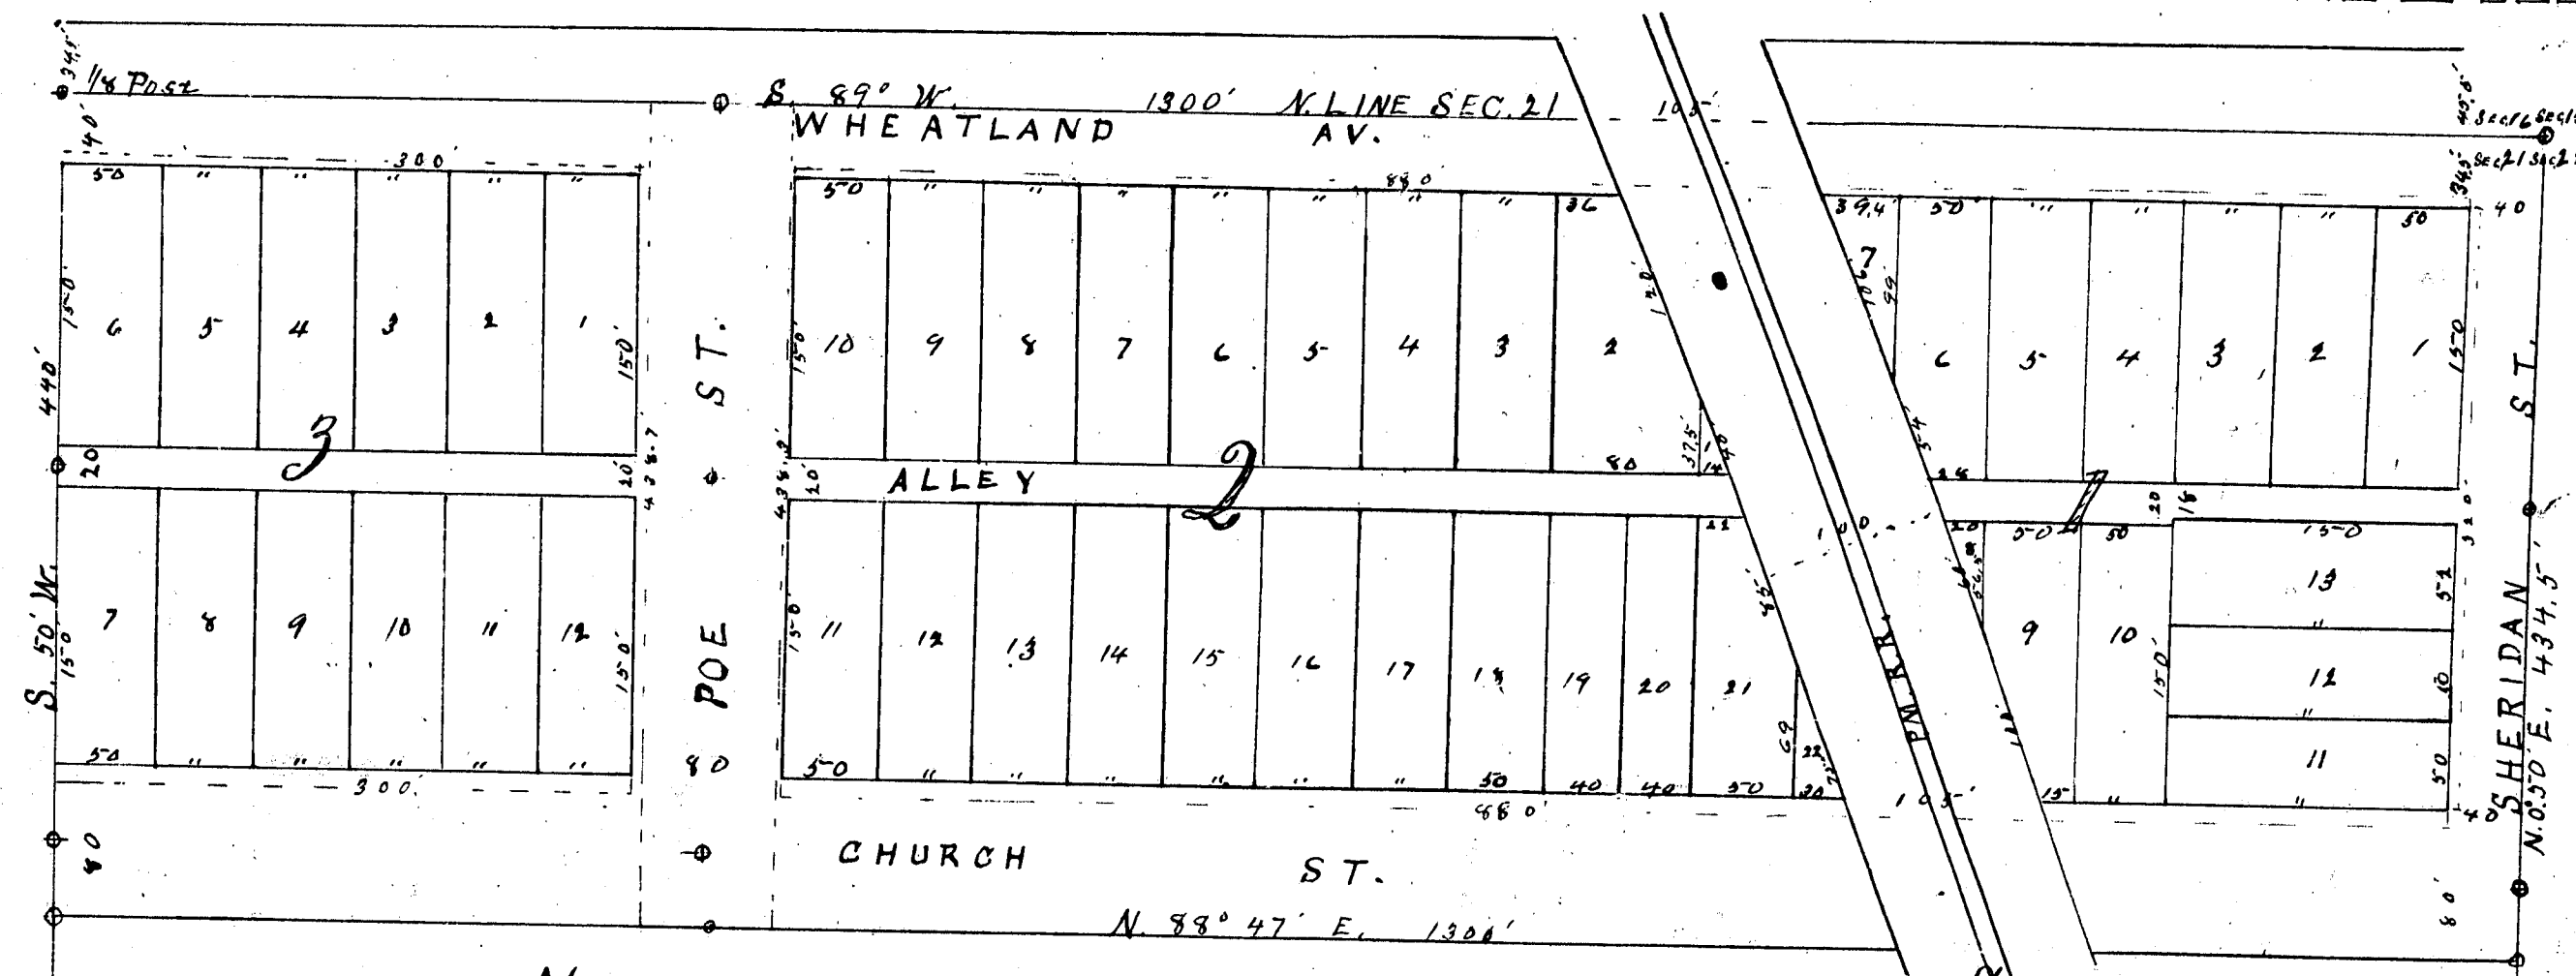

Examined and Approved
Oct. 2, 1903
John J. Wilkinson
Deputy Auditor General

SCALE 100 FEET TO ONE INCH
RECEIVED AND FILED
IN AUDITOR GENERAL'S OFFICE
Dec 5 - 1903
J. J. Wilkinson
Deputy Auditor General.

State of Michigan } S.S.
County of Mecosta

We W. D. Hopkinson
Register of Deeds, and Lyman H. June
Surveyor, hereby certify that we have each
carefully compared this copy with the
original plat of South Side Addition to
Remus Mecosta County Michigan, and that
it is an exact copy thereof and of the
whole of such original map or plat.
Received and Recorded this 12th day of October 1903
Vol 2 Page 37
W. D. Hopkinson Register of Deeds
Lyman H. June Surveyor

State of Michigan } S.S.
County of Mecosta

We W. D. Hopkinson
Register of Deeds, and Lyman H. June
Surveyor, hereby certify that we have each
carefully compared the annexed copy
with the plat of South Side Addition to
Remus Mecosta County Michigan, now
of record in the office of said Register of
Deeds, and that it is a true transcript there-
from and of the whole of such record.
W. D. Hopkinson Register of Deeds
Lyman H. June Surveyor

Dedication.

Know all men by these Presents,
That I Aaron Amon as Supervisor
of the Township of Wheatland have
under authority of Sec. 3372 of the
Compiled Laws of 1897 and by order
of the Township Board of Wheatland
Township caused the land embraced
in the annexed plat to be resurveyed
laid out and platted to be known as
the South Side Addition to Remus
Mecosta County Michigan, and that
the streets and alleys as shown on
said plat are hereby dedicated to the
use of the public.

Signed and sealed in presence of
Lyman H. June
Edward J. Horton } Aaron Amon [S.S.]
Supervisor of
Wheatland Township

State of Michigan } S.S.
County of Mecosta

On this 4th day of
September 1903 before me a Notary
Public in and for said county,
personally came the above named Aaron
Amon supervisor of Wheatland Town-
ship, known to me to be the person
who executed the above dedication,
and acknowledged the same to be
his free act and deed as such
supervisor.

Edward J. Horton
Notary Public, Mecosta Co. Mich.

Description of Land Platted
A piece of land off the North side of the North
East quarter of the North East quarter of Sec. 21
Town 14 North, Range 7 West Meridian of
Michigan, Commencing at the sec. cor.
of Sec. 15-16-21-22 and running South 49°00'
West 1300 feet, Thence South 85° West 440
feet, Thence North 48° 47' East 1300 feet,
Thence North 0° 50' East 434.5 feet to place
of beginning.

Surveyors Certificate

I hereby certify that the plat hereon
delimited is a correct one, and that
permanent monuments consist-
ing of iron stakes have been placed
at points marked thus o as thereon
shown at all angles in the bounda-
ries of the land platted, and at all
intersections of streets or streets and
alleys. The courses are from the mag-
netic Meridian of June 2, 1903 at 10 A.M.


Lyman H. June
Surveyor.

13727

51115

SOUTH SIDE ADD. TO REMUS

MECOSTA CO. MICHIGAN

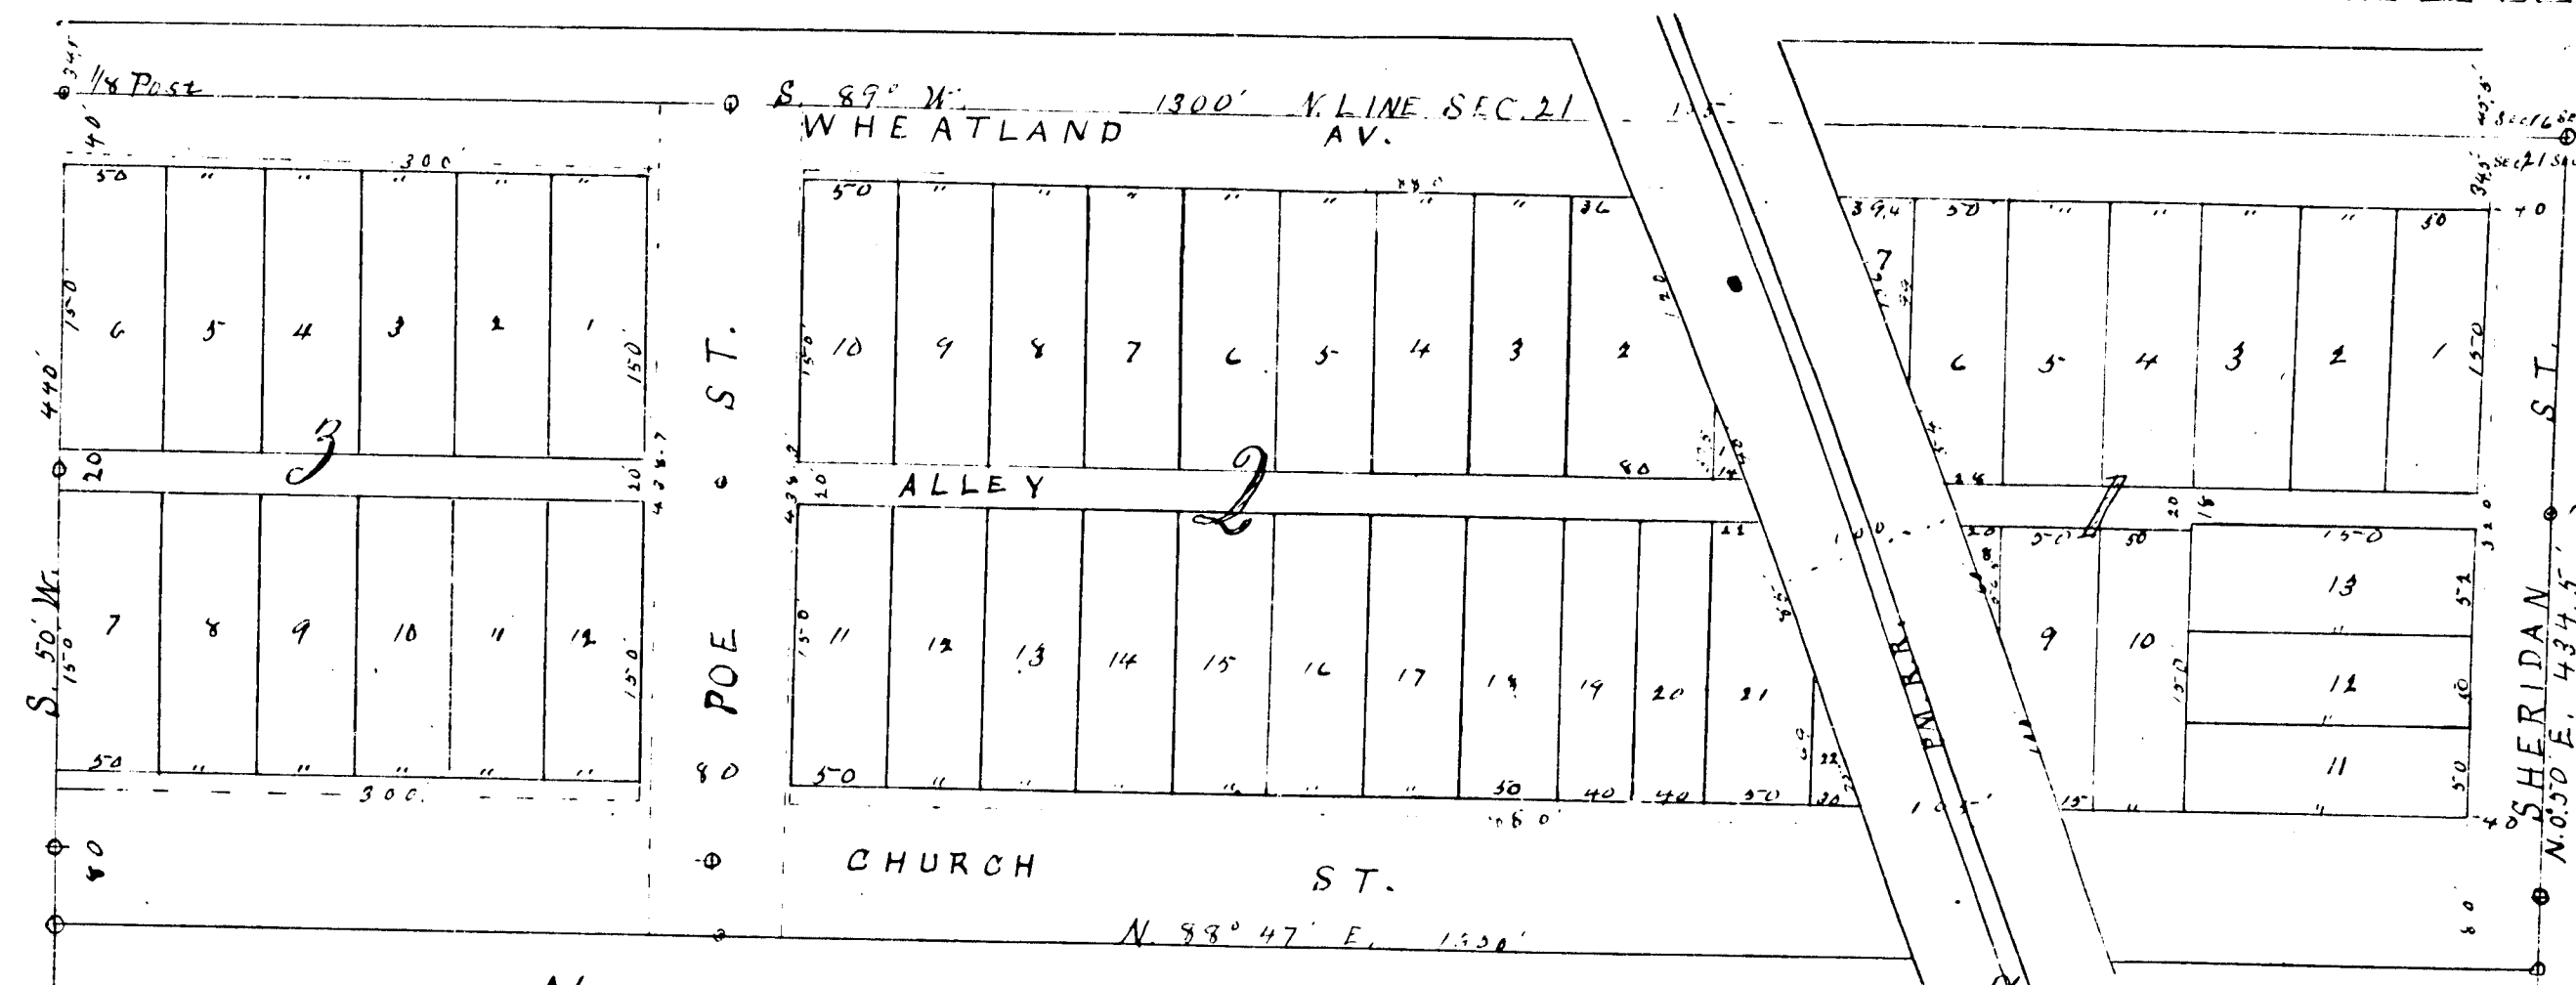

Dedication.
Know all men by these Presents, That I Aaron Amos as Supervisor of the Township of Wheatland have under authority of Sec. 3372 of the Compiled Laws of 1897 and by order of the Township Board of Wheatland Township caused the said embraced in the annexed plat to be resurveyed laid out and platted, to be known as the South Side Addition to Remus Mecosta County Michigan, and that the streets and alleys as shown on said plat are hereby dedicated to the use of the public.

Signed and sealed in presence of
Lyman W. June
Edward J. Horton
Aaron Amos [LS.]
Supervisor of
Wheatland Township

State of Michigan } SS.
County of Mecosta }
On this 4th day of
September 1903 before me a Notary
Public in and for said county,
personally came the above named Aaron
Amos Supervisor of Wheatland Town-
ship, known to me to be the person
who executed the above dedication,
and acknowledged the same to be
his free act and deed as such
supervisor.

Edward J. Horton
Notary Public, Mecosta Co., Mich.
Description of Land Platted
A piece of land off the north side of the north
east quarter of the north east quarter of Sec. 21
Town 14 North, Range 7 West Meridian of
Michigan, Commencing at the sec. cor.
of Sec. 15-16-21-22 and running south 89°00'
west 1300 feet, thence South 85°00' west 440
feet, thence North 48°47' East 1300 feet,
thence North 0°50' East 434.5 feet to place
of beginning.

Surveyors Certificate
I hereby certify that the plat hereon
delimited is a correct one, and that
permanent monuments consist-
ing of iron stakes have been placed
at points marked thus, o as thereon
shown at all angles, in the bounda-
ries of the land platted and at all
intersections of streets or struts and
alleys. The survey was from the May-
pole Meridian of June 2nd 1903 at 10 A.M.
Lyman W. June
Surveyor.

RECEIVED AND FILED,
IN AUDITOR GENERAL'S OFFICE,
Dec 5-1903
J. H. Williams
Deputy Auditor General.

State of Michigan } SS.
County of Mecosta }
We W. D. Hopkinson
Register of Deeds, and Lyman W. June
Surveyor, hereby certify that we have each
carefully compared this copy with the
original plat of South Side Addition to
Remus Mecosta County Michigan, and that
it is an exact copy thereof and of the
whole of such original map or plat.
Resurvey and Record this 12th day of October 1903
Vol 2 Page 37.
W. D. Hopkinson
Lyman W. June

State of Michigan } SS.
County of Mecosta }
We W. D. Hopkinson
Register of Deeds, and Lyman W. June
Surveyor, hereby certify that we have each
carefully compared the annexed copy
with the plat of South Side Addition to
Remus Mecosta County Michigan, now
of record in the office of said Register
of Deeds, and that it is a true transcript there-
from and of the whole of such record.
W. D. Hopkinson
Lyman W. June