


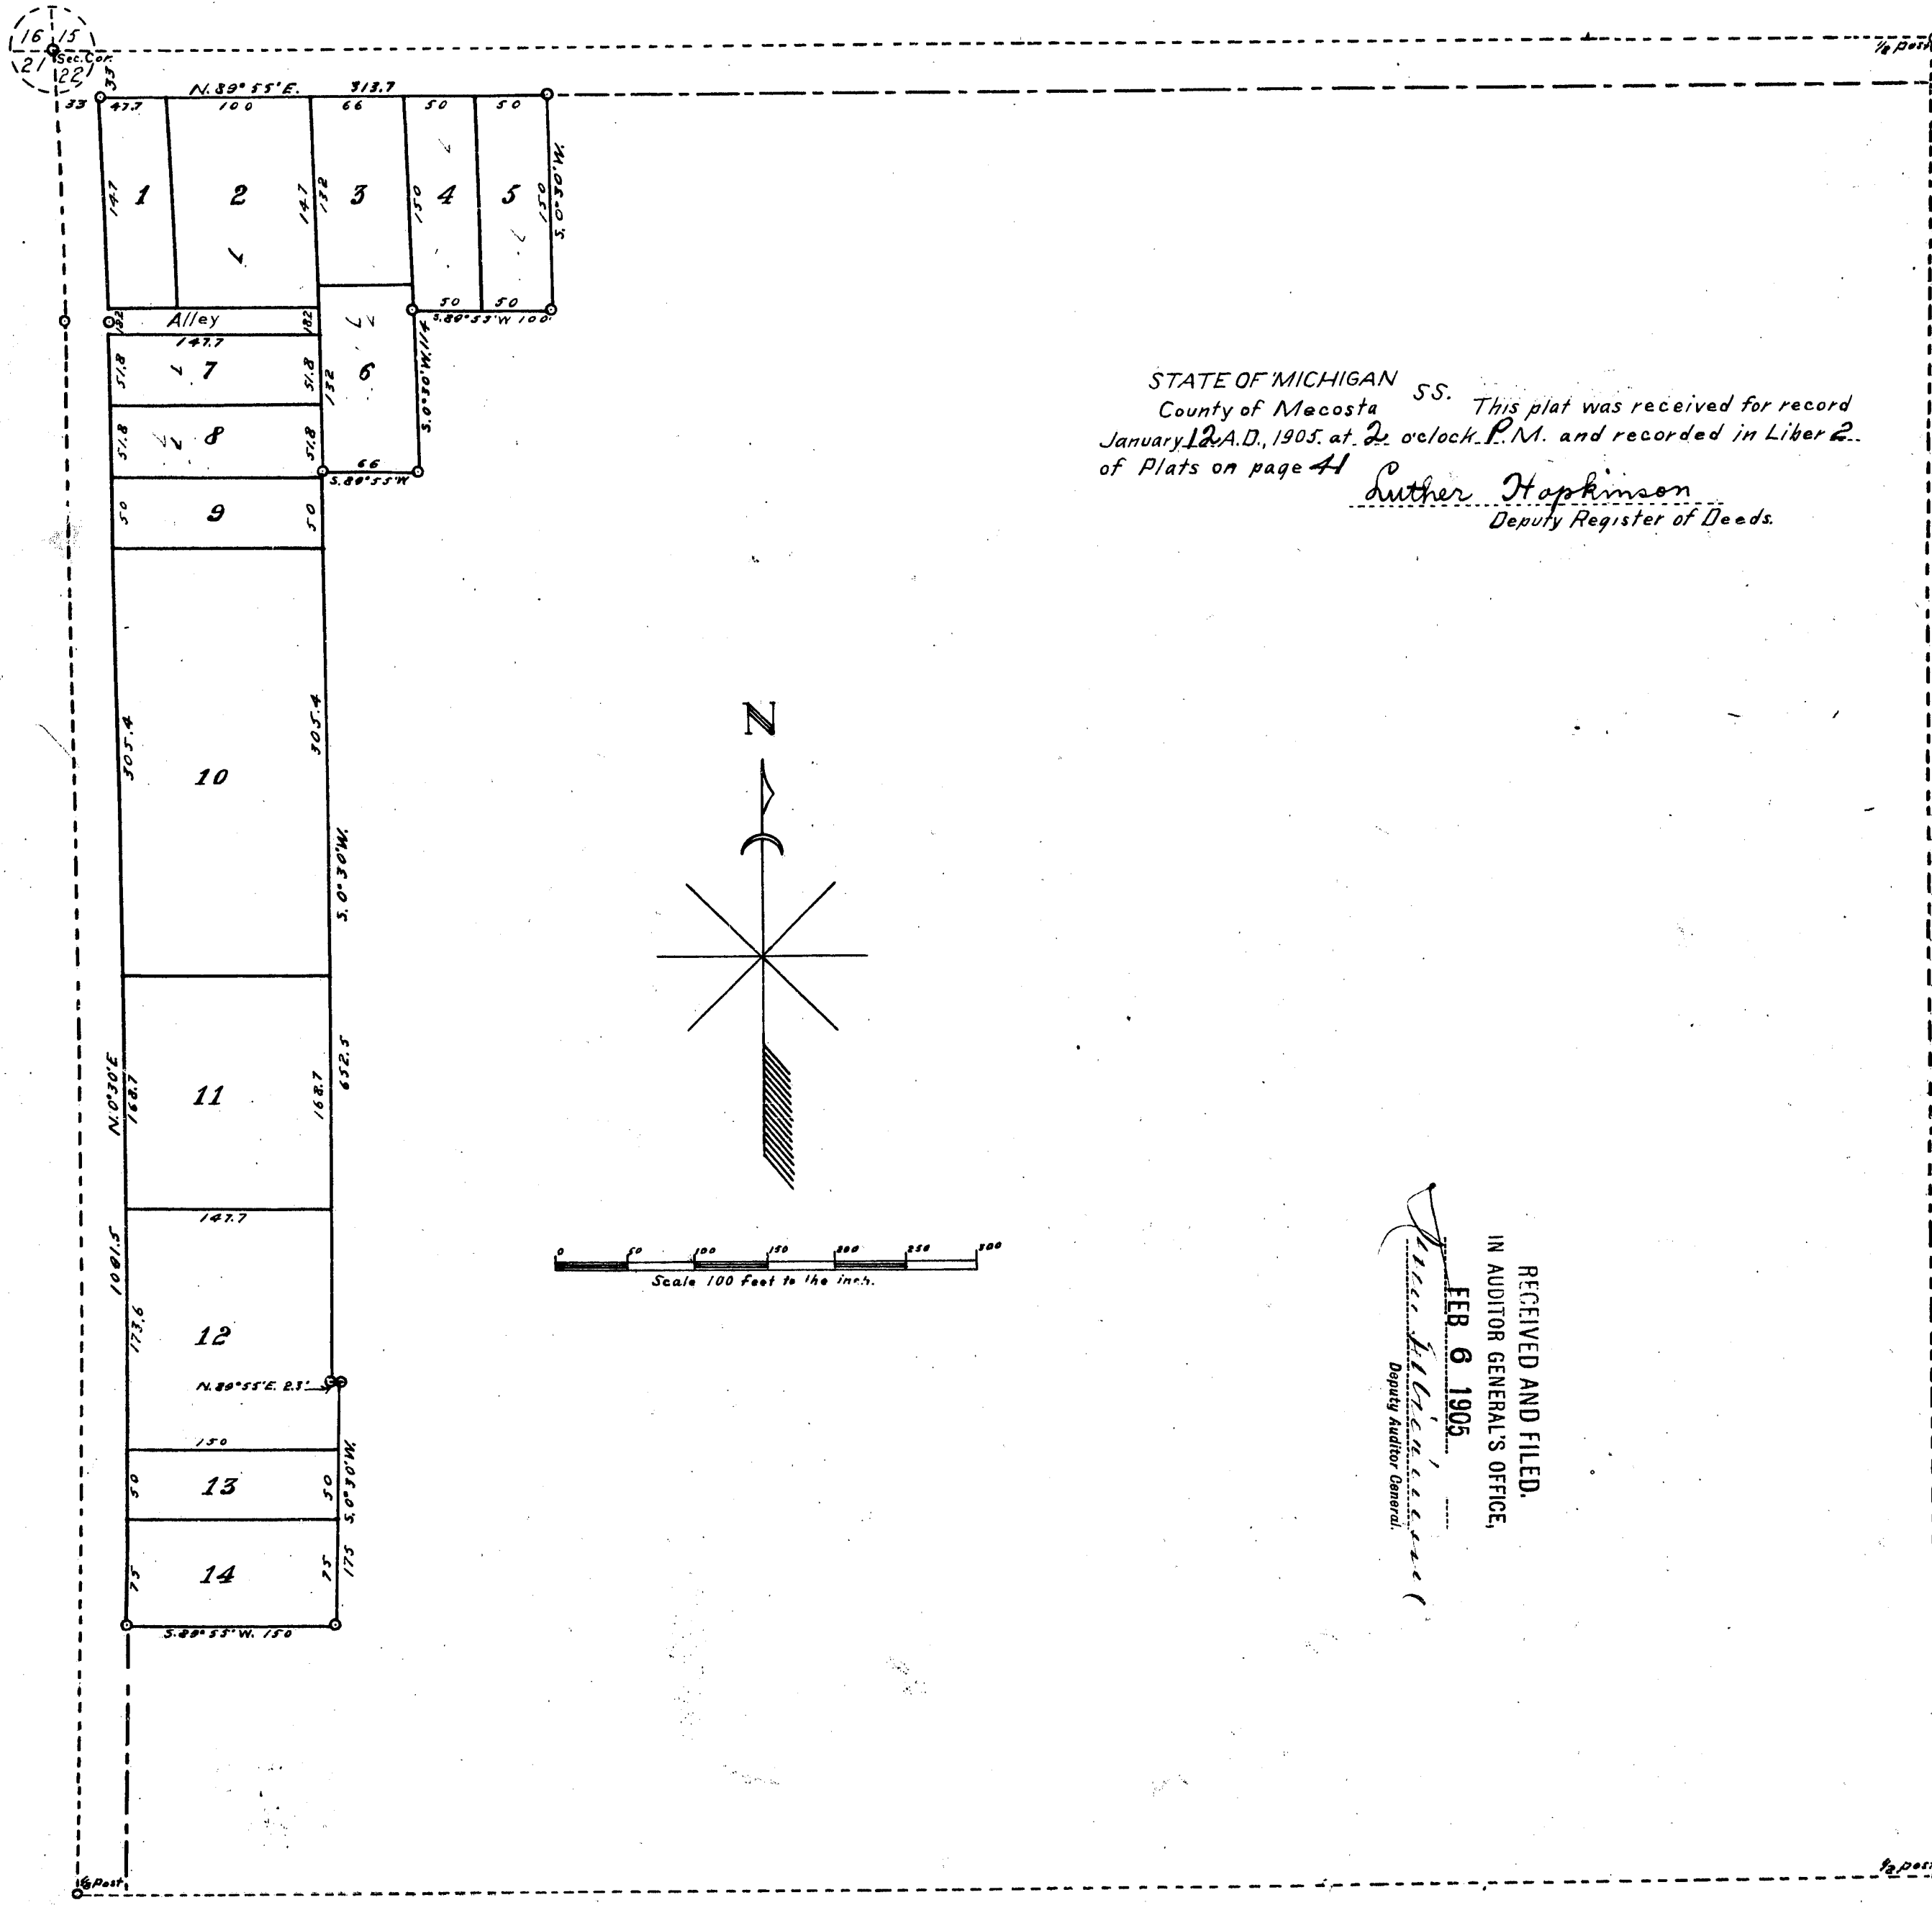

Drawn by R.C. Stewart
Big Rapids, Mich.

STATE OF MICHIGAN }
County of Mecosta } ss. This plat was received for record
January 12 A.D., 1905, at 2 o'clock P.M. and recorded in Liber 2
of Plats on page 41
Luther Hopkinson
Deputy Register of Deeds.

CUMMINS' ADDITION

To the village of

REMUS

MECOSTA CO. MICH.

DEDICATION.

Know All Men by these Presents, That I, Aaron Amon, as supervisor of Wheatland township, have under authority of Sec. 3372, Compiled laws of 1897, and by order of the Township Board of Wheatland township caused the land embraced in the annexed plat to be surveyed, laid out and platted, to be known as Cummins' Addition to the Village of Remus, Mecosta Co. Mich. and that the streets and alleys as shown on said plat are hereby dedicated to the use of the public.

SIGNED AND SEALED IN PRESENCE OF
L.W. June
Edward T. Horton
Aaron Amon [L.S.]
Supervisor of Wheatland township.

STATE OF MICHIGAN } ss.
County of Mecosta } On this 13th day of December 1904
before me, A Notary Public in and for said county, personally came the
above named Aaron Amon, Supervisor of Wheatland township, known
to me to be the person who executed the above dedication, and ac-
knowledgeed the same to be his free act and deed, as such supervisor.
Edward T. Horton
Notary Public, Mecosta Co., Mich.
My commission expires March 19, 1905

DESCRIPTION OF LAND PLATTED.

The land embraced in the annexed plat of Cummins' Addition to Remus is described as follows: Commencing at a point 33 ft. south 0°30' west and 33 ft. north 89°55' east of the corner of sections 15, 16, 21 and 22 Town 14 north Range 7 west Meridian of Mich. and running north 89°55' east 313.7 ft. thence south 0°30' west 150 ft. thence south 89°55' west 100 ft. thence south 0°30' west 114 ft. thence south 89°55' west 66 ft. thence south 0°30' west 652.5 ft. thence north 89°55' east 23 ft. thence south 0°30' west 175 ft. thence south 89°55' west 150 ft. thence north 0°30' east 1091.5 ft. to place of beginning.

SURVEYOR'S CERTIFICATE.

I hereby certify that the plat hereon delineated is a correct one and that permanent monuments, consisting of iron stakes, have been planted at points marked thus o as thereon shown at all angles in the boundaries of the land platted, and at all intersections of streets or streets and alleys.
The courses are from the magnetic meridian of Nov. 14, 1904, at 11 A.M.
Lyman W. June,
Surveyor.

Examined and approved Dec. 31, 1904.
John F. Wilkinson
Deputy Auditor General.

STATE OF MICHIGAN } ss.
County of Mecosta } We, Luther Hopkinson Deputy Reg-
ister of Deeds, and Lyman W. June Surveyor, hereby certify that we
have each carefully compared this copy with the original plat of
Cummins' Addition to Remus and that it is an exact copy thereof
and of the whole of such original map or plat.

Luther Hopkinson, Deputy Register of Deeds.
Lyman W. June, Surveyor.

STATE OF MICHIGAN } ss.
County of Mecosta } We, Luther Hopkinson Deputy Reg-
ister of Deeds, and Lyman W. June Surveyor, hereby certify that we
have each carefully compared the annexed copy with the plat of
Cummins' Addition to Remus now of record in the office of said Reg-
ister of Deeds, and that it is a true transcript therefrom and of the whole
of such record.

Luther Hopkinson, Deputy Register of Deeds.
Lyman W. June, Surveyor.

5594

13728

