CUMMIN'S SECOND ADDITION
To
REMUS
MECOSTA CO. MICH.

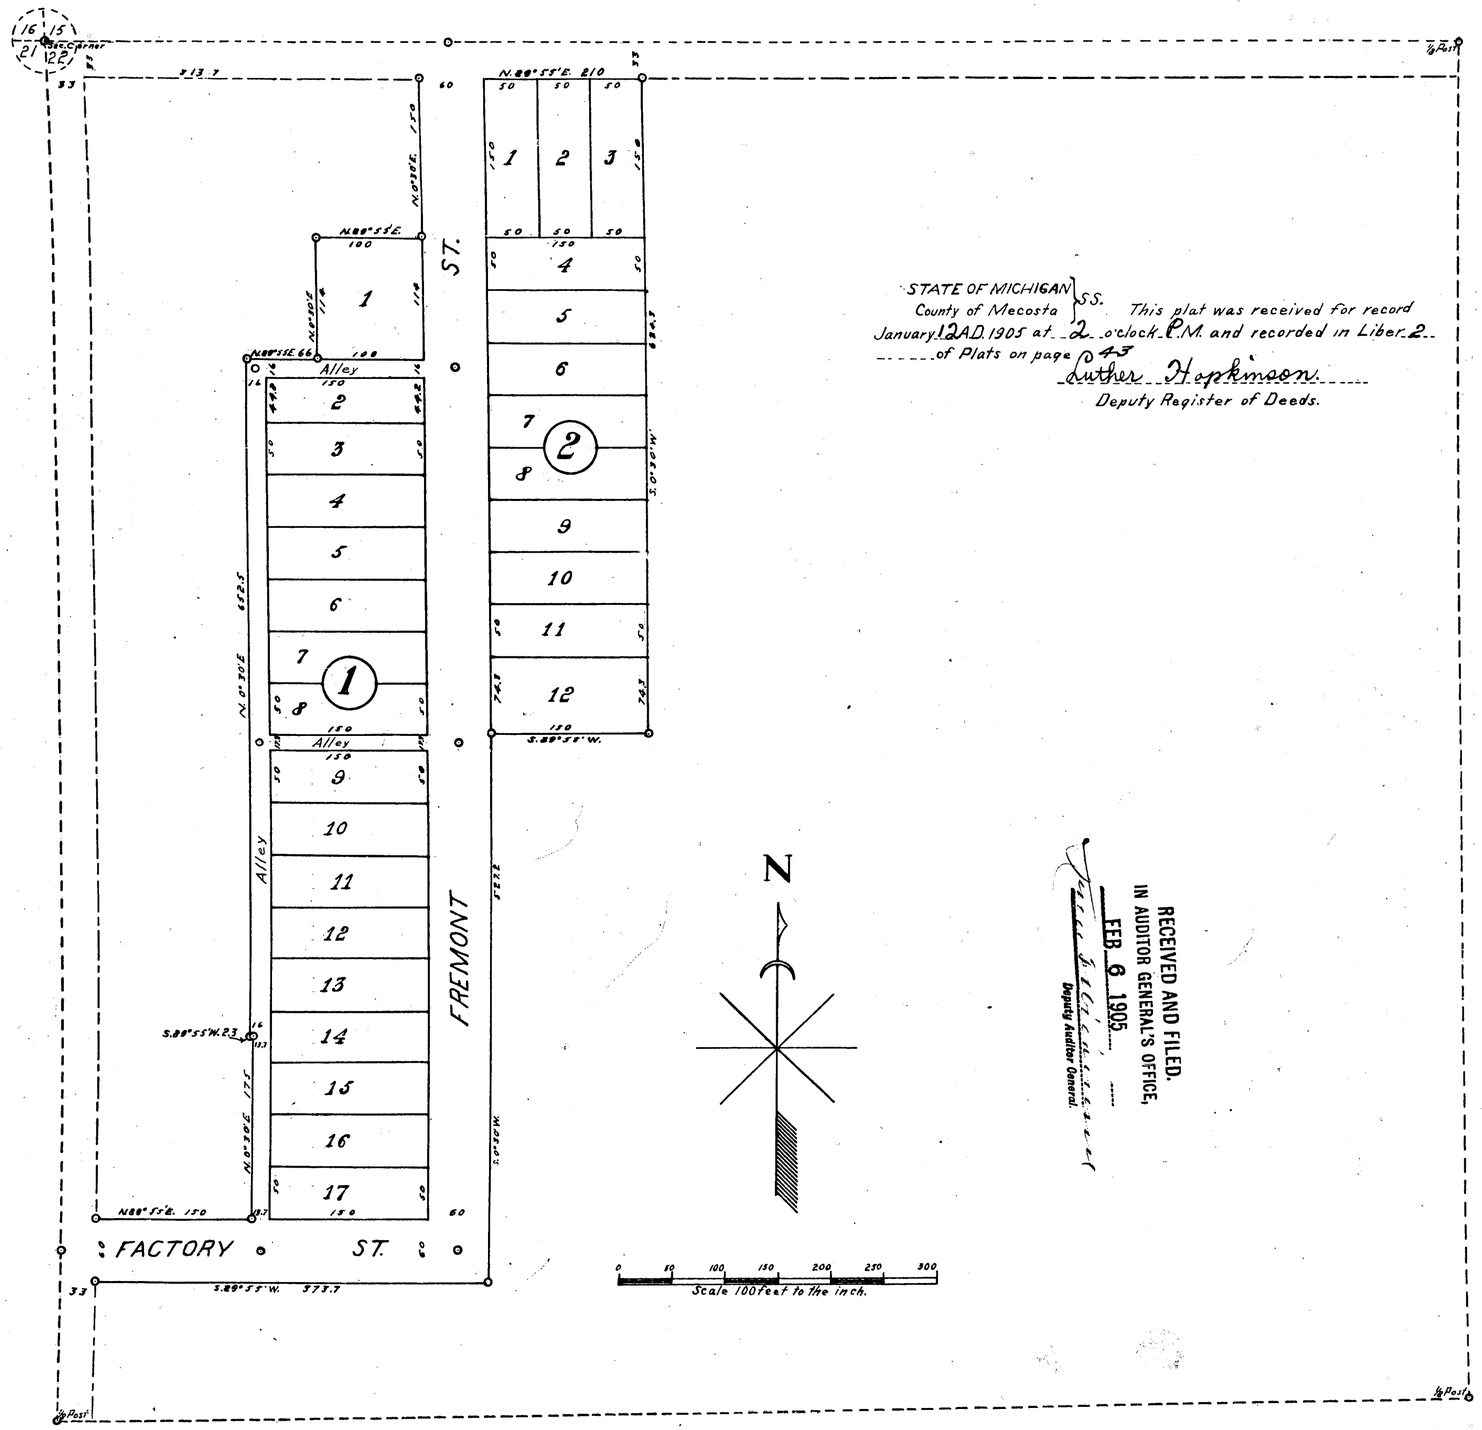

STATE OF MICHIGAN } SS.
County of Mecosta }

This plat was received for record January 12 A.D. 1905 at 2 o'clock P.M. and recorded in Liber 2 of Plats on page 43

Luther Hopkinson.
Deputy Register of Deeds.

RECEIVED AND FILED.
IN AUDITOR GENERAL'S OFFICE.
FEB 6 1905
Deputy Auditor General.

Drawn by, R.C. Stewart.
Big Rapids, Mich.

DEDICATION

Know All Men by these Presents, That I, Aaron Amon, as Administrator for the Joseph Cummins estate, have caused the land embraced in the annexed plat to be surveyed, laid out and platted, to be known as Cummins Second Addition to Remus, Mecosta Co. Michigan, and that the streets and alleys as shown on said plat are hereby dedicated to the use of the public.

SIGNED AND SEALED IN PRESENCE OF
L. W. June
Edward T. Horton

Aaron Amon, [L.S.]
Administrator for the Jos. Cumins Est.

STATE OF MICHIGAN } SS.
County of Mecosta }

On this 13th. day of December, 1904 before me, A Notary Public, in and for said county, personally came the above named Aaron Amon, Administrator for the Jos. Cummins Estate, known to me to be the person who executed the above dedication and acknowledged the same to be his free act and deed as such administrator.

Edward T. Horton
Notary Public Mecosta Co., Mich.
My commission expires March 19, 1905.

DESCRIPTION OF LAND PLATTED.

The land embraced in the annexed plat of Cummins Second Addition to Remus, is described as follows: Commencing at a point 33 feet south 0°30' west and 346.7 feet north 89°55' east of the corner of sections 15, 16, 21 and 22 Town 14 north Range 7 west Meridian of Mich. and running north 89°55' east 210 feet, thence south 0°30' west 624.3 feet thence south 89°55' west 150 feet, thence south 0°30' west 527.2 feet, thence south 89°55' west 373.7 feet, thence north 0°30' east 60 feet, thence north 89°55' east 150 feet, thence north 0°30' east 175 feet, thence south 89°55' west 2.3 feet, thence north 0°30' east 652.5 feet, thence north 89°55' east 66 feet, thence north 0°30' east 114 feet, thence north 89°55' east 100 feet, thence north 0°30' east 150 feet to place of beginning.

SURVEYOR'S CERTIFICATE.

I hereby certify that the plat hereon delineated is a correct one, and that permanent monuments, consisting of iron stakes, have been planted at points marked thus ○ as thereon shown at all angles in the boundaries of the land platted, and at all intersections of streets or streets and alleys.

The courses are from the magnetic meridian of Nov. 14, 1904 at 11 A.M.

Lyman W. June,
Surveyor.

Examined and Approved Dec. 31, 1904.
John F. Wilkinson,
Deputy Auditor General,

STATE OF MICHIGAN } SS.
County of Mecosta }

We, Luther Hopkinson, Deputy Register of Deeds and Lyman W. June, Surveyor, hereby certify that we have each carefully compared this copy with the original plat of Cummins Second Addition to Remus and that it is an exact copy thereof and of the whole of such original map or plat

Luther Hopkinson Deputy Register of Deeds.
Lyman W. June Surveyor.

STATE OF MICHIGAN } SS.
County of Mecosta }

We, Luther Hopkinson, Deputy Register of Deeds, and Lyman W. June Surveyor, hereby certify that we have each carefully compared the annexed copy with the plat of Cummins Second Addition to Remus now of record in the office of said Register of Deeds, and that it is a true transcript therefrom and of the whole of such record.

Luther Hopkinson Deputy Register of Deeds.
Lyman W. June Surveyor.

5595

13729

CliRDF... www.fastview.com

CUMMIN'S SECOND ADDITION
To
REMUS
MECOSTA CO. MICH.

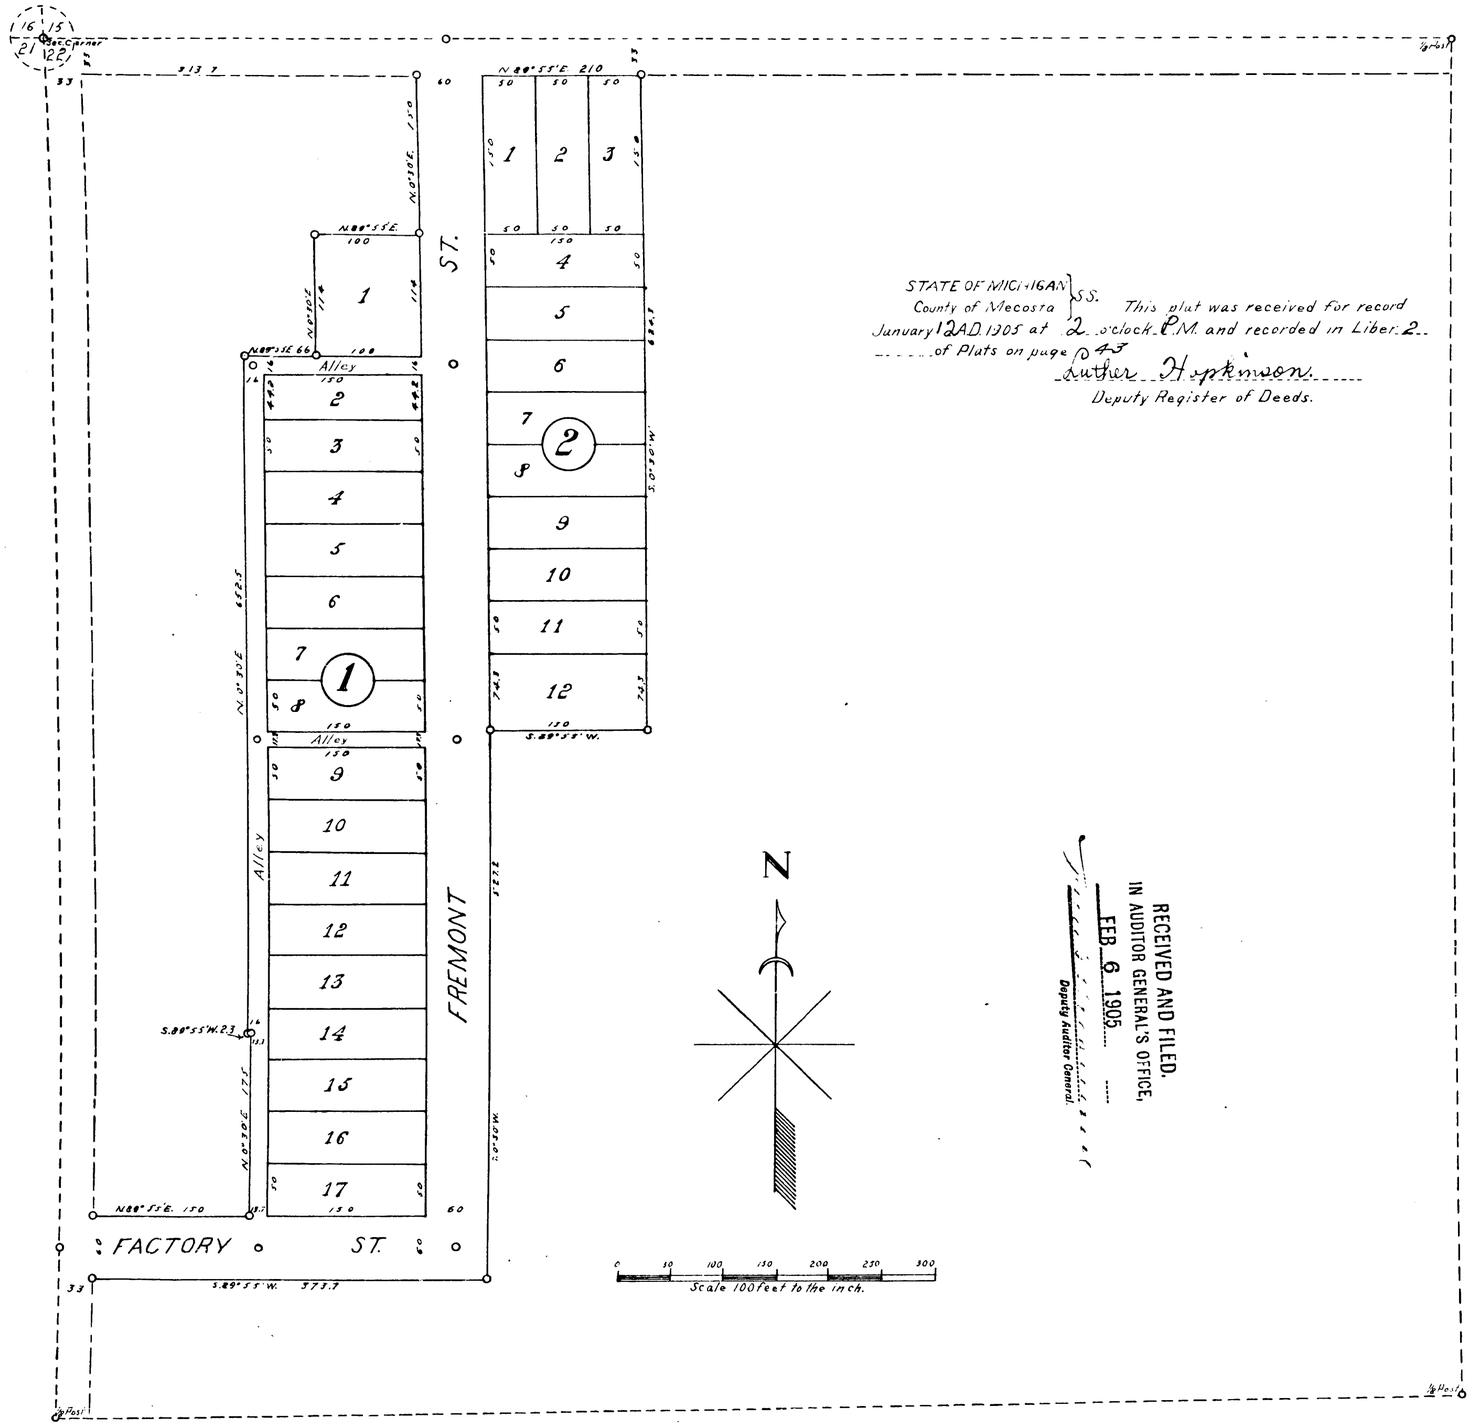

Drawn by, R.C. Stewart.
Big Rapids, Mich.

STATE OF MICHIGAN } SS.
County of Mecosta }
This plat was received for record January 12 A.D. 1905 at 2 o'clock P.M. and recorded in Liber 2 of Plats on page 45
Luther Hopkinson.
Deputy Register of Deeds.

RECEIVED AND FILED.
IN AUDITOR GENERAL'S OFFICE,
FEB 6 1905
Deputy Auditor General.

DEDICATION

Know All Men by these Presents, That I, Auron Amon, as Administrator for the Joseph Cummins estate, have caused the land embraced in the annexed plat to be surveyed, laid out and platted, to be known as Cummins Second Addition to Remus, Mecosta Co. Michigan, and that the streets and alleys as shown on said plat are hereby dedicated to the use of the public.

SIGNED AND SEALED IN PRESENCE OF
L. W. June
Edward T. Horton
Auron Amon, [L. S.]
Administrator of the Jos. Cummins Est.

STATE OF MICHIGAN } SS.
County of Mecosta }
On this 13th day of December, 1904 before me, A Notary Public, in and for said county, personally came the above named Aaron Amon, Administrator for the Jos. Cummins Estate, known to me to be the person who executed the above dedication and acknowledged the same to be his free act and deed as such administrator.

Edward T. Horton
Notary Public Mecosta Co., Mich.
My commission expires March 19, 1905.

DESCRIPTION OF LAND PLATTED.

The land embraced in the annexed plat of Cummins Second Addition to Remus, is described as follows: Commencing at a point 33 feet south 0°30' west and 346.7 feet north 89°55' east of the corner of sections 15, 16, 21 and 22 Town 14 north Range 7 west Meridian of Mich. and running north 89°55' east 210 feet, thence south 0°30' west 624.3 feet thence south 89°55' west 150 feet, thence south 0°30' west 527.2 feet, thence south 89°55' west 373.7 feet, thence north 0°30' east 60 feet, thence north 89°55' east 150 feet, thence north 0°30' east 175 feet, thence south 89°55' west 2.3 feet, thence north 0°30' east 652.5 feet, thence north 89°55' east 66 feet, thence north 0°30' east 114 feet, thence north 89°55' east 100 feet, thence north 0°30' east 150 feet to place of beginning.

SURVEYOR'S CERTIFICATE.

I hereby certify that the plat hereon delineated is a correct one, and that permanent monuments, consisting of iron stakes, have been planted at points marked thus ○ as thereon shown at all angles in the boundaries of the land platted, and at all intersections of streets or streets and alleys.

The courses are from the magnetic meridian of Nov. 14, 1904 at 11 A.M.

Lyman W. June,
Surveyor.

Examined and Approved Dec. 31, 1904.
John F. Wilkinson,
Deputy Auditor General.

STATE OF MICHIGAN } SS.
County of Mecosta }
We, Luther Hopkinson, Deputy Register of Deeds and Lyman W. June, Surveyor, hereby certify that we have each carefully compared this copy with the original plat of Cummin's Second Addition to Remus and that it is an exact copy thereof and of the whole of such original map or plat.
Luther Hopkinson, Deputy Register of Deeds.
Ly. W. June, C.E. Surveyor.

STATE OF MICHIGAN } SS.
County of Mecosta }
We, Luther Hopkinson, Deputy Register of Deeds, and Lyman W. June Surveyor, hereby certify that we have each carefully compared the annexed copy with the plat of Cummins Second Addition to Remus now of record in the office of said Register of Deeds, and that it is a true transcript therefrom and of the whole of such record.
Luther Hopkinson, Deputy Register of Deeds.
Ly. W. June, C.E. Surveyor.

5962

13729

ClibPDF - www.fastio.com