


5726

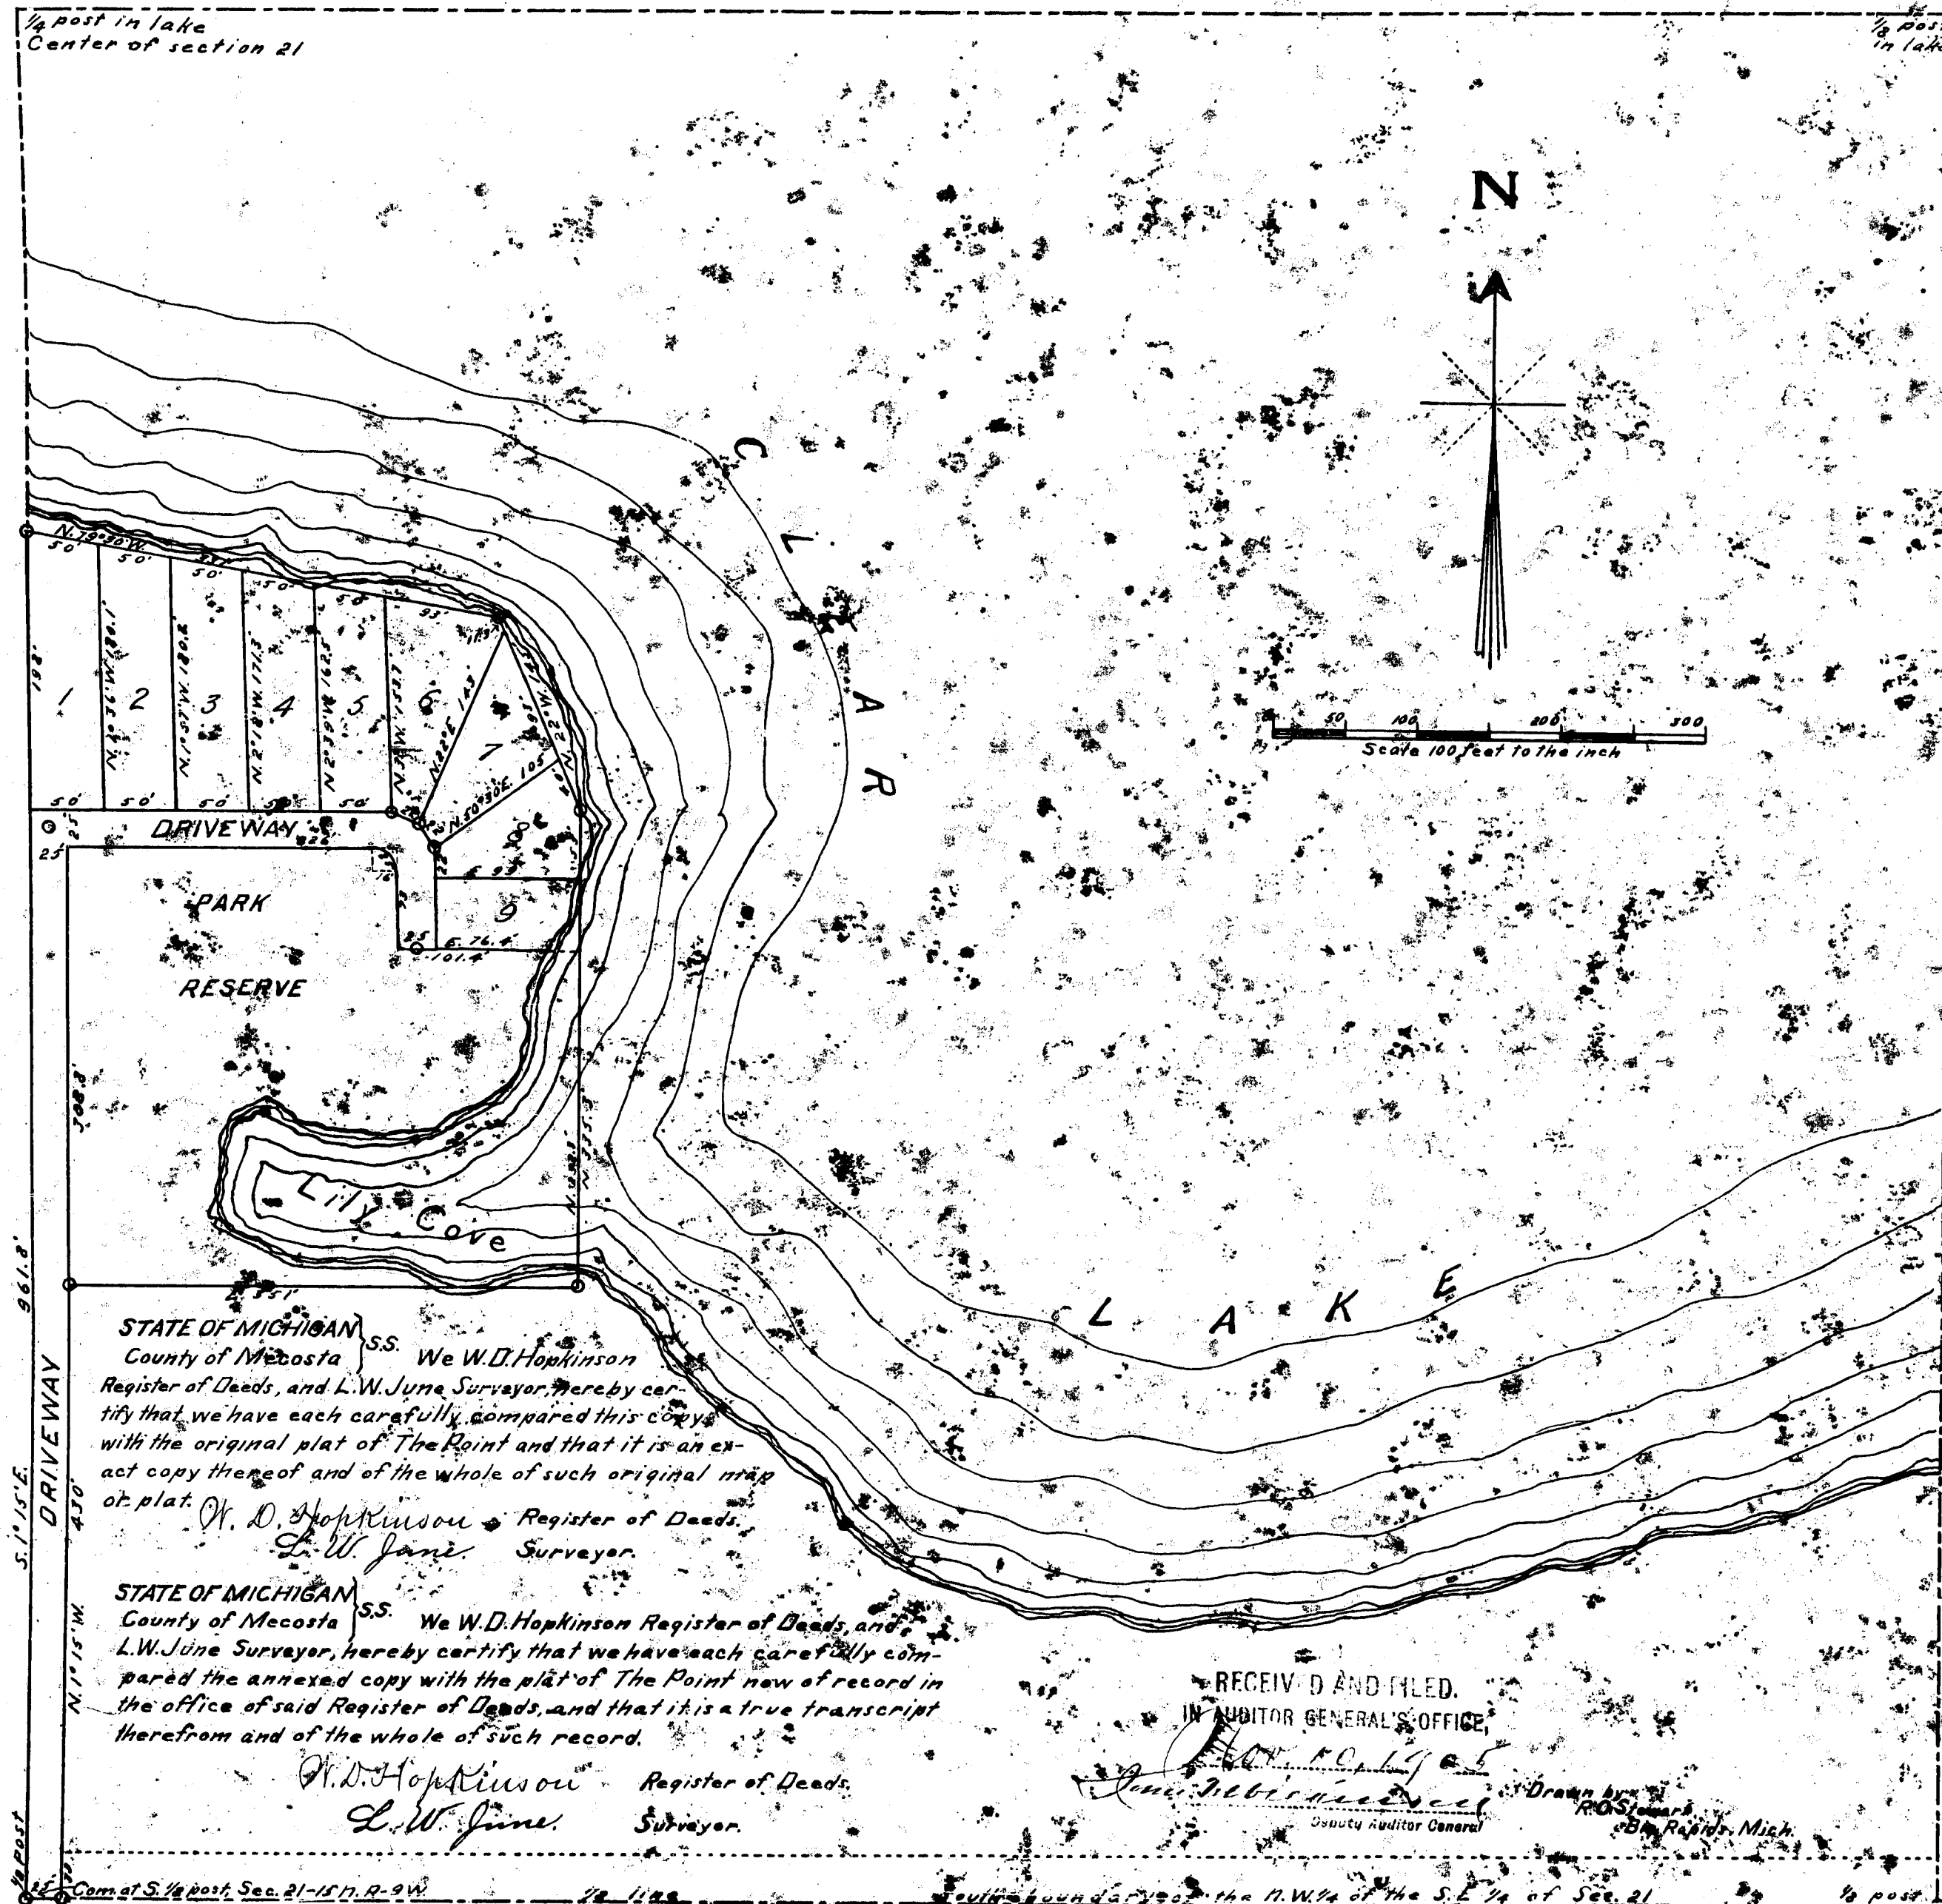

THE POINT

Colfax Township
Mecosta Co. Mich.

Dedication

Know All Men by these Presents, That we Lewis G. Palmer as proprietor, and Una Palmer his wife, have caused the land embraced in the annexed plat to be surveyed, laid out and platted to be known as "The Point" and that the driveways as shown on said plat are hereby dedicated to the use of the public.

SIGNED AND SEALED IN PRESENCE OF

Holmes S. Pinney } Lewis G. Palmer [S]
Frank R. Palmer } Una Palmer [S]

STATE OF MICHIGAN

County of Mecosta } ss. On this 1st day of Sept. 1905 before me a Notary Public in and for said county, personally came the above named Lewis G. Palmer and Una Palmer his wife, known to me to be the persons who executed the above dedication, and acknowledged the same to be their free act and deed.

Holmes S. Pinney
Notary Public Mecosta Co. Mich.
My commission expires Jan. 20, 1909.

Description of Land Platted

The land embraced in the annexed plat of "The Point" is described as follows: Commencing at the south 1/4 post on the line S 1/4 line in section 21, Township north of range 9 and 10 (Colfax) thence east 25 ft. thence north 1 1/2 west 430 ft. thence east 351 ft. thence north 335.3 ft. thence north 28 west 145 ft. thence north 95.30 west 331 ft. to 1/4 line, thence south 1 1/2 east 361.2 ft. to place of beginning.

Surveyor's Certificate

Thereby certify that the plat hereon delineated is a correct one, and that permanent monuments, consisting of iron stakes, have been planted at points marked thus o as thereon shown at all angles in the boundaries of the land platted and at all intersections of driveways.

The courses are from the magnetic meridian of Aug. 12, 1905 at 2 P.M.

L. W. June
Surveyor

Examined and Approved this 11th day of Sept., 1905.

John F. Wilkinson
Deputy Auditor General


REGISTERS OFFICE

Mecosta County } Received for Record the 15th day of Oct. A.D. 1905 at 4:30 o'clock P.M. and Recorded in Liber 2 of Plats on page 47.

W. D. Hopkins
Register of Deeds

1/4 post in lake
Center of section 21

1/4 post
in lake

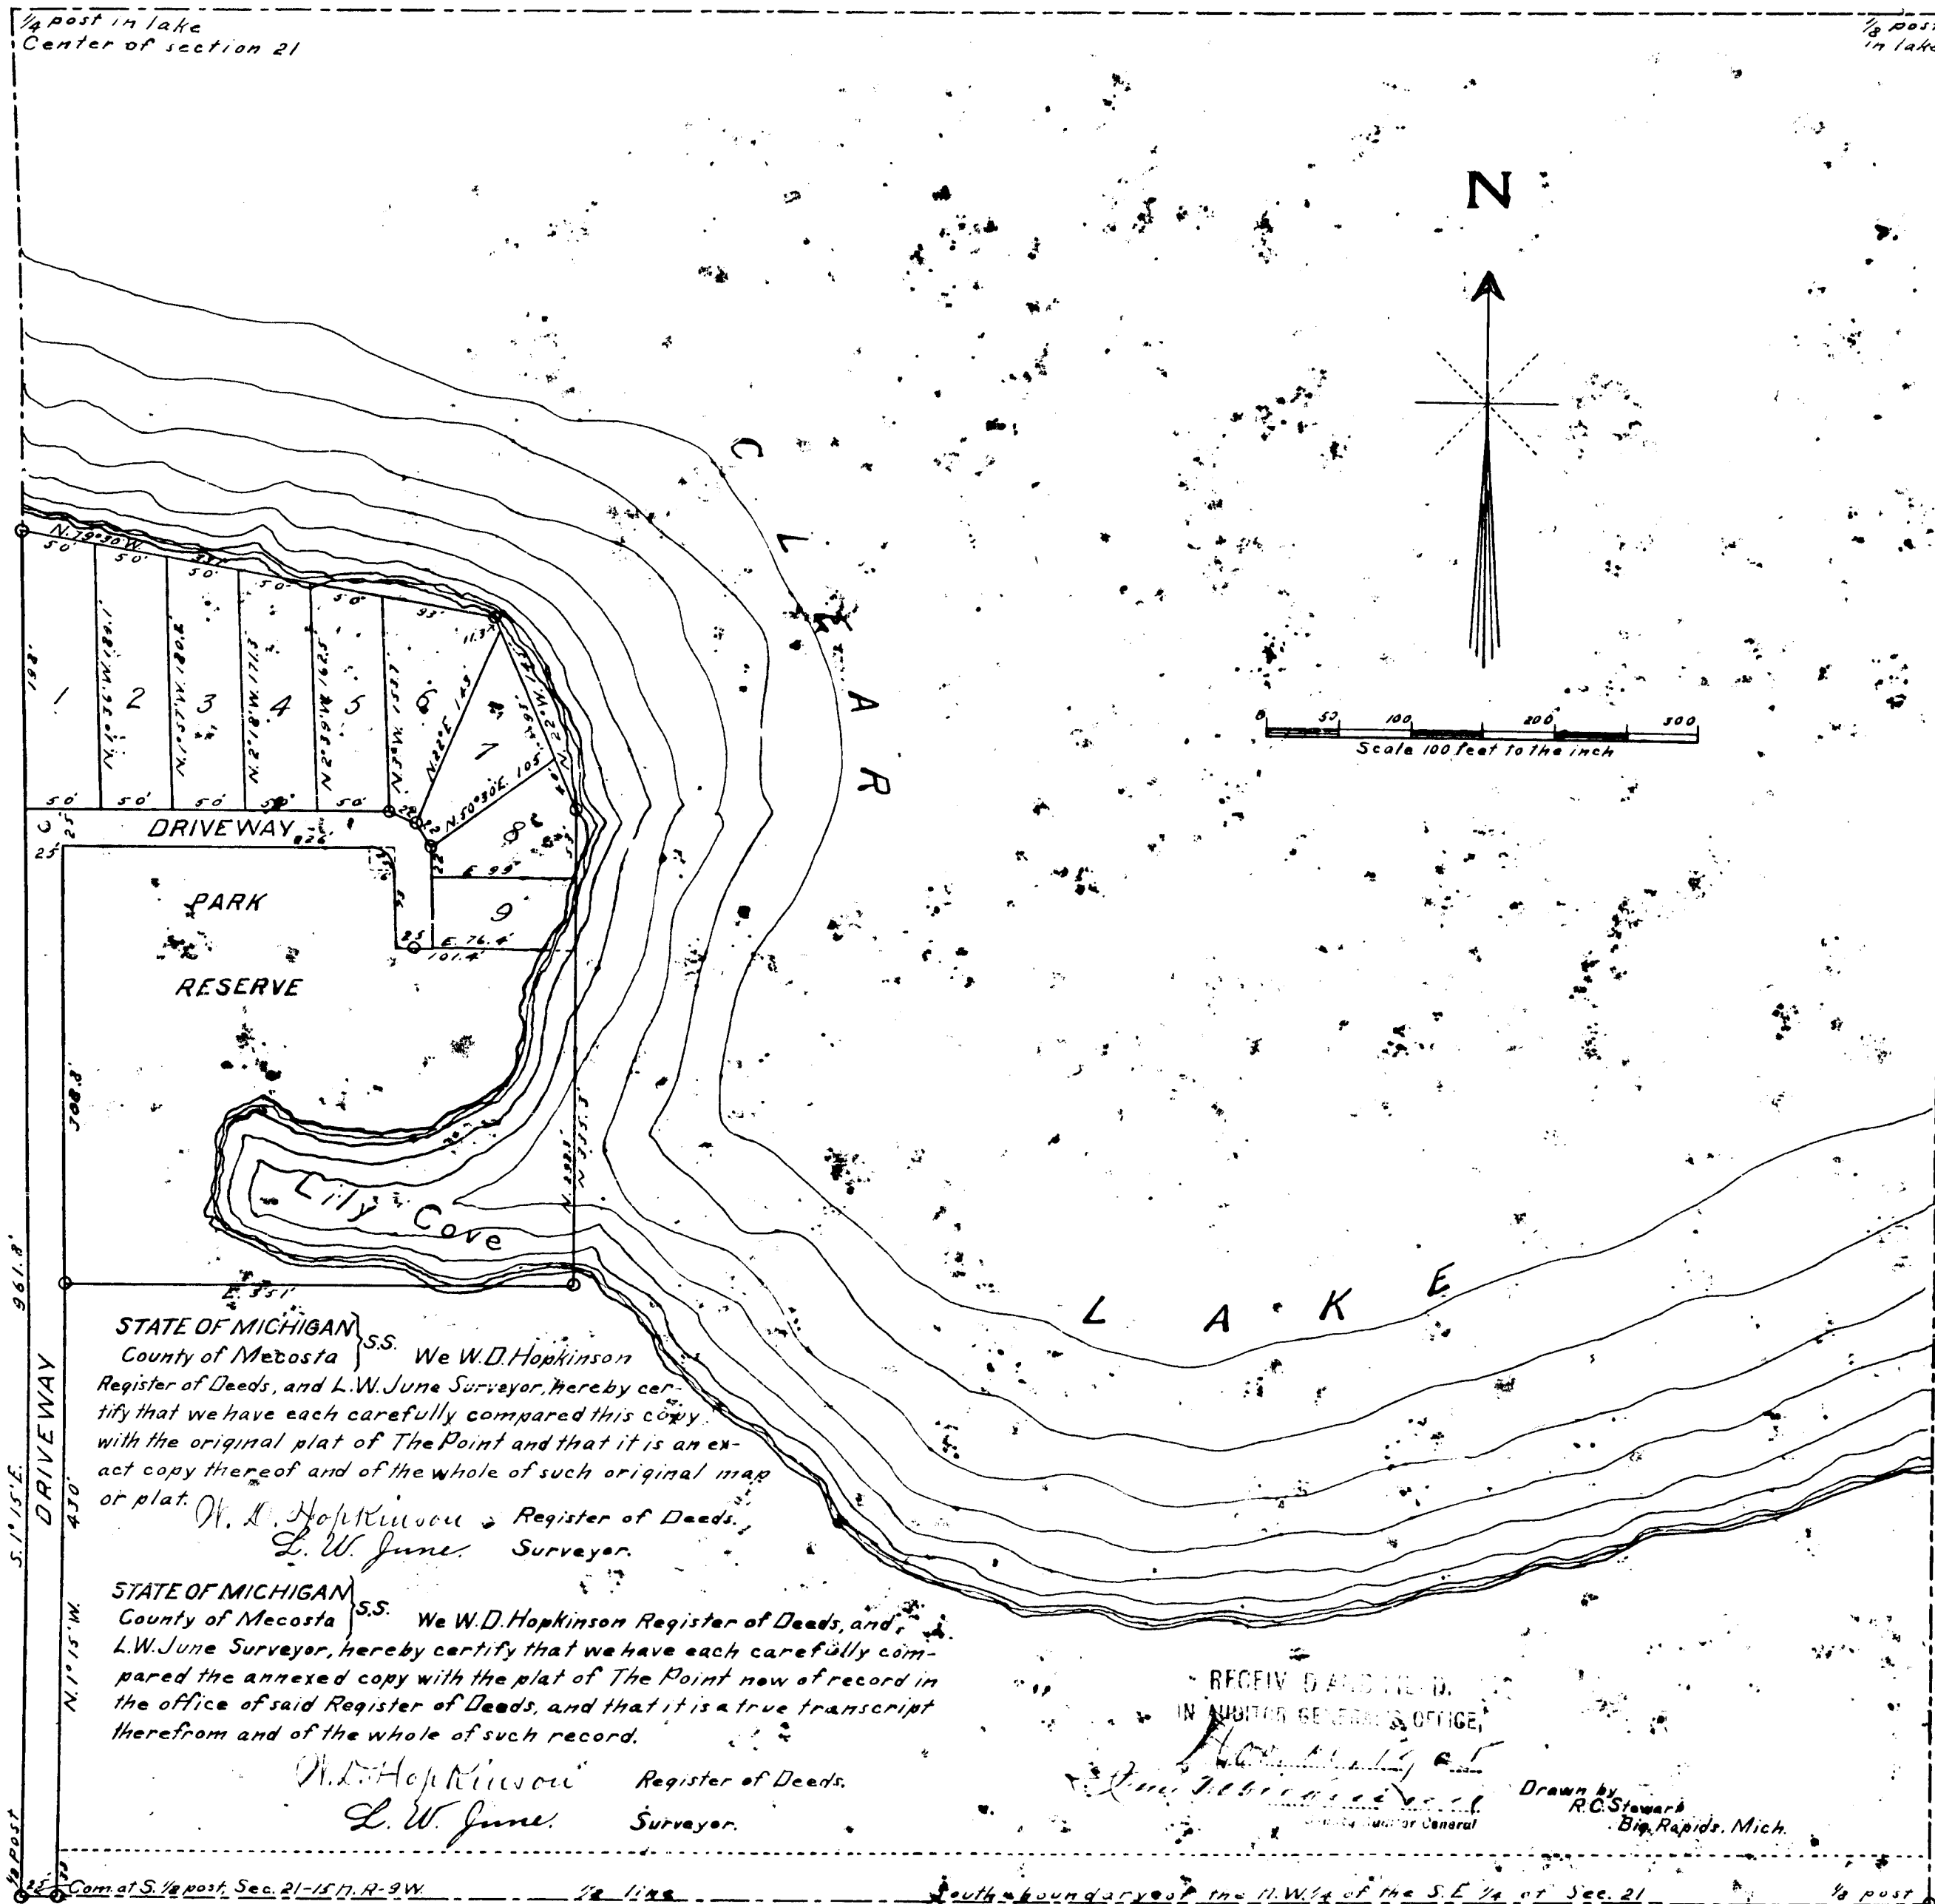

THE POINT

Colfax Township
Mecosta Co. Mich.

Dedication

Know All Men by these Presents, That we Lewis G. Palmer as proprietor, and Una Palmer his wife, have caused the land embraced in the annexed plat to be surveyed, laid out and platted to be known as 'The Point' and that the driveways as shown on said plat are hereby dedicated to the use of the public.

SIGNED AND SEALED IN PRESENCE OF

Holmes S. Pinney _____ Lewis G. Palmer [S]
Frank R. Palmer _____ Una Palmer [S]

STATE OF MICHIGAN

County of Mecosta } S.S. On this 1st day of Sept. 1905.
before me a notary Public in and for said county, personally came the above named Lewis G. Palmer and Una Palmer his wife, known to me to be the persons who executed the above dedication, and acknowledged the same to be their free act and deed.

Holmes S. Pinney
Notary Public Mecosta Co. Mich.
My commission expires Jan. 20, 1909.

Description of Land Platted

The land embraced in the annexed plat of 'The Point' is described as follows: Commencing at the south 1/4 post on the N. and S. 1/4 line in section 21, Town 35 North of range 9 West (Colfax) thence east 25 ft., thence north 1° 15' west 430 ft., thence east 331 ft., thence north 335° 3' thence north 22° west 145 ft., thence north 79° 30' west 331 ft. to 1/4 line, thence south 1° 15' east 961.8 ft. to place of beginning.

Surveyor's Certificate

I hereby certify that the plat hereon delineated is a correct one, and that permanent monuments, consisting of iron stakes, have been planted at points marked thus o as thereon shown at all angles in the boundaries of the land platted, and at all intersections of driveways.

The courses are from the magnetic meridian of Aug. 18, 1905 at 2 P.M.

L. W. June
Surveyor

Examined and Approved this 11th day of Sept., 1905.

John F. Wilkinson
Deputy Auditor General

REGISTERS OFFICE

Mecosta County } Received for Record the 15th day of
Sept. A.D. 1905 at 4:30 o'clock P.M. and Recorded in Liber
2 of Plats on page 47.

W. D. Hopkins
Register of Deeds

STATE OF MICHIGAN } S.S. We W.D. Hopkins
County of Mecosta } Register of Deeds, and L.W. June Surveyor, hereby cer-
tify that we have each carefully compared this copy
with the original plat of The Point and that it is an ex-
act copy thereof and of the whole of such original map
or plat. W. D. Hopkins Register of Deeds,
L. W. June Surveyor.

STATE OF MICHIGAN } S.S. We W.D. Hopkins Register of Deeds, and
County of Mecosta } L.W. June Surveyor, hereby certify that we have each carefully com-
pared the annexed copy with the plat of The Point now of record in
the office of said Register of Deeds, and that it is a true transcript
therefrom and of the whole of such record.

W. D. Hopkins Register of Deeds,
L. W. June Surveyor.

RECEIVED AND FILED
IN AUDITOR GENERAL'S OFFICE

John F. Wilkinson
Deputy Auditor General

Drawn by
R.C. Stewart
Big Rapids, Mich.

1/4 post
Com at S. 1/4 post, Sec. 21-16 N. 9 W.

1/4 line

South boundary of the N.W. 1/4 of the S.E. 1/4 of Sec. 21

1/4 post