


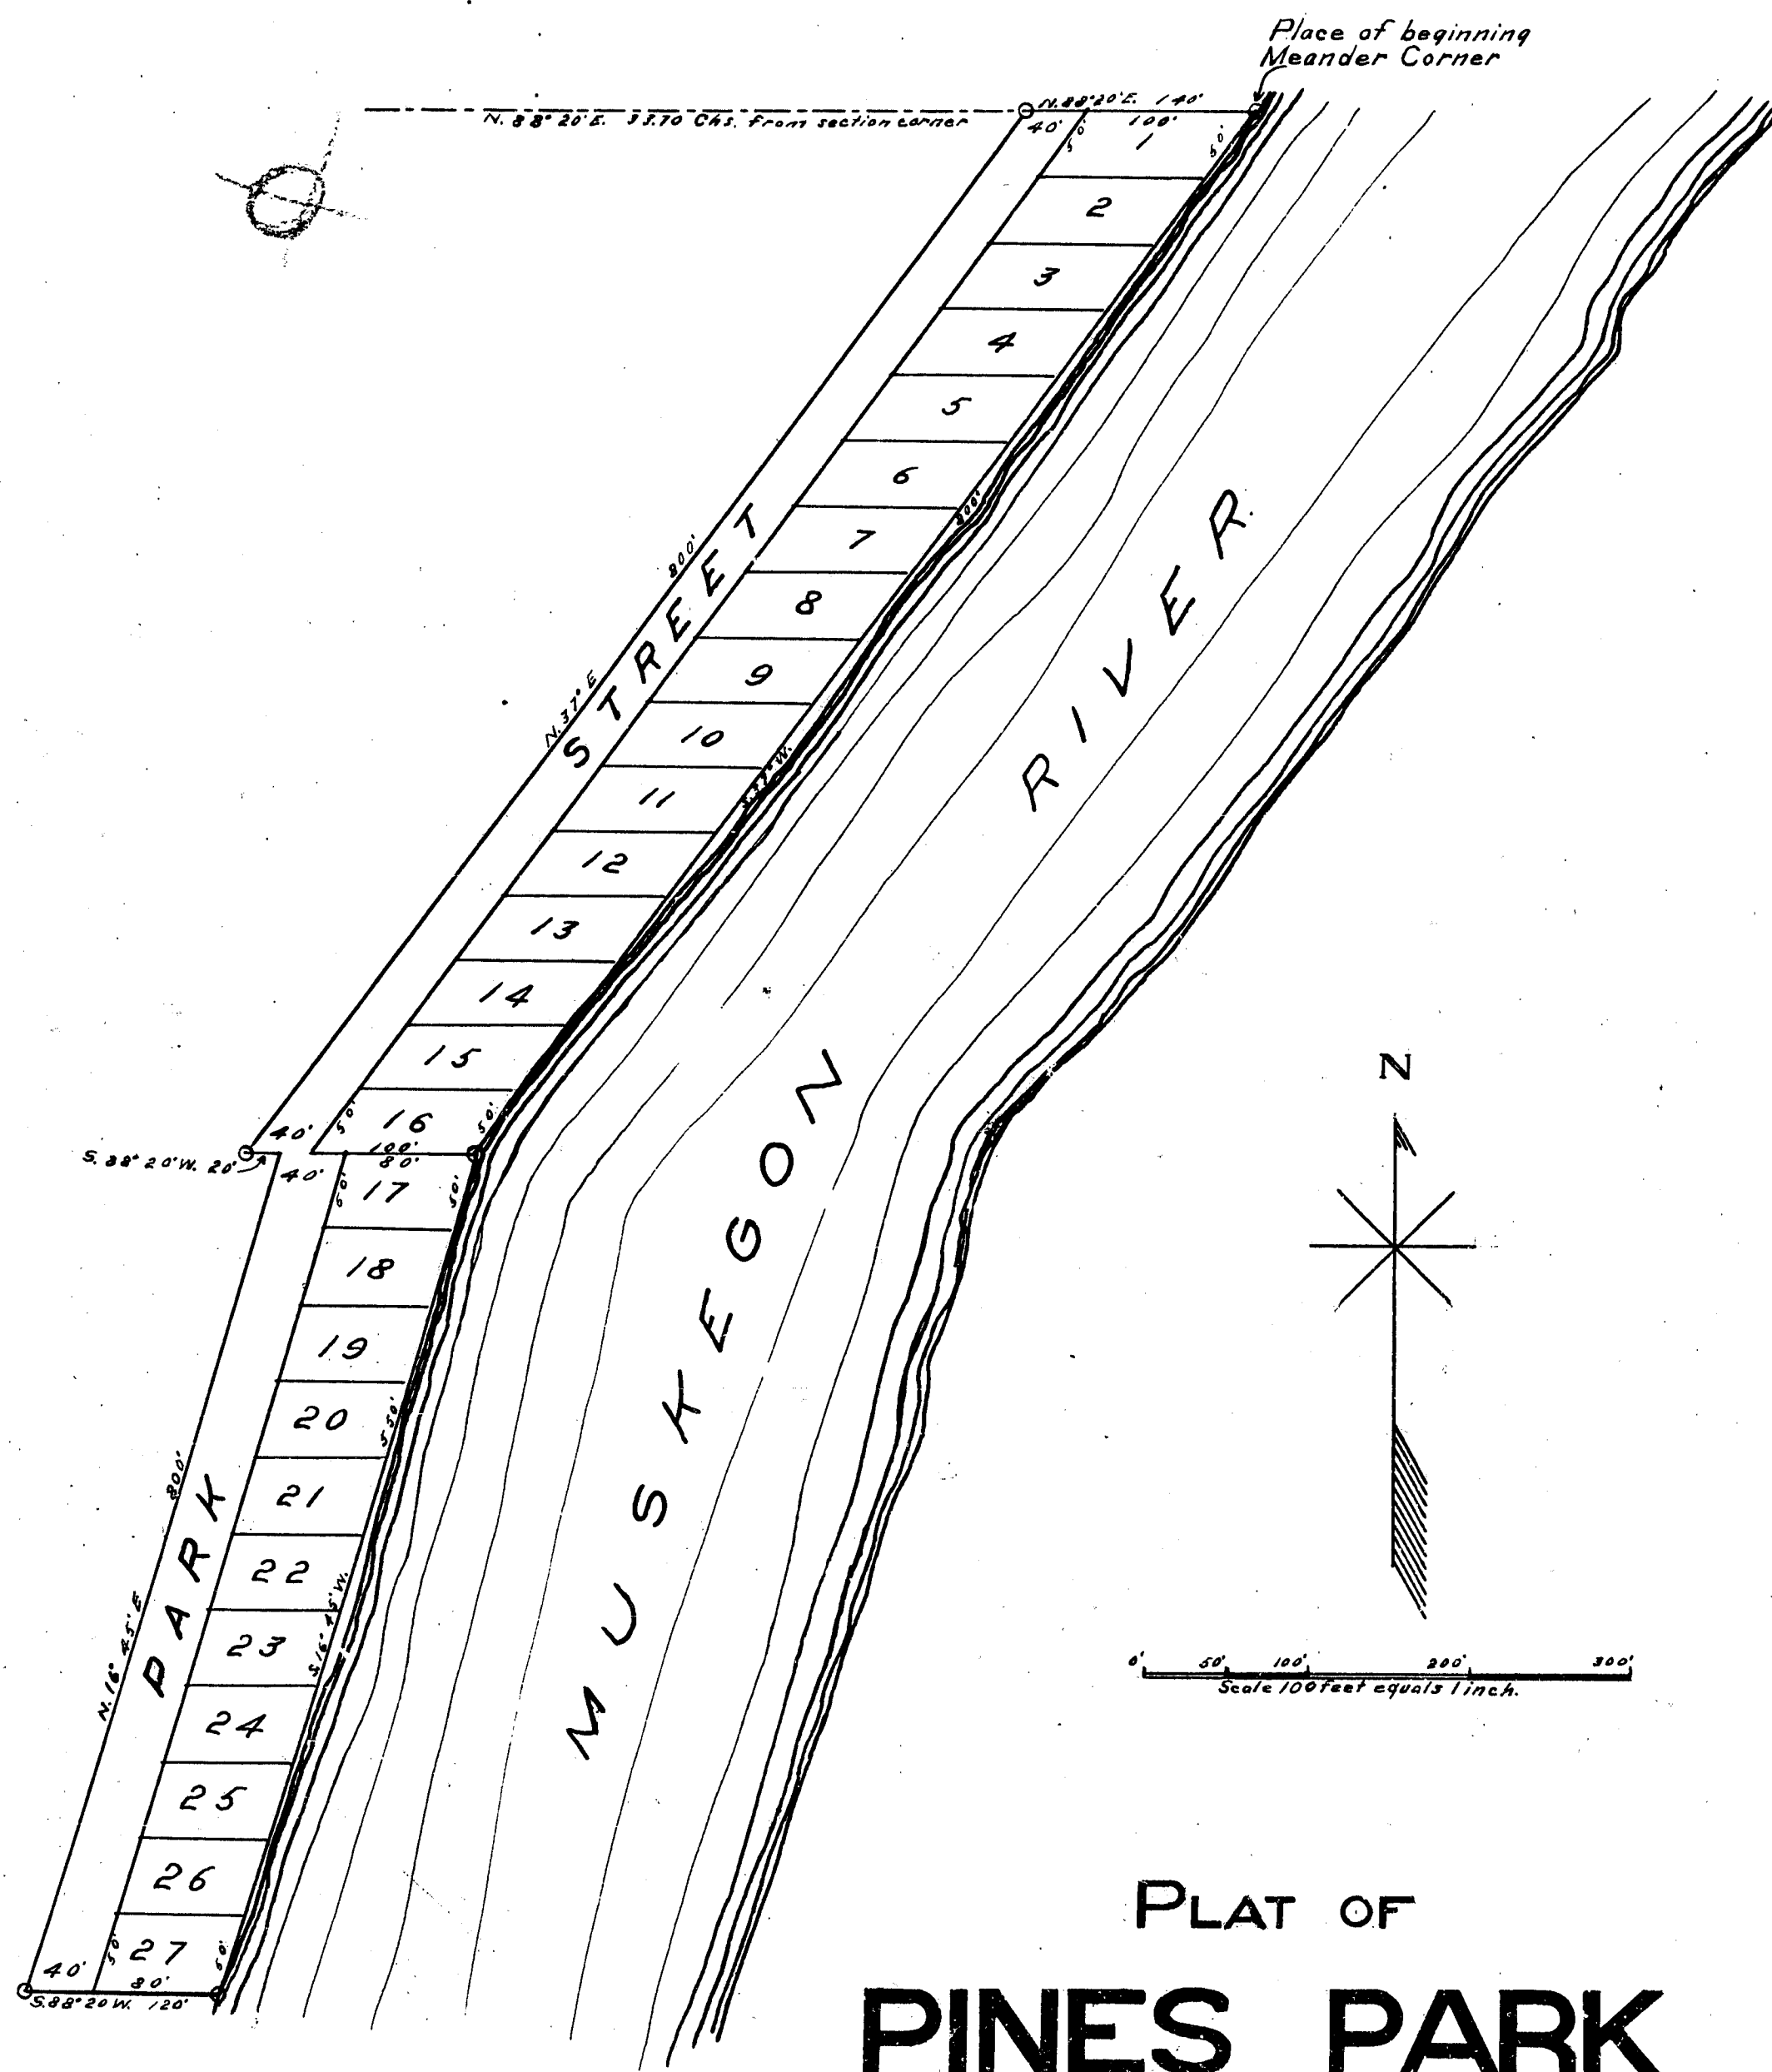

PLAT OF
PINES PARK
Big Rapids Township
Mecosta Co. Mich

DEDICATION.

Know All Men by these Presents, That we Frederick E. Hood as president and Melvin E. Darrah as secretary of the Pines Park Association have caused the land embraced in the annexed plat to be surveyed laid out and platted, to be known as Pines Park, and that the streets as shown on said plat are hereby dedicated to the use of the public.

SIGNED AND SEALED IN PRESENCE OF

Geo. A. Wright,

C. W. Barton.

Fred. E. Hood, President [L. S.]

Melvin E. Darrah, Secretary [L. S.]
Pines Park Association.

STATE OF MICHIGAN } SS

County of Mecosta } On this 16th day of July 1906 before me a Notary Public in and for said county personally came the above named Frederick E. Hood president and Melvin E. Darrah secretary of the Pines Park Association known to me to be the persons who executed the above dedication, and acknowledged the same to be their free act and deed as such president and secretary.

Chas. W. Barton

Notary Public Mecosta Co. Mich.
My commission expires May 25th 1907

DESCRIPTION OF LAND PLATTED

The land embraced in the annexed plat of Pines Park is described as follows: Commencing at the Meander Corner on the right bank of the Muskegon River on the section line between sections 24 and 25 T. 15 N. R. 10 W. Meridian of Mich. thence S. 37° 00' W. 800 ft., thence S. 16° 45' W. 550 ft., thence S. 88° 20' W. 120 ft., thence N. 16° 45' E. 550 ft., thence S. 88° 20' W. 20 ft., thence N. 37° E. 800 ft., thence N. 88° 20' E. 140 ft. to place of beginning. The same being a part of lot 5 section 25 township of Big Rapids, Mecosta Co. Mich.

SURVEYOR'S CERTIFICATE.

I hereby certify that the plat hereon delineated is a correct one, and that permanent monuments, consisting of iron stakes, have been planted at points marked thus O as thereon shown at all angles in the boundaries of the land platted.

The bearings are from the magnetic meridian of May 4th, 1906 at 10 A.M.

L. W. June
Surveyor.

Examined and approved this 21st day of July 1906.

John F. Wilkinson,
Deputy Auditor General.

STATE OF MICHIGAN } SS

County of Mecosta } We W. D. Hopkinson Register of Deeds and L. W. June surveyor hereby certify that we have each carefully compared this copy with the original plat of Pines Park and that it is an exact copy thereof and of the whole of such original map or plat.

W. D. Hopkinson Register of Deeds.

L. W. June Surveyor.

STATE OF MICHIGAN } SS

County of Mecosta } We W. D. Hopkinson Register of Deeds, and L. W. June surveyor, hereby certify that we have each carefully compared the annexed copy with the plat of Pines Park now of record in the office of said Register of Deeds, and that it is a true transcript therefrom and of the whole of such record.

W. D. Hopkinson

Register of Deeds.

L. W. June.

Surveyor.

STATE OF MICHIGAN } SS


County of Mecosta } This plat was received for record July 26 A.D. 1906 at 3 o'clock P.M. and recorded in Liber 2 of Plats on page 51

W. D. Hopkinson
Register of Deeds.

Drawn by
R. C. Stewart,
Big Rapids, Mich.

RECEIVED AND FILED.
IN AUDITOR GENERAL'S OFFICE,

July 21, 1906.
John F. Wilkinson
Deputy Auditor General.

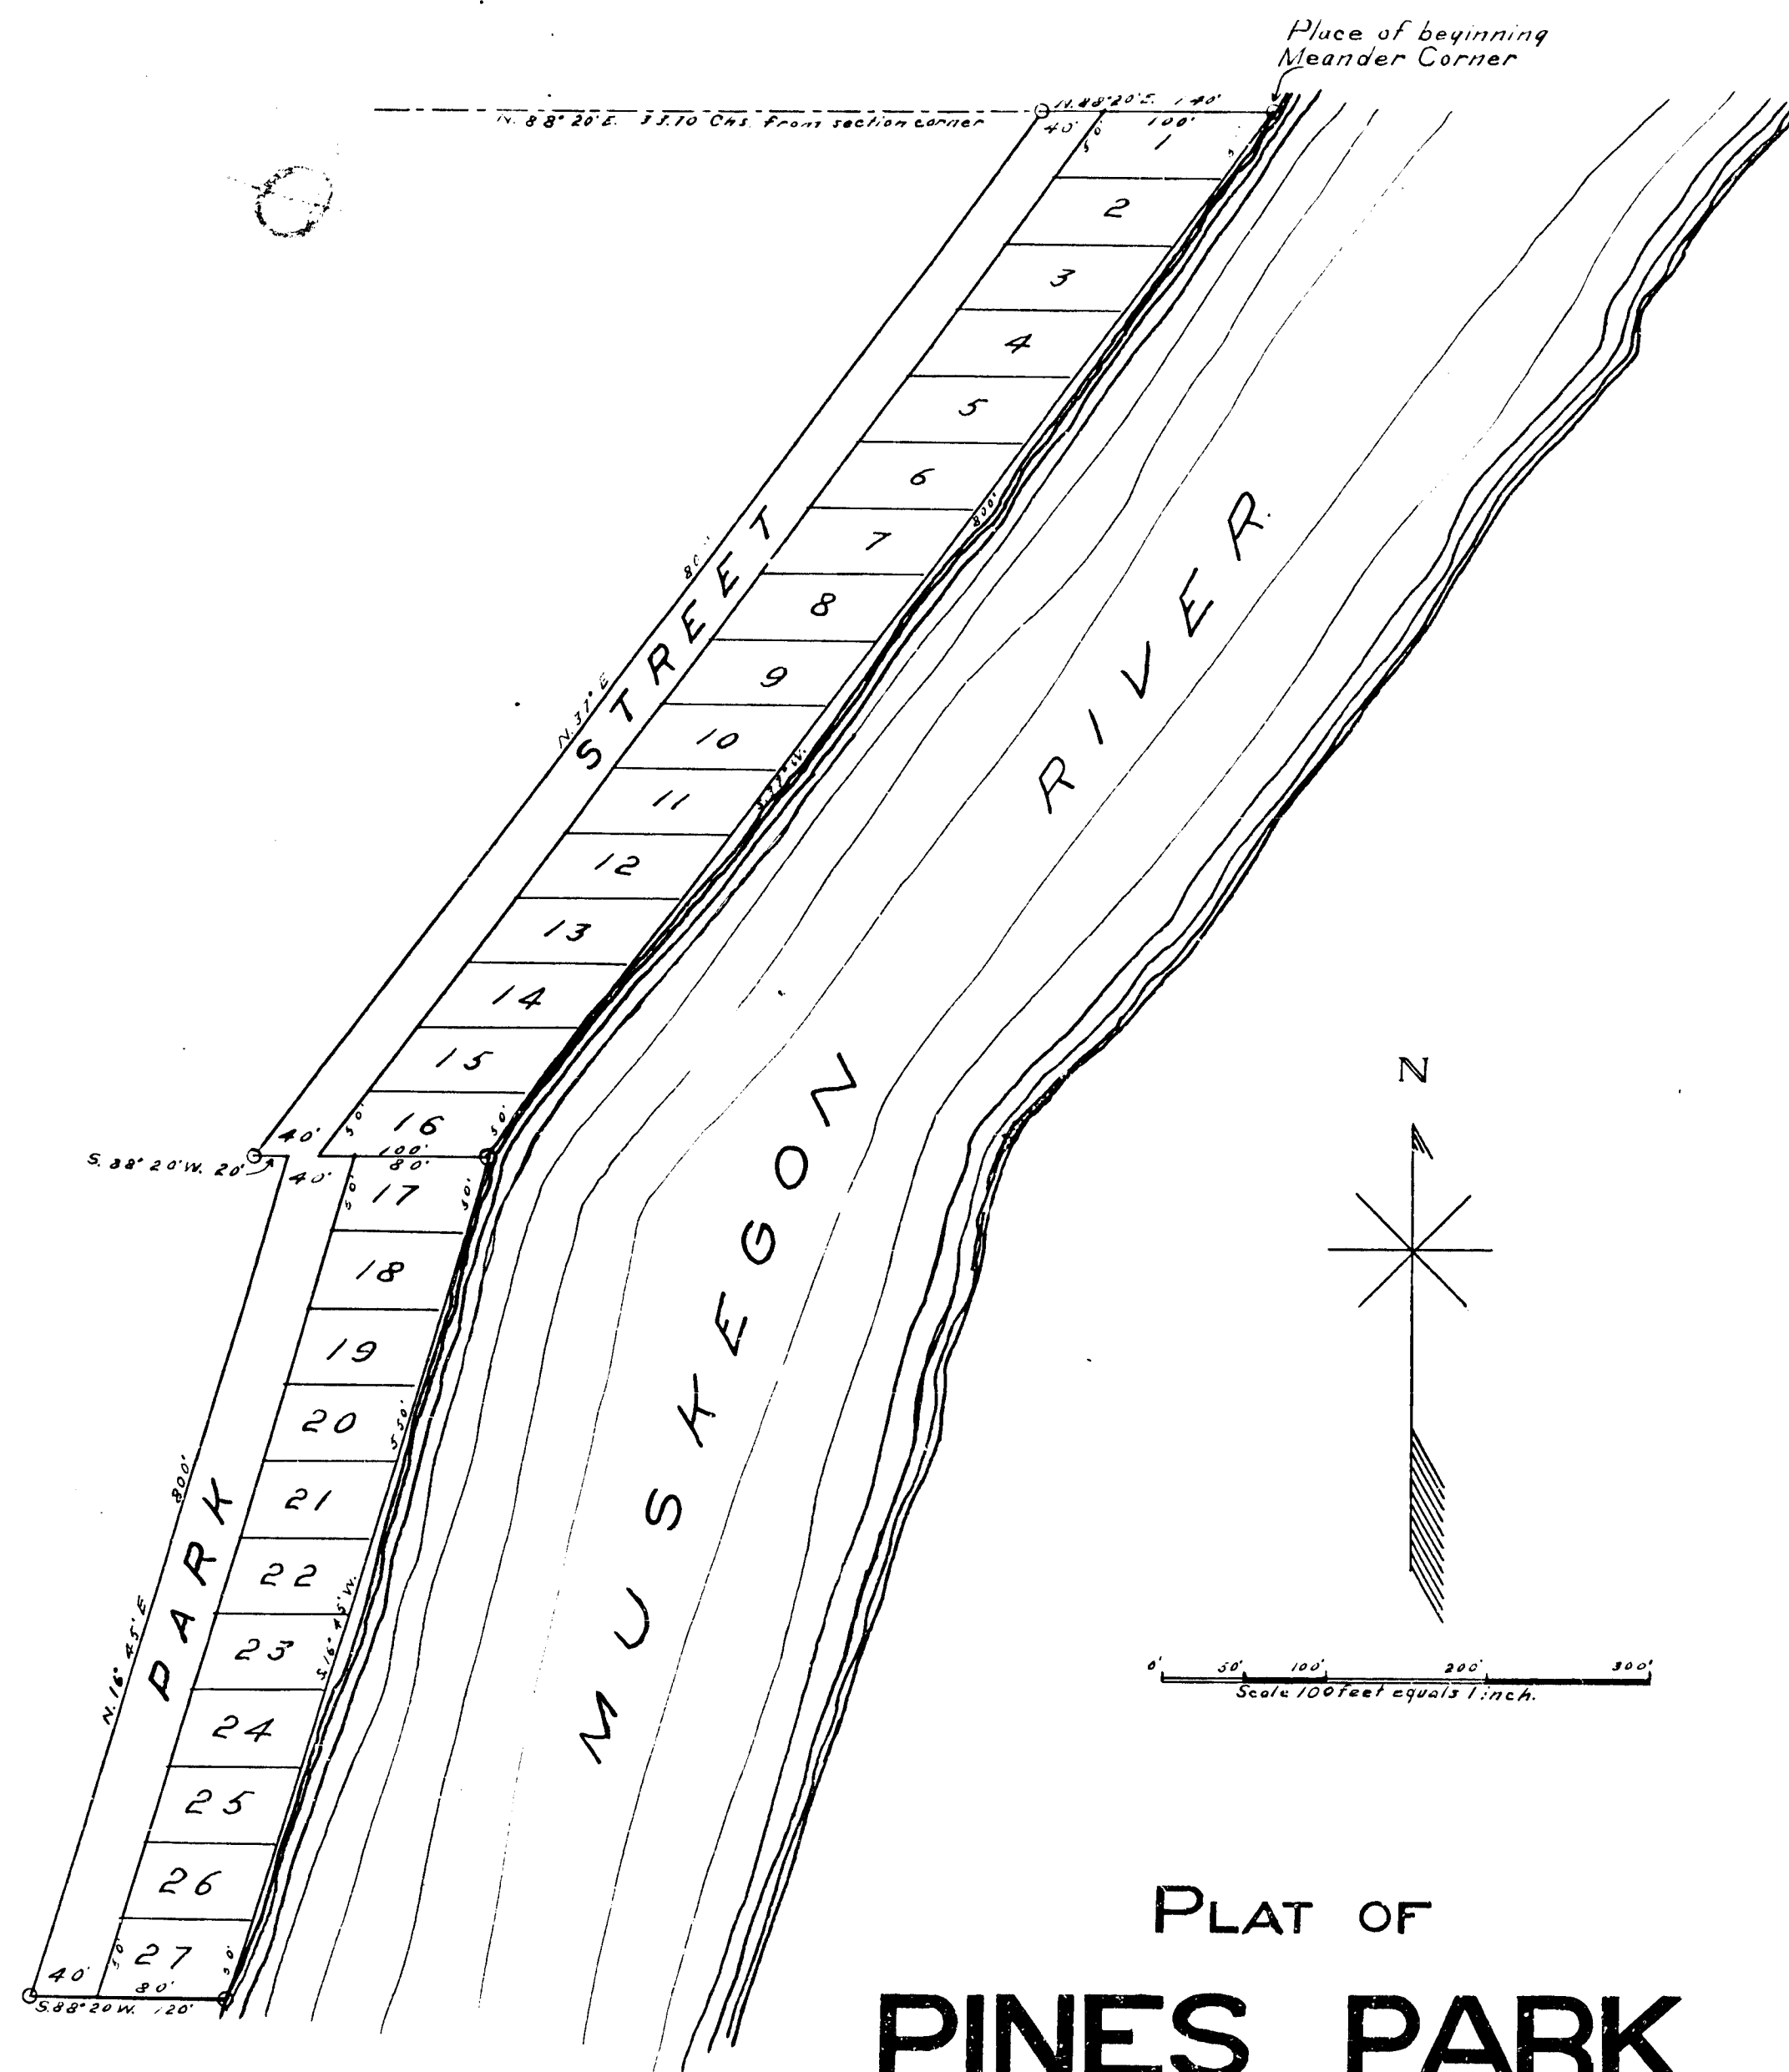

PLAT OF
PINES PARK
Big Rapids Township
Mecosta Co. Mich

Drawn by
R.C. Stewart,
Big Rapids, Mich.

RECEIVED AND FILED.
IN AUDITOR GENERAL'S OFFICE,

July 26, 1906
W.D. Hopkinson
Register of Deeds

DEDICATION.

Know All Men by these Presents, That we Frederick E. Hood as president and Melvin E. Darrah as secretary of the Pines Park Association have caused the land embraced in the annexed plat to be surveyed laid out and platted, to be known as Pines Park, and that the streets as shown on said plat are hereby dedicated to the use of the public.

SIGNED AND SEALED IN PRESENCE OF

Geo. A. Wright,

C. W. Barton.

Fred. E. Hood, President [L. S.]

Melvin E. Darrah, Secretary [L. S.]
Pines Park Association.

STATE OF MICHIGAN }
County of Mecosta } SS

On this 16th day of July 1906 before me a Notary Public in and for said county personally came the above named Frederick E. Hood president and Melvin E. Darrah secretary of the Pines Park Association known to me to be the persons who executed the above dedication, and acknowledged the same to be their free act and deed as such president and secretary.

Chas. W. Barton

Notary Public Mecosta Co. Mich.
My commission expires May 25th 1907

DESCRIPTION OF LAND PLATTED

The land embraced in the annexed plat of Pines Park is described as follows: Commencing at the Meander Corner on the right bank of the Muskegon River on the section line between sections 24 and 25 T. 15 N. R. 10 W. Meridian of Mich. thence S. 37° 00' W. 800 ft., thence S. 16° 45' W. 550 ft., thence S. 88° 20' W. 120 ft., thence N. 16° 45' E. 550 ft., thence S. 88° 20' W. 20 ft., thence N. 37° E. 800 ft., thence N. 88° 20' E. 140 ft. to place of beginning. The same being apart of lot 5 section 25 township of Big Rapids, Mecosta Co. Mich.

SURVEYOR'S CERTIFICATE.

I hereby certify that the plat hereon delineated is a correct one, and that permanent monuments, consisting of iron stakes, have been planted at points marked thus O as thereon shown at all angles in the boundaries of the land platted.

The bearings are from the magnetic meridian of May 4th, 1906 at 10 A.M.

L. W. June
Surveyor.

Examined and approved this 21st day of July 1906.

John F. Wilkinson,
Deputy Auditor General.

STATE OF MICHIGAN }
County of Mecosta } SS

We W.D. Hopkinson Register of Deeds and L.W. June surveyor hereby certify that we have each carefully compared this copy with the original plat of Pines Park and that it is an exact copy thereof and of the whole of such original map or plat.

W.D. Hopkinson Register of Deeds.

L. W. June Surveyor.

STATE OF MICHIGAN }
County of Mecosta } SS

We W.D. Hopkinson Register of Deeds, and L.W. June surveyor, hereby certify that we have each carefully compared the annexed copy with the plat of Pines Park now of record in the office of said Register of Deeds, and that it is a true transcript therefrom and of the whole of such record.

W.D. Hopkinson Register of Deeds.
L. W. June Surveyor.

STATE OF MICHIGAN }
County of Mecosta } SS

This plat was received for record July 26 A.D. 1906 at 3 o'clock P.M. and recorded in Liber 2 of Plats on page 51

W.D. Hopkinson
Register of Deeds.