

The land embraced in the plat of **BLLENHEIM**, as surveyed, subdivided and hereon drawn is described as follows: That part of Government Lot 4, in Section One (1), in Township 14 North, Range 10 West of the Meridian of Michigan, that is bounded and described as follows: Beginning at a point 1381 feet north of the south line and 33 feet west of the east line of said Government Lot 4, and running thence South 88° 15' West, parallel with the south line of said lot 4, 581.5 feet, to the easterly margin or waters edge of the Muskegon River; thence north-easterly, along the easterly margin or waters edge of the Muskegon River, 1313.1 feet, to a point 33 feet west of the east line of said Lot 4, and thence South 0° 42' East, parallel with and 33 feet west of the east line of said Government Lot 4, 1121.0 feet, to the place of beginning.

STATE OF ILLINOIS, }
COUNTY OF COOK, } SS.

SURVEYOR'S CERTIFICATE.

I, H.I. ORWIG, a surveyor, do hereby certify that I have surveyed the tract of land above described; that I have subdivided the same into twelve lots, one outlot, and a private road; that substantial wooden stakes are driven at points designated by small black circles, thus  on the plat hereon drawn; that permanent monuments, consisting of iron gas pipe, one inch in diameter and thirty inches long are planted at all angles in the boundaries of the land platted, and at all intersections of streets, and that the points where the same are located are designated by small red circles, thus  on the plat hereon drawn; that the plat hereon drawn is a correct one and an accurate representation of such survey and subdivision, and that the dimensions on said plat shown are in feet and decimal parts thereof.

Chicago, Illinois, May 31, A.D. 1911.

H.I. Orwig
Surveyor.

DEDICATION.

KNOW ALL MEN BY THESE PRESENTS, That we, George W. Reed and Charles F. Barnard, as proprietors, Emma L. Reed, wife of said George W. Reed, and Alice M. Barnard, wife of said Charles F. Barnard, have caused the land hereinabove described, and as shown on the plat hereon drawn, to be surveyed, subdivided, staked out and platted for the purpose of laying out and establishing a subdivision to be known as **BLLENHEIM**, and that the strip of land shown on said plat as a private road is hereby dedicated to the free use of owners of lots in this subdivision as a roadway forever.

Signed and Sealed in Presence of

George W. Reed
Chas. F. Barnard
Emma L. Reed
Alice M. Barnard

George W. Reed (L.S.)
Chas. F. Barnard (L.S.)
Emma L. Reed (L.S.)
Alice M. Barnard (L.S.)

STATE OF MICHIGAN }
COUNTY OF MECOSTA } SS.

ACKNOWLEDGMENT.

On this 30th day of June, A.D. 1911, before me, a Notary Public in and for said county, personally appeared George W. Reed and Emma L. Reed, his wife, and Charles F. Barnard and Alice M. Barnard, his wife, known to me to be the same persons described in and who executed the above dedication, and acknowledged the same to be their free act and deed.

Notary Public
NOTARY PUBLIC, MECOSTA COUNTY, MICHIGAN.

My commission expires My Commission Expires Sept. 27, 1913

COUNTY TREASURER'S TAX CERTIFICATE.

OFFICE OF COUNTY TREASURER,
MECOSTA COUNTY, MICHIGAN.
BIG RAPIDS, MICHIGAN, JUNE 29th, A.D. 1911.

I hereby certify that there are no tax liens or titles held by the State on the tract of land hereinabove described, and that there are no tax liens or titles held by individuals on said land for the five years preceding the 29th day of June, A.D. 1911, and that the taxes for said period of five years are paid, as shown by the records of this office. This certificate does not apply to taxes, if any, now in process of collection.

J. N. Brauer
COUNTY TREASURER.

APPROVAL BY TOWNSHIP BOARD.

STATE OF MICHIGAN, }
COUNTY OF MECOSTA, } SS.

This subdivision approved by the Township Board of Mecosta Township in the county and State aforesaid, on this 22 day of June, A.D. 1911.

John Brauer Supervisor
G. W. Smith Clerk
John W. Warrick J.P.
J. W. Pratt J.P.

BLLENHEIM,

A SUBDIVISION OF PART OF GOVERNMENT LOT 4,
SECTION 1, T. 14 N. R. 10 W.



MECOSTA Co., MICH.

SCALE, 100 FEET = 1 INCH.

Examined and Approved
FEB 24 1912

Geo. S. Hansen
Deputy Auditor General.

SCALE, 100 FEET = 1 INCH.

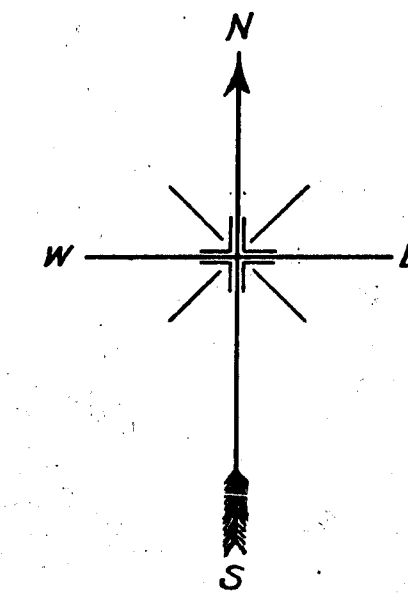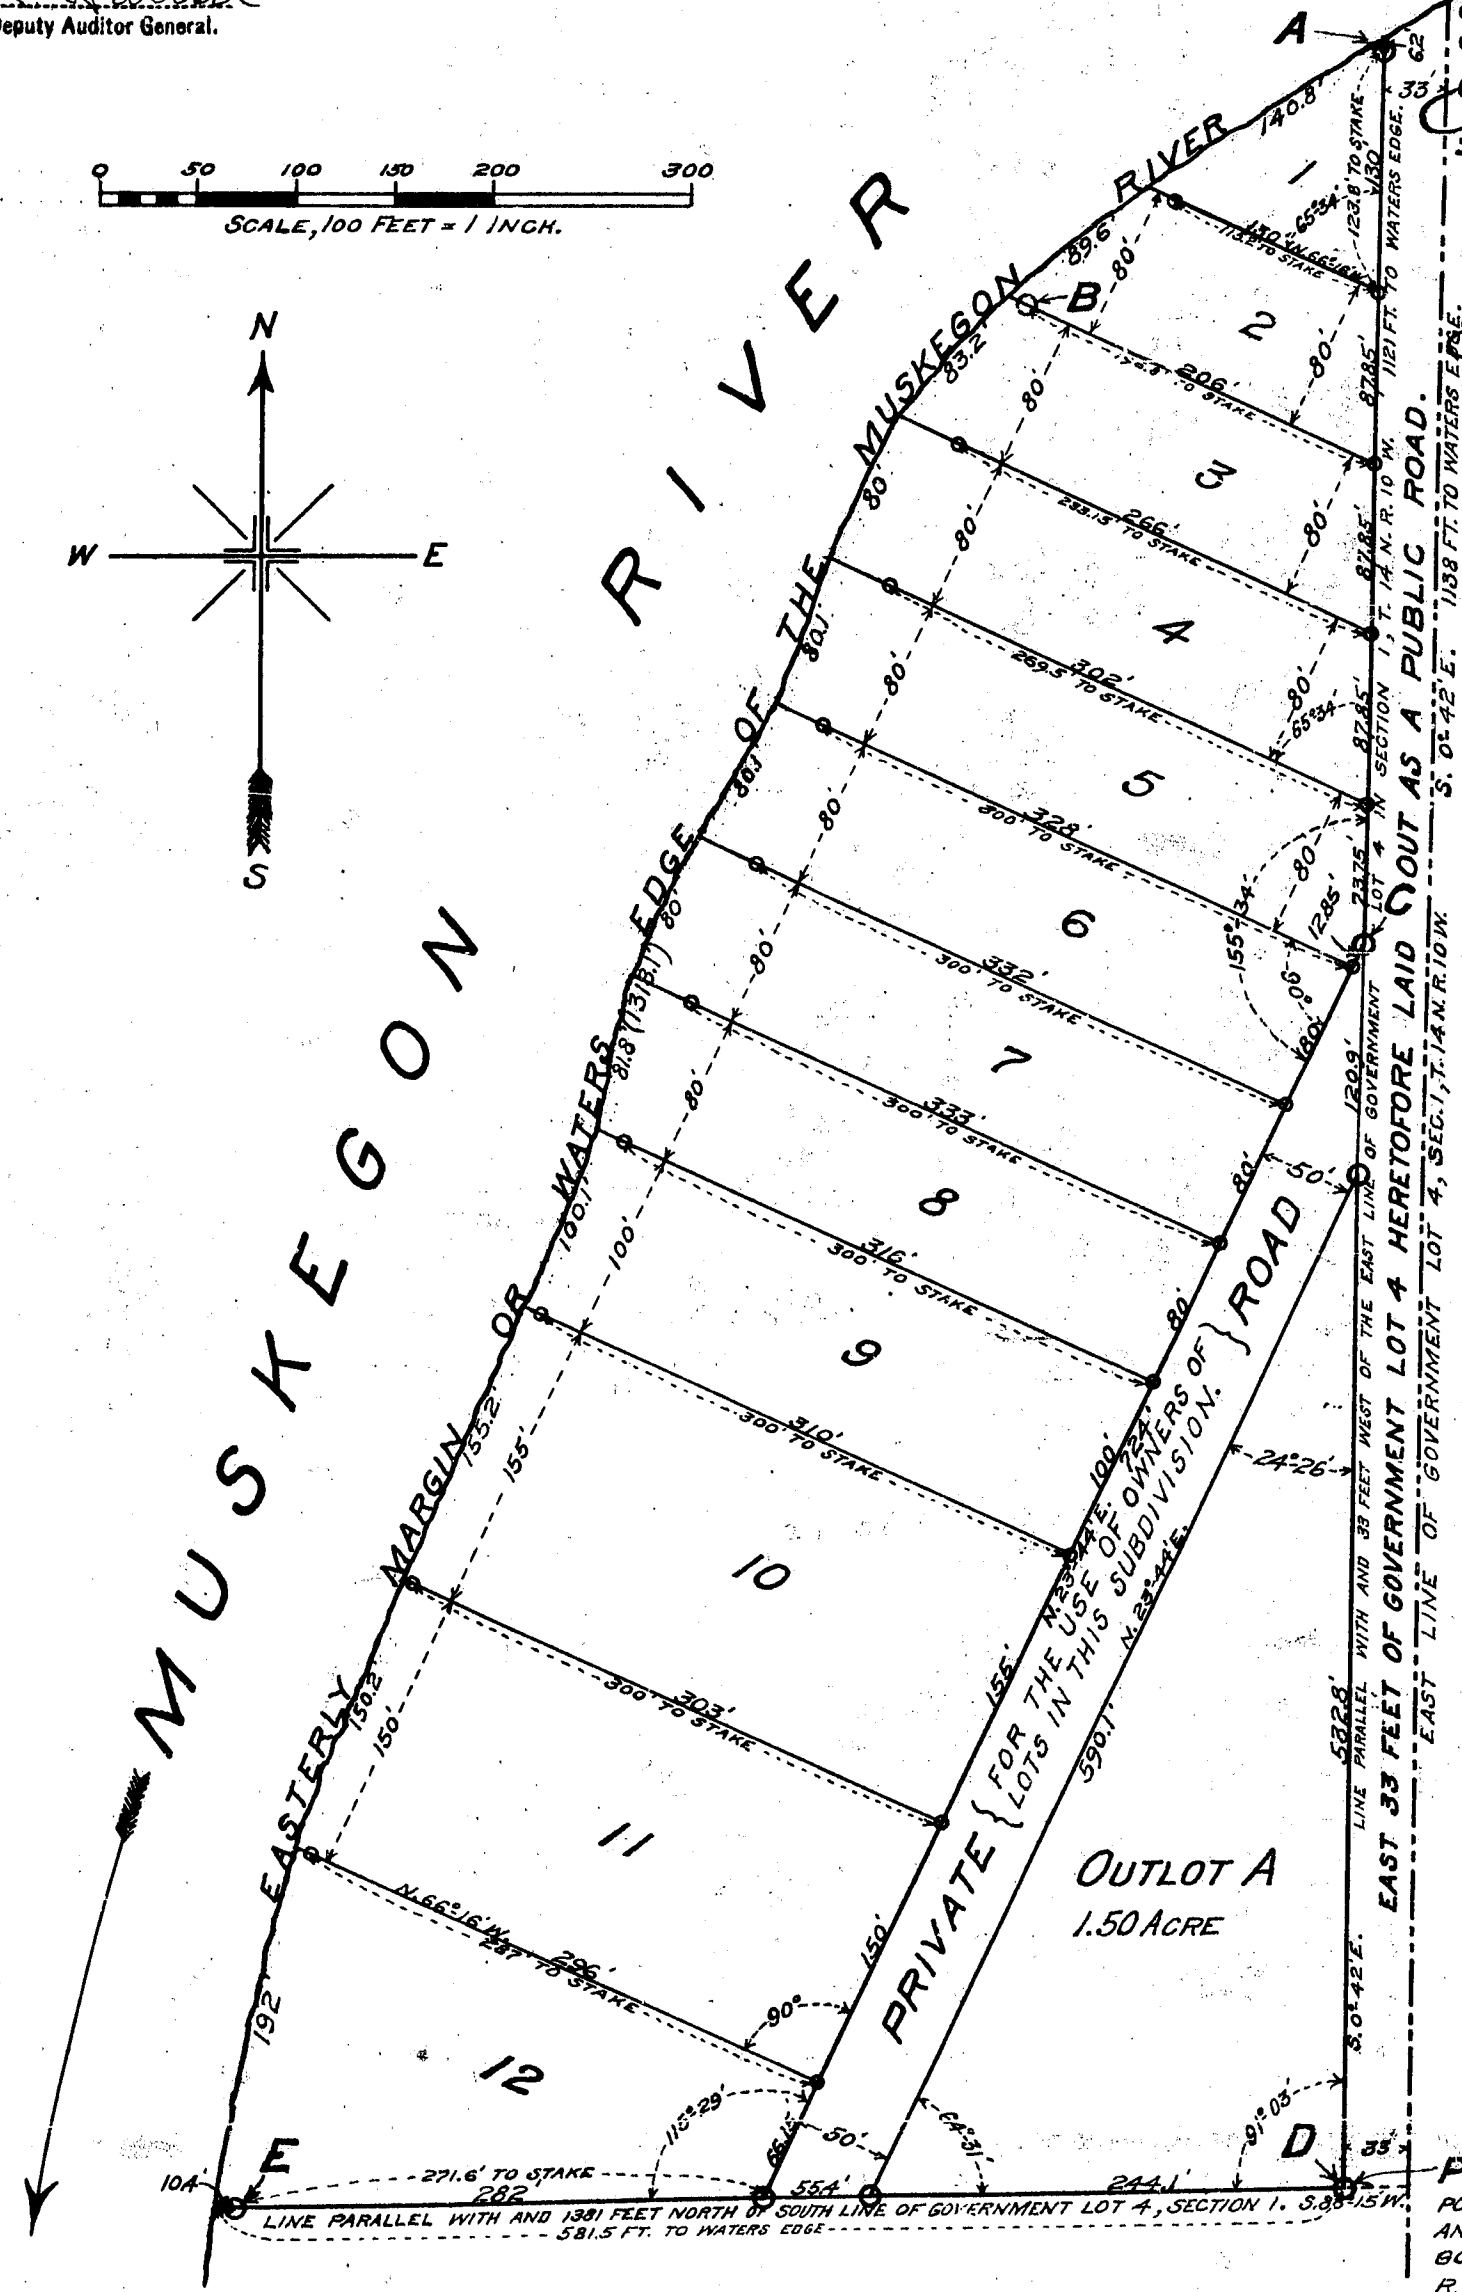

COPY
REGISTER'S OFFICE,
MECOSTA COUNTY, MICH.
PLAT OF
Blenheim
WAS RECORDED WITH
FEB 27 1912
P. M. OF LINES
ON FILE
Geo. S. Hansen
DEPUTY AUDITOR GENERAL

I hereby certify that this copy is a true copy of the M.A.P. or PLAT forwarded the Register of Deeds for recording.

Compared
FEB 26 1912
Geo. S. Hansen
Deputy Auditor General.

Filed in Auditor General's Dep't
MAR 4-1912

Geo. S. Hansen
Deputy Auditor General.

WITNESSES FOR IRON PIPES.

- A { BLACK OAK, 6", S. 37° W. 44.7';
BLACK OAK, 8", S. 33° E. 49.7';
- B { BLACK OAK, 12", N. 25° E. 11.0';
WHITE PINE, 12", S. 81° E. 4.9';
- C { SUGAR, 8", N. 81° W. 22.7';
WHITE ASH, 8", S. 11° W. 26.7';
- D { BLACK CHERRY, 14", N. 81° W. 24.0';
SUGAR, 6", N. 6° W. 102.3';
- E { WHITE PINE, 12", N. 76° W. 2.0';
WHITE PINE, 14", S. 1° W. 27.0'.

PLACE OF BEGINNING, BEING A POINT 1381 FEET NORTH OF THE SOUTH LINE AND 33 FEET WEST OF THE EAST LINE OF GOVERNMENT LOT 4 IN SECTION 1, T. 14 N. R. 10 W.

13734

COPY

H.I. ORWIG SURVEYOR,
127 N. DEARBORN ST.
CHICAGO.

The land embraced in the plat of **BLLENHEIM**, as surveyed, subdivided and hereon drawn is described as follows: That part of Government Lot 4, in Section One (1), in Township 14 North, Range 10 West of the Meridian of Michigan, that is bounded and described as follows: Beginning at a point 1381 feet north of the south line and 33 feet west of the east line of said Government Lot 4, and running thence south 88° 15' West, parallel with the south line of said lot 4, 531.5 feet, to the easterly margin or waters edge of the Muskegon River; thence north-easterly, along the easterly margin or waters edge of the Muskegon River, 1313.1 feet, to a point 33 feet west of the east line of said Lot 4, and thence south 0° 42' East, parallel with and 33 feet west of the east line of said Government Lot 4, 11210 feet, to the place of beginning.

STATE OF ILLINOIS, }
COUNTY OF COOK, } SS.

SURVEYOR'S CERTIFICATE.

I, H.I. Orwig, a surveyor, do hereby certify that I have surveyed the tract of land above described; that I have subdivided the same into twelve lots, one outlet, and a private road; that substantial wooden stakes are driven at points designated by small black circles, thus  on the plat hereon drawn; that permanent monuments, consisting of iron gas pipe, one inch in diameter and thirty inches long are planted at all angles in the boundaries of the land platted, and at all intersections of streets, and that the points where the same are located are designated by small red circles, thus  on the plat hereon drawn; that the plat hereon drawn is a correct one and an accurate representation of such survey and subdivision, and that the dimensions on said plat shown are in feet and decimal parts thereof.
Chicago, Illinois, May 31, A.D. 1911.

H.I. Orwig
Surveyor.

DEDICATION.

KNOW ALL MEN BY THESE PRESENTS, That we, George W. Reed and Charles F. Barnard, as proprietors, Emma L. Reed, wife of said George W. Reed, and Alice M. Barnard, wife of said Charles F. Barnard, have caused the land hereinabove described, and as shown on the plat hereon drawn, to be surveyed, subdivided, staked out and platted for the purpose of laying out and establishing a subdivision to be known as **BLLENHEIM**, and that the strip of land shown on said plat as a private road is hereby dedicated to the free use of owners of lots in this subdivision as a roadway forever.

SIGNED AND SEALED IN PRESENCE OF

George W. Reed (LS)
Charles F. Barnard (LS)
Emma L. Reed (LS)
Alice M. Barnard (LS)
G.W. Turner

STATE OF MICHIGAN }
COUNTY OF MECOSTA } SS.

ACKNOWLEDGMENT.

On this 30th day of June, A.D. 1911, before me, a Notary Public in and for said county, personally appeared George W. Reed and Emma L. Reed, his wife, and Charles F. Barnard and Alice M. Barnard, his wife, known to me to be the same persons described in and who executed the above dedication, and acknowledged the same to be their free act and deed.

Notary Public
NOTARY PUBLIC, MECOSTA COUNTY, MICHIGAN.

My commission expires Sept. 27, 1913

COUNTY TREASURER'S TAX CERTIFICATE.

OFFICE OF COUNTY TREASURER,
MECOSTA COUNTY, MICHIGAN.
BIG RAPIDS, MICHIGAN, JUNE 29, A.D. 1911.

I hereby certify that there are no tax liens or titles held by the State on the tract of land hereinabove described, and that there are no tax liens or titles held by individuals on said land for the five years preceding the 29th day of June, A.D. 1911, and that the taxes for said period of five years are paid, as shown by the records of this office. This certificate does not apply to taxes, if any, now in process of collection.

County Treasurer
COUNTY TREASURER.

APPROVAL BY TOWNSHIP BOARD.

STATE OF MICHIGAN, }
COUNTY OF MECOSTA, } SS.

This subdivision approved by the Township Board of Mecosta Township in the county and State aforesaid, on this 22 day of June, A.D. 1911.
July

John Brack Supervisor
G.W. Smith Clerk
John Warrick J.P.
J. L. Ratt J.P.

BLLENHEIM,

A SUBDIVISION OF PART OF GOVERNMENT LOT 4,
SECTION 1, T. 14 N. R. 10 W.

MECOSTA CO., MICH.



Examined and Approved

FEB 24 1912

Geo. S. Haman
Deputy Auditor General.

SCALE, 100 FEET = 1 INCH.

0 50 100 150 200 300
SCALE, 100 FEET = 1 INCH.

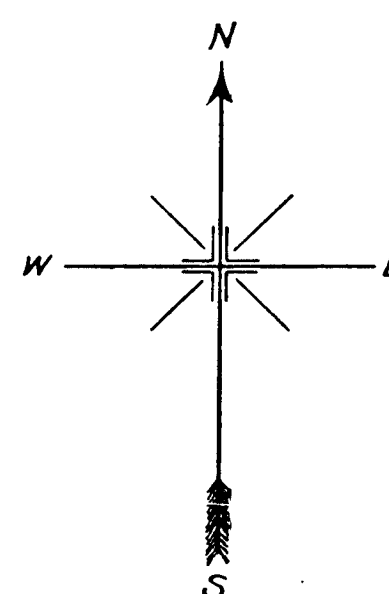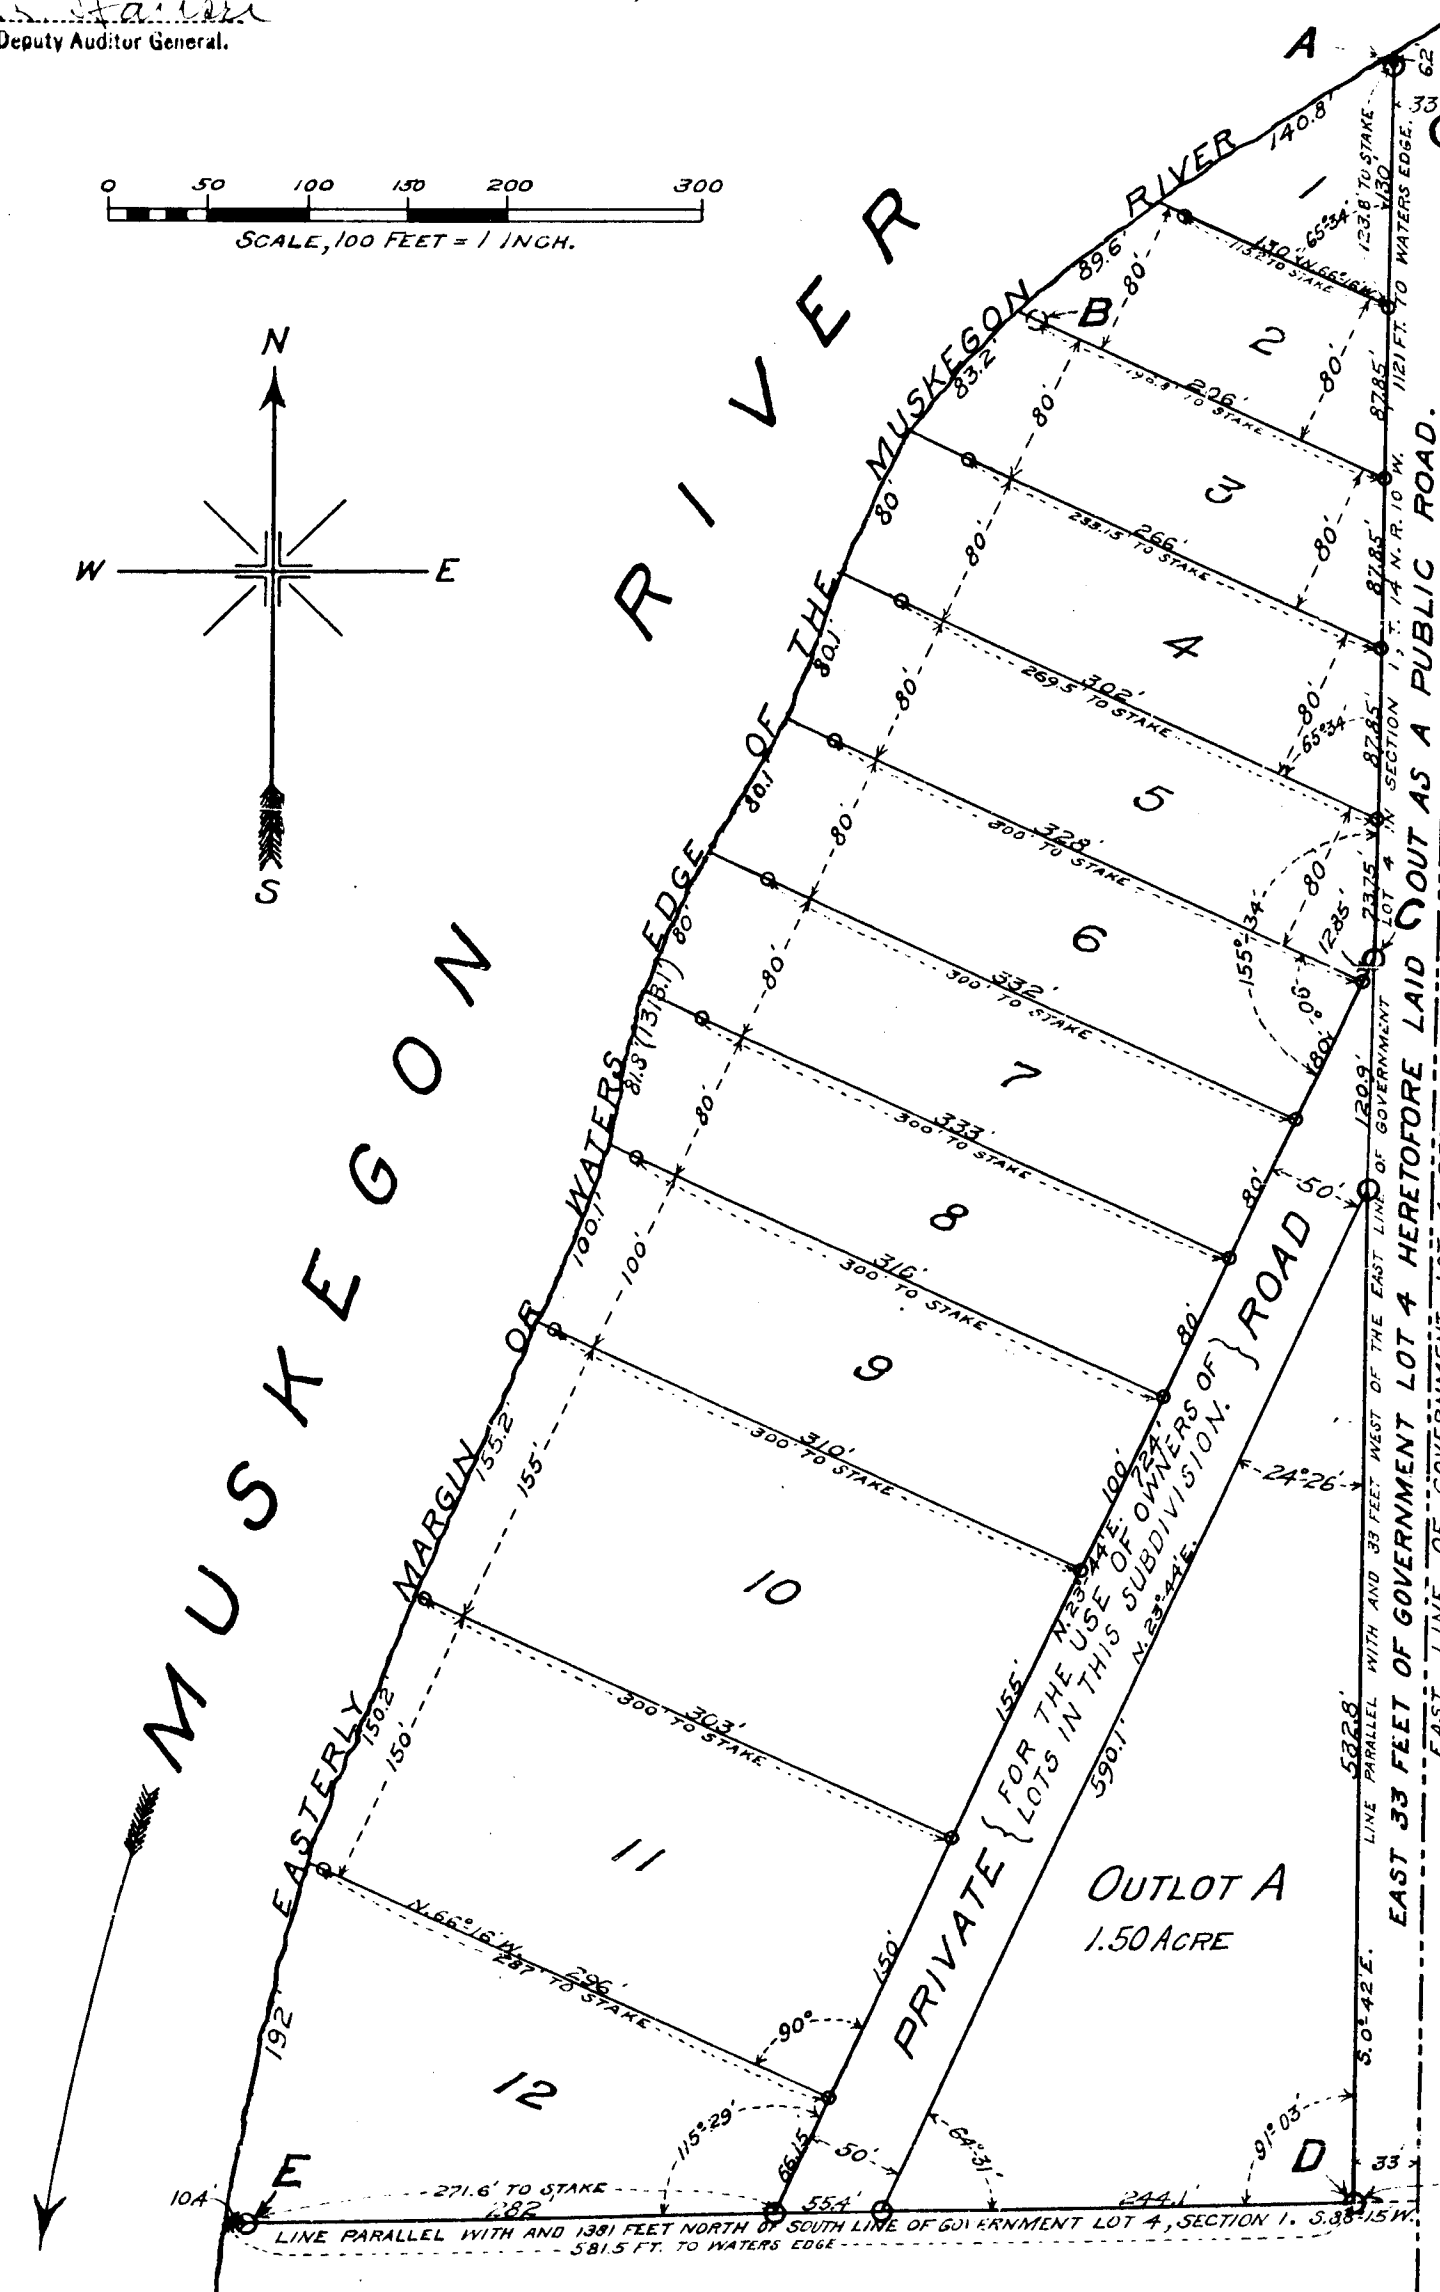

COPY
REGISTERED OFFICE
PLAT OF
Blenheim
WAS RECORDED WITH
FEB 27 1912
ON PAGE 57
ORIGINAL ON FILE

I hereby certify that this copy is a true copy of the M.P. or PLAT forwarded the Register of Deeds for recording.

Compared FEB 26 1912
Geo. S. Haman
Deputy Auditor General.

Filed in Auditor General's Dep't
MAR 4 1912

Geo. S. Haman
Deputy Auditor General.

WITNESSES FOR IRON PIPES.

- A { BLACK OAK, 6", 5.37' W. 44.7'
- B { BLACK OAK, 8", 5.55' E. 49.7'
- C { BLACK OAK, 12", N. 86° E. 11.5'
- D { WHITE PINE, 12", S. 31° E. 49.1'
- E { SUGAR, 8", N. 81° W. 28.7'
- F { WHITE ASH, 8", S. 11° W. 26.7'
- G { BLACK CHERRY, 14", N. 81° W. 24.0'
- H { SUGAR, 6", N. 6° W. 102.3'
- I { WHITE PINE, 12", N. 76° W. 30.0'
- J { WHITE PINE, 14", S. 1° W. 27.0'

PLACE OF BEGINNING, BEING A POINT 1381 FEET NORTH OF THE SOUTH LINE AND 33 FEET WEST OF THE EAST LINE OF GOVERNMENT LOT 4 IN SECTION 1, T. 14 N. R. 10 W.

13734

COPY

H.I. ORWIG SURVEYOR,
127 N. DEARBORN ST.
CHICAGO.