

Filed in Auditor General's Dep't
JAN 20 1915

Geo. L. Hawley
Deputy Auditor General.

REGISTER'S OFFICE
MECOSTA COUNTY

PLAT OF
Hahn Const
1914

AS KNOWNED THIS
JUN 15 1915

OK PAID 62
Elbert J. Jenkins

HAHN POINT

CHIPPEWA TOWNSHIP
MECOSTA-CO-MICHIGAN

Examined and Approved

Geo. L. Hawley
Deputy Auditor General.



I hereby certify that this
copy is a true copy of the
or PLAT forwarded the Register
of Deeds for recording.
Compared JAN 19 1915

Deputy Auditor General.

DEDICATION

KNOW ALL MEN BY THESE PRESENTS, That we John Hahn as proprietor,
and Martha Hahn his wife, have caused the land embraced in the an-
nexed plat to be surveyed, laid out and platted, to be known as "HAHN POINT" Chippewa Twp.
North 8th Cor. Mecosta Co. Mich. and that the driveways as shown on said plat are hereby dedicated
to the use of the purchasers.

SIGNED AND SEALED IN PRESENCE OF

Burt Kane L.S.
John Hahn L.S.
Martha Hahn L.S.

STATE OF MICHIGAN ss On this 3rd day of November 1914
COUNTY OF MECOSTA before me, a Notary Public in and for said county, personally came the above
named John Hahn and Martha Hahn his wife, known to me to be
the persons who executed the above dedication and acknowledged the
same to be their free act and deed.

Elbert J. Jenkins
Notary Public, Mecosta Co., Mich.
My Commission expires August 29, 1917

DESCRIPTION OF LAND PLATTED

The land embraced in the annexed plat of "HAHN POINT" is described as
follows: Commencing at a point 792 feet West of the NE Cor of the SE 1/4
of the NE 1/4 of Sec 29, Twp 16 North Range 8 West (Chippewa Twp), thence
211 feet North 89° East to Chippewa Lake; thence along the water line of said
lake S. 5° W. 100 feet; thence S. 13° W. 200 feet; thence S. 21° W. 100 feet; thence S. 26° W. 56 feet;
thence S. 69° E. 16 feet; thence N. 35° 40' E. 531 feet to point of beginning.

SURVEYOR'S CERTIFICATE

I hereby certify, that the plat hereon delineated is a correct one, and that
permanent monuments, consisting of three fourths (3/4) inch gas pipe two (2) feet
long, have been planted at points marked thus O as thereon shown at all
angles in the boundaries of the land platted, and at all lot corners.

Walter W. Wilhite
Meconota County Surveyor

CERTIFICATE OF MUNICIPAL APPROVAL

This plat was approved by the Township Board of the Township of
Chippewa at a meeting held on the 4th day of Nov 1914

Albert A. Peterson
Clerk

COUNTY TREASURER'S CERTIFICATE RELATING TO TAXES

Office of County Treasurer, Mecosta County
Big Rapids, Mich. Nov. 5, 1914

I hereby certify, That there are no tax liens or titles held by the State
on the lands described below, and that there are no tax liens or titles held
by individuals on said lands, for the five years preceding the 5th day
of November 1914 and that the taxes for said period of five years are
paid, as shown by the records of this office.


This certificate does not apply to taxes, liens, now in process of collection by Township, City or Village authorities.
Commencing at a point 48 rods West of the NE Corner of SE 1/4 of the NE 1/4
Sec 29 T. 16 N. R. 8 W. (Chippewa Twp) thence West along 8 Line to Chippewa Lake
thence along Water line of said Lake in a Southern Direction 28 rods, thence
North Easterly to place of beginning.

A. Lbin Johnson
Mecosta County Treasurer

CERTIFICATE OF BOARD OF SUPERVISORS APPROVAL

This plat was approved by the County Board of Supervisors of the
County of Mecosta at a meeting held on the 25th day of January 1915

Edmund Spieser Clerk
Elbert J. Jenkins Chairman

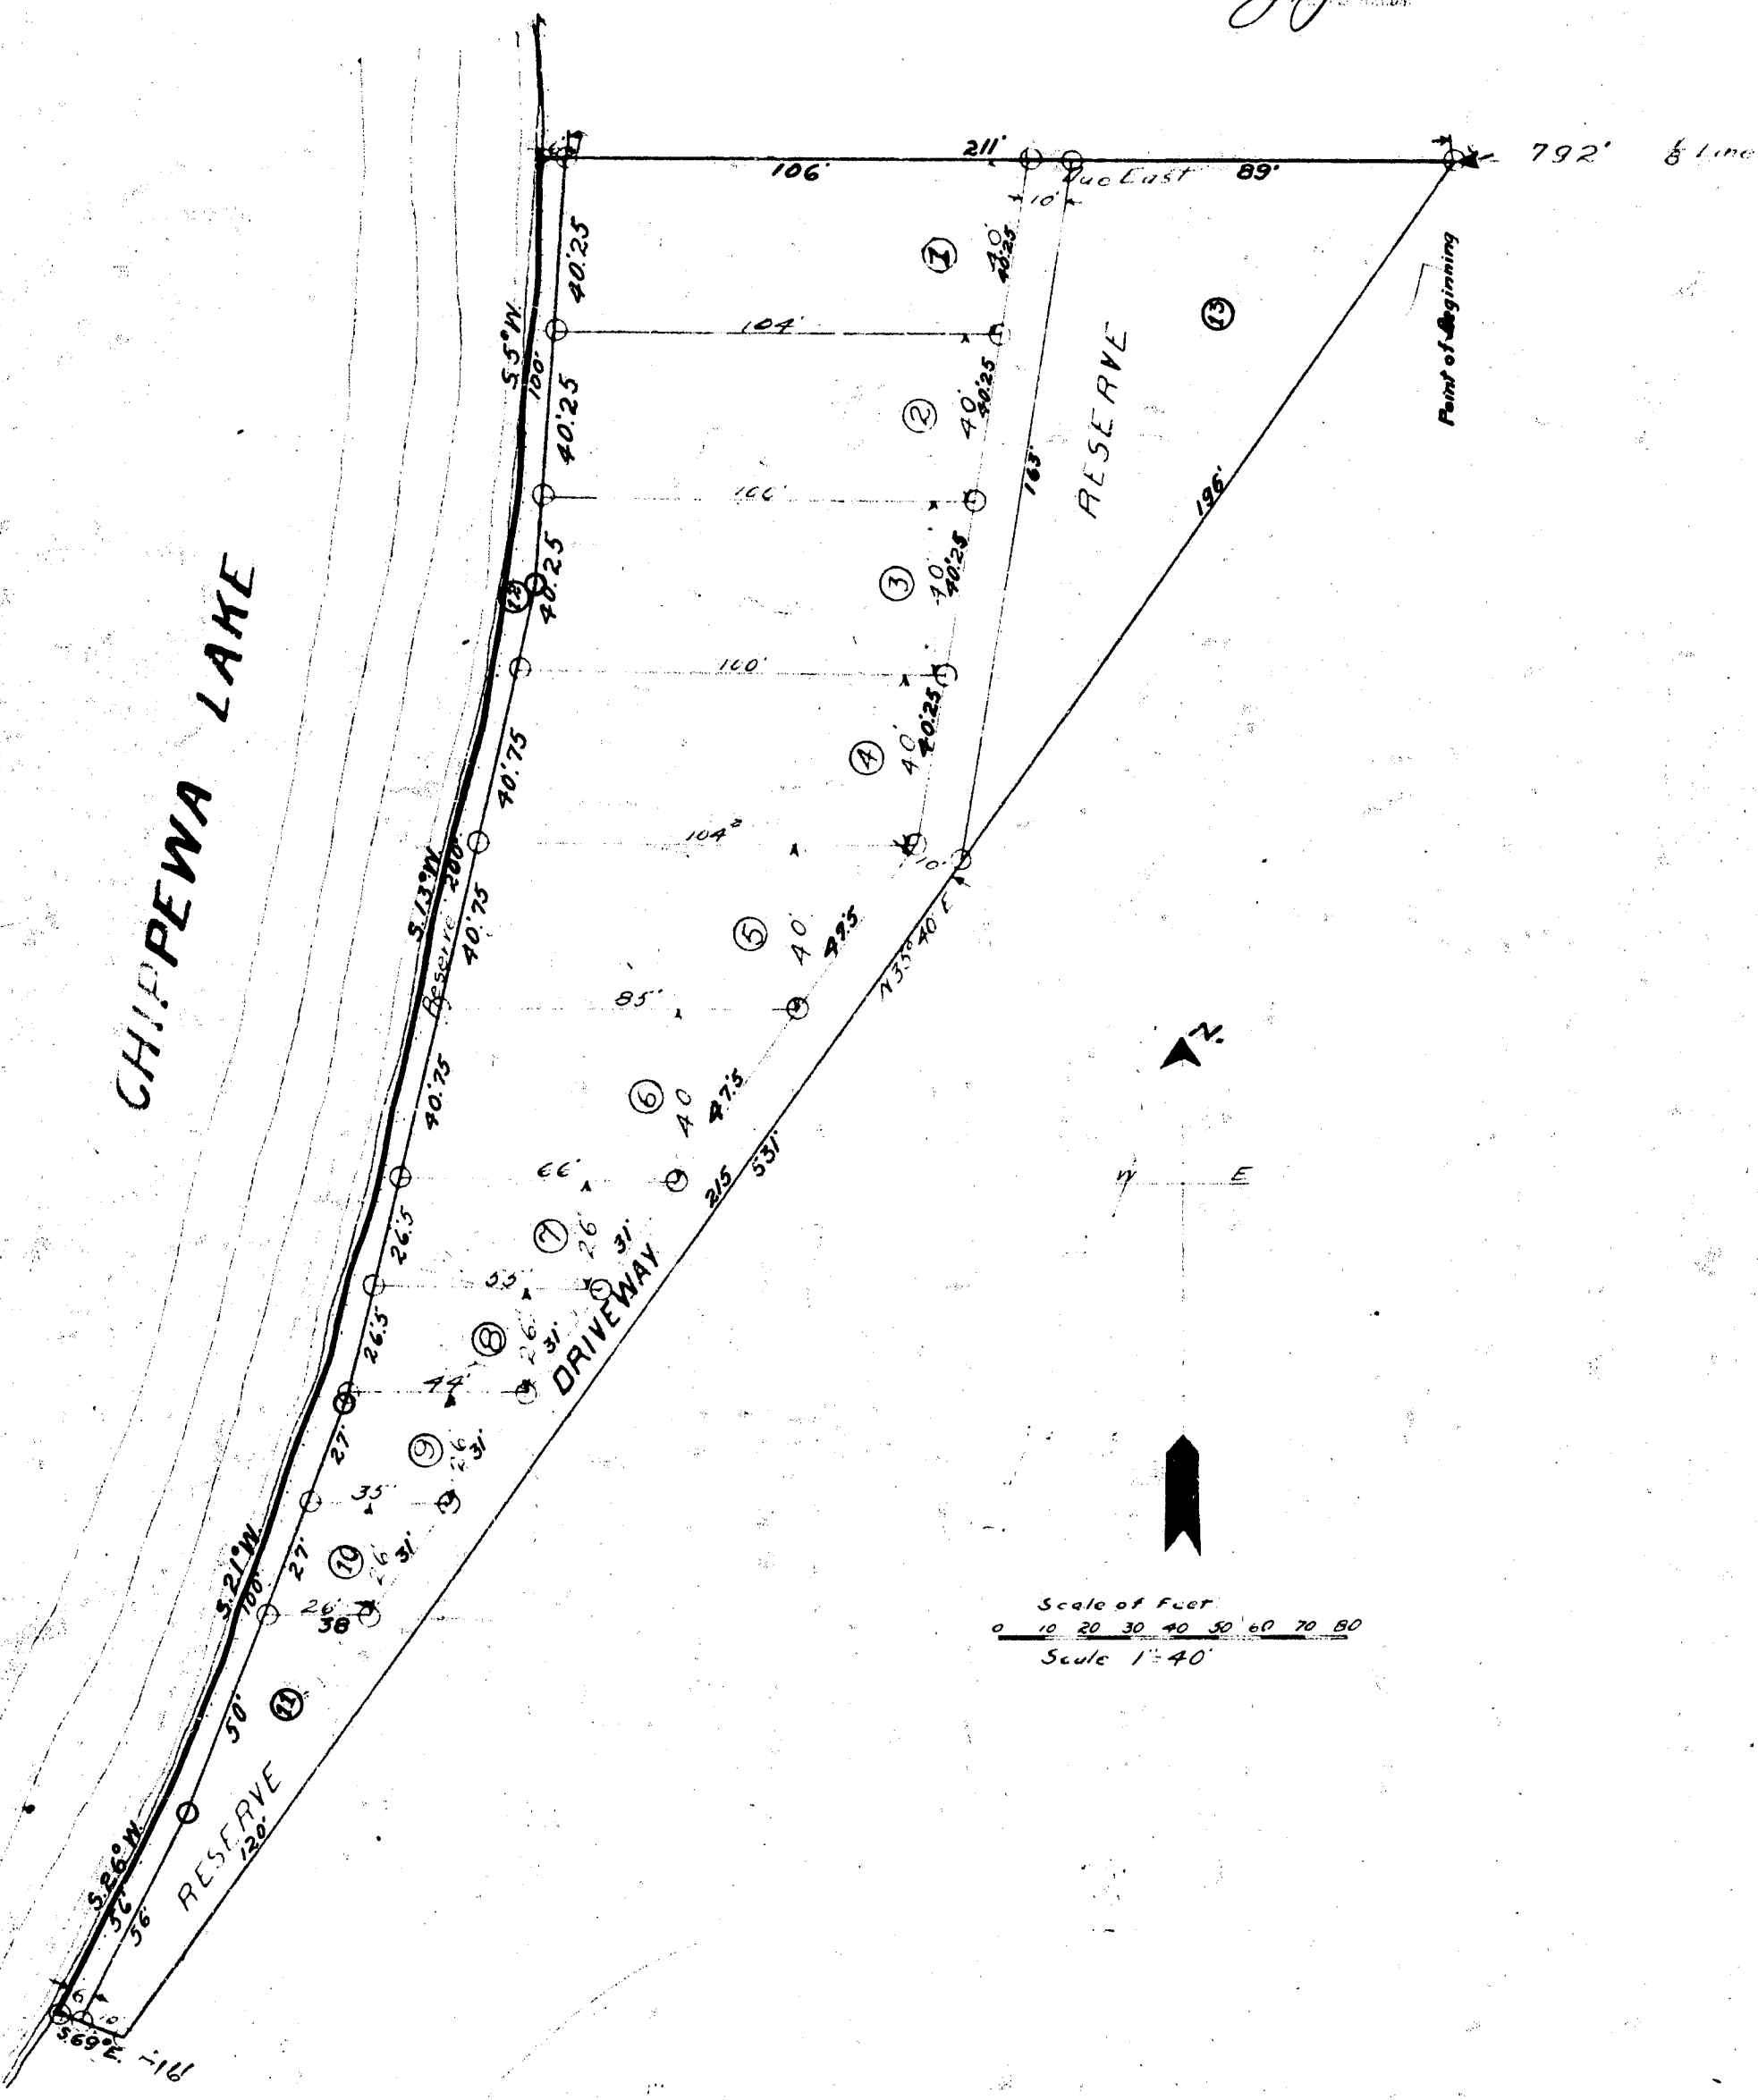

13735

Filed in Auditor General's Dept.

Geo. L. Hauer
Auditor General.

MECOSTA

Hahn Const

1914

Jan 15 1915

1 Plate

62

Albert J. Juckins


HAHN POINT

CHIPPEWA TOWNSHIP

MECOSTA-CO.-MICHIGAN

Examined and Approved

Geo. L. Hauer
Auditor General.

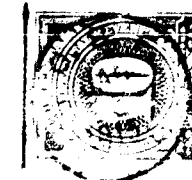

copy of this plat to be
of PLAT Form and
of Deeds for recording
Compared *Jan 15 1915*
Auditor General.

DEDICATION

KNOW ALL MEN BY THESE PRESENTS, That we John Hahn as proprietor and Martha Hahn his wife, have caused the land embraced in the annexed plat to be surveyed laid out and platted to be known as HAHN POINT "Chippewa Twp." Mecosta Co. Mich. and that the Driveways as shown on said plat are hereby dedicated to the use of the purchasers.

SIGNED AND SEALED IN PRESENCE OF

Burt S. Kane
Geo. L. Hauer

John Hahn LS
Martha Hahn LS

STATE OF MICHIGAN
COUNTY OF MECOSTA

On this 3rd day of November 1914

before me, a Notary Public in and for said county, personally came the above named John Hahn and Martha Hahn his wife, known to me to be the persons whose names are subscribed to the foregoing plat and acknowledged the same to be their free and voluntary act.

Albert J. Juckins
Notary Public, Mecosta Co. Mich.

My Commission expires August 29, 1917

DESCRIPTION OF LAND PLATTED

The land embraced in the annexed plat of HAHN POINT is described as follows: Commencing at a point 792 feet West of the NE Cor. of the SE 1/4 of the NE 1/4 of Sec 29 Twp 16 N Range 8 W (Chippewa Twp.), thence 211 feet N. along a line to Chippewa Lake, thence along the line to the lake S. 5° W. 100 feet; thence S. 13° W. 200 feet; thence S. 21° W. 100 feet; thence S. 26° W. 56 feet; thence S. 69° E. 16 feet; thence N. 35° 40' E. 531 feet to point of beginning.

SURVEYOR'S CERTIFICATE

I hereby certify that the plat hereon delineated is a correct one, and that permanent monuments consisting of three four inch iron pipes and two (2) iron long range pins planted at points marked thus O as thereon shown, and all angles in the boundaries of the land platted, and at all lot corners.

Walter W. Willits
Surveyor

CERTIFICATE OF MUNICIPAL APPROVAL

his plat was approved by the Township Board of the Township of Chippewa at a meeting held on the 4th day of Nov. 1914

Albert J. Juckins
Twp. Clerk

COUNTY TREASURER'S CERTIFICATE RELATING TO TAXES

Official County Treasurer, Mecosta County, Big Rapids, Mich. Nov. 5, 1914

I hereby certify that there are no tax liens or taxes owed by the State on the lands described below and that there are no tax liens or taxes owed by individuals on said lands for the five years preceding the 5th day of November, 1914 and that the taxes for said period of five years are paid, as shown by the records of this office.

Commencing at point 48 rods West of the NE corner of NE 1/4 of the NE 1/4 Sec 29 Twp 16 N Range 8 W (Chippewa Twp.) thence West along line to Chippewa Lake thence along lake line to a point marked thus O thence 211 rods thence North to point of beginning.

W. L. Johnson
County Treasurer

CERTIFICATE OF BOARD OF SUPERVISORS APPROVAL

This plat was approved by the County Board of Supervisors of the County of Mecosta at a meeting held on the 4th day of January 1915

Edmund Spieser
Clerk

Edmund Spieser chairman

13735

