Pg 87

Nepissing Village Plat

13736

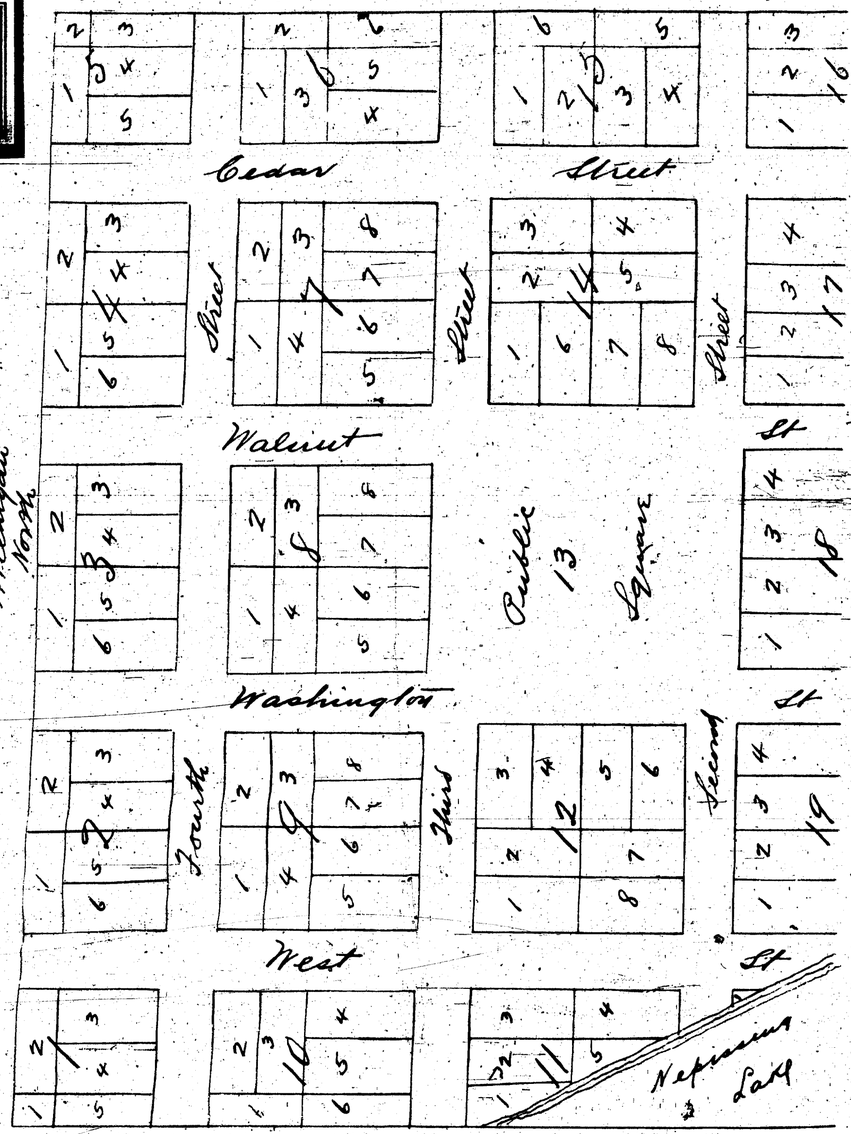

Pg 88

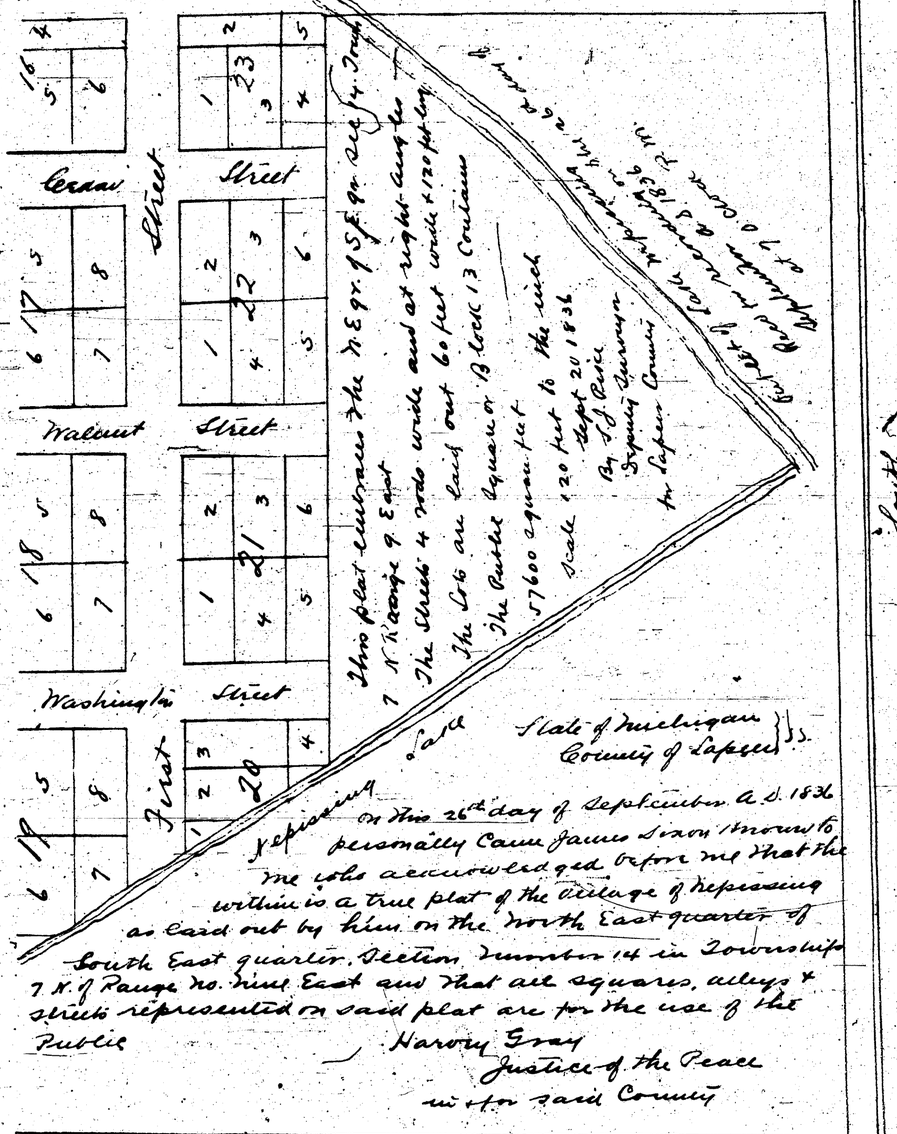

This plat consists of the N E qr. of S E qr. of Sec 14 Town 7 N Range 9 East
The Streets 4 rods wide and at right angles
The Lots are laid out 6 feet wide & 120 feet long
The Public Square is Block 13 Contains
57600 square feet
Scale 120 feet to the inch
Sept 20 1836
By T J Curtis
Deputy Surveyor
for Lapeer County

State of Michigan } ss.
County of Lapeer

On this 26th day of September A.D. 1836 personally came James Dixon known to me who acknowledged before me that the within is a true plat of the Village of Nepissing as laid out by him on the North East quarter of South East quarter, Section Number 14 in Township 7 N. of Range No. Nine East and that all squares, alleys & streets represented on said plat are for the use of the Public

Harvey Gray
Justice of the Peace
within said County

We hereby certify this is a true and Compared Copy of Plat on record in Register of Deeds Office, Lapeer County Michigan. Traced Nov. 17th 1915 Under Supervision of the Land Tax Dept

E J Curtis
Jas C Taylor
Clerks Land Tax Dept

Later additions pg 87 + 88

13736

Replacing
Saper County
Michigan
North

Walnut Street

Public
13
Square