-7096-C

1374

PLAT OF RESUBDIVISION
OF
LOTS 83 TO 100 & 43 TO 48 & 37 TO 42 & OF LOTS 61 TO 76 INCLUSIVE,
OF
LOUIS P. CAMPAU'S SUB. OF THAT PART OF O.L. 6 LYING E. OF THE E. LINE OF ST. AUBIN AVE.
OF
THEODORE J. & DENIS J. CAMPAU'S SUB. OF FRAC. SECS 29 & 32 T.1 S. R.12 E.
CITY OF DETROIT, WAYNE CO., MICH.
SCALE 1 INCH = 100 FT.

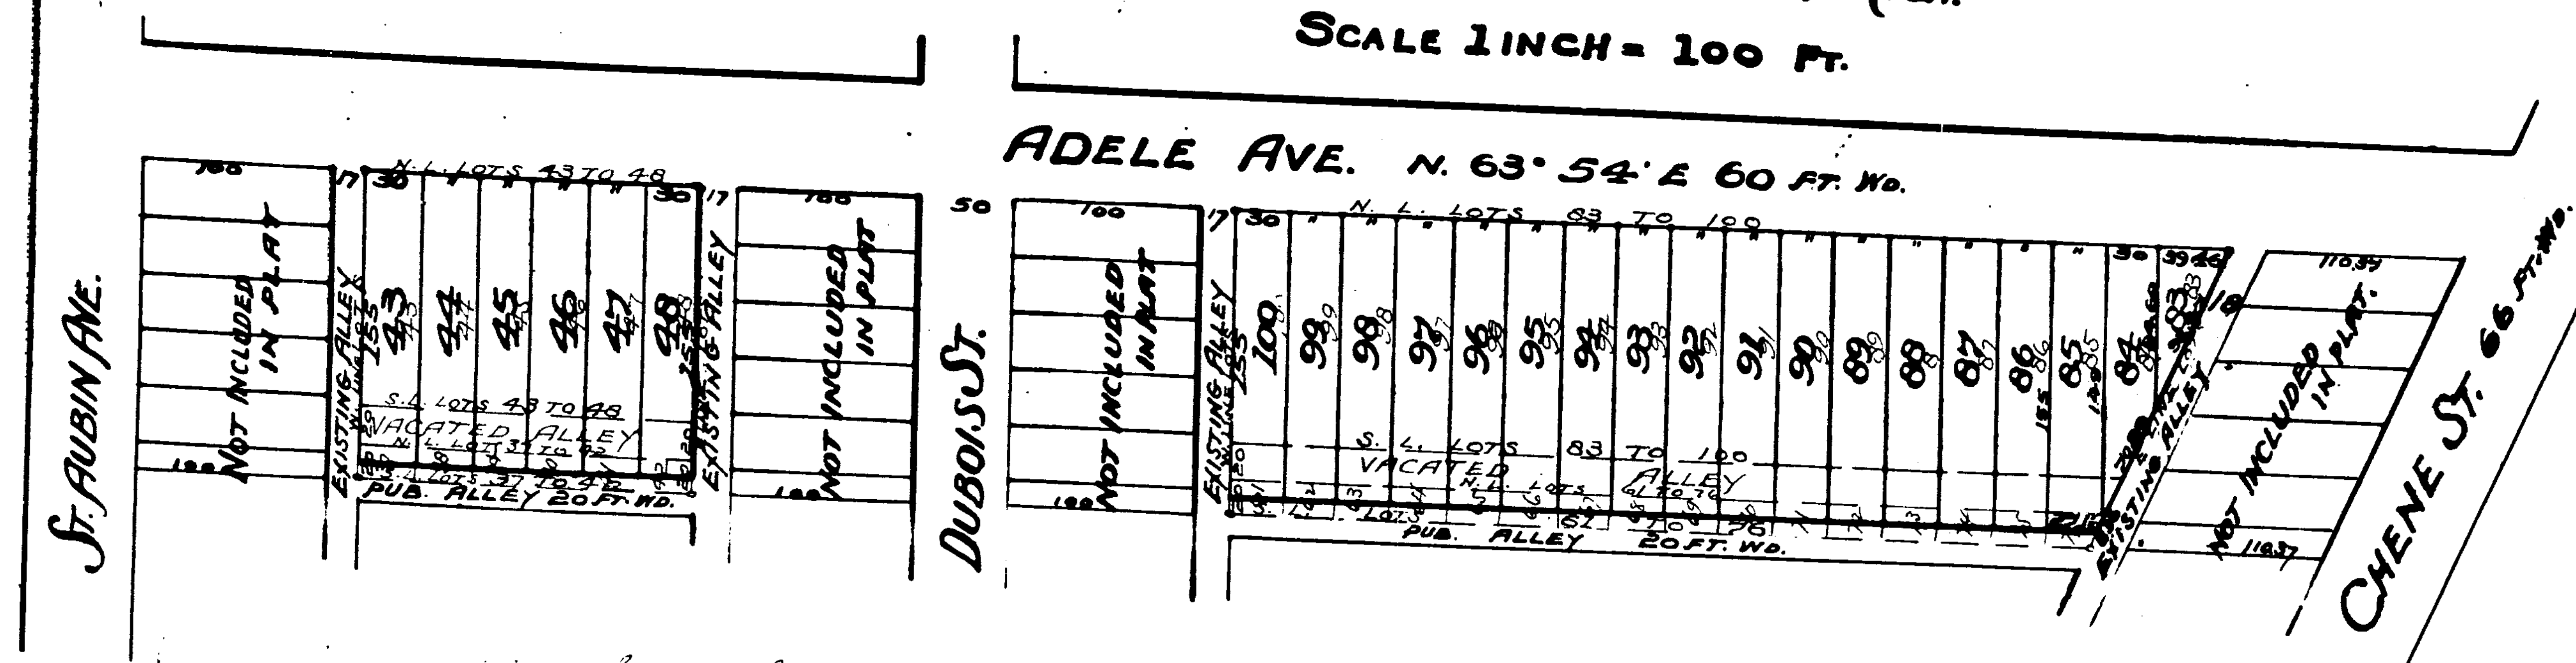

I hereby certify that the above Plat is correct, and that monuments consisting of Oak stakes 4 inches square and 15 inches long have been placed in the ground at all angles in the boundaries, and at the intersection of all streets, or streets and alleys, as shown on plat by "o".

Detroit, March 12, 1906.

William C. King
Engineer and Surveyor

State of Michigan
County of Wayne S.S.

We, Elmer W. Foster Dep. Register of Deeds, and William C. King, Surveyor, do hereby certify that we have compared the annexed plat with the plat of "Plat of Resubdivision of Lots 83 to 100 and 43 to 48 and 37 to 42 and of Lots 61 to 76 inclusive, of Louis P. Campau's Sub. of that part of O.L. 6 lying E. of the E. line of St. Aubin Ave. of Theodore J. and Denis J. Campau's Sub. of Frac. Secs 29 and 32, T. 1 S. R. 12 E. City of Detroit, Wayne Co. Mich." and that it is an exact copy thereof and of the whole of such original plat.

Elmer W. Foster Dept. Register of Deeds.
William C. King Surveyor.

State of Michigan
County of Wayne S.S.

We, Elmer W. Foster Depy Register of Deeds, and William C. King, Surveyor, do hereby certify that we have compared the copy of the annexed plat with the plat of "Plat of Resubdivision of Lots 83 to 100 and 43 to 48 and 37 to 42 and of Lots 61 to 76 inclusive, of Louis P. Campau's Sub. of that part of O.L. 6 lying E. of the E. line of St. Aubin Ave. of Theodore J. and Denis J. Campau's Sub. of Frac. Secs 29 and 32 T. 1 S. R. 12 E. City of Detroit, Wayne Co. Mich." now of record in the office of said Register of Deeds, and that it is a true transcript therefrom and of the whole of such record.

Elmer W. Foster
Dept. Register of Deeds.
William C. King Surveyor.

Know all men by these Presents, that the Union Trust Company of Detroit, Michigan, has caused the land embraced in the above plat to be surveyed and platted, to be known as "Plat of Resubdivision of Lots 83 to 100 and 43 to 48 and 37 to 42 and of Lots 61 to 76 inclusive, of Louis P. Campau's Sub. of that part of O.L. 6 lying E. of the E. line of St. Aubin Ave. of Theodore J. and Denis J. Campau's Sub. of Frac. Secs 29 and 32, T. 1 S. R. 12 E. City of Detroit, Wayne Co. Mich." and that the streets and alleys shown on said plat are hereby dedicated to the use of the Public.

In Witness Whereof, the said Union Trust Company has caused this plat to be subscribed by its 1st Vice President and Secretary and its seal to be affixed this twenty-first day of March, 1906.

In presence of
Frank E. Lingemann
Chas. R. Dunn

Union Trust Company,
Ellwood T. Hance 1st Vice President.
Charles Moore Secretary.

Seal of Union Trust Co

State of Michigan
County of Wayne S.S.

On this twenty-first day of March in the year one thousand nine hundred and six before me appeared Ellwood T. Hance and Charles Moore, to me personally known, who being by me severally duly sworn, did say that they were respectively First Vice President and Secretary of the Union Trust Company, a corporation created and existing under the laws of the State of Michigan of the City of Detroit, Wayne County, Michigan, and that the seal affixed to the foregoing instrument is the corporate seal of the said corporation, and that the said instrument was signed and sealed in behalf of said corporation by authority of its board of directors; and the said Ellwood T. Hance and Charles Moore acknowledged the said instrument to be the free act and deed of the said Union Trust Company.

Frank E. Lingemann
Notary Public in and for
Wayne County, Michigan
My Commission expires Dec. 3, 1906.

Notary Seal

Filed in Auditor General's Dep't
APR 13 1910
Geo. L. Hauser
Deputy Auditor General.

Examined and Approved
March 27, 1906.
John F. Wilkinson,
Deputy Auditor General

The Streets on the annexed plat conform to the general plan of the City.

R. H. McCormick
City Engineer.

Approved MAY 8 1906

J. J. Haarer
Commissioner of Public Works.

REGISTER OF DEEDS OFFICE
WAYNE COUNTY
This instrument was received for record 8th day of May 1906 at 1.20 o'clock P. M. and recorded in Liber 24 of Plats on page 74 as proper certificate was furnished in compliance with Sec. 185, of Senate Bill No. 212, Act of 1893.
Elmer W. Foster Dept.
Register of Deeds.

CITY TREASURER'S OFFICE,
Detroit, Mich May 7 1906
I hereby certify that according to the records of this office, all General City Taxes and special assessments against above described property are paid to date including the General City Taxes for 1905
Wm. B. Thompson
City Treas.
per Davis

-7096-C

1374

PLAT OF RESUBDIVISION
OF
LOTS 83 TO 100 & 43 TO 48 & 37 TO 42 & OF LOTS 61 TO 76 INCLUSIVE,
OF
LOUIS P. CAMPAU'S SUB. OF THAT PART OF O.L. 6 LYING E. OF THE E. LINE OF ST. AUBIN AVE.
OF
THEODORE J. & DENIS J. CAMPAU'S SUB. OF FRAC. SECS. 29 & 32 T.1.S.R.12E.
CITY OF DETROIT, WAYNE CO., MICH.
SCALE 1 INCH = 100 FT.

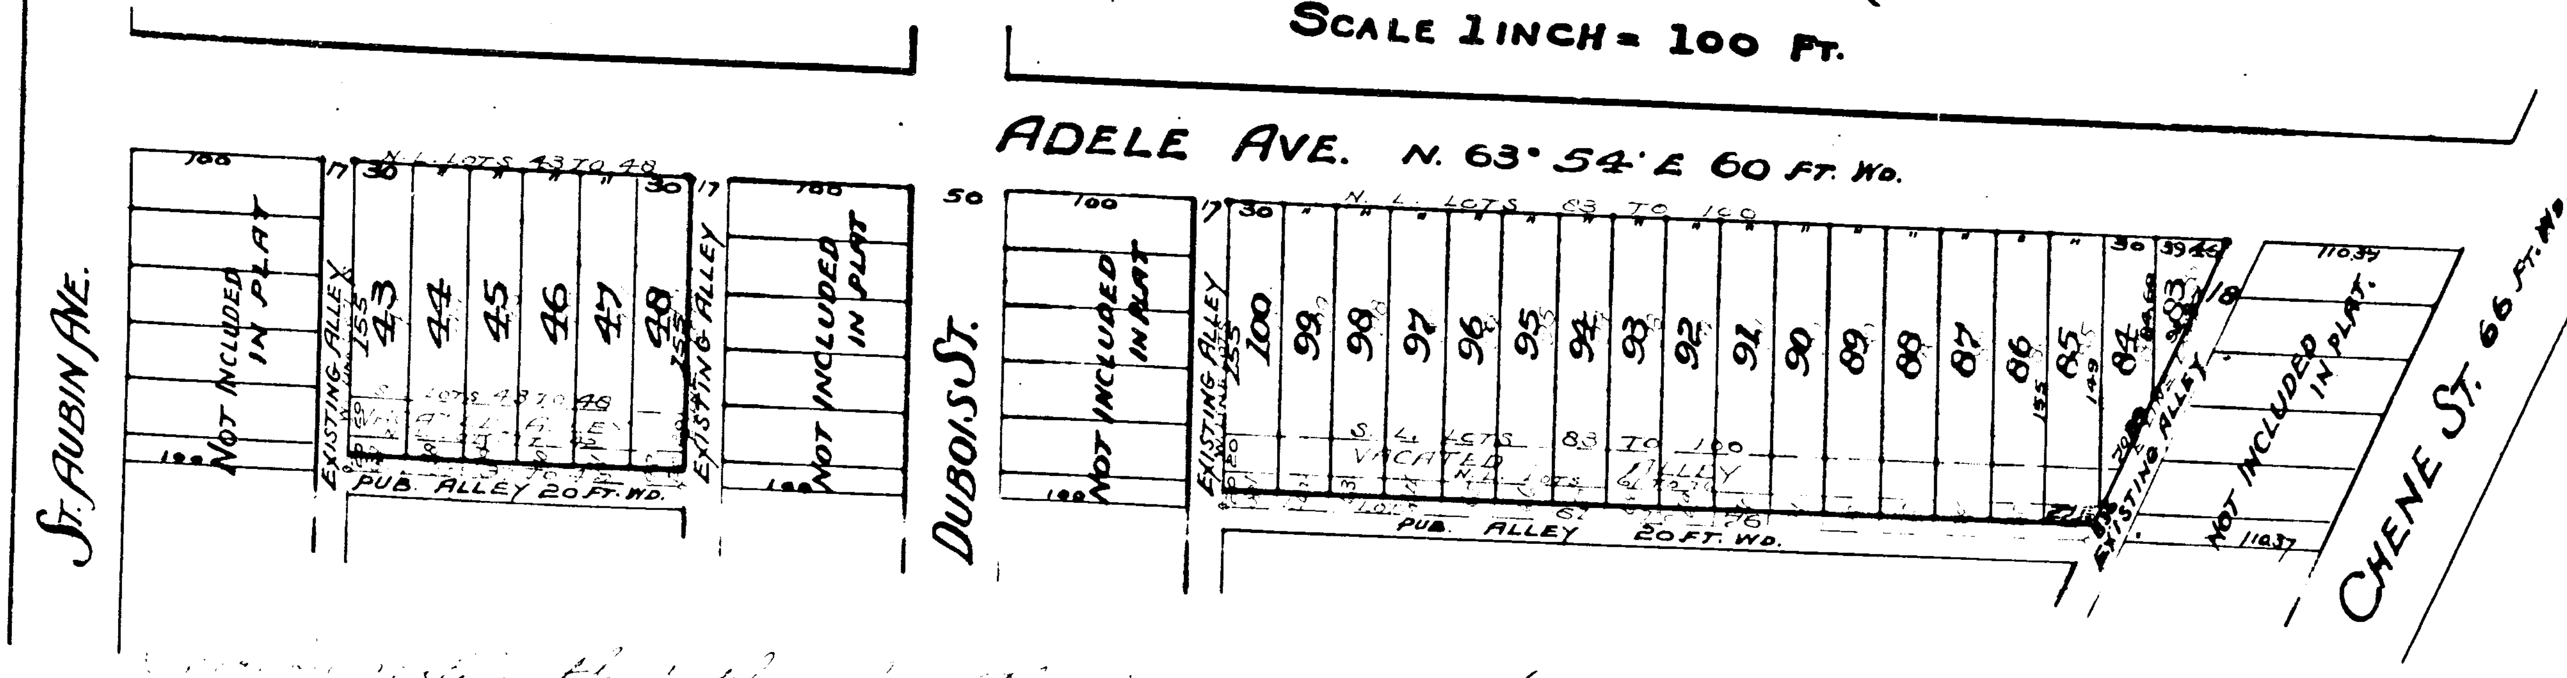

[illegible] that the above plat is correct, and that permanent monuments consisting of [illegible] inches square and [illegible] inches long have been placed in the ground at all angles in the boundaries, and at the intersection of [illegible] streets, or streets and alleys, as shown on plat [illegible].

[illegible] March 15, 190[illegible]

William C. King
[illegible] Surveyor

[illegible]

[illegible] Elmer W. Foster Dep. [illegible] [illegible] lots 61 to 76 inclusive, of Louis [illegible] Campau's Sub. of that part of O.L. 6 lying [illegible] Theodore and Denis J. Campau's Sub. [illegible] 32 T.1 S.R. 12 E. City of Detroit [illegible] and that it is a [illegible]

Elmer W. Foster Dep.
William C. King [illegible]

[illegible] of Wayne [illegible]

[illegible] Elmer W. Foster Dep. [illegible] annexed [illegible] plat of [illegible] 83 to 100 and 43 to 48 and [illegible] 61 to 76 inclusive [illegible] Campau's Sub. [illegible] Theodore and Denis J. Campau's [illegible] 29 and 32 T. 1 S. R. 12 E. City of Detroit, Wayne Co., Mich. now [illegible] in the office of said Register of Deeds, and that it is a true transcript therefrom and of the whole of such records.

Elmer W. Foster
Dep. Register of Deeds

William C. King Surveyor

Know all men by these Presents, that the Union Trust Company of Detroit, Michigan, has caused the land embraced in the above plat to be surveyed and platted, to be known as "Plat of Resubdivision of Lots 83 to 100 and 43 to 48 and 37 to 42 and of Lots 61 to 76 inclusive, of Louis P. Campau's Sub. of that part of O.L. 6 lying E. of the E. line of St. Aubin Ave. of Theodore J. and Denis J. Campau's Sub. of Frac. Secs 29 and 32, T. 1 S. R. 12 E. City of Detroit, Wayne Co. Mich." and that the streets and alleys shown on said plat are hereby dedicated to the use of the Public.

In Witness Whereof, the said Union Trust Company has caused this plat to be subscribed by its 1st Vice President and Secretary and its seal to be affixed this twenty-first day of March, 1906.

In presence of
Frank E. Singeman
Chas. R. [illegible]

Union Trust Company,
Ellwood T. Hance, 1st Vice President
Charles Moore, Secretary

Seal of Union Trust Co.

State of Michigan
County of Wayne ss.

On this twenty-first day of March in the year one thousand nine hundred and six, before me, a Notary, appeared Ellwood T. Hance and Charles Moore, to me personally known, who being by me severally duly sworn, did say that they were respectively First Vice President and Secretary of the Union Trust Company, a corporation created and existing under the laws of the State of Michigan, of the City of Detroit, Wayne County, Michigan, and that the seal affixed to the foregoing instrument is the corporate seal of the said corporation, and that the said instrument was signed and sealed in behalf of said corporation by authority of its board of directors; and the said Ellwood T. Hance and Charles Moore acknowledged the said instrument to be the free act and deed of the said Union Trust Company.

Frank E. Singeman
Notary Public, Wayne County, Michigan.
My commission expires Dec. 3, 190[illegible]

Notary Seal

Filed in Auditor General's Dep't
APR 13 1910
Geo. L. Hauser
Deputy Auditor General.

Examined and Approved
March 27 1906.
[illegible] F. Wilkinson,
Deputy Auditor General.

The Streets on the annexed plat conform
o the general plan of the City.
R. H. McCormick
City Engineer.

Approved MAY 8 1906
J. J. Haarer
Commissioner of Public Works.

[illegible] was received for record 8th May 1906 at 1.20 P.M. and recorded in Liber 24 Plats on page 74 as proper certificate [illegible] with Sec. 185, of Sess. [illegible] 219 [illegible]
Elmer W. Foster
Dep.

CITY TREASURER'S OFFICE,
Detroit, Mich. May 8 1906
I hereby certify that according to the records of this office, all General City Taxes and special assessments against above described property are paid to date including the General City Taxes for 1905
Wm. B. Thompson
City Treas.