Hart's Plat of "The Village of METAMORA"

RECEIVED AND FILED
In Auditor General's Office,
June 17 1878
[illegible]
Dep. Aud. Genl.

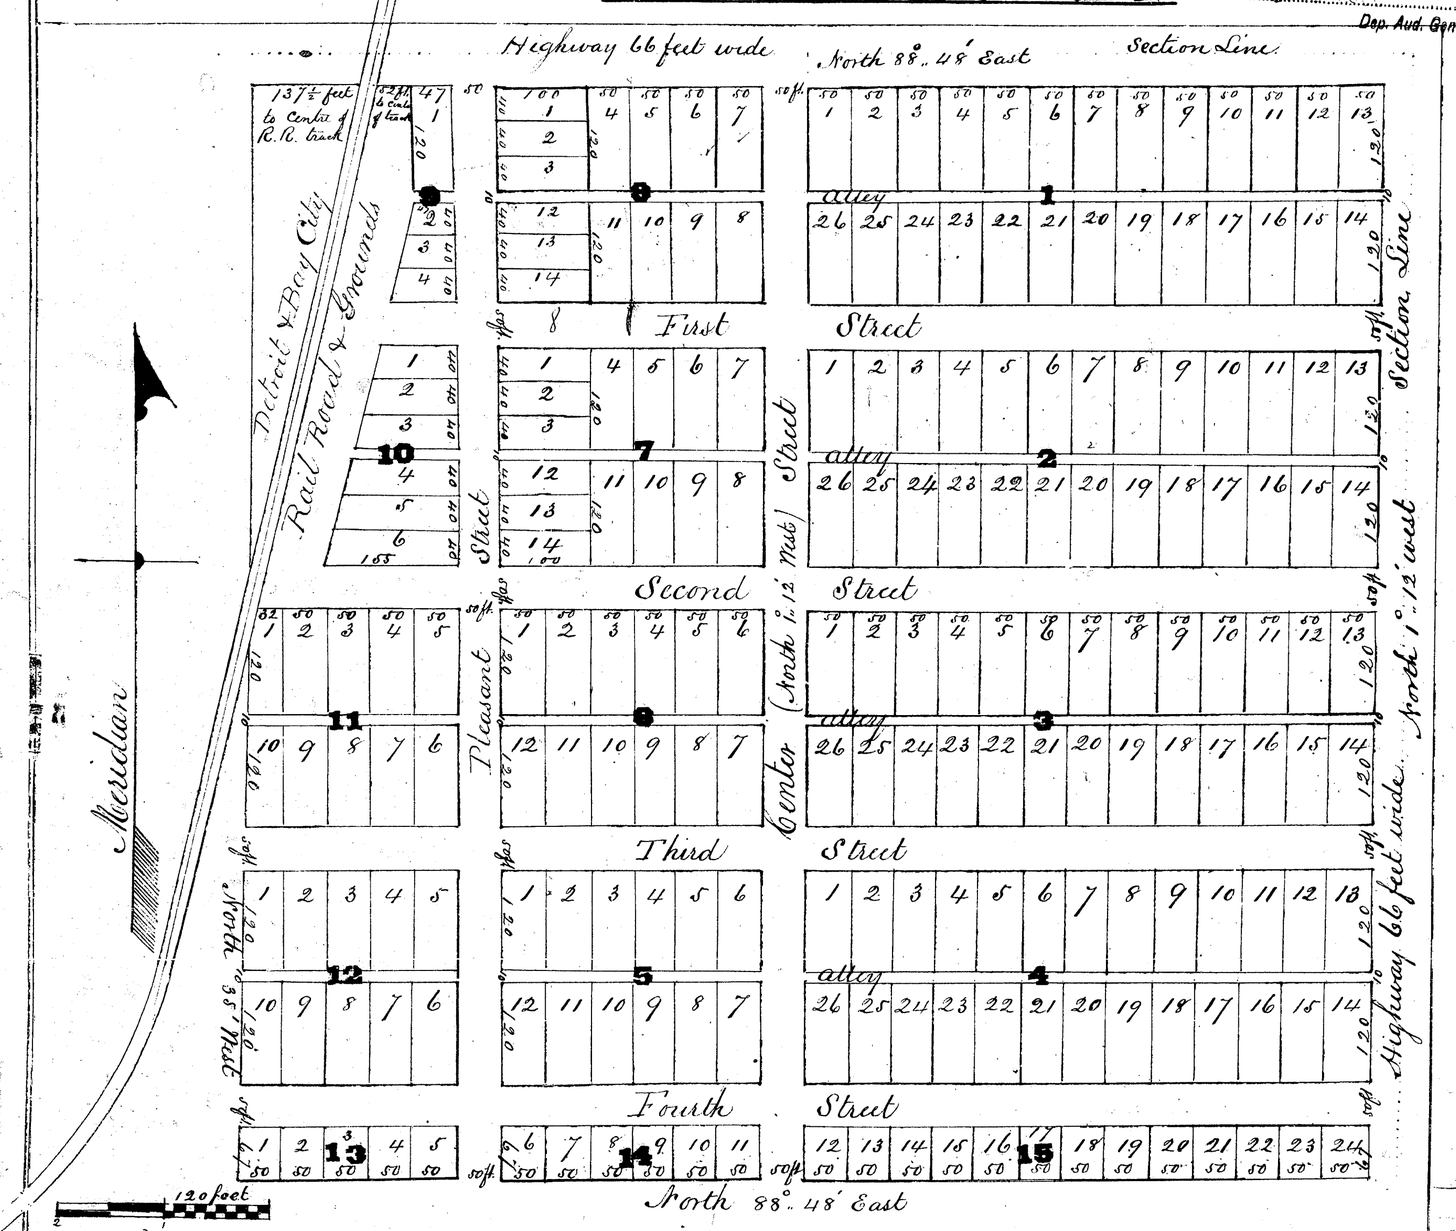

Dedication

Know all men by these presents that I the undersigned Owner and Proprietor of all that certain piece or parcel of land situate lying and being in the county of Lapeer and State of Michigan known and described as follows to wit; The north east quarter of the north east quarter of section sixteen (16) in township number six (6) north of range number ten (10) east, have authorised the subdivision of the same of which the accompanying map is a correct representation of such subdivision drawn on a scale of one hundred and twenty feet to the inch. And I do hereby dedicate to the public all streets and alleys as represented therein; and I do acknowledge said map as my legal subdivision of said land, to be hereafter known as Hart's plat of the "Village of Metamora"

In witness whereof I have hereunto set my hand and seal this tenth day of August 1876

Signed and sealed in presence of Rodney G. Hart Seal
John Abbott
Chas W Ballard

State of Michigan } ss On this eleventh day of May 1877 personally appeared before me a Notary Public in and for said county Rodney G Hart to me known to be the person who executed the above instrument and acknowledged the same to be his free act and deed

Jno abbott
notary Public

Certificate of Subdivision of Plat

We Rodney G Hart the owner and proprietor of the lands represented by the annexed plat and John S. Watkins maker of said plat, do hereby agree as to the laying out of said lands as represented by this plat to be known as Hart's Plat of the "Village of Metamora, and we do hereby certify that the accompanying map is a correct delineation of said lands as laid out, and drawn on a scale of one hundred and twenty feet to the inch.

In witness whereof we have hereunto set our hands and seals this tenth day of August in the year of our Lord One thousand eight hundred and seventy six.

In presence of John Abbott
Chas W Ballard

Rodney G Hart Owner (Seal)
John S Watkins Maker of Plat (Seal)

State of Michigan } ss
County of Lapeer }

On this eleventh day of May 1877 personally appeared before me a Notary Public in and for said county Rodney G Hart and John S. Watkins to me known to be the persons who executed the above instrument and acknowledged the same to be their free act and deed.

Jno Abbott
Notary Public

Certificate of comparison with Original map

We Charles W. Ballard Register of Deeds for Lapeer County Michigan and John S. Watkins maker of this plat hereby certify that we have carefully compared the accompanying map with the original map of Hart's plat of the "Village of Metamora" in Lapeer County Michigan and find the same a true and correct duplicate thereof and of the whole of said map.

Lapeer May 11th 1877 Chas W Ballard Register of Deeds
John S Watkins Maker of Plat

Certificate of comparison with recorded map

We Charles W. Ballard Register of Deeds for Lapeer County Michigan and John S. Watkins maker of this plat hereby certify that we have carefully compared the accompanying map with the recorded map of Hart's plat of the "Village of Metamora" in Lapeer County Michigan and find the same a true and correct duplicate thereof and of the whole of said map.

Lapeer May 11th 1877 Chas W Ballard Register of Deeds.
John S Watkins Maker of Plat.

13744

Hart's Plat of "The Village of METAMORA"

RECEIVED AND FILED
In Auditor General's Office,
....., 187.5
.....
Dep. Aud. Genl.

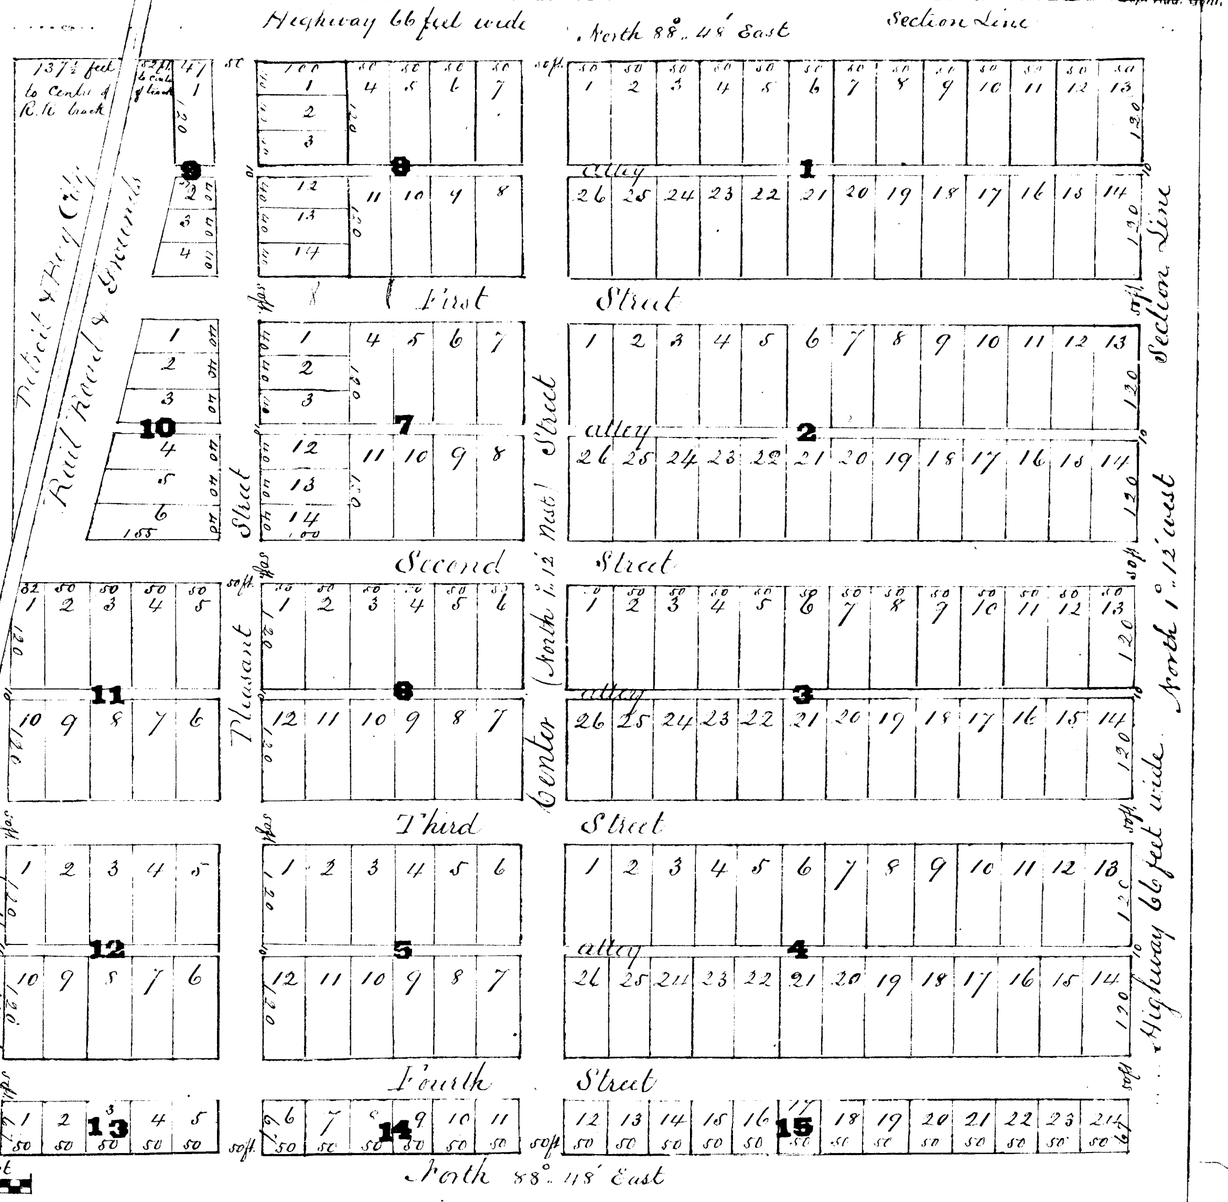

Scale 120 feet to 1 inch

Certificate of comparison with Original map

We Charles W. Ballard Register of Deeds for Lapeer County Michigan and John W. Watkins maker of this plat hereby certify that we have carefully compared the accompanying map with the original map of Hart's plat of the "Village of Metamora" in Lapeer county Michigan and find the same a true and correct duplicate thereof and of the whole of said map.

Lapeer May 11th 1877 Chas W. Ballard Register of Deeds
John W. Watkins Maker of Plat

Certificate of comparison with recorded map

We Charles W. Ballard Register of Deeds for Lapeer County Michigan and John W. Watkins maker of this plat hereby certify that we have carefully compared the accompanying map with the recorded map of Hart's plat of the "Village of Metamora" in Lapeer County Michigan and find the same a true and correct duplicate thereof and of the whole of said map.

Lapeer May 11th 1877 Chas W. Ballard Register of Deeds.
John W. Watkins Maker of Plat.

Dedication

Know all men by these presents that I the undersigned Owner and Proprietor of all that certain piece or parcel of land situate lying and being in the county of Lapeer and State of Michigan known and described as follows to wit; The north east quarter of the north east quarter of section sixteen (16) in township number six (6) north of range number ten (10) east, have authorised the subdivision of the same of which the accompanying map is a correct representation of such subdivision drawn on a scale of one hundred and twenty feet to the inch. And I do hereby dedicate to the public all streets and alleys as represented therein; and I do acknowledge said map as my legal subdivision of said land, to be hereafter known as Hart's plat of the "Village of Metamora"

In witness whereof I have hereunto set my hand and seal this tenth day of August 1876

Signed and sealed in presence of Rodney G. Hart (Seal)
John Abbott
Chas W. Ballard

State of Michigan } ss On this eleventh day of May 1877 personally
County of Lapeer } appeared before me a Notary Public in and for said county Rodney G. Hart to me known to be the person who executed the above instrument and acknowledged the same to be his free act and deed.

Jno Abbott
Notary Public

Certificate of Subdivision of Plat

We Rodney G. Hart the owner and proprietor of the lands represented by the annexed plat and John W. Watkins maker of said plat, do hereby agree as to the laying out of said lands as represented by this plat to be known as "Hart's Plat of the Village of Metamora," and we do hereby certify that the accompanying map is a correct delineation of said lands as laid out, and drawn on a scale of one hundred and twenty feet to the inch.

In witness whereof we have hereunto set our hands and seals this tenth day of August in the year of our Lord One thousand eight hundred and seventy six.

In presence of John Abbott
Chas W. Ballard

Rodney G. Hart Owner (Seal)
John W. Watkins Maker of Plat (Seal)

State of Michigan } ss
County of Lapeer } On this eleventh day of May 1877 personally appeared before me a Notary Public in and for said county Rodney G. Hart and John W. Watkins to me known to be the persons who executed the above instrument and acknowledged the same to be their free act and deed.

Jno Abbott
Notary Public

13744