THE CONTINUATION OF HANDLEY'S ADDITION TO IMLAY CITY.

752

Dedication.

Know all men by these presents that I Michael H. Handley owner and proprietor of all those peices or parcels of land comprised within the following metes and bounds viz: commencing at a point thirty rods northerly and One hundred and ninety feet westerly from the South east corner of the North East quarter of the South West quarter of section seventeen in township seven north of range twelve east and being on the northern line of Calkin's Addition to Imlay City thence westerly on said line four hundred and seventy feet, thence north two degrees west six 6/10 feet to the North East corner of lot one in block one of Richards Handley's Addition to said Imlay City thence south eighty-eight degrees west four hundred and sixty-two feet, thence north two degrees west four hundred and thirty feet, thence north eighty eight degrees east six hundred and seventy six feet six inches, thence North two degrees west one hundred fifty nine feet thence north eighty-eight degrees east two hundred fifty feet thence South two degrees east five hundred eighty-nine feet to beginning: being the same lands heretofore platted, to wit Sept. 25th 1875 by Jane Handley but failed of record: and also owner and proprietor of all the lands embraced within the following metes and bounds viz: commencing on the east and west quarter line of section above named, twenty-eight rods eleven and one half feet easterly from the northwest corner of the North east quarter of the south west quarter of said section, thence north eighty-five degrees forty-five minutes east on said line to a point in a line running south two degrees east one hundred ninety feet westerly from center post of said section, thence south two degrees east two hundred forty feet, thence south eighty-eight degrees west two hundred fifty feet, thence south two degrees east one hundred fifty nine feet thence south eighty-eight degrees west four hundred twelve feet six inches, thence north two degrees west three hundred seventy-five feet to beginning, all being in the county of Lapeer and State of Michigan, have authorized the subdivision of the same of which the accompanying map is a correct representation of such subdivision drawn on a scale of one hundred feet to the inch: And I do hereby dedicate to the public all streets lanes and alleys as represented thereon and acknowledge said map as my legal subdivision of said lands to be knowns as "The continuation of Handley's Addition to Imlay City". In witness whereof I have hereunto set my hand and seal this sixth day of January One thousand eight hundred seventy-seven.

Michael H. Handley (seal)

Signed and sealed in presence of
John Abbott
Henry A. Hackstaff

State of Michigan } ss.
County of Lapeer }

On this tenth day of Jany. One thousand eight hundred and seventy-eight personally appeared before me a Notary Public in and for said county Michael H. Handley to me known to be the person who executed the above instrument and acknowledged the same to be his free act and deed

John Abbott Notary Public

Certificate of Subdivision

We Michael H. Handley owner and proprietor of the lands here represented and John J. Watkins maker of this plat do hereby agree as to the laying out of such lands as are here represented by this plat to be known as "The continuation of Handley's Addition to Imlay City" in Lapeer County Michigan and we do hereby certify that the accompanying map is a correct delineation of such lands as laid out, drawn on a scale of one hundred feet to the inch.

In witness whereof we have hereunto set our hands and seals this tenth day of January One thousand eight hundred and seventy-eight.

Michael H. Handley (seal) Owner and Proprietor
John J. Watkins (seal) Maker of Plat

Signed and Sealed in presence of
John Abbott
Henry A. Hackstaff

State of Michigan } ss.
County of Lapeer }

On this tenth day of January One thousand eight hundred and seventy-eight personally appeared before me a Notary Public in and for said county Michael H. Handley and John J. Watkins to me known to be the persons who executed the above instrument and acknowledged the same to be their free act and deed.

John Abbott Notary Public

Certificate of Comparison with Recorded Map

We Charles N. Ballard Register of Deeds for Lapeer County Michigan and John J. Watkins maker of the above Plat hereby certify that we have carefully compared the accompanying map with the recorded map of "The Continuation of Handley's Addition to Imlay City" in Lapeer County Michigan and find the same a correct duplicate thereof and of the whole of said map

Chas N. Ballard Register of Deeds
John J. Watkins Maker of Plat

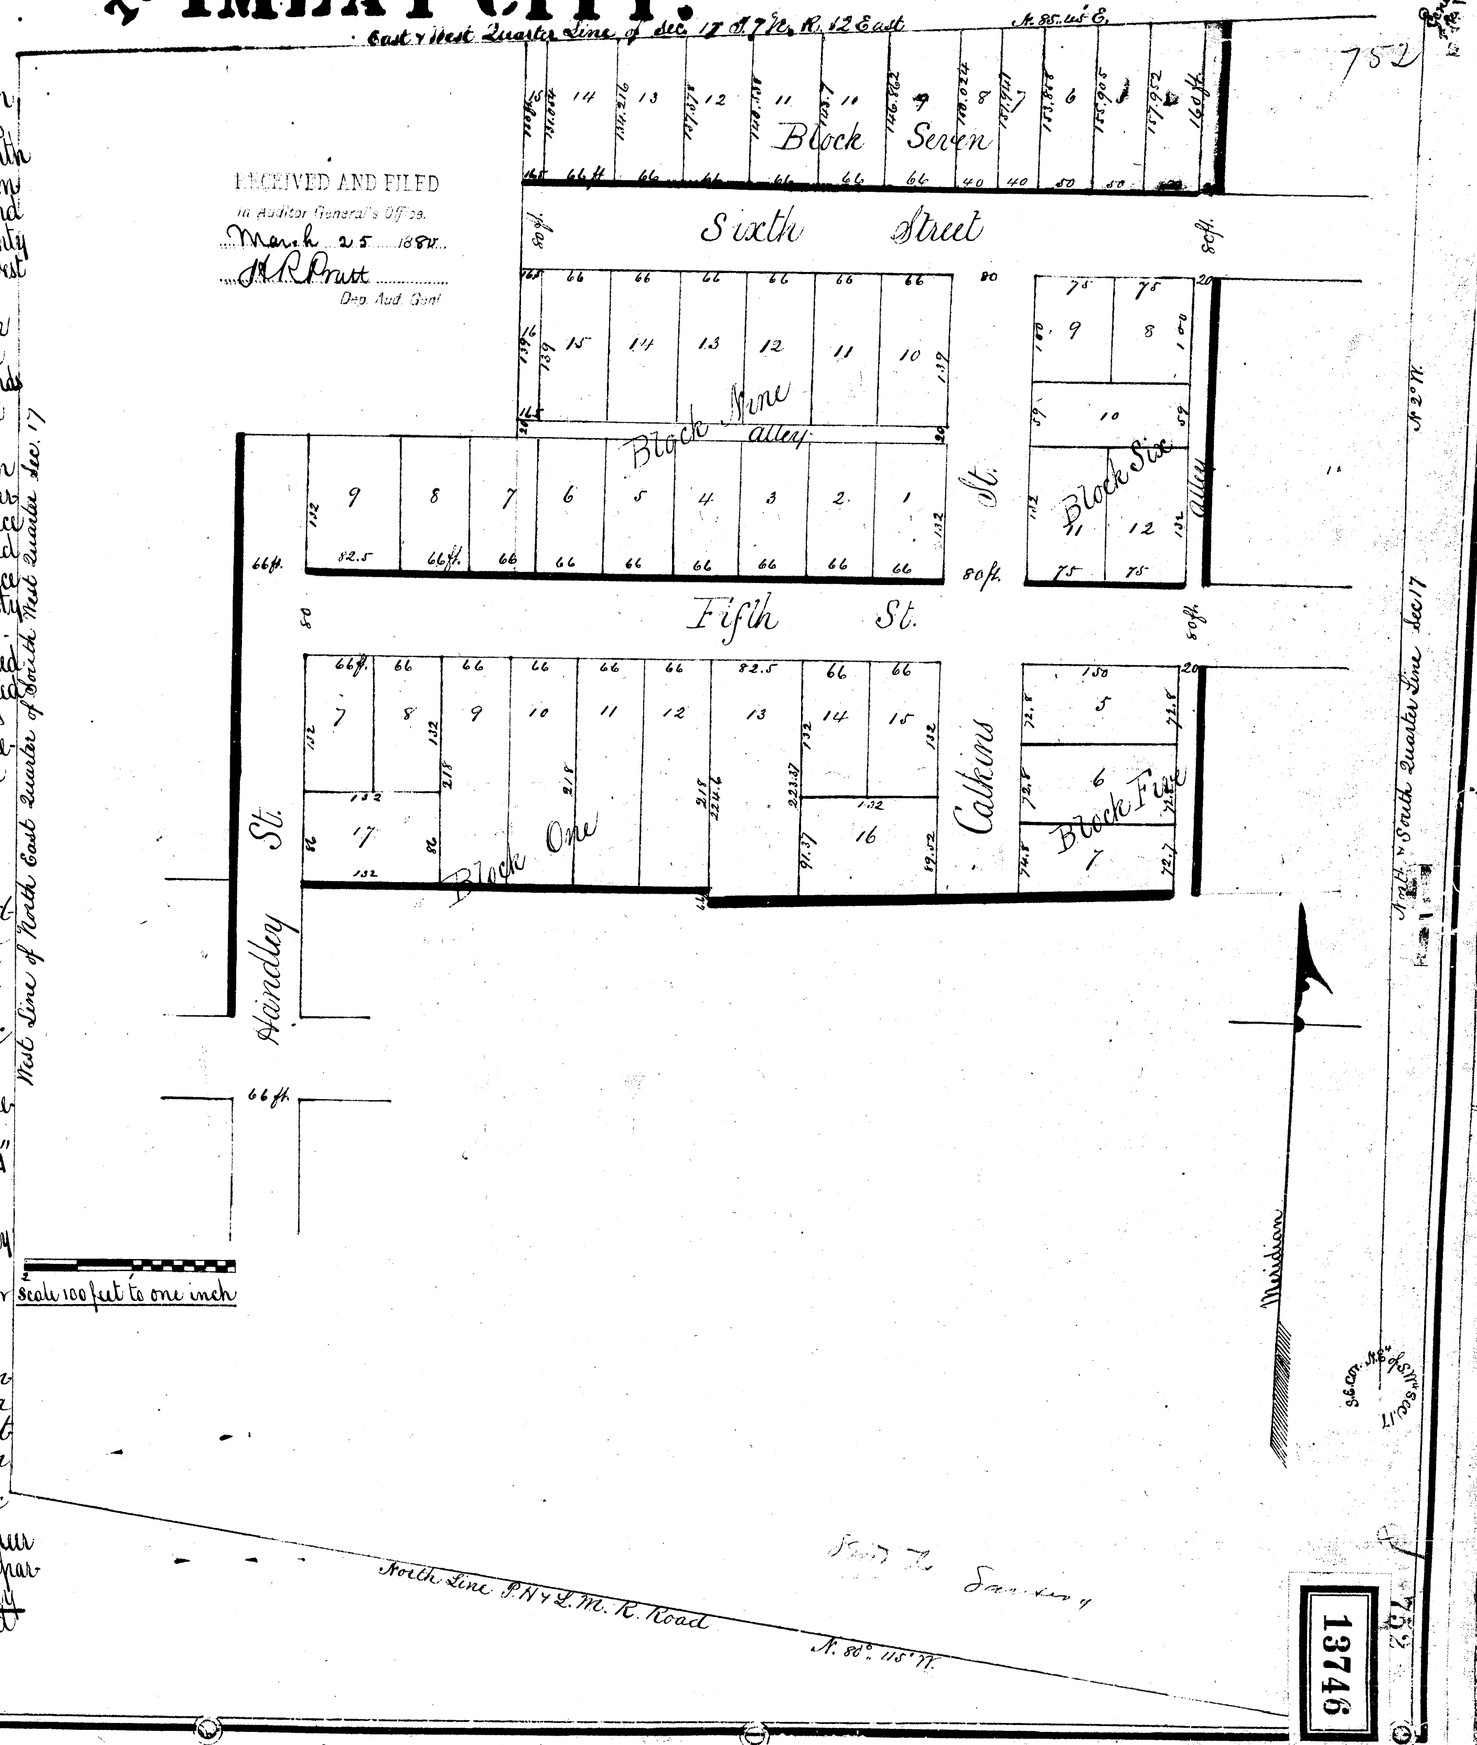

13746

THE CONTINUATION OF HANDLEY'S ADDITION TO IMLAY CITY.

Dedication.

Know all men by these presents that I Michael H. Handley owner and proprietor of all those peices or parcels of land comprised within the following metes and bounds viz: commencing at a point thirty rods northerly and One hundred and ninety feet westerly from the South east corner of the North East quarter of the South West quarter of section seventeen in township seven north of range twelve east and being on the northern line of Cathins Addition to Imlay City thence westerly on said line four hundred and seventy feet, thence north two degrees west six 6/10 feet to the North East corner of lot one in block one of Richards Handley's Addition to said Imlay City thence south eighty-eight degrees west four hundred and sixty-two feet, thence north two degrees west four hundred and thirty feet, thence north eighty eight degrees east six hundred and seventy six feet six inches, thence North two degrees west one hundred fifty nine feet thence north eighty-eight degrees east two hundred fifty feet thence South two degrees east five hundred eighty-nine feet to beginning: being the same lands heretofore platted, to wit Sept. 25th 1875 by Jane Handley but failed of record: and also owner and proprietor of all the lands embraced within the following metes and bounds viz: commencing on the east and west quarter line of section above named, twenty-eight rods eleven and one half feet easterly from the northwest corner of the North east quarter of the south west quarter of said section, thence north eighty-five degrees forty-five minutes east on said line to a point in a line running south two degrees east one hundred ninety feet westerly from center post of said section, thence south two degrees east two hundred forty feet, thence south eighty-eight degrees west two hundred fifty feet, thence south two degrees east one hundred fifty nine feet thence south eighty-eight degrees west four hundred twelve feet six inches, thence north two degrees west three hundred seventy-five feet to beginning, all being in the county of Lapeer and State of Michigan, have authorized the subdivision of the same of which the accompanying map is a correct representation of such subdivision drawn on a scale of one hundred feet to the inch: And I do hereby dedicate to the public all streets lanes and alleys as represented thereon and acknowledge said map as my legal subdivision of said lands to be known as "The continuation of Handley's Addition to Imlay City". In witness whereof I have hereunto set my hand and seal this sixth day of January One thousand eight hundred seventy-seven.

Michael H. Handley (seal)

Signed and sealed in presence of
John Abbott
Henry A. Hackstaff

State of Michigan } ss.
County of Lapeer }

On this tenth day of Jany. One thousand eight hundred and seventy-eight personally appeared before me a Notary Public in and for said county Michael H. Handley to me known to be the person who executed the above instrument and acknowledged the same to be his free act and deed

John Abbott Notary Public

Certificate of Subdivision

We Michael H. Handley owner and proprietor of the lands here represented and John J. Watkins maker of this plat do hereby agree as to the laying out of such lands as are here represented by this plat to be known as "The continuation of Handley's Addition to Imlay City" in Lapeer County Michigan and we do hereby certify that the accompanying map is a correct delineation of such lands as laid out, drawn on a scale of one hundred feet to the inch.

In witness whereof we have hereunto set our hands and seals this tenth day of January One thousand eight hundred and seventy-eight.

Michael H. Handley (seal) Owner and Proprietor
John J. Watkins (seal) Maker of Plat

Signed and Sealed in presence of
John Abbott
Henry A. Hackstaff

State of Michigan } ss.
County of Lapeer }

On this tenth day of January One thousand eight hundred and seventy-eight personally appeared before me a Notary Public in and for said county Michael H. Handley and John J. Watkins to me known to be the persons who executed the above instrument and acknowledged the same to be their free act and deed.

John Abbott Notary Public

Certificate of Comparison with Recorded Map

We Charles H. Ballard Register of Deeds for Lapeer County Michigan and John J. Watkins maker of the above Plat hereby certify that we have carefully compared the accompanying map with the recorded map of "The Continuation of Handley's Addition to Imlay City" in Lapeer County Michigan and find the same a correct duplicate thereof and of the whole of said map

Chas H. Ballard Register of Deeds
John J. Watkins Maker of Plat

752

13746