


HUNTS ADDITION, TO IMLAY CITY,

RECEIVED AND FILED
In Auditor General's Office,
Dec 23 1881
N. R. Pratt
Dep. Aud. Genl.

DEDICATION, Know all men by these presents that we Jonathan Hunt and Sarah his wife owners and proprietors of all those certain pieces and parcels of land known and contained within the following meets and bounds, viz, Commencing at quarter post between section seventeen and section twenty in township seven north of Range twelve east. Thence North one degree west on the north and south quarter line of section seventeen, eight hundred and eighty-one tenth feet, to the south margin of the Chicago & Grand Trunk Rail Road, Thence North eighty two degrees west, on said south margin of said Rail Road, thirteen hundred and forty one eighth two hundredths feet, to the half quarter line Thence South one degree east, eleven hundred and twenty eight hundredths feet to the south west corner of the south east quarter of the south west quarter of section seventeen, in the aforesaid Township and Range, Thence North eighty six and a half degrees east, thirteen hundred and twenty feet, to the place of beginning. Also Commencing at the aforesaid quarter post, Thence south one degree east one hundred and sixty five feet, Thence south eighty six & a half degrees west, thirteen hundred and twenty feet, Thence North one degree west, one hundred and sixty five feet to the section line between section seventeen and section twenty Thence North eighty six and a half degrees east, thirteen hundred and twenty feet, to the aforesaid quarter post. The place of beginning on the north part of the North east quarter of the North west quarter of section twenty town seven north of Range twelve east All being in the County of Lapeer and State of Michigan. have hereby authorized the subdivision of the same, of which the accompanying map is a true representation drawn on a scale of one hundred and thirty two feet to one inch, And we do hereby, dedicate, to the public, all streets, alleys and lanes, represented thereon, and acknowledge said map as my legal subdivision of said land, to be known as Hunts addition to IMLAY CITY In witness whereof we have this tenth day of December one thousand eight hundred and eighty one set our hands and seals

Jonathan Hunt
Sarah Hunt

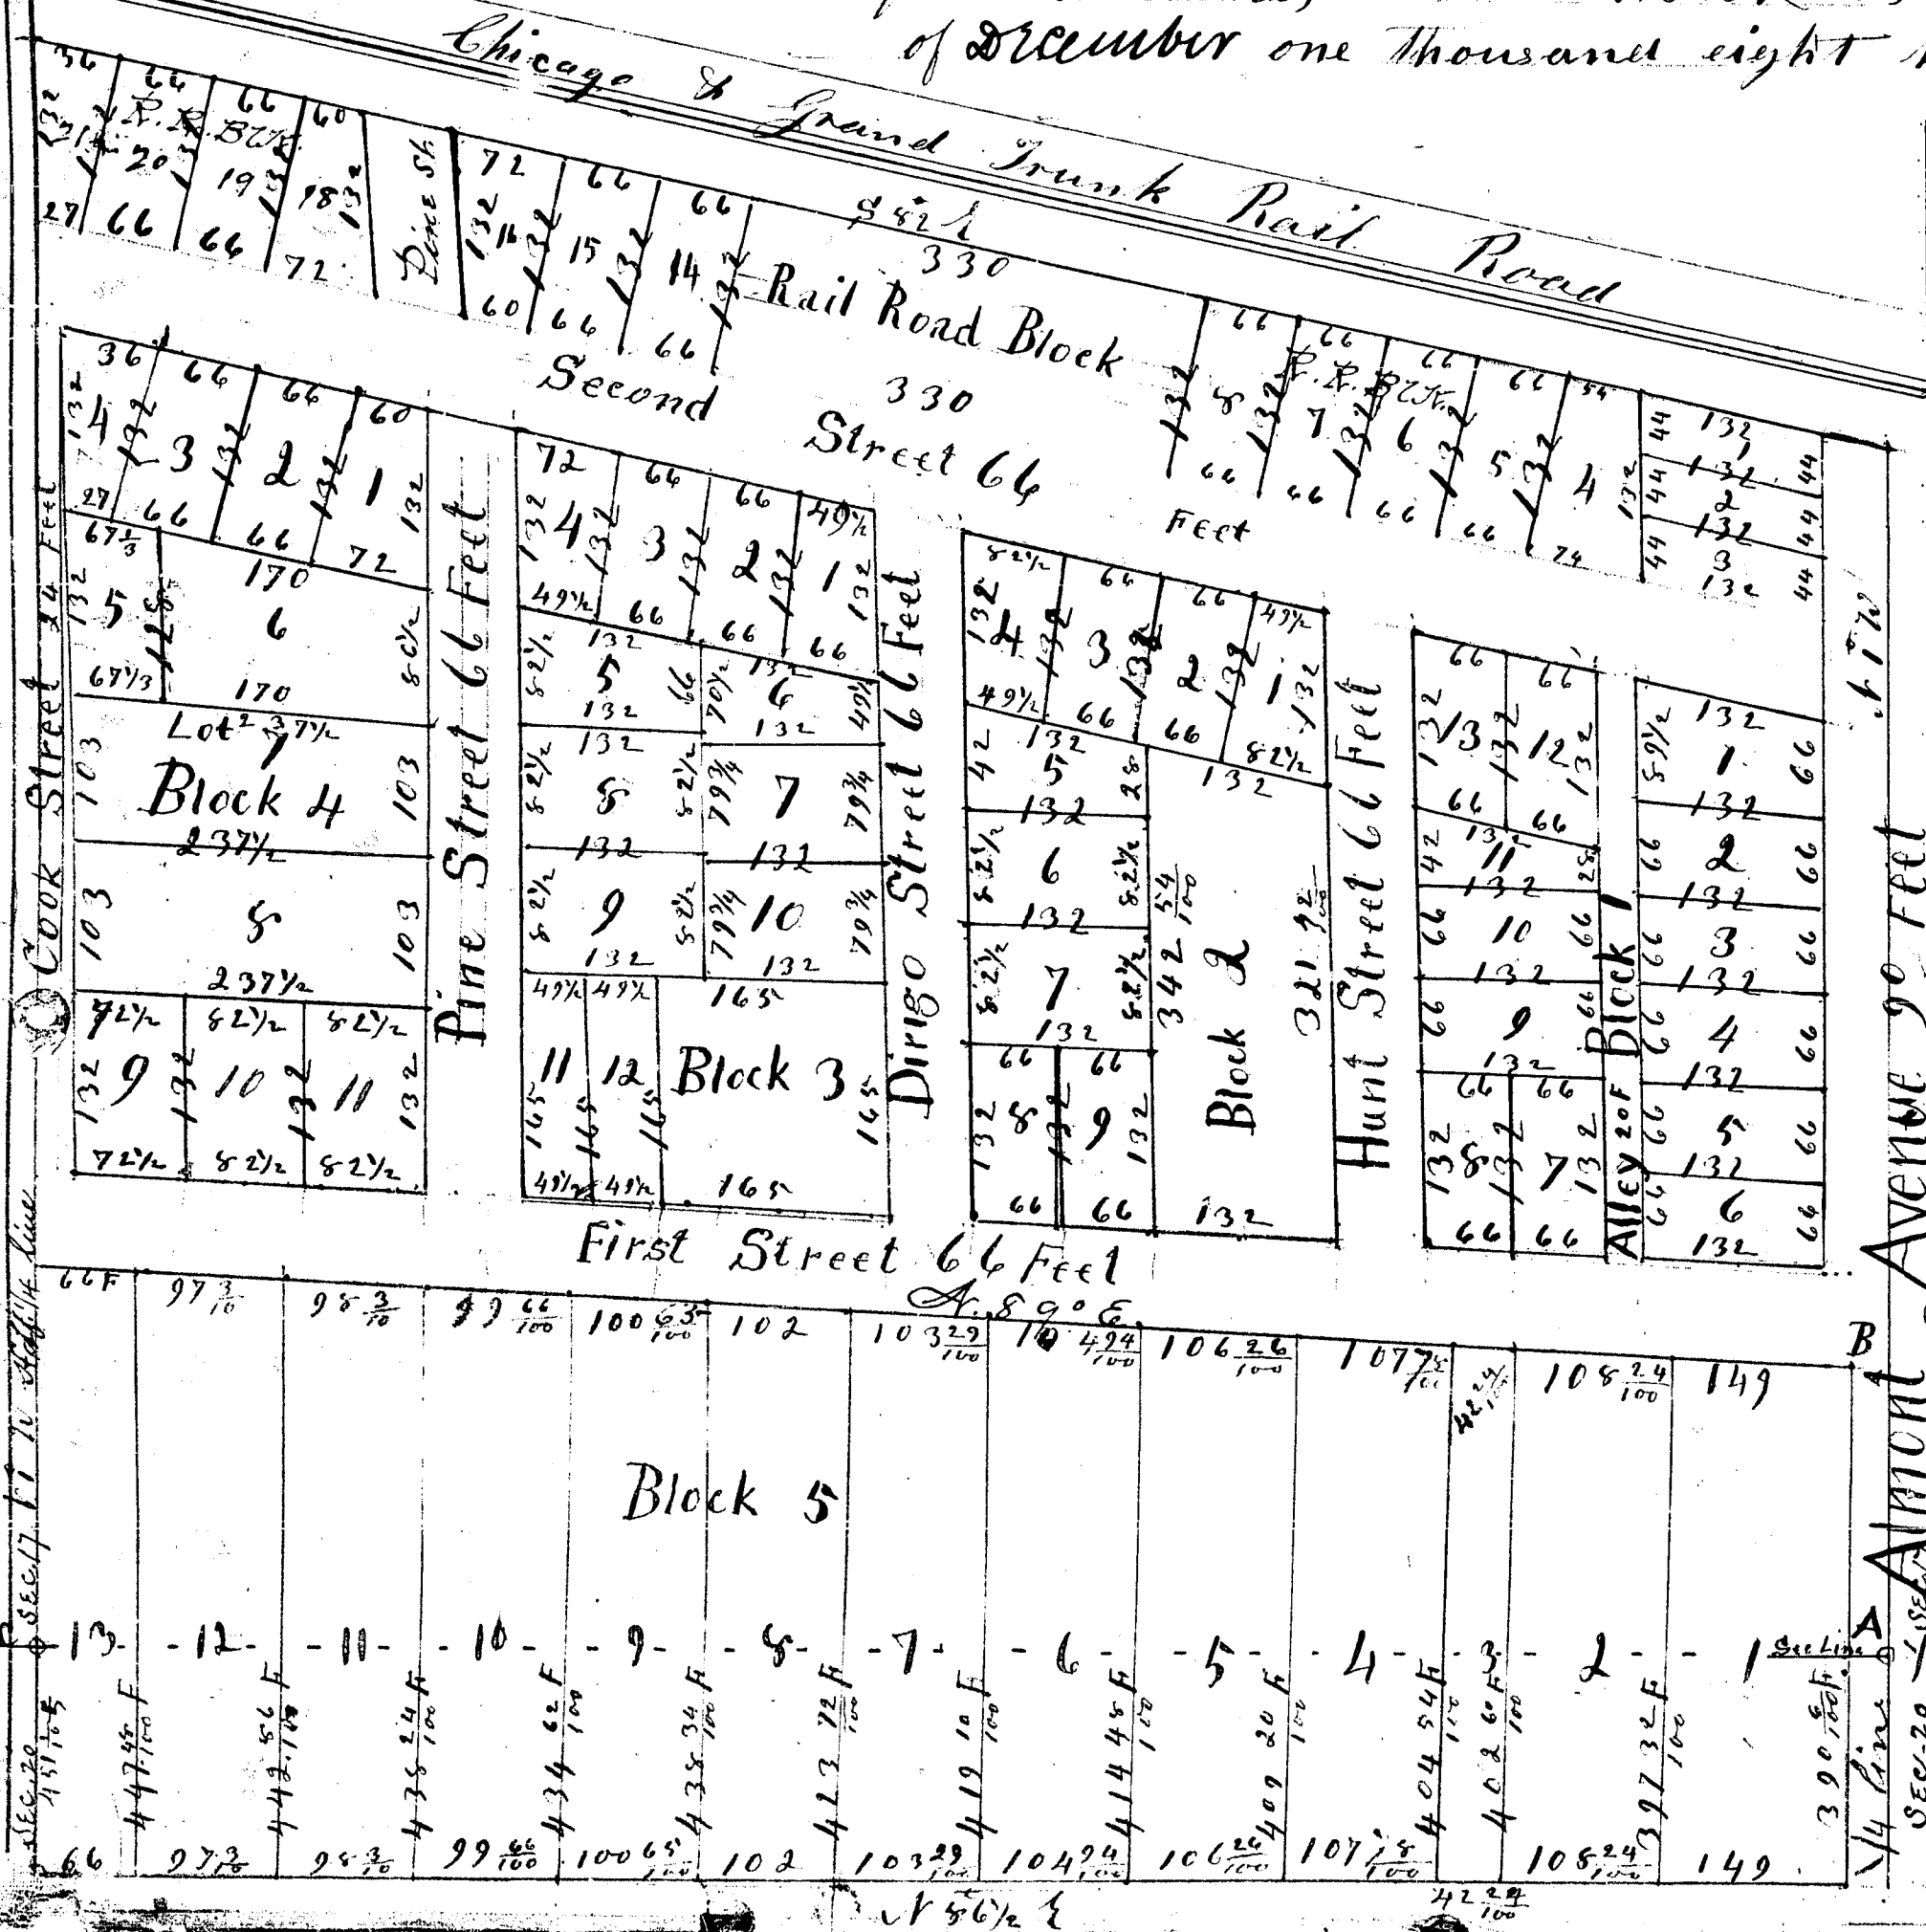

Certificate Subdivision
We Jonathan Hunt owner
and John McNeen
Surveyor and Maker of
this plat do hereby agree
as to this laying out of
such lands as are here
presented by this plat to
be known as Hunts
addition to Imlay City
Lapeer County Michigan
and we do hereby certify
that the accompanying map
is a correct delineation of
such lands as laid out
drawn on a scale of one
hundred and thirty two
feet to one inch
In witness whereof we
have hereunto set our
hands and seals this
tenth day of December one
thousand eight hundred
and eighty one

STATE OF MICHIGAN ss On
County of Lapeer ss On this
tenth day of December
one thousand eight
hundred and eighty one
Personally before me
a Notary Public in and
for the County of Lapeer
appeared Jonathan Hunt
and John McNeen to
me known to be the persons
who executed the above
instrument and acknowledge
the same to be their free
act and deed In presence of
J. R. Mawney
Notary Pub Lapeer
Certificate of Comparison
We, Register of Deeds for
Lapeer Co. & Surveyor & Maker of
plat have carefully compared this
plat with the Original with the
file on record in the Register's
Office & have found that it is a
true copy of the same & of the
whole plat
J. R. Mawney Register
John McNeen Surveyor & Maker of
Lapeer Dec. 12 1881

State of Michigan ss On
County of Lapeer ss On this
tenth day of December
one thousand eight
hundred and eighty one
Personally before me
a Notary Public in and
for the County of Lapeer
appeared Jonathan Hunt
and John McNeen to
me known to be the persons
who executed the above
instrument and acknowledge
the same to be their free
act and deed In presence of
J. R. Mawney
Notary Pub Lapeer

State of Michigan ss On this
tenth day of December one thousand eight
hundred and eighty one
Personally before me a Notary
Public appeared Jonathan Hunt
and Sarah his wife to me
known to be the same persons
who executed the above instru-
ment and acknowledge the same to
be their free act and deed
J. R. Mawney
Notary Pub Lapeer

Field Notes of the
Survey of the within
Plat
At A 1/4 post drove cedar
stake 20 in long, deep from
which was measured to a stone
10x12 in & 22 in long, 159 ft 50 in
at B. A corner of
Block 5 drove cedar stake
20 in long from which was
measured to a stone 6x10 in
& 50 ft 26 links
at C. 20 corner of S 1/4, 19 ft 10 in
of Section 17
Pine stake 50 in & 15 ft 10 in
Pine stake 40 in south 8 ft link

13748

Scale of 132 feet to the inch

HUNTS ADDITION, TO IMLAY CITY,

RECEIVED AND FILED
In Auditor General's Office,
Dec 23 1881
N. H. Pratt
Dep. Aud. Genl.

DEDICATION, Know all men by these presents that we Jonathan Hunt and Sarah his wife owners and proprietors of all those certain pieces and parcels of land known and contained within the following limits and bounds, viz, Commencing at a quarter post between section seventeen and section twenty in township seven north of Range twelve east, Thence North one degree west on the North and South quarter line of section seven north eight hundred and eighty-one tenth feet, to the South margin of the Chicago & Grand Trunk Rail Road, Thence North eighty two degrees west, on said South margin of said Rail Road, thirteen hundred and forty one eighth two hundredths feet to the half quarter line Thence South one degree east, eleven hundred and twenty eight hundredths feet to the South west corner of the South east quarter of the South west quarter of section seventeen, in the aforesaid township and Range, Thence North eighty six and a half degrees east, thirteen hundred and twenty feet to the place of beginning, the Commencing at the aforesaid quarter post, Thence South one degree east one hundred and sixty five feet, Thence South eighty six and a half degrees West, thirteen hundred and twenty feet, Thence North one degree west, one hundred and sixty five feet to the section line between section seventeen and section twenty Thence North eighty six and a half degrees east, thirteen hundred and twenty feet to the aforesaid quarter post, the place of beginning on the North part of the North east quarter of the North west quarter of section twenty seven north of Range twelve east, 1st being in the County of Tazewell and State of Michigan, have hereby authorized the subdivision of the same, of which the accompanying map is a true representation drawn on a scale of one hundred and thirty two feet to one inch, And we do hereby, dedicate, to the public, all streets, alleys and lanes, represented thereon, and acknowledge said map as my legal subdivision of said lands, to be known as Hunt's Addition to IMLAY CITY In witness whereof we have this 10th day of December one thousand eight hundred and eighty one set our hands and seals

Jonathan Hunt
Sarah Hunt

Certification Subdivision
to Jonathan Hunt owner
and John Plencen
Surveyor and Maker of
this plat do hereby certify
is to the laying out of
such lands as are here
presented by this plat to
be known as Hunt's
Addition to Imlay City
Tazewell County, Michigan
and do hereby certify
that the accompanying map
is a correct delineation of
such lands as laid out
drawn on a scale of one
hundred and thirty two
feet to one inch
In witness whereof we
have hereunto set our
hands and seals this
10th day of December one
thousand eight hundred
and eighty one.

State of Michigan
County of Tazewell
this 10th day of December
one thousand eight
hundred and eighty one
Personally before me
a Notary Public in and
for the County of Tazewell
appeared Jonathan Hunt
and John Plencen to
me known to be the persons
who executed the above
instrument and acknowledge
the same to be their free
act and deed In presence of
J. R. Mawwamy
Notary Public Tazewell

Sarah Hunt
John Plencen
State of Michigan
County of Tazewell
this 10th day of December
one thousand eight
hundred and eighty one
Personally before me
a Notary Public in and
for the County of Tazewell
appeared Jonathan Hunt
and John Plencen to
me known to be the persons
who executed the above
instrument and acknowledge
the same to be their free
act and deed
J. R. Mawwamy
Notary Public Tazewell

True Vols of the
Survey of the within
Plat
At A. H. post above cited
Staked in line, dug from
which was measured to a stone
18 1/2 in. x 2 1/2 in. x 1 1/2 in.
at B. V. corner of
Block 5 above cited stake
situated from which was
measured to a stone 18 in.
x 8 in. x 2 in. 26 links
at C. V. corner of Block 5
of section 17
Plat at B. V. corner of Block 5
line of section 17
line of section 17
line of section 17



Avenue 90 Feet
Hunt Street 66 Feet
Pine Street 66 Feet
First Street 66 Feet
Second Street 66 Feet
Chicago & Grand Trunk Rail Road

13748

Scale of 132 feet to the inch