

John A. Deo's
addition
to the South East division of
North Branch
Lapeer County Michigan

Description of land embraced
by the above plat

Beginning on the East and
West quarter line of Section four
in town nine North of range eleven
East Michigan Meridian
nineteen and eight tenths feet west of a
stone set in the center of said section
four by Gilbert Bates, Late County
Surveyor, and running thence south
2° East six hundred and fifty two
feet thence South 88° West six
hundred and forty eight and four
tenths feet thence North 2° West
three hundred and six feet thence
South 88° West one hundred and
eighty feet thence North 2° West
three hundred and forty six
feet thence North 88° East eight
hundred and twenty eight and
four tenths feet to the place of
beginning

And I John A. Deo owner and
proprietor of the land above
described have authorized William
O'Neil to plat the same of which
the map hereon is a correct
representation with the subdivisions
thereof drawn on a scale of 120 feet
to the inch. I do hereby dedicate to
the public all streets as thereon
represented and acknowledge said
map to be my legal subdivision
of said land to be hereafter known

RECEIVED AND FILED
In Auditor General's Office.
July 15 1882
H. H. Pratt
Dep. Aud. Genl.

as John A. Deo's addition to the
South East Division of North Branch.

The width of the streets and the
size of the lots being as designated
by figures thereon


In witness whereof we have hereunto
set our hands and seals this 27th
day of May A.D. 1882

Signed and sealed
in presence of
Chas. M. Ballard
Albert S. Shale

John A. Deo
Proprietor
William O'Neil
Maker

State of Michigan } On this 27th day
County of Lapeer } of May A.D. 1882
before me a
Notary Public in and for the said
County personally came John A. Deo
and William O'Neil to me known
to be the persons who executed the
above instrument and acknowledged
the same to be their free act and
deed

Chas. M. Ballard
Notary Public

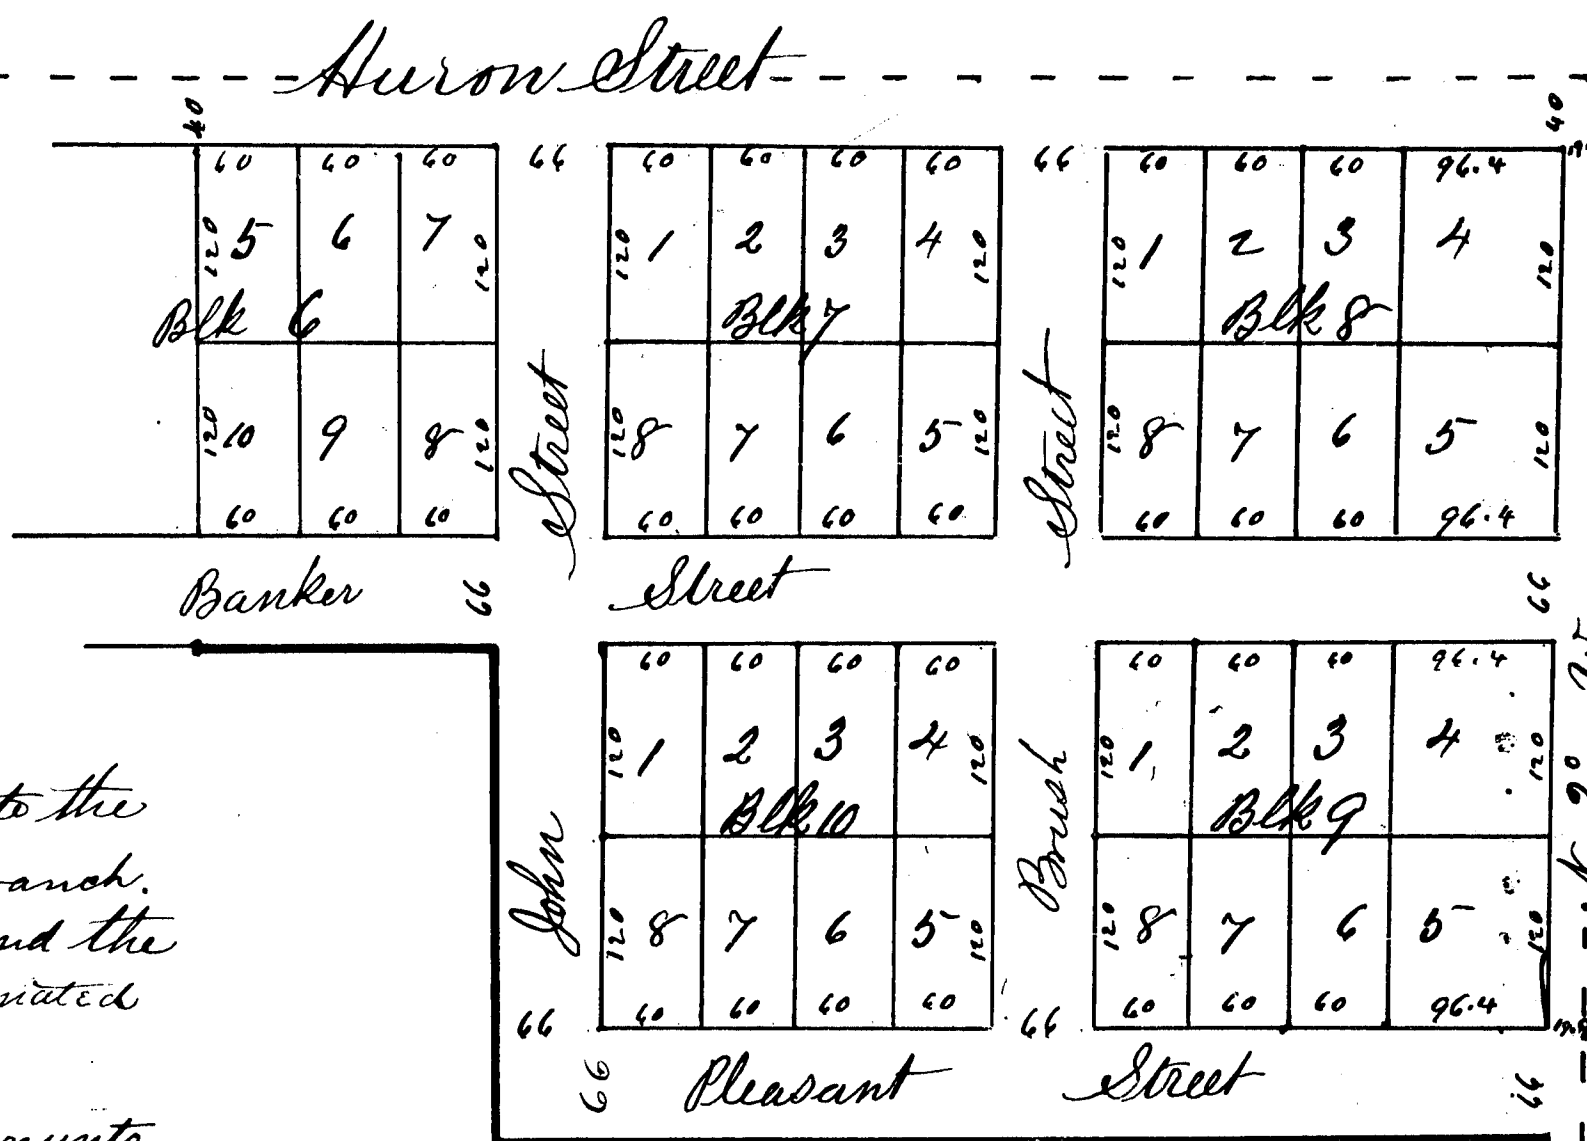

Scale
120 feet to the inch

Lapeer June 20. 1882
We, Register of Deeds & Maker of Plat
have carefully compared this with the
Original Plat of John A. Deo's addition
to the S. E. Division of N. Branch. & have
found the same a true copy
E. H. Woodruff Register
William O'Neil Maker

REGISTER'S OFFICE, } ss
LAPEER COUNTY, }
Recorded June 20. 1882
at 12 o'clock
In Liber One of Plats
Page 12
E. H. Woodruff

State of Michigan } ss E. H. Woodruff Register of Deeds
County of Lapeer } ss William O'Neil Surveyor, hereby
certify that we have carefully compared the
annexed plat with the plat of John A. Deo's Addition to the
S. E. Division of N. Branch now of record in the Office of said
Register of Deeds and that it is a true transcript therefrom
and of the whole of such record
E. H. Woodruff Register of Deeds
William O'Neil Surveyor

John A. Deo's
addition
to the South East division of
North Branch
Lapeer County Michigan

Description of land embraced
by the above plat

Beginning on the East and
West quarter line of Section four
in town nine north of range eleven
East Michigan Meridian
nineteen and eight tenths feet west of a
stone set in the center of said section
four by Gilbert Bates, late County
Surveyor, and running thence south
2° East six hundred and fifty two
feet thence South 88° West six
hundred and forty eight and four
tenths feet thence North 2° West
three hundred and six feet thence
South 88° West one hundred and
eighty feet thence North 2° West
three hundred and forty six
feet thence North 88° East eight
hundred and twenty eight and
four tenths feet to the place of
beginning

And I John A. Deo owner and
proprietor of the land above
described have authorized William
O'Neil to plat the same of which
the map hereon is a correct
representation with the subdivisions
thereof drawn on a scale of 120 feet
to the inch. I do hereby dedicate to
the public all streets as thereon
represented and acknowledge said
map to be my legal subdivision
of said land to be hereafter known

RECEIVED AND FILED
JULY 15 82
J. R. Pratt


as John A. Deo's addition to the
South East Division of North Branch.
The width of the streets and the
size of the lots being as designated
by figures thereon

In witness whereof we have hereunto
set our hands and seals this 27th
day of May A.D. 1882

Signed and sealed } John A. Deo
in presence of } Proprietor
Chas. H. Ballard }
Witness }
Mark

State of Michigan } On this 27th day
County of Lapeer } of May A.D. 1882
before me a
Notary Public in and for the said
County personally came John A. Deo
and William O'Neil to me known
to be the persons who executed the
above instrument and acknowledged
the same to be their free act and
deed

Chas. H. Ballard

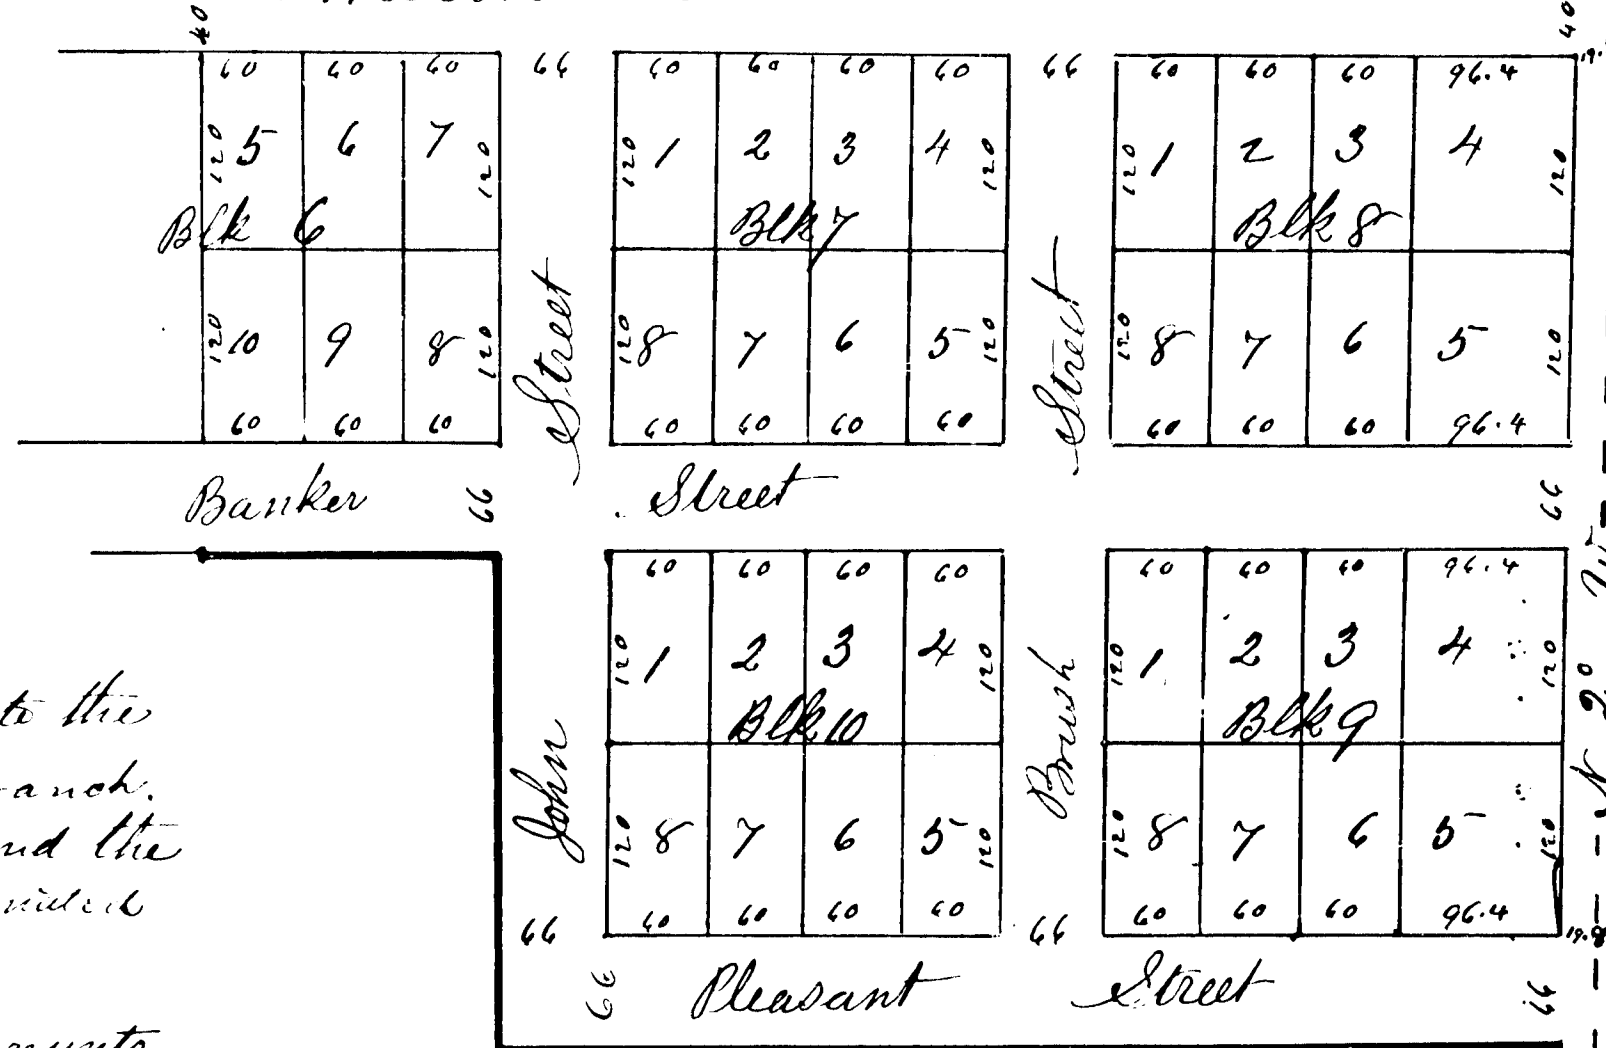

Center Post Dec. 4
Town 9 N. Range 11 E

Scale
120 feet to the inch

Attest
I, J. R. Pratt, Register of Deeds
County of Lapeer, Michigan, do hereby
certify that the above is a true and
correct copy of the original of said
instrument as the same appears from
the records of said County.

Attest
J. R. Pratt, Register of Deeds
County of Lapeer, Michigan, do hereby
certify that we have carefully compared the
unrecorded plat with the plat of John A. Deo's Addition to the
S. E. Division of N. Branch and find it to be a true transcript thereof
and that it is a true transcript thereof from
the whole of such record.