Dedication & Discription of Lands

Know all men by these presents

That I the undersigned owner and proprietor of all that certain piece or parcel of land situate in the County of Lapeer and State of Michigan. Known and described as follows. To wit

Commencing at the quarter Post between sections three and four Township Eight South Range eleven East Thence East along quarter line three hundred seventy nine feet Thence S 1° 30' E two hundred and twenty seven (227) feet Thence S 88° 30' W one hundred and thirty (130) feet Thence N 1° 30' E Eight hundred ninety five and one half (895½) feet Thence S 88° 30' W one hundred eighty seven and one half (187½) feet to section line Thence N 1° 30' W along section line two hundred sixty (260) feet Thence S 88° 30' W five hundred twenty three (523) feet Thence N 1° 30' W ten hundred forty five and one half (1045½) feet Thence N 88° 30' E five hundred twenty three (523) feet to section line Thence S 1° 30' E one hundred eighty three (183) feet to place of beginning

Have authorized the subdivision of the same of which the accompanying Map is a correct representation of such subdivision drawn on a scale of one hundred feet to the inch. And I do hereby dedicate to the public all Streets and Alleys as represented thereon and I do acknowledge said Map as my legal subdivision of said land to be hereafter known as The Village of Arcadia

In witness whereof I have hereunto set my hand and seal this twentieth day of October One thousand Eight hundred and Eighty four

Harvey King [L3]

In presence of
Geo A. Crapo
W E Mearns

State of Michigan } ss
County of Lapeer }

On this twentieth day of October One thousand Eight hundred and Eighty four personally appeared before me a Justice of the peace in and for the County of Lapeer Harvey King to me known to be the person who executed the above instrument and acknowledged the same to be his free act and deed

W E Mearns
Justice of the peace

REGISTER'S OFFICE, LAPEER COUNTY. } ss
Recorded 188
at ..... o'clock ..... m.
in liber ..... of .....
Page .....
..... REGISTER.

The Village of Arcadia

Village of Arcadia

Nov 7 84

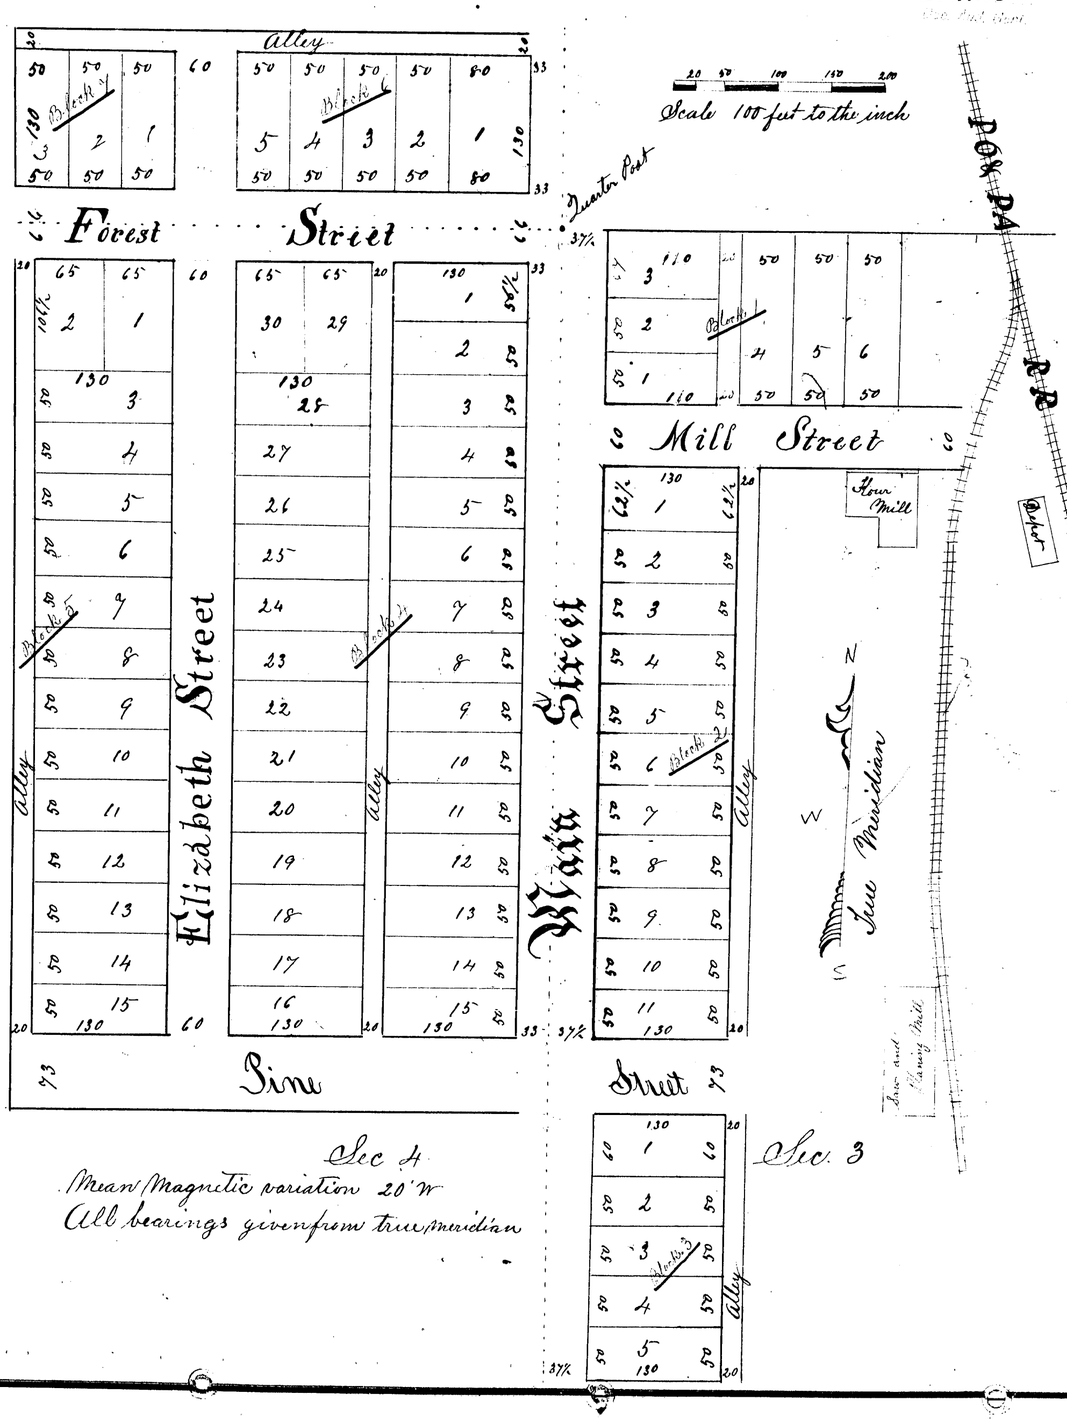

Certificate of Subdivision

We Harvey King owner and proprietor of the lands here represented and William O'Neil surveyor and maker of this plat do hereby agree as to the laying out of such lands as are represented by this plat to be known as The Village of Arcadia in Lapeer County Michigan

And we do hereby certify That the accompanying map is a correct delineation of said lands as laid out drawn on a scale of one hundred feet to the inch

In witness whereof we have hereunto set our hands and seals this twentieth day of October One thousand Eight hundred and Eighty four

In presence of
Geo A. Crapo
W E Mearns

Harvey King [L3]
William O'Neil [L3]

State of Michigan } ss.
County of Lapeer }

On this twentieth day of October One thousand Eight hundred and Eighty four personally appeared before me a Justice of the Peace in and for the County of Lapeer Harvey King and William O'Neil to me known to be the persons who executed the above instrument and acknowledged the same to be their free act and deed

W E Mearns
Justice of the peace

Certificate of Comparison with the Original Map

We Edward S. Woodruff Register of Deeds for Lapeer County Michigan and William O'Neil maker of this plat do hereby certify that we have carefully compared the accompanying Map with the original Map of The Village of Arcadia in Lapeer County Michigan and find the same a true and correct duplicate thereof and of the whole of said Map

Dated at Lapeer this twenty second day of October One thousand Eight hundred and Eighty four

Edward S. Woodruff Register
William O'Neil Maker

Certificate of Comparison with the Recorded Map

We Edward S. Woodruff Register of Deeds for Lapeer County Michigan and William O'Neil maker of this plat do hereby certify that we have carefully compared the accompanying Map with the Recorded Map of The Village of Arcadia and find the same to be a true and correct transcript thereof and of the whole of said Record

Dated at Lapeer this twenty second day of October One thousand Eight hundred and Eighty four

Edward S. Woodruff Register
William O'Neil Maker

L 163 p

L 3757

The Village of Arcadia

Dedication & Description of Lands

Know all men by these presents

That I the undersigned owner and proprietor of all that certain piece or parcel of land situate in the County of Lapeer and State of Michigan, known and described as follows, to wit:

Commencing at the quarter post between Sections three and four in Township Eight North of Range eleven East - Thence East along quarter line to hundred acre lot - Thence S 1° 30' E two hundred and twenty seven (227) feet - Thence S 88° 30' W one hundred and ten (110) feet - Thence S 1° 30' E Eight hundred ninety five and one half (895½) feet - Thence S 88° 30' W one hundred eighty seven and one half (187½) feet to section line - Thence N 1° 30' W along section line five hundred sixty (560) feet - Thence S 88° 30' W five hundred twenty three (523) feet - Thence N 1° 30' W ten hundred forty five and one half (1045½) feet - Thence S 88° 30' E five hundred twenty three (523) feet to section line - Thence S 1° 30' E one hundred eighty three (183) feet to place of beginning.

Have authorized the subdivision of the same of which the accompanying Map is a correct representation of such subdivision drawn on a scale of one hundred feet to the inch. And I do hereby dedicate to the public all Streets and Alleys as represented thereon and I do acknowledge said Map as my legal subdivision of said lands to be hereafter known as The Village of Arcadia

In witness whereof I have hereunto set my hand and seal this Twenty fifth day of October One thousand Eight hundred and Eighty four

Harvey King [L.S.]

In presence of

H E Mercer

State of Michigan } ss
County of Lapeer }

On this twenty fifth day of October One thousand Eight hundred and Eighty four personally appeared before me a Notary Public in and for the County of Lapeer Harvey King to me known to be the person who executed the above instrument and acknowledged the same to be his free act and deed

H E Mercer
Notary Public

REGISTER'S OFFICE, } ss
LAPEER COUNTY.

Recorded 188
at ..... o'clock ..... m.
in liber ..... of .....
Page .....

..... REGISTER.

Nov 7 84

Scale 100 feet to the inch

Alley

Forest Street

Elizabeth Street

Main Street

Mill Street

Pine

Flint

P & R R

Four Mill

Quarter Post

Sec 4

Sec 3

Mean Magnetic variation 20° W

All bearings given from true meridian

Certificate of Subdivision

We Harvey King owner and proprietor of the lands hereinrepresented and William O'Neil surveyor and maker of this plat do hereby agree as to the laying out of such lands as are represented by this plat to be known as The Village of Arcadia in Lapeer County Michigan

And we do hereby that the accompanying map is a correct delineation of said lands as laid out drawn on a scale of one hundred feet to the inch

In witness whereof we have hereunto set our hands and seals this twenty fifth day of October One thousand Eight hundred and Eighty four

In presence of

H E Mercer

Harvey King [L.S.]

William O'Neil [L.S.]

State of Michigan } ss
County of Lapeer }

On this twenty fifth day of October One thousand Eight hundred and Eighty four personally appeared before me a Notary Public in and for the County of Lapeer Harvey King and William O'Neil to me known to be the persons who executed the above instrument and acknowledged the same to be their free act and deed

H E Mercer
Notary Public

Certificate of Comparison with the Original Map

We Edward S Woodruff Register of Deeds for Lapeer County Michigan and William O'Neil maker of this plat do hereby Certify that we have carefully compared the accompanying Map with the original Map of The Village of Arcadia in Lapeer County Michigan and find the same a true and correct duplicate thereof and of the whole of said Map

Dated at Lapeer this twenty fifth day of October One thousand Eight hundred and Eighty four

William O'Neil

Certificate of Comparison with the Recorded Map

We Edward S Woodruff Register of Deeds for Lapeer County Michigan and William O'Neil maker of this plat do hereby Certify that we have carefully compared the accompanying Map with the Recorded Map of The Village of Arcadia and find the same to be a true and correct transcript thereof and of the whole of said Record

Dated at Lapeer this twenty fifth day of October One thousand Eight hundred and Eighty four

19757