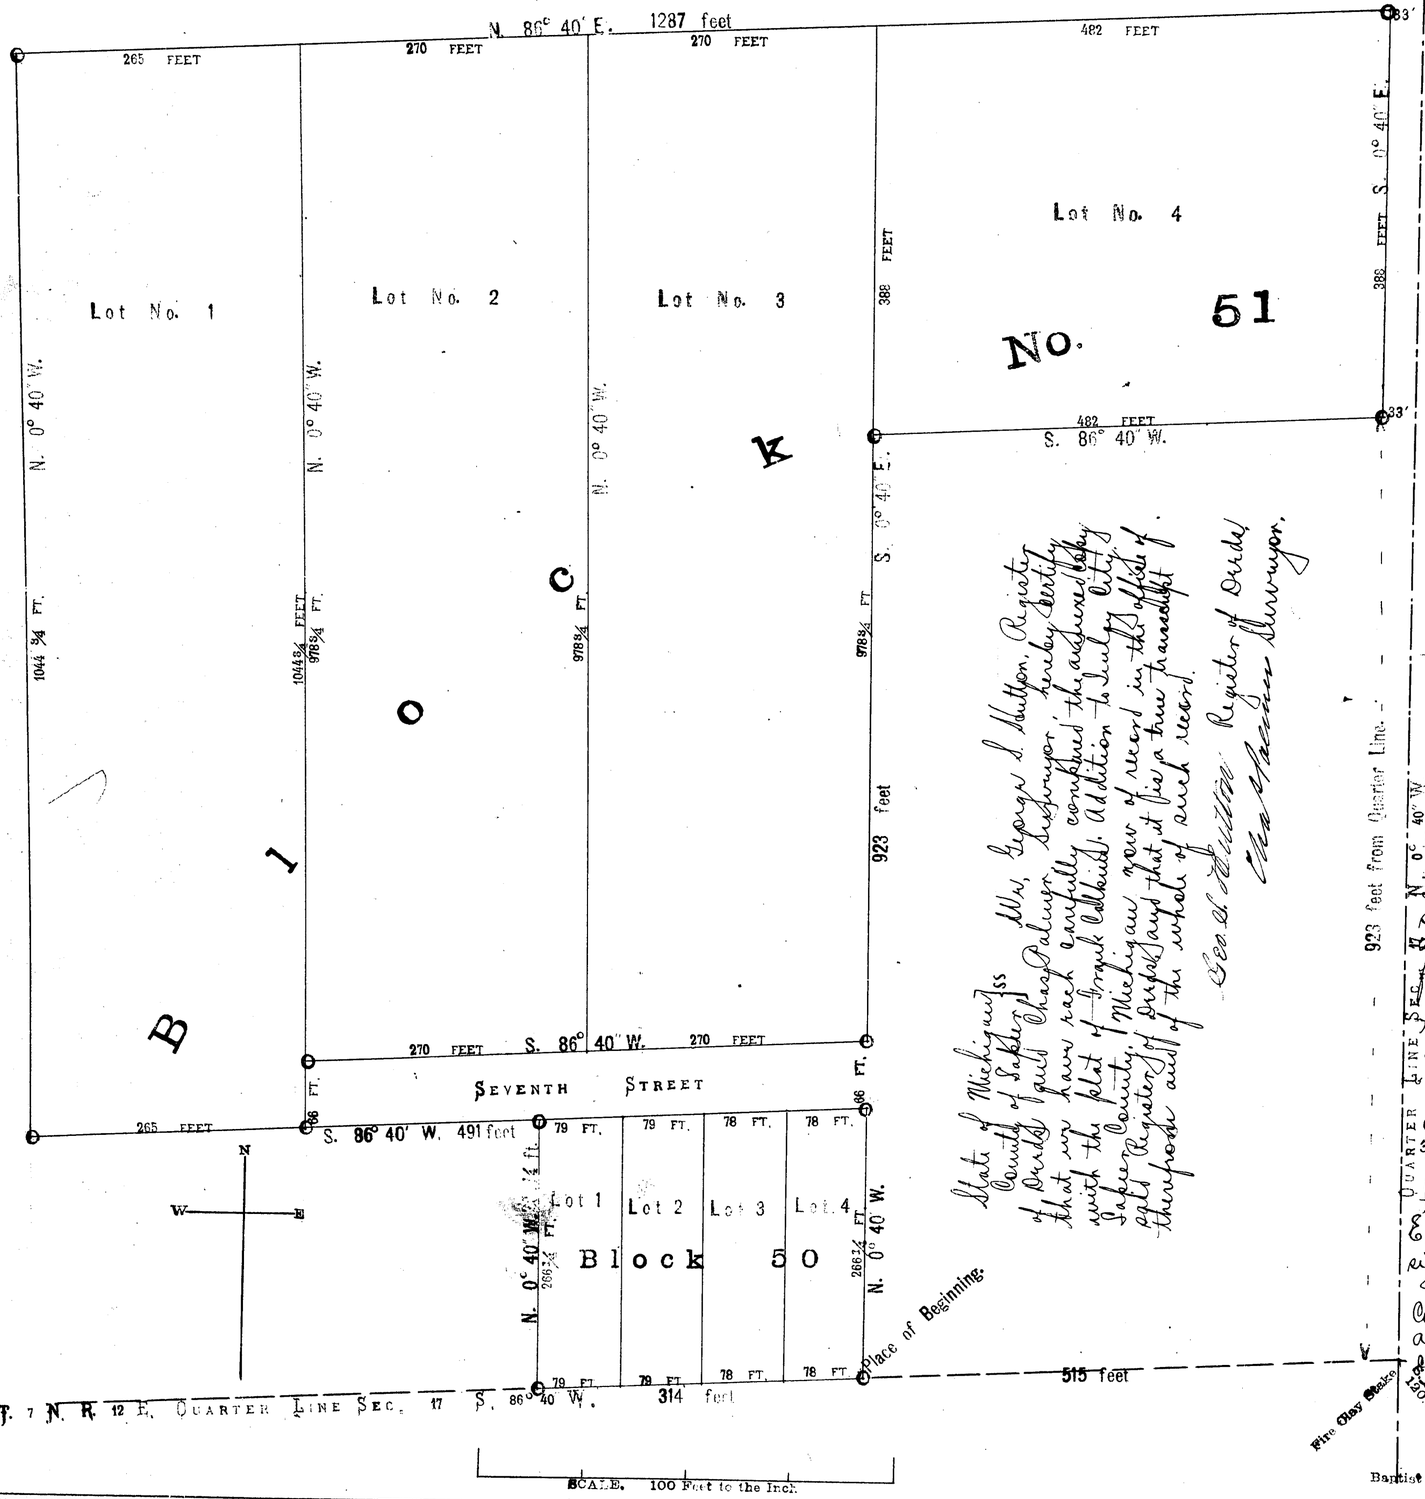

State of Michigan } ss
County of Lapeer }

We, George S. Hutton, Register of Deeds, and Chas. Palmer, Surveyor, hereby certify that we have each carefully compared the annexed copy with the plat of Frank Calkins' Addition to Imlay City, Lapeer County, Michigan now of record in the office of said Register of Deeds and that it is a true transcript therefrom and of the whole of such record.

Geo. S. Hutton Register of Deeds
Chas. Palmer Surveyor.

Plat of Frank Calkins' Addition to IMLAY CITY, LAPEER CO., MICH.

From the S. E. Quarter of the N. W. Quarter Sec. 17, T. 7 N., R. 12 E.

SCALE, 100 FEET TO THE INCH.

Chas. Palmer, C. E. April 1889.

REGISTER'S OFFICE, LAPEER COUNTY. } ss

Recorded June 13 1889
at 8 o'clock a m.
in liber One of Plats
Page 33
Geo. S. Hutton
REGISTER.

Received and Filed
IN AUDITOR GENERAL'S OFFICE
June 25 1889
H. R. Pratt
Deputy Auditor General.

Dedication

Know all men by these Presents, That I, Frank Calkins, bachelor, as proprietor, have caused the land embraced in the annexed plat to be surveyed, laid out and platted, to be known as Frank Calkins' Addition to Imlay City, Lapeer Co. Michigan, and that the Street as shown on said plat is hereby dedicated to the use of the Public.

Signed and sealed in presence of, Frank Calkins
Geo. R. Manning
Dennis Burke

State of Michigan } ss
County of Lapeer }

On this 17th day of May 1889 before me a Notary Public in and for said County personally came the above named Frank Calkins known to me to be the person who executed the above dedication and acknowledged the same to be his free act and deed.

Geo. R. Manning
Notary Public, Lapeer Co. Mich.

Description of Land Platted

The land embraced in the annexed plat of Frank Calkins Addition to Imlay City, Lapeer Co. Mich., is described as follows: Beginning on the East and West Quarter Line of Section no. seventeen (17), Town no. seven (7), North of Range twelve (12) East, 515 feet West of the North and South Quarter Line of said Section no. seventeen (17). Thence S. 86° 40' W. 314 feet. Thence N. 0° 40' W. 266 1/4 feet. Thence S. 86° 40' W. 491 feet. Thence N. 0° 40' W. 1044 3/4 feet. Thence N. 86° 40' E. 1287 feet. Thence S. 0° 40' E. 388 feet. Thence S. 86° 40' W. 482 feet. Thence S. 0° 40' E. 923 feet to the place of beginning.

Surveyors Certificate

I hereby certify that the plat hereon delineated is a correct one and that permanent monuments consisting of Iron Pins 3/4 inches in diameter, 3 feet in length have been planted at points marked thus O. as thereon shown at all angles in the boundaries of the land platted and at all intersection of streets.

Examined and approved June 7-1889
signed by H. R. Pratt, Deputy Auditor General

Chas. Palmer
Surveyor

State of Michigan } ss
County of Lapeer }

We, George S. Hutton, Register of Deeds and Chas. Palmer, Surveyor, hereby certify that we have each carefully compared this copy with the original plat of Frank Calkins Addition to Imlay City, Lapeer Co. Mich. and that it is an exact copy thereof and of the whole of such original map or plat.

Geo. S. Hutton Register of Deeds
Chas. Palmer Surveyor

2785

13760

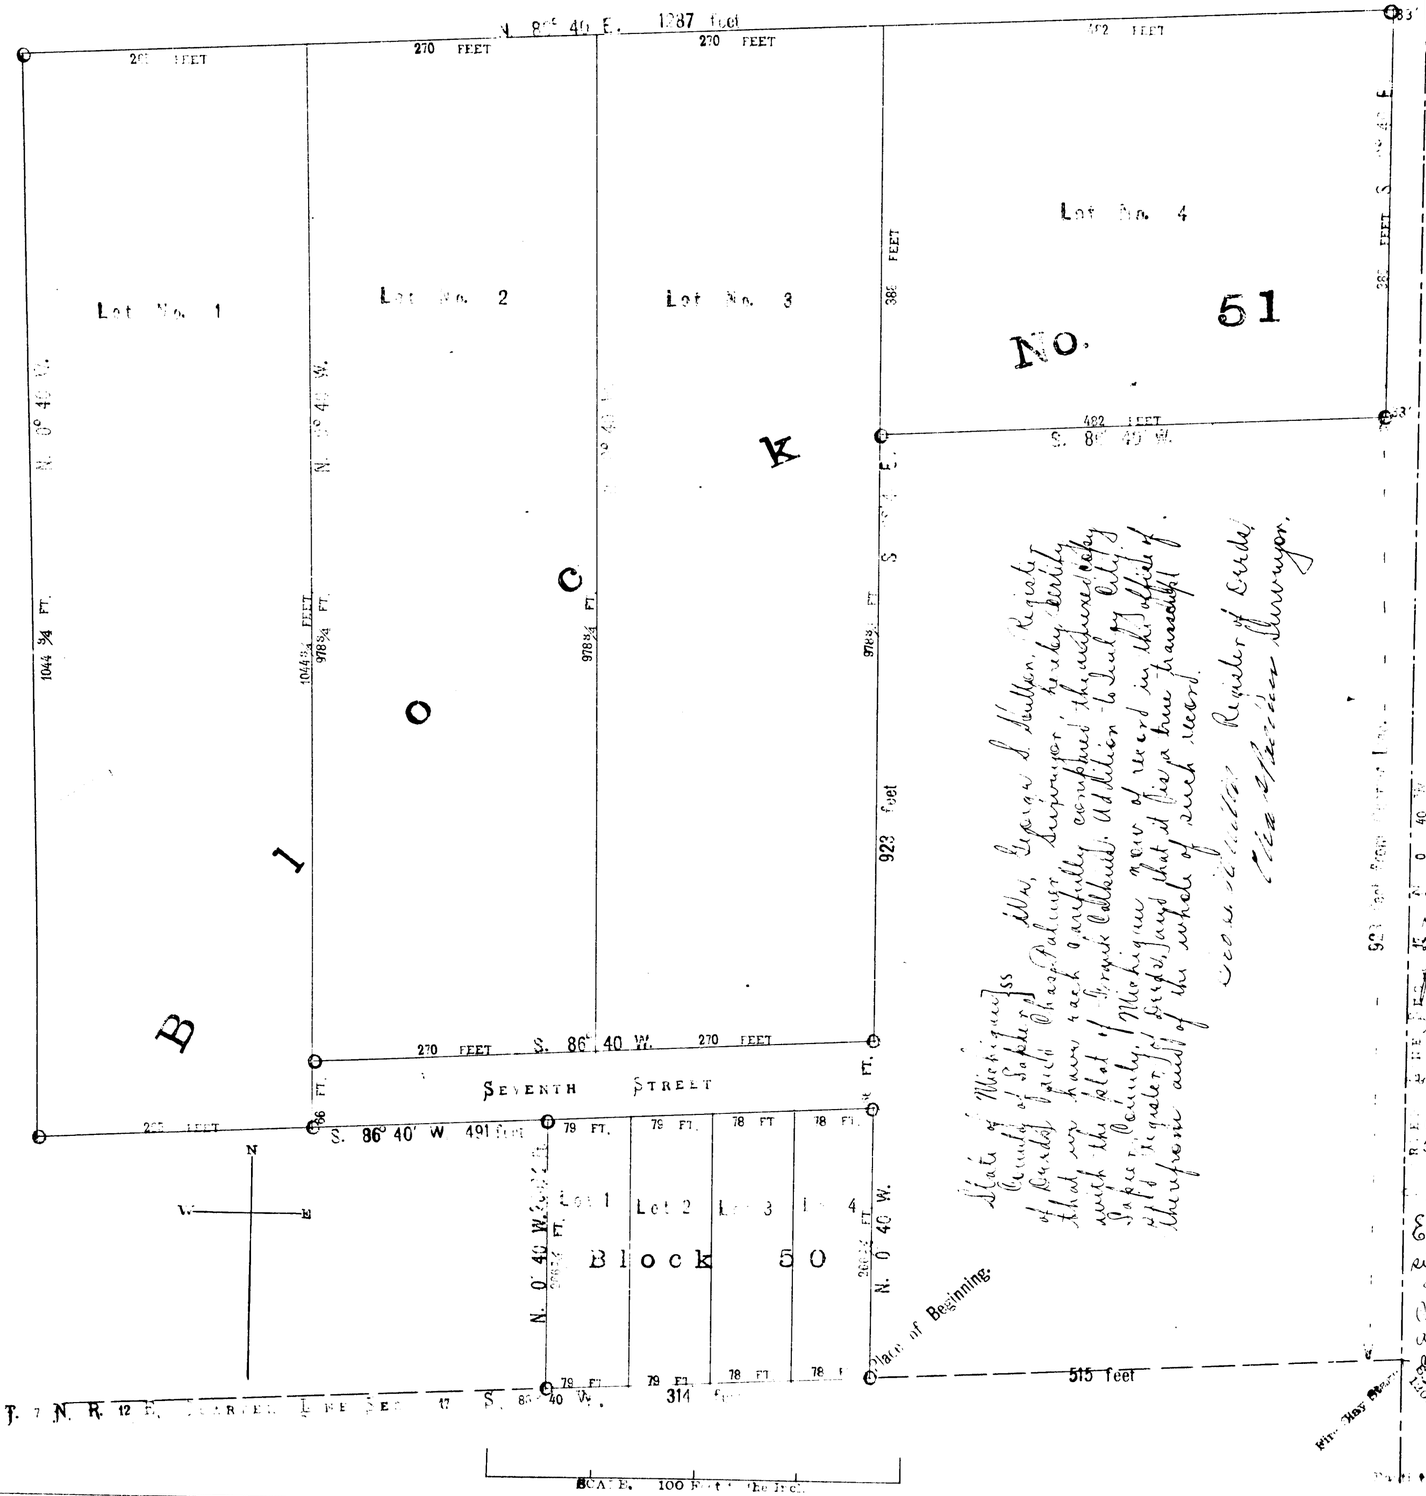

State of Michigan } ss
County of Lapeer }
Wm. George S. Hutton, Register of Deeds and Chas. Palmer, Surveyor, hereby certify that we have each carefully compared the annexed copy with the plat of Frank Calkins' Addition to Imlay City, Lapeer County, Michigan now of record in the office of Register of Deeds, and that it is a true transcript therefrom and of the whole of such record.

Geo. S. Hutton Register of Deeds
Chas. Palmer Surveyor.

Plat of

Frank Calkins'

Addition to

IMLAY CITY, LAPEER CO., MICH.

From the S. E. Quarter of the N. W. Quarter Sec. 17, T. 7 N., R. 12 E.

SCALE, 100 FEET TO THE INCH.

Chas. Palmer, C. E. April 1889.

REGISTER'S OFFICE, LAPEER COUNTY. } ss

Recorded [illegible] 1889

at 8 o'clock [illegible] m.

in liber [illegible] of [illegible]

Page [illegible]

[illegible] REGISTER.

Received and Filed IN AUDITOR GENERAL'S OFFICE June 25 1889 H. R. Platt Deputy Auditor General.

Dedication

Know all men by these Presents, That I, Frank Calkins, bachelor, as proprietor, have caused the land embraced in the annexed plat to be surveyed, laid out and platted, to be known as Frank Calkins' Addition to Imlay City, Lapeer Co. Michigan, and that the Street as shown on said plat is hereby dedicated to the use of the Public.

Signed and sealed in presence of } Frank Calkins
Geo. R. Manning
Dennis Burke

State of Michigan } ss
County of Lapeer }

On this 17th day of May 1889 before me a Notary Public in and for said County, personally came the above named Frank Calkins known to me to be the person who executed the above dedication and acknowledged the same to be his free act and deed.

Geo. R. Manning
Notary Public, Lapeer Co. Mich.

Description of Land Platted

The land embraced in the annexed plat of Frank Calkins' Addition to Imlay City, Lapeer Co. Mich., is described as follows: Beginning on the East and West Quarter Line of Section no. seventeen (17), Town no. seven (7) North of Range twelve (12) East, 515 feet West of the North and South Quarter Line of said Section no. seventeen (17). Thence S. 86° 40' W. 314 feet. Thence N. 0° 40' W. 266 1/4 feet. Thence S. 86° 40' W. 491 feet. Thence N. 0° 40' W. 1044 3/4 feet. Thence N. 86° 40' E. 1287 feet. Thence S. 0° 40' E. 388 feet. Thence S. 86° 40' W. 482 feet. Thence S. 0° 40' E. 923 feet to the place of beginning.

Surveyors Certificate

I hereby certify that the plat hereon delineated is a correct one and that permanent monuments consisting of Iron Pins 3/4 inches in diameter, 3 feet in length have been planted at points marked thus O. as thereon shown at all angles in the boundaries of the land platted and at all intersection of Streets.

Examined and approved June 7-1889
signed by H. R. Platt, Deputy Auditor General

Chas. Palmer
Surveyor

State of Michigan } ss
County of Lapeer }

Wm. George S. Hutton, Register of Deeds and Chas. Palmer, Surveyor, hereby certify that we have each carefully compared this copy with the original plat of Frank Calkins' Addition to Imlay City, Lapeer Co. Mich. and that it is an exact copy thereof and of the whole of such original map or plat.

Geo. S. Hutton Register of Deeds
Chas. Palmer Surveyor

2785

13760