


WILLACE OF SILVERWOOD LAPEER COUNTY MICH

13761

4782

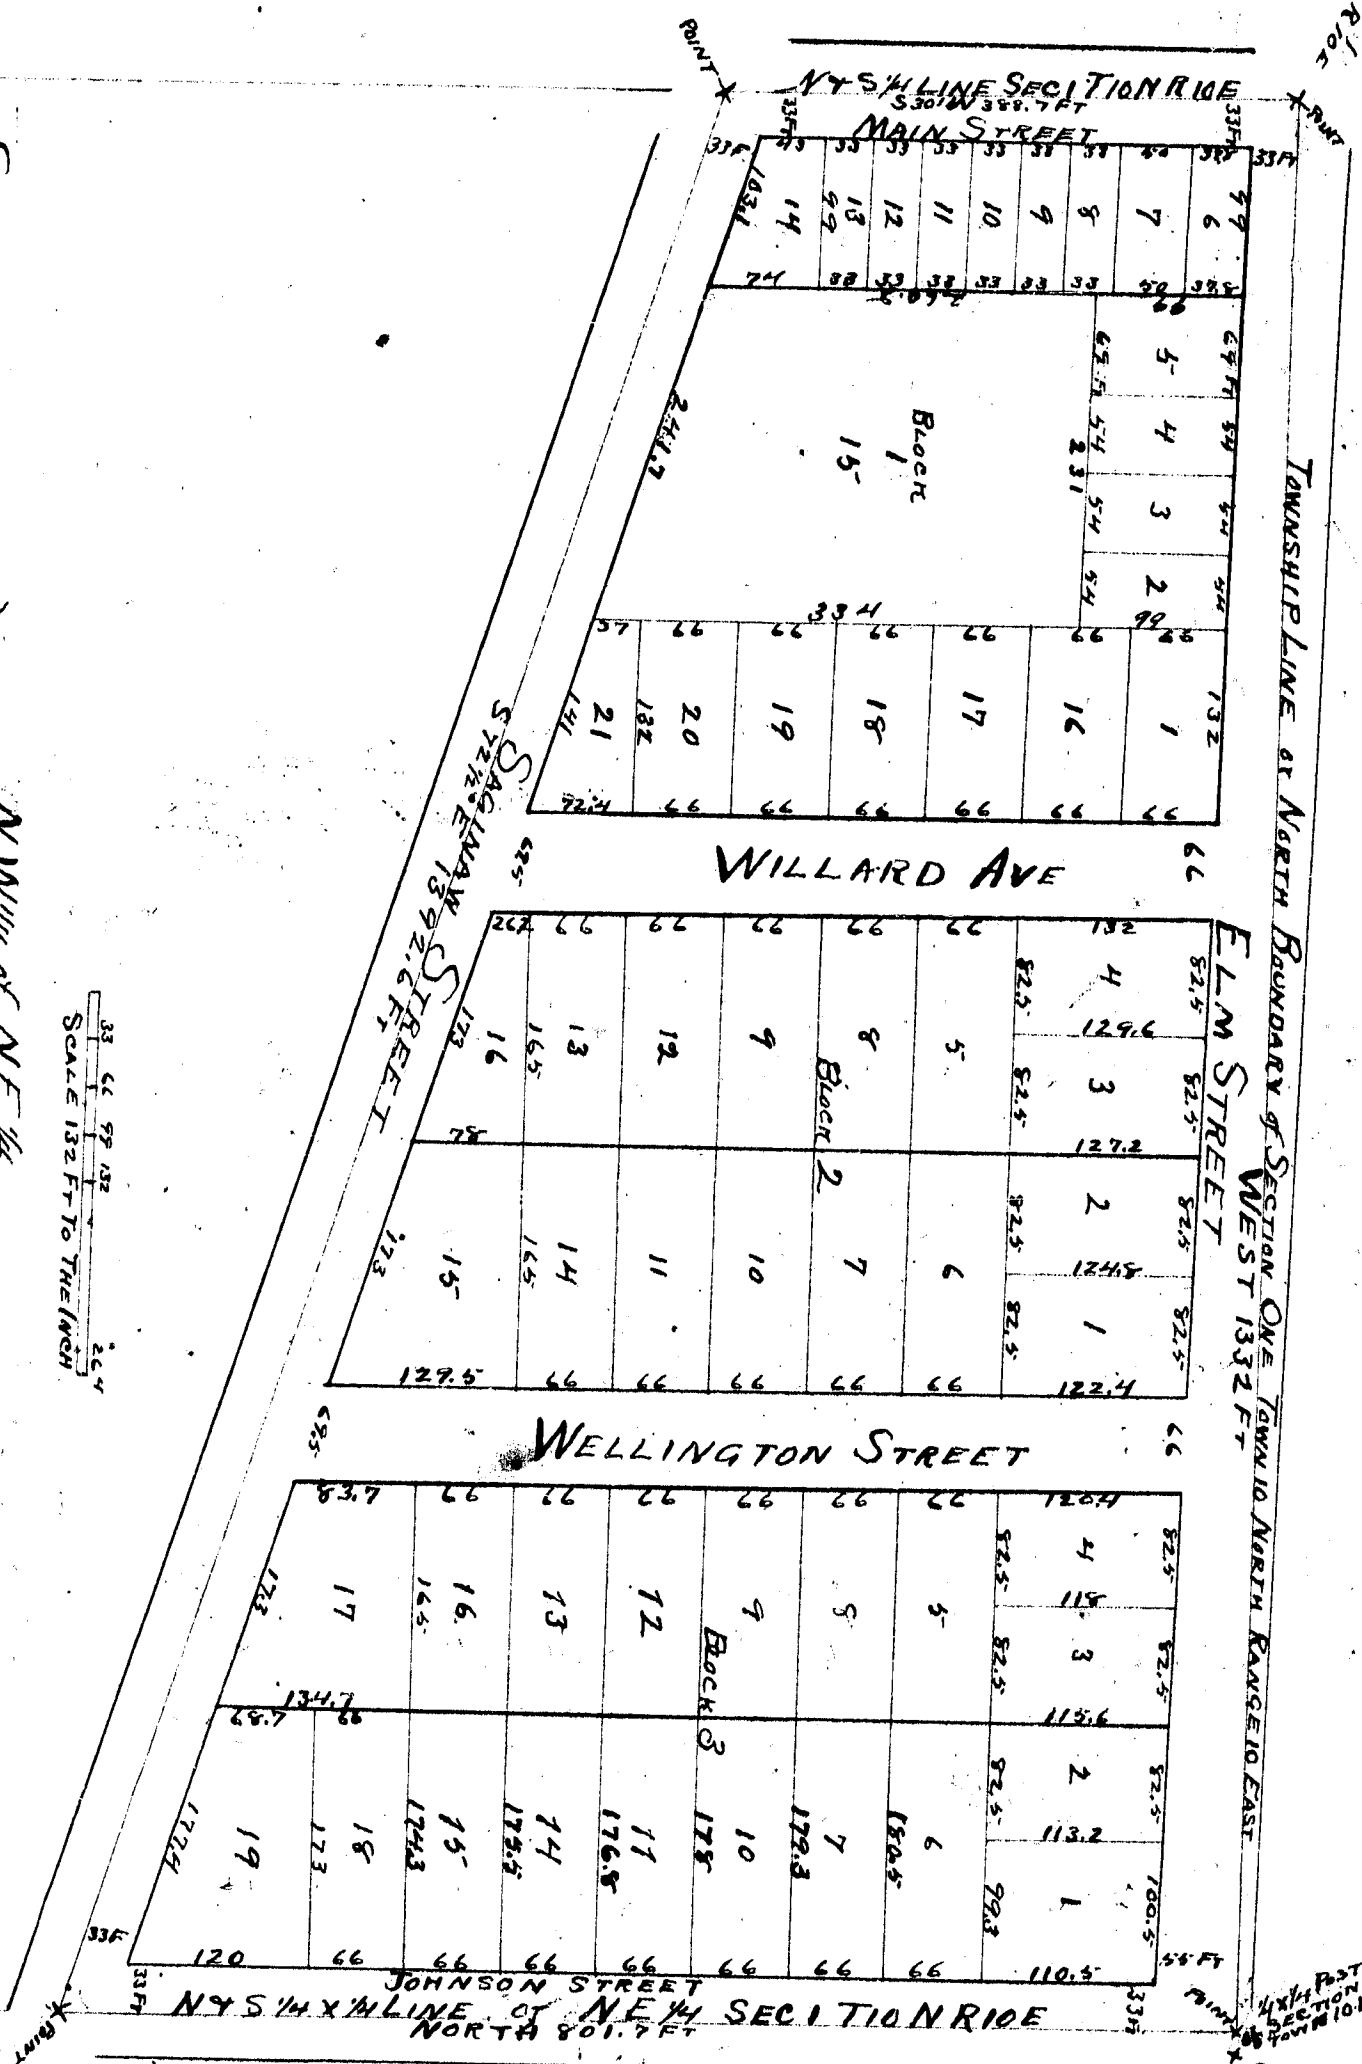

STATE OF MICHIGAN }
COUNTY OF LAPEER }
We R. S. Thomas
Register of Deeds, and J. F. Williams
Surveyors, hereby certify that we have each care-
fully compared this copy with the origi-
nal plat of the Village of Silverwood Lapeer
County Michigan and that it is an exact copy
thereof and of the whole of such original
map or plat.

R. S. Thomas Register of Deeds
J. F. Williams Surveyor

EXAMINED AND APPROVED
JULY 19, 1899
John F. Williams
DEPUTY AUDITOR GENERAL

RECEIVED AND FILED
IN AUDITOR GENERAL'S OFFICE
JULY 18, 1900
John F. Williams
Deputy Auditor General

STATE OF MICHIGAN }
COUNTY OF LAPEER }
We
R. S. Thomas Register of Deeds
and J. F. Williams Surveyors
hereby certify that we have each
carefully compared the annexed
copy with the plat of the Village
of Silverwood Lapeer County
Michigan, now of record in the
office of said Register of Deeds,
and that it is a true and cor-
rect thereof and of the whole
of such record.

R. S. Thomas Register of Deeds
J. F. Williams Surveyor

KNOW ALL MEN BY THESE PRESENCE, That we W. A. Johnson (Widower),
Reine Johnson, Martha E. Brown, John Horst and Harriet his wife are
proprietors, have caused the land embraced in the annexed plat to be surveyed, laid out and platted,
to be known as VILLAGE OF SILVERWOOD and that the streets and alleys, as shown on said plat are
hereby dedicated to the use of the public.

Signed and sealed in presence of
Wm. J. Alexander
Geo. Alexander
STATE OF MICHIGAN }
COUNTY OF LAPEER }

On this 23rd day of June 1899 before me a
Notary Public in and for said County, personally came the above named W. A. Johnson (Widower),
Reine Johnson, Martha E. Brown, John Horst and Harriet his wife, known to me to be the
persons who executed the above dedication and acknowledged the same to be their free act
and deed.

(Widower) W. A. Johnson (L. S.)
Reine Johnson (L. S.)
Martha E. Brown (L. S.)
John Horst (L. S.)
Harriet Horst (L. S.)

DESCRIPTION OF LAND PLATTED

The land embraced in the annexed plat of the Village of Silverwood
is described as follows: Beginning at the North quarter of section one (1) T10N of R10E
thence South 80° W 388.7 feet to the point marked by an iron post in the center of the Port Huron and
Bay City State Road, thence S 72° 30' E 1392.6 ft to a point (the center of above named road) marked
by an iron post, thence North 80° 17' ft to the N & 1/4 part North of the N & 1/4 of section one (1) T10N
R10E, thence West on township line 1332 ft to the place of beginning.

Wm. J. Smith
Notary Public Lapeer Co. Mich

I hereby certify that the plat herein delineated is a correct one and that permanent
monuments consisting of stone posts have been planted at points situated + point as shown
thereon at all angles in this boundary of the land platted, and at all intermediate
of streets or alleys.

AFFIDAVIT OFFICE
LAPEER COUNTY, }
Recorded Jan 5th 1900

at 10 o'clock A.M.


In Book 1 of Plate

Page 24

Wm. J. Smith

Jan. 1900

13761

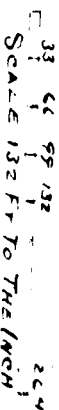

Regiment of Cavalry
New Mexico

RECEIVED AND FILED.
IN AUDITOR GENERAL'S OFFICE,
January 18, 1900.
John F. McQuinn
Deputy Auditor General.

Admiral
Sept. 13. 1861
Register of Excess
See page

signed and sealed in presence of
 Hattie A. Alexander }
 Wm. Alexander }
 STATE OF MICHIGAN } ss. Do hereby certify
 COUNTY OF LAFAYETTE }

COUNTRY OF LARBER. - 1855. One third 25th day of June 1879 before me a Notary Public in and for said County, personally came the above named Will Johnston (now deceased), Martha E. Baines, John Horst and Thaniel Leif (all of them deceased) executed the above Declaration and acknowledged the same to be their free act and deed.

Witness My hand & Seal this 25th day of June 1879.

Notary Public in and for said County.

- E. B. Tilton
Singer