


SCULLY AND BRISTOL'S
ADDITION
TO THE VILLAGE OF
ALMONT,
LAPEER COUNTY, MICHIGAN.

Description of Land Platted.

The land embraced in the annexed plat of Scully and Bristol's Addition to the Village of Almont, is described as follows:-
Commencing on the line between Sections 21 & 22, township of Almont, T. 6. N. R. 12. E., Lapeer County, Mich., at a point N. 0° 45' W. 116.1 feet from the corner of sections 21 & 22 & 28, thence N. 83° 30' W. 347.7 feet, thence N. 1° 45' W. 80 feet, thence West 75 feet, thence South 492 feet, thence of Detroit & Northern R.R. thence N. 17° 30' W. along east line of said R.R. 1346 feet, thence N. 89° W. 60 feet to east line of fee, thence N. 84° 45' E. 114.3 feet to section line, thence N. 17° 30' W. 639.4 feet, thence S. 84° 45' W. 339.3 feet thence S. 17° 30' E. 271.5 feet thence N. 85° 30' E. 339.6 feet to section line, thence S. 0° 45' E. 50 feet, thence N. 85° 30' W. 307.9 feet, thence S. 0° 45' E. 357 feet, thence N. 85° 30' E. 306.8 feet to section line, thence S. 0° 45' E. 186.8 feet to beginning, Except the right of way of the Detroit Almont and Northern Railroad.

I hereby certify that the plat hereon delineated is a correct one and that permanent monuments consisting of iron stakes 1 1/2" boundaries of the land platted, and that permanent monuments consisting of iron gas pipe 4" x 1/2" have been planted at all intersections of streets, at points marked thus 0 as shown.

Surgeon
G. A. H. H. H.

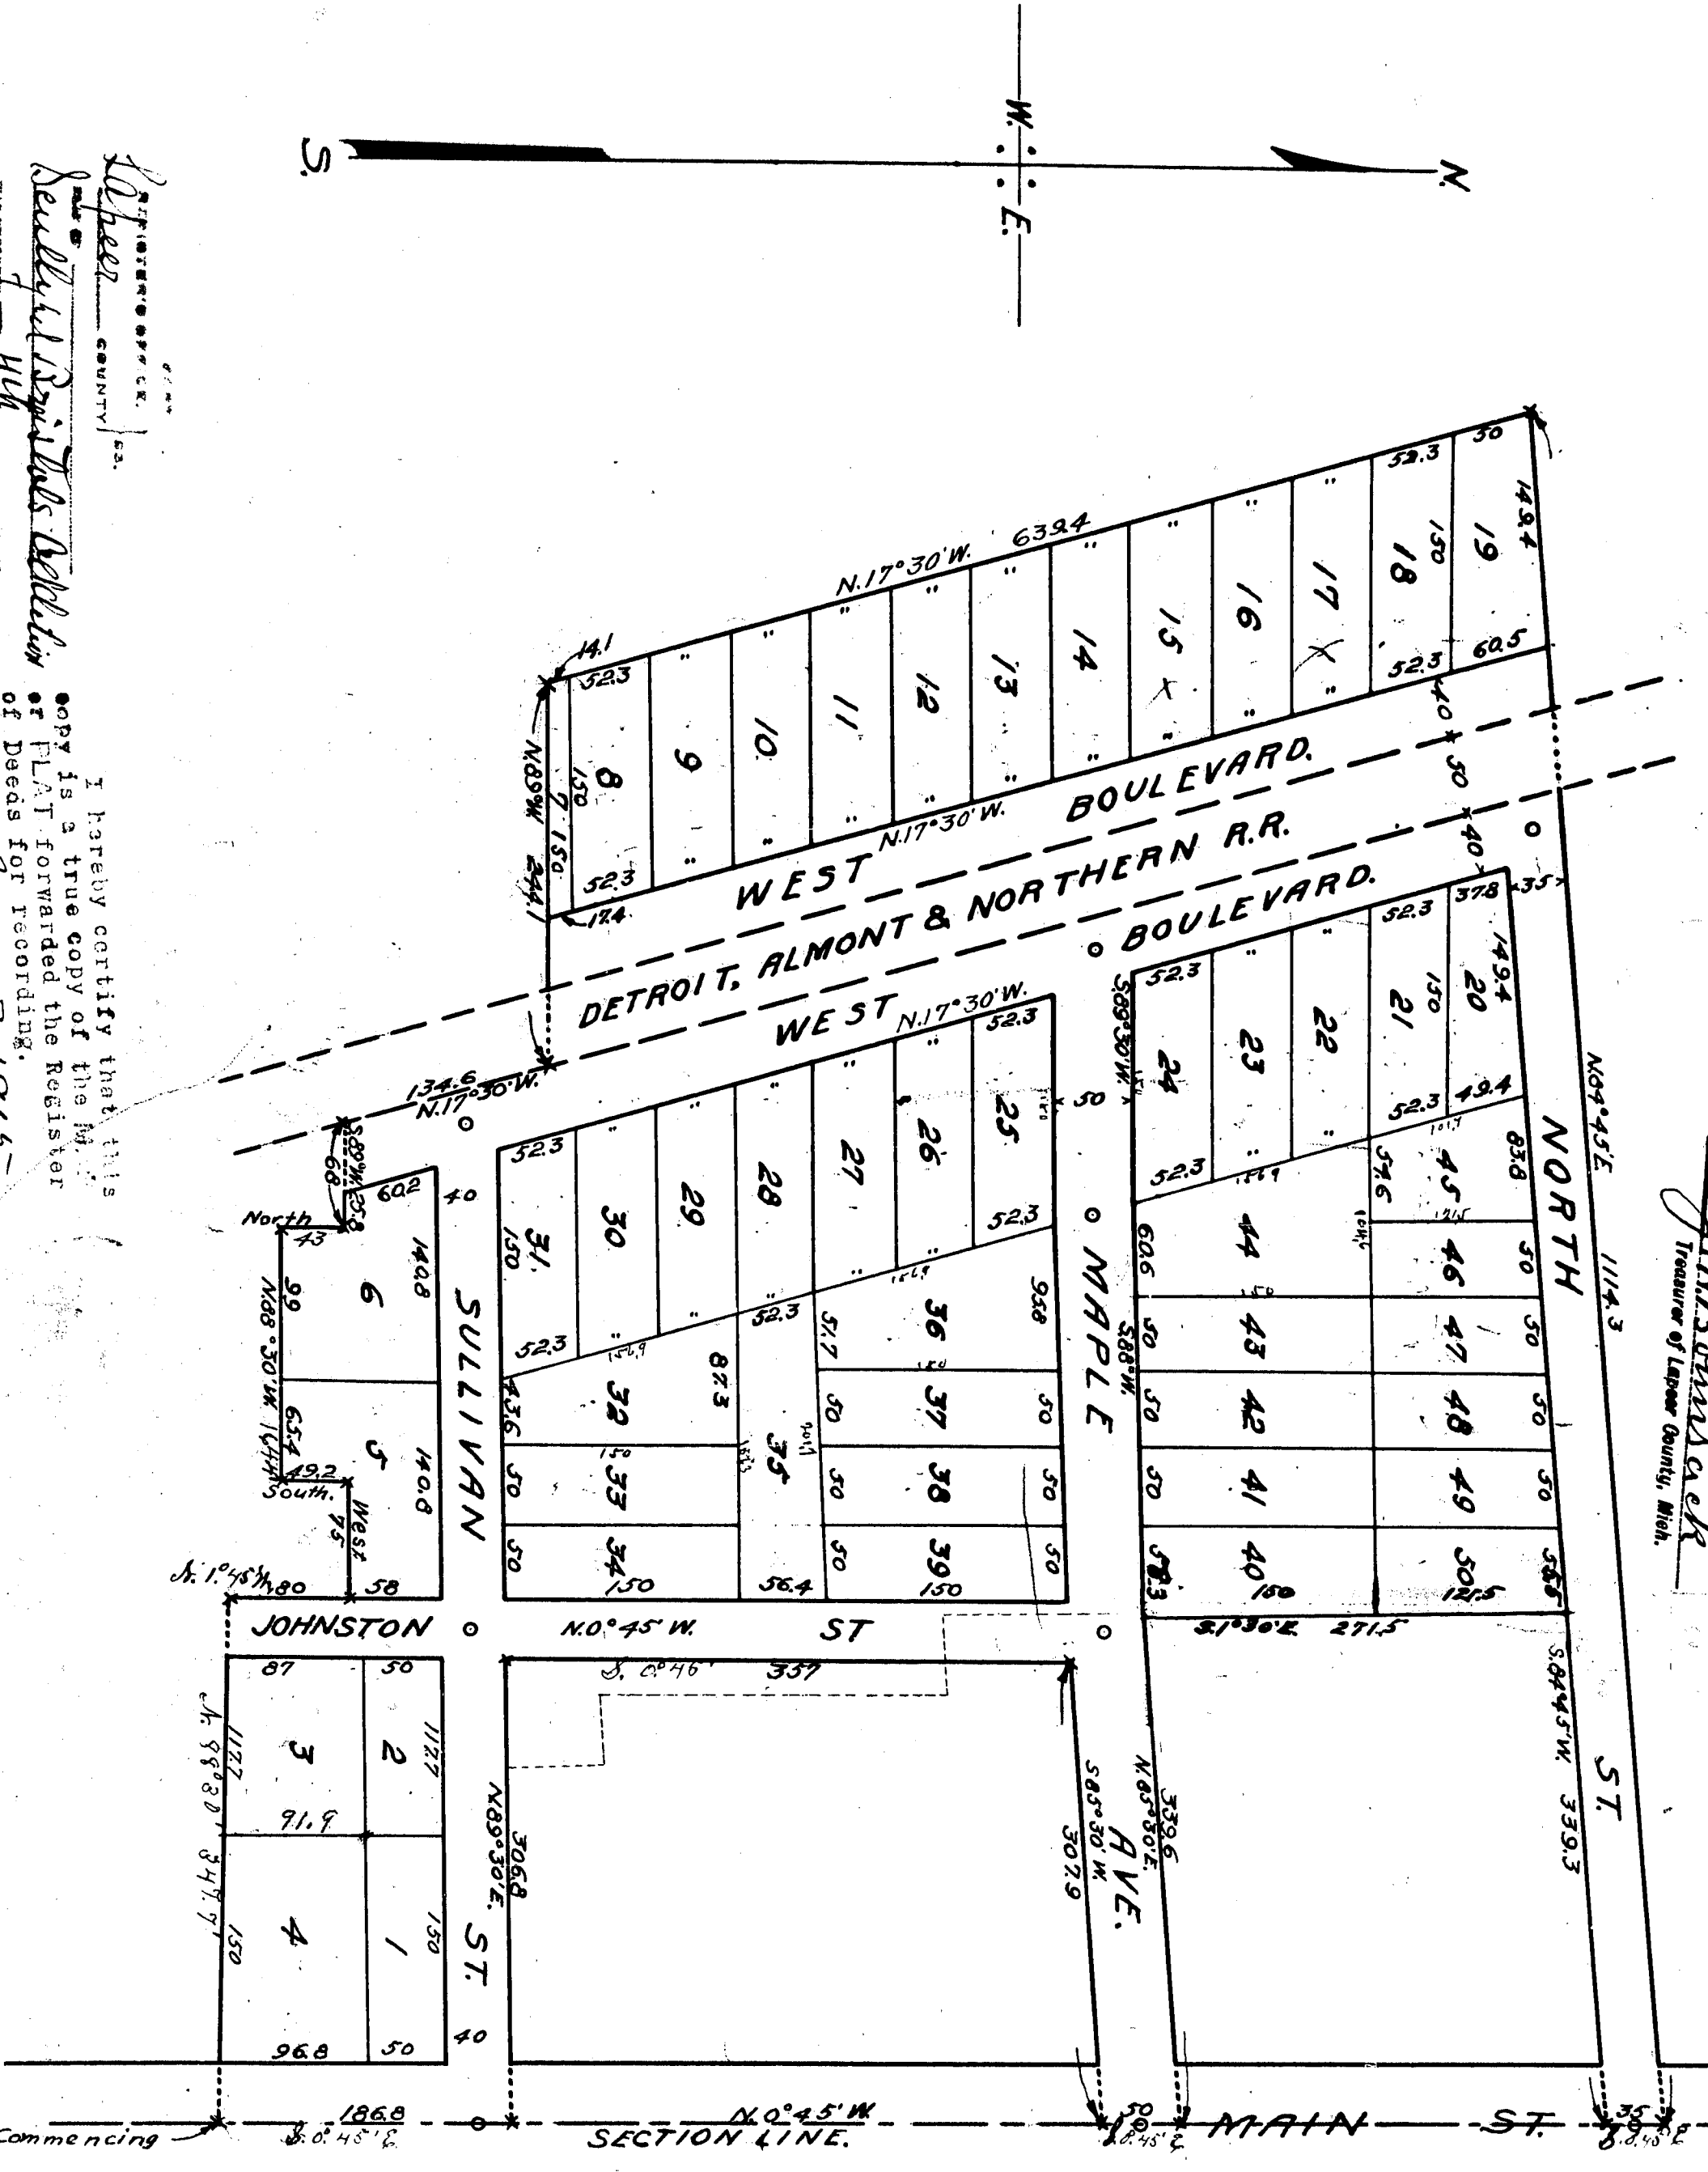

Examined and Approved
June 3-1915
J. W. H. H. H.
Deputy Auditor General.

Dedication.

Known all Men by These Presents, That we Charles Scully as one of the proprietors and Mabel M. Scully, his wife and Edgar S. Bristol, as the other proprietor and Emma Bristol his wife, have caused the land embraced in the annexed plat to be surveyed, laid out and platted, to be known as Scully and Bristol's Addition to the Village of Almont, and that the streets and alleys as shown on said plat are hereby dedicated to the use of the public.

Signed and Sealed in the presence of

Charles Scully [L.S.]
Mabel M. Scully [L.S.]
Edgar S. Bristol [L.S.]
Emma Bristol [L.S.]

State of Michigan,
County of Lapeer,
SS.
On this 18 day of May 1915, before me a Notary Public in and for said county, personally came the above named Charles Scully and Mabel M. Scully his wife and Edgar S. Bristol and Emma Bristol his wife, known to me to be the persons who executed the above dedication, and acknowledged the same to be their free act and deed.

My Commission expires Jan 1917
Notary Public for Lapeer County.

Approved by the Common Council of the Village of Almont May 18th 1915.
Mayor, T. B. Bourneau,
Village Clerk.

I hereby certify that I have examined the records of this Office relating to the description of land in the within instrument and from such examination it appears that there are no tax liens or titles held by the State or any individual paid for Five Years preceding date of this instrument.
J. H. H. H. H.
Treasurer of Lapeer County, Mich.

Notary Public
J. H. H. H. H.
June 15 8 15
J. H. H. H. H.

I hereby certify that this copy is a true copy of the plat of Deeds for recording.

Filed in Auditor General's Dep't
June 5-1915
J. H. H. H. H.
Deputy Auditor General.

June 3-1915
Wm. H. Brown

13765

SCULLY AND BRISTOL'S ADDITION TO THE VILLAGE OF ALMONT, LAPEER COUNTY, MICHIGAN.

Description of Land Platted.

The land embraced in the annexed plat of Scully and Bristol's Addition to the Village of Almont, is described as follows:-
Commencing on the line between sections 21 & 22, township of Almont, (T. 6 N. R. 12 E.) LaPeer County, Mich., at a point N. 0° 45' W. 1176.1 feet from the corner of sections 21, 22, 27 & 28, thence N. 88° 30' W. 347.7 feet, thence N. 1° 45' W. 80 feet, thence West 75 feet, thence South 492 feet thence of Detroit, Almont & Northern R.R. thence N. 17° 30' W. 68 feet to east line of said R.R. 134.6 feet, thence N. 89° W. 244.1 feet, thence N. 17° 30' W. 63.94 feet, thence N. 84° 45' E. 114.3 feet to section line, thence N. 17° 30' W. 63.94 feet, thence S. 84° 45' W. 330.3 feet, thence S. 17° 30' E. 275.5 feet, thence thence S. 85° 30' W. 307.9 feet, thence S. 0° 45' E. 357 feet, thence N. 85° 30' E. 306.8 feet to section line, thence S. 0° 45' E. 186.8 feet to beginning. Except the right of way of the Detroit Almont and Northern Railroad.

Surveyors Certificate.

I hereby certify that the plat hereon delineated is a correct one and that permanent monuments consisting of iron stakes 1 1/2" boundaries of the land platted, and that permanent monuments consisting of iron gas pipe 4 1/2" have been planted at all intersections of streets, at points marked thus 0 as shown.

G. W. McLaughlin
Surveyor.



State of Michigan,
County of LaPeer.
MAY 18 1915
I hereby certify that I have examined the records of this Office relating to the description of land in the within instrument and from such examination it appears that there are no tax liens or titles held by the State or any individual against said land and that the Taxes have been paid for five years preceding date of this instrument.
J. M. McLaughlin
Treasurer of LaPeer County, Mich.

Dedication.

Known all Men by These Presents, That we Charles Scully as one of the proprietors and Mabel M. Scully, his wife and Edgar S. Bristol, as the other proprietor and Emma Bristol his wife, have caused the land embraced in the annexed plat to be surveyed, laid out and platted, to be known as Scully and Bristol's Addition to the Village of Almont, and that the streets and alleys as shown on said plat are hereby dedicated to the use of the public.


Signed and Sealed in the presence of

Charles Scully [L.S.]
Edgar S. Bristol [L.S.]
Mabel M. Scully [L.S.]
Emma Bristol [L.S.]

State of Michigan,
County of LaPeer,
SS.
On this 18 day of May 1915, before me a Notary Public in and for said county, personally came the above named Charles Scully and Mabel M. Scully his wife, and Edgar S. Bristol and Emma Bristol his wife, known to me to be the persons who executed the above dedication, and acknowledged the same to be their free act and deed.

My Commission expires Jan. 1917

Approved by the Common Council of the Village of Almont May 18th 1915
Harry H. Bateman,
Village Clerk.

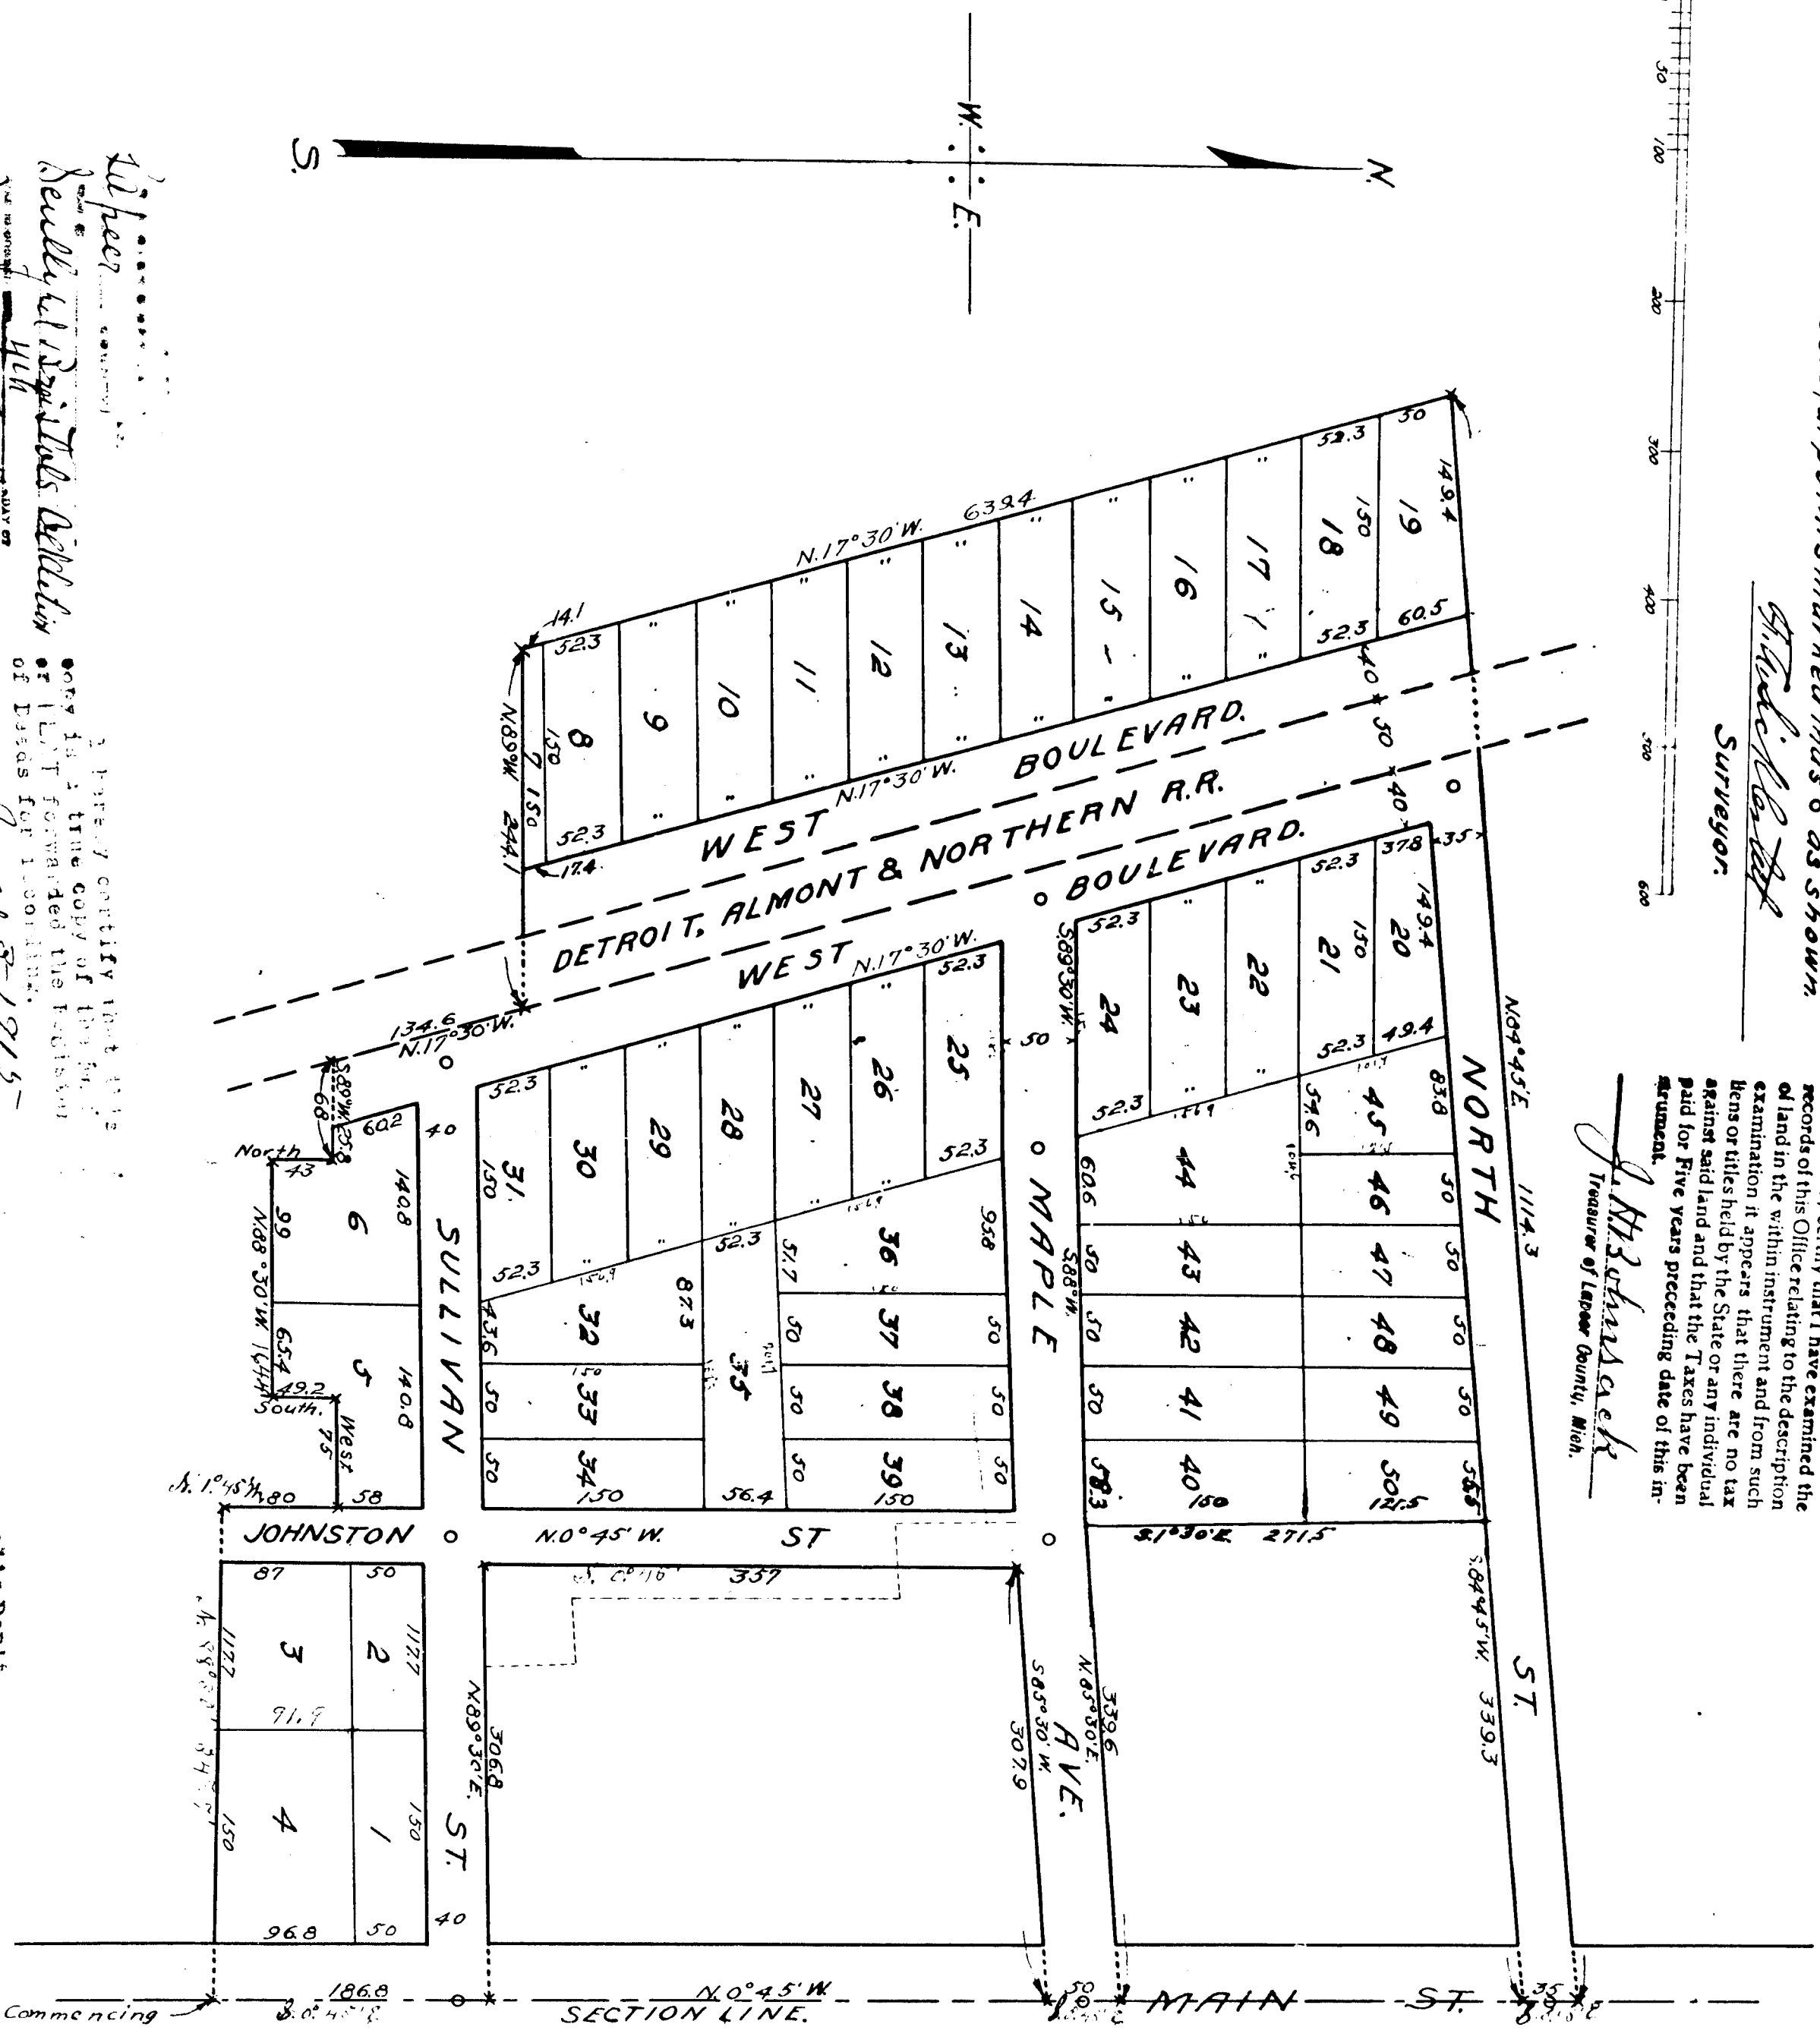

Witness my hand and seal of office this 18th day of May 1915.
G. W. McLaughlin
Surveyor.

I hereby certify that this is a true and correct copy of the original of this plat as filed for record in the office of the Register of Deeds for LaPeer County, Michigan, this 18th day of May 1915.
J. M. McLaughlin
Treasurer of LaPeer County, Mich.

Filed in Auditor General's Office
June 5-1915
J. M. McLaughlin