

MICHIGAN CENTRE

Fac Simile Copy of
ORIGINAL RECORD
of the
Dedication & Certificates.

The Village Plot of Michigan Centre

Now all men by these presents that we Abel F. Fitch, Paul B. Ring, and Edwin Smith, all of the State of Michigan for a valuable consideration the receipt whereof is hereby acknowledged, have made and executed, and by these presents do make and execute the within Plot of the Village of Michigan Centre, lying and being in the town of Ironi in the County of Jackson, and State of Michigan being made on a scale of sixteen paces to an inch said Village is situated on the E. 1/4 of Sec. 4 - the S. 1/4 of Sec. 5 - the N. 1/4 of Sec. 8 & the N. 1/4 of Sec. 9. in T. 3. S. R. 1 E. the Section Corners of 4, 5, 8 & 9 being at the corner of Block No. 56 in said Village and that the streets and public square in said Village are for public use. Given under our hands and seals this thirty first day of May A.D. 1837.

In presence of
D. D. Samp Moore
Geo. A. Pyne

Paul B. Ring (L. S.)
Abel F. Fitch (L. S.)
(L. S.)

State of Michigan
County of Jackson ss. On this 5 day of October A.D. 1842.
before me a Notary Public for said County personally
came the above named Abel F. Fitch and Paul B. Ring
personally known to me and acknowledged that they executed
the within Plot for the use and purposes therein named as
their free act and deed

Geo. A. Pyne, Notary Public

State of Michigan
Jackson County On the thirty first day of May one thousand eight
hundred and thirty seven personally appeared before me one of the Justices
of the Peace for said County Abel F. Fitch & Paul B. Ring Trustees of the
within Village Plot to me personally known and formally acknowledged that
they made or caused to be made the within described Village Plot as their free
act and deed and that the streets and public square therein described are
intended for public use


J. C. Bailey Justice of the Peace

State of Michigan
Lincoln County On the ^{in the year} third day of June, 1837, personally appeared before
me one of the Justices of the Peace in for said County Edwin Smith one of the
Trustees of the within Village Plot to me personally and acknowledged that he in
connection with Abel F. Fitch & Paul B. Ring, made or caused to be made
the within described Village Plot as his free act and deed and that the streets
and public square therein described are intended for public use

A True Copy of the Original recorded June 12, 1837 at 12 O'Clock
J. C. Bailey Register


This is a true compared copy of Plot (as kept) on Old Plat Book pages 20 & 21 Register of Deeds
office Jackson County made for and by Authority of Auditor General at Jackson, Mich
March 24, 1916 by J. A. Darnall
Plat Examiner
A. G. Duff

Range I II III IV V VI VII VIII IX X XI XII

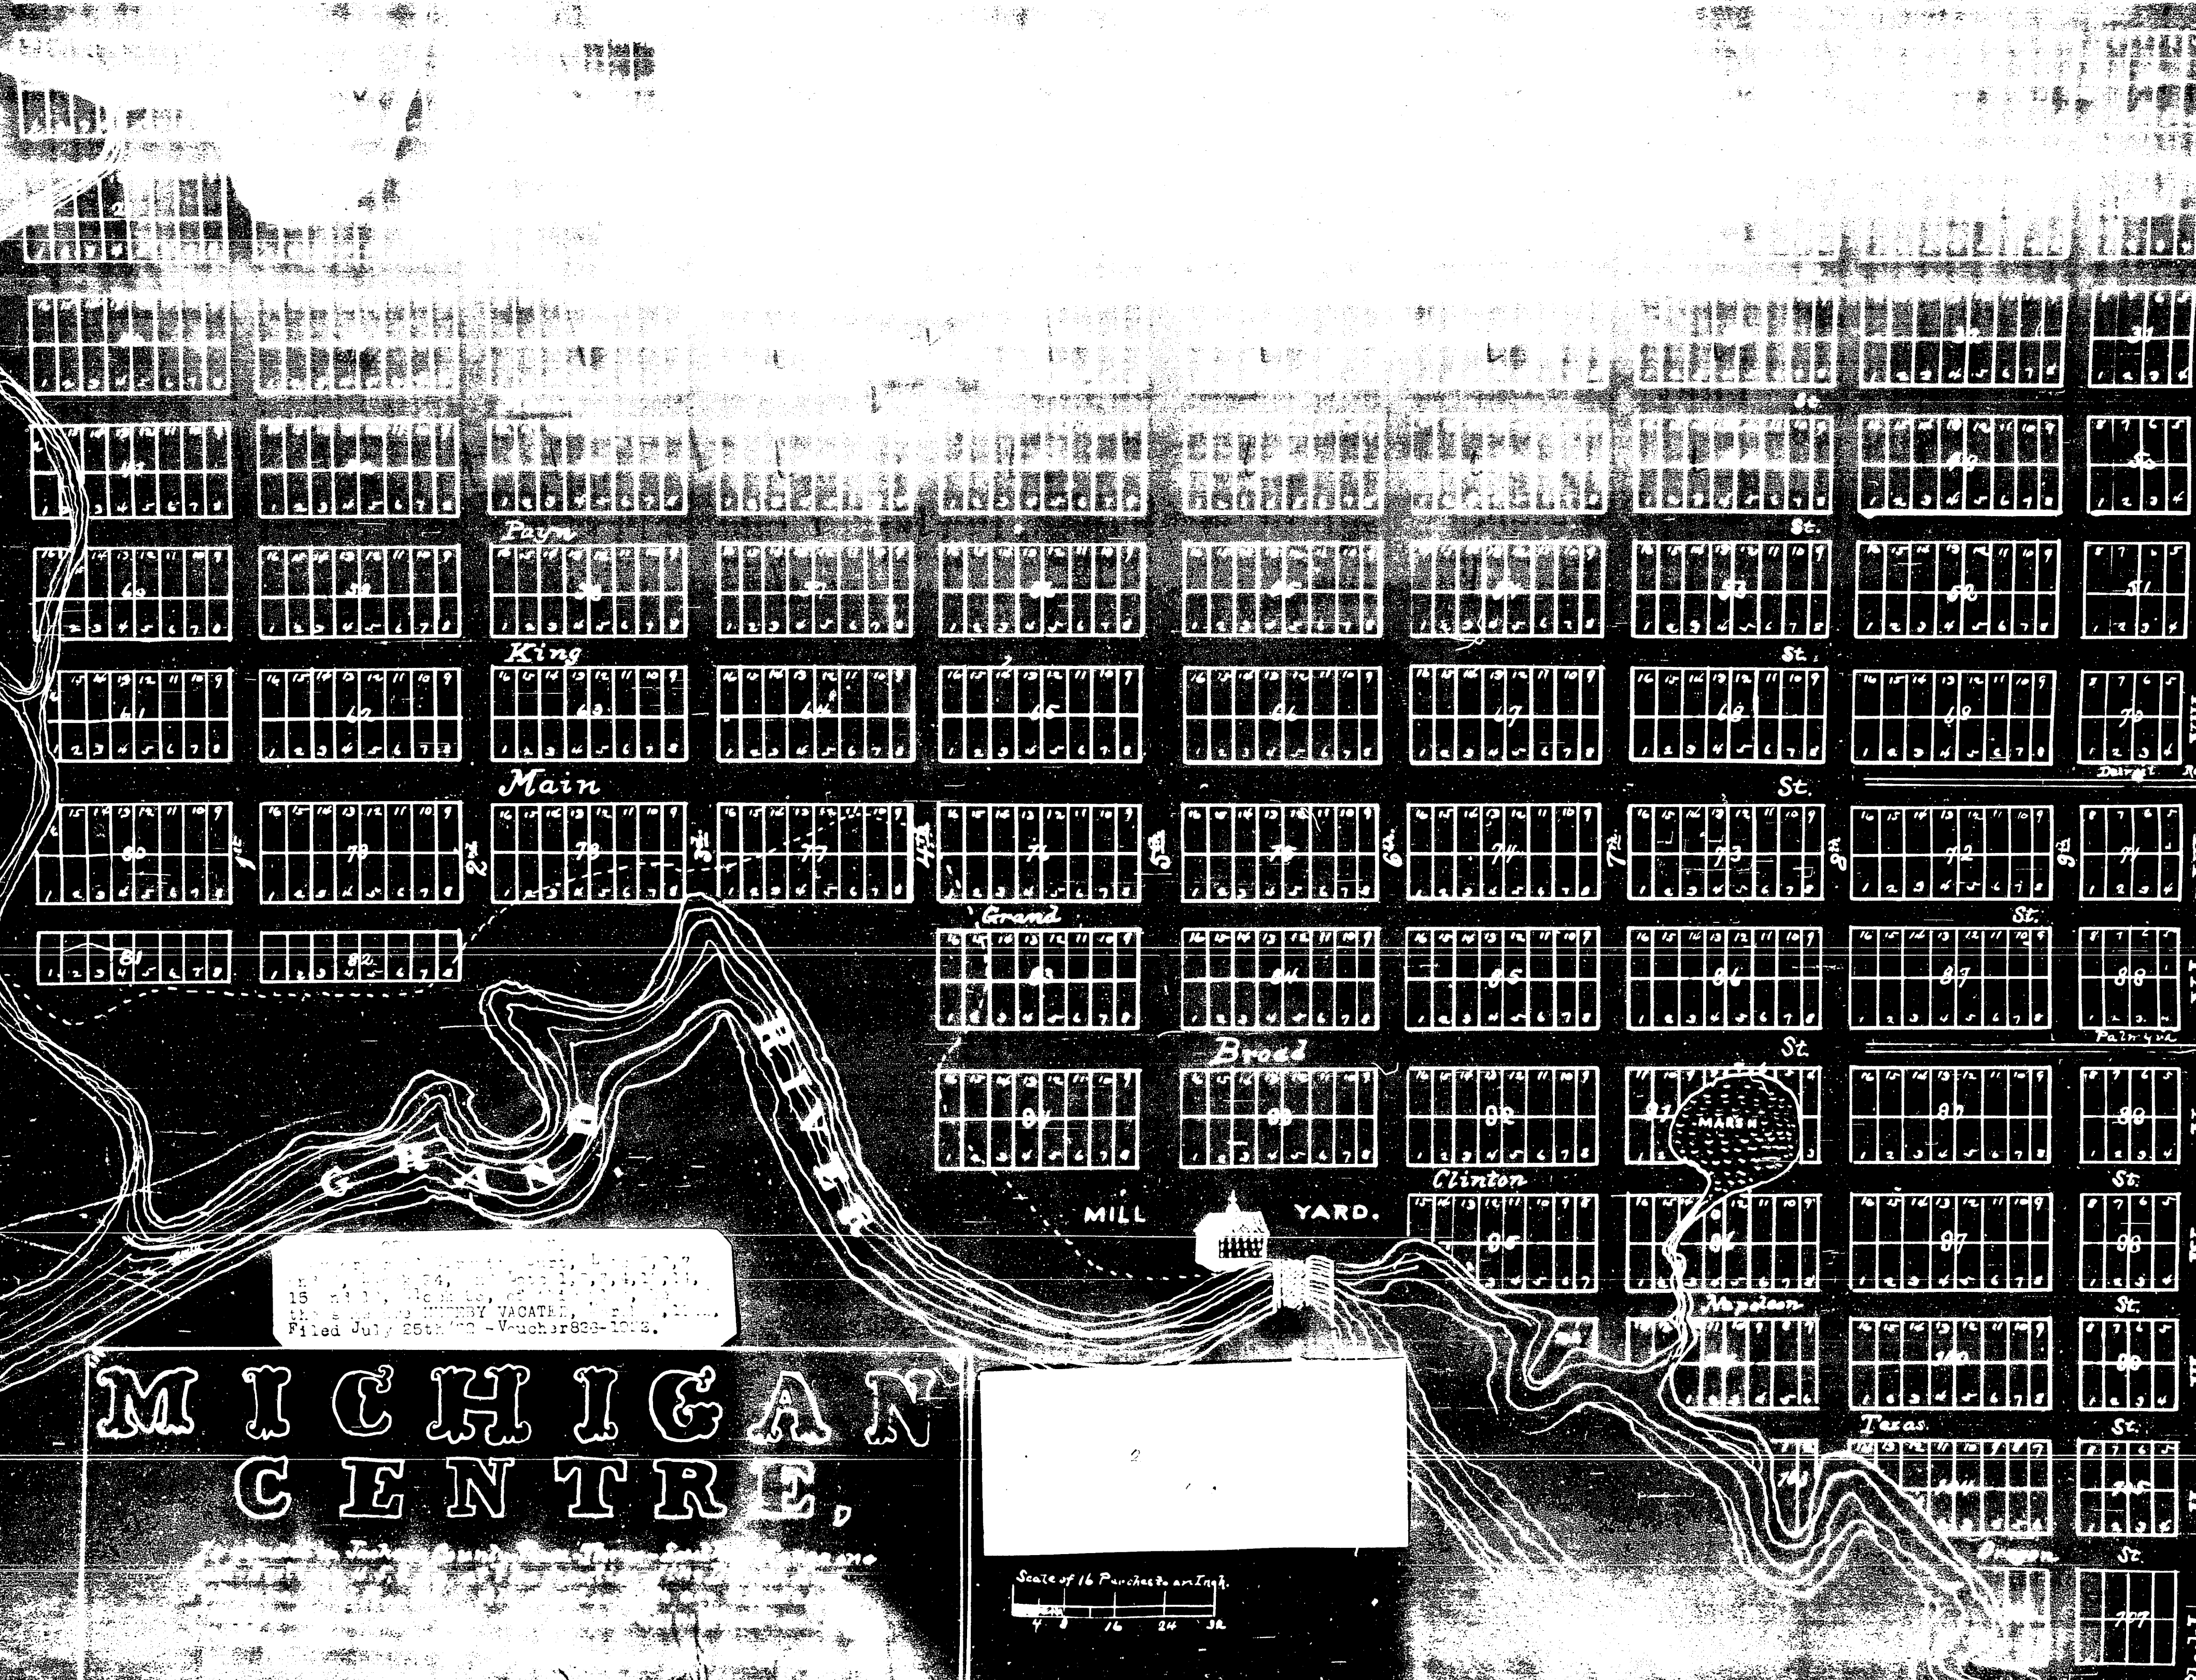

...
15 ...
the ...
Filed July 25th 1912 - Voucher 893-1013.

MICHIGAN CENTRE

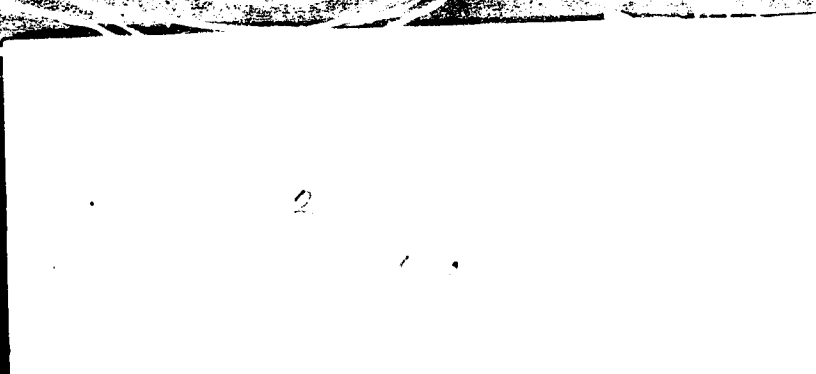

Scale of 16 Parcels to an Inch.
4 8 16 24 32

13770

I, May and Eben Smith, all of the County of Jackson, for a valuable
 consideration, the receipt whereof is hereby acknowledged, have made
 and granted, and by this present instrument have caused to be made
 that of the Village of Michigan Center, being and being within the town
 of Verno in the County of Jackson, and State of Michigan
 being made on a scale of sixteen patches to an inch, while
 Village is situated on the S.W. 1/4 of Sec. 4, the S.E. 1/4 of Sec. 5 - the
 N.E. 1/4 of Sec. 8 & the N.W. 1/4 of Sec. 9, in T. 3 S. R. 1 E.
 the Section corners of 4, 5, 8 & 9 being at the corner of Block
 No. 56 in said Village and that the streets and public square
 in said Village are for public use. Given under our hands
 and made this thirty first day of May, A.D. 1837.

In presence of
 Ed Samp Moore
 Geo A Spivey

Paul B. Ring (L.S.)
 Abel F. Fitch (L.S.)
 (G.S.)

State of Michigan
 County of Jackson }
 On the 5 day of October 1842.
 before me a Notary Public for said County personally
 came the above named Abel F. Fitch and Paul B. Ring
 personally known to me and acknowledged that they executed
 the above instrument for the purposes therein expressed and
 that the same was lawfully made and granted by them in
 accordance with the laws of the State of Michigan.
 Given under my hand and seal of office this 5th day of October 1842.
 Notary Public

I, John C. Bailey, Justice of the Peace for said County, on the thirty first day of May, one thousand eight hundred and thirty seven, personally appeared before me one of the Justices of the Peace for said County, Abel F. Fitch & Paul B. Ring, Trustees of the within Village, who have personally and voluntarily acknowledged that they made or caused to be made the within described Village Plot as their free and good deed and that the streets and public square therein described are intended for public use.
 J. C. Bailey Justice of the Peace

State of Michigan
 County of Jackson }
 On the 12 day of June, 1837, personally appeared before me one of the Justices of the Peace in and for said County, Eben Smith one of the Trustees of the within Village, who have personally and voluntarily acknowledged that he in connection with Abel F. Fitch & Paul B. Ring made or caused to be made the within described Village Plot as his free act and deed and that the streets and public square therein described are intended for public use.

True Copy of the Original recorded June 12, 1837 at 12 O'Clock
 J. C. Bailey Register

This is a true and correct copy of the (above) in Old Post-Office pages 2061 Register of Deeds
 office Jackson County made for and by authority of Auditor General at Jackson, Mich.
 Notary Public
 J. A. Smith

Jackson County Vacations

PLAT- VILLAGE OF MICHIGAN CENTER

In re petition)
Abel F. Fitch)
to Vacate part)
of Plat)

ORDERED: That so much of said Village as embraced in Blocks numbered from 1 to 54 inclusive and from 57 to 64 inclusive and also the East half of 67 and from 68 to 73 inclusive and from 76 to 82 inclusive and also the North half of 83, and the West half of the South half of 83, and also from 85 to 91 inclusive and the East half of 92, the West half of 94 and also from 95 to 107 inclusive and also the following named Streets; High, Marble, Ring, Mason, Payne, Clinton, Napoleon, Texas, Oregon, First, Second, Third, Fourth, Seventh, Eighth and Ninth Streets and all of Main Street West of Fourth Street and East of Ninth Street, all of King West of Fourth and East of Sixth, all of Grand Street east of Sixth, and also the public Square of said Village, situate on Sections 4, 5, 8 and 9, Town 3, South Range 1 East, Liber 5 Page 309 Deeds is hereby VACATED.

Order Judge George Miles
November 30, 1848
Journal B-3 page---

Tracing made this map, not on State Index
County record Liber 5, page 308-9 Deeds.

Eddy & Bennett
Plat Examiners
March 13 1914

Vol. 168- Page 13770

PLAT -- VILLAGE OF JACKSON *Blackmans Row*

In re petition)
Samuel H Kimball)
to Vacate Alley)

ORDERED: That so much of the lane or public alley described as follows; As lies between Lots 3 & 4 on the East and 5 & 6 on the West in Block number 4 North of Range No. 1 West and extending from Calhoun Street to the North line of the Michigan Central R.R. in said Village, same is hereby VACATED.

Order Judge Geo. H. Miles
December 8, 1849
Journal B03 Page-----

Aud Gen Dept Vol 126 page *9100*
~~533~~
County record Liber 10 page 586-7 Deeds
P/B 4 Page 25 (copy)

Eddy & Bennett
Plat Examiners
March 13 1914

