


BINGHAM & RICE'S

ADDITION TO THE CITY OF JACKSON

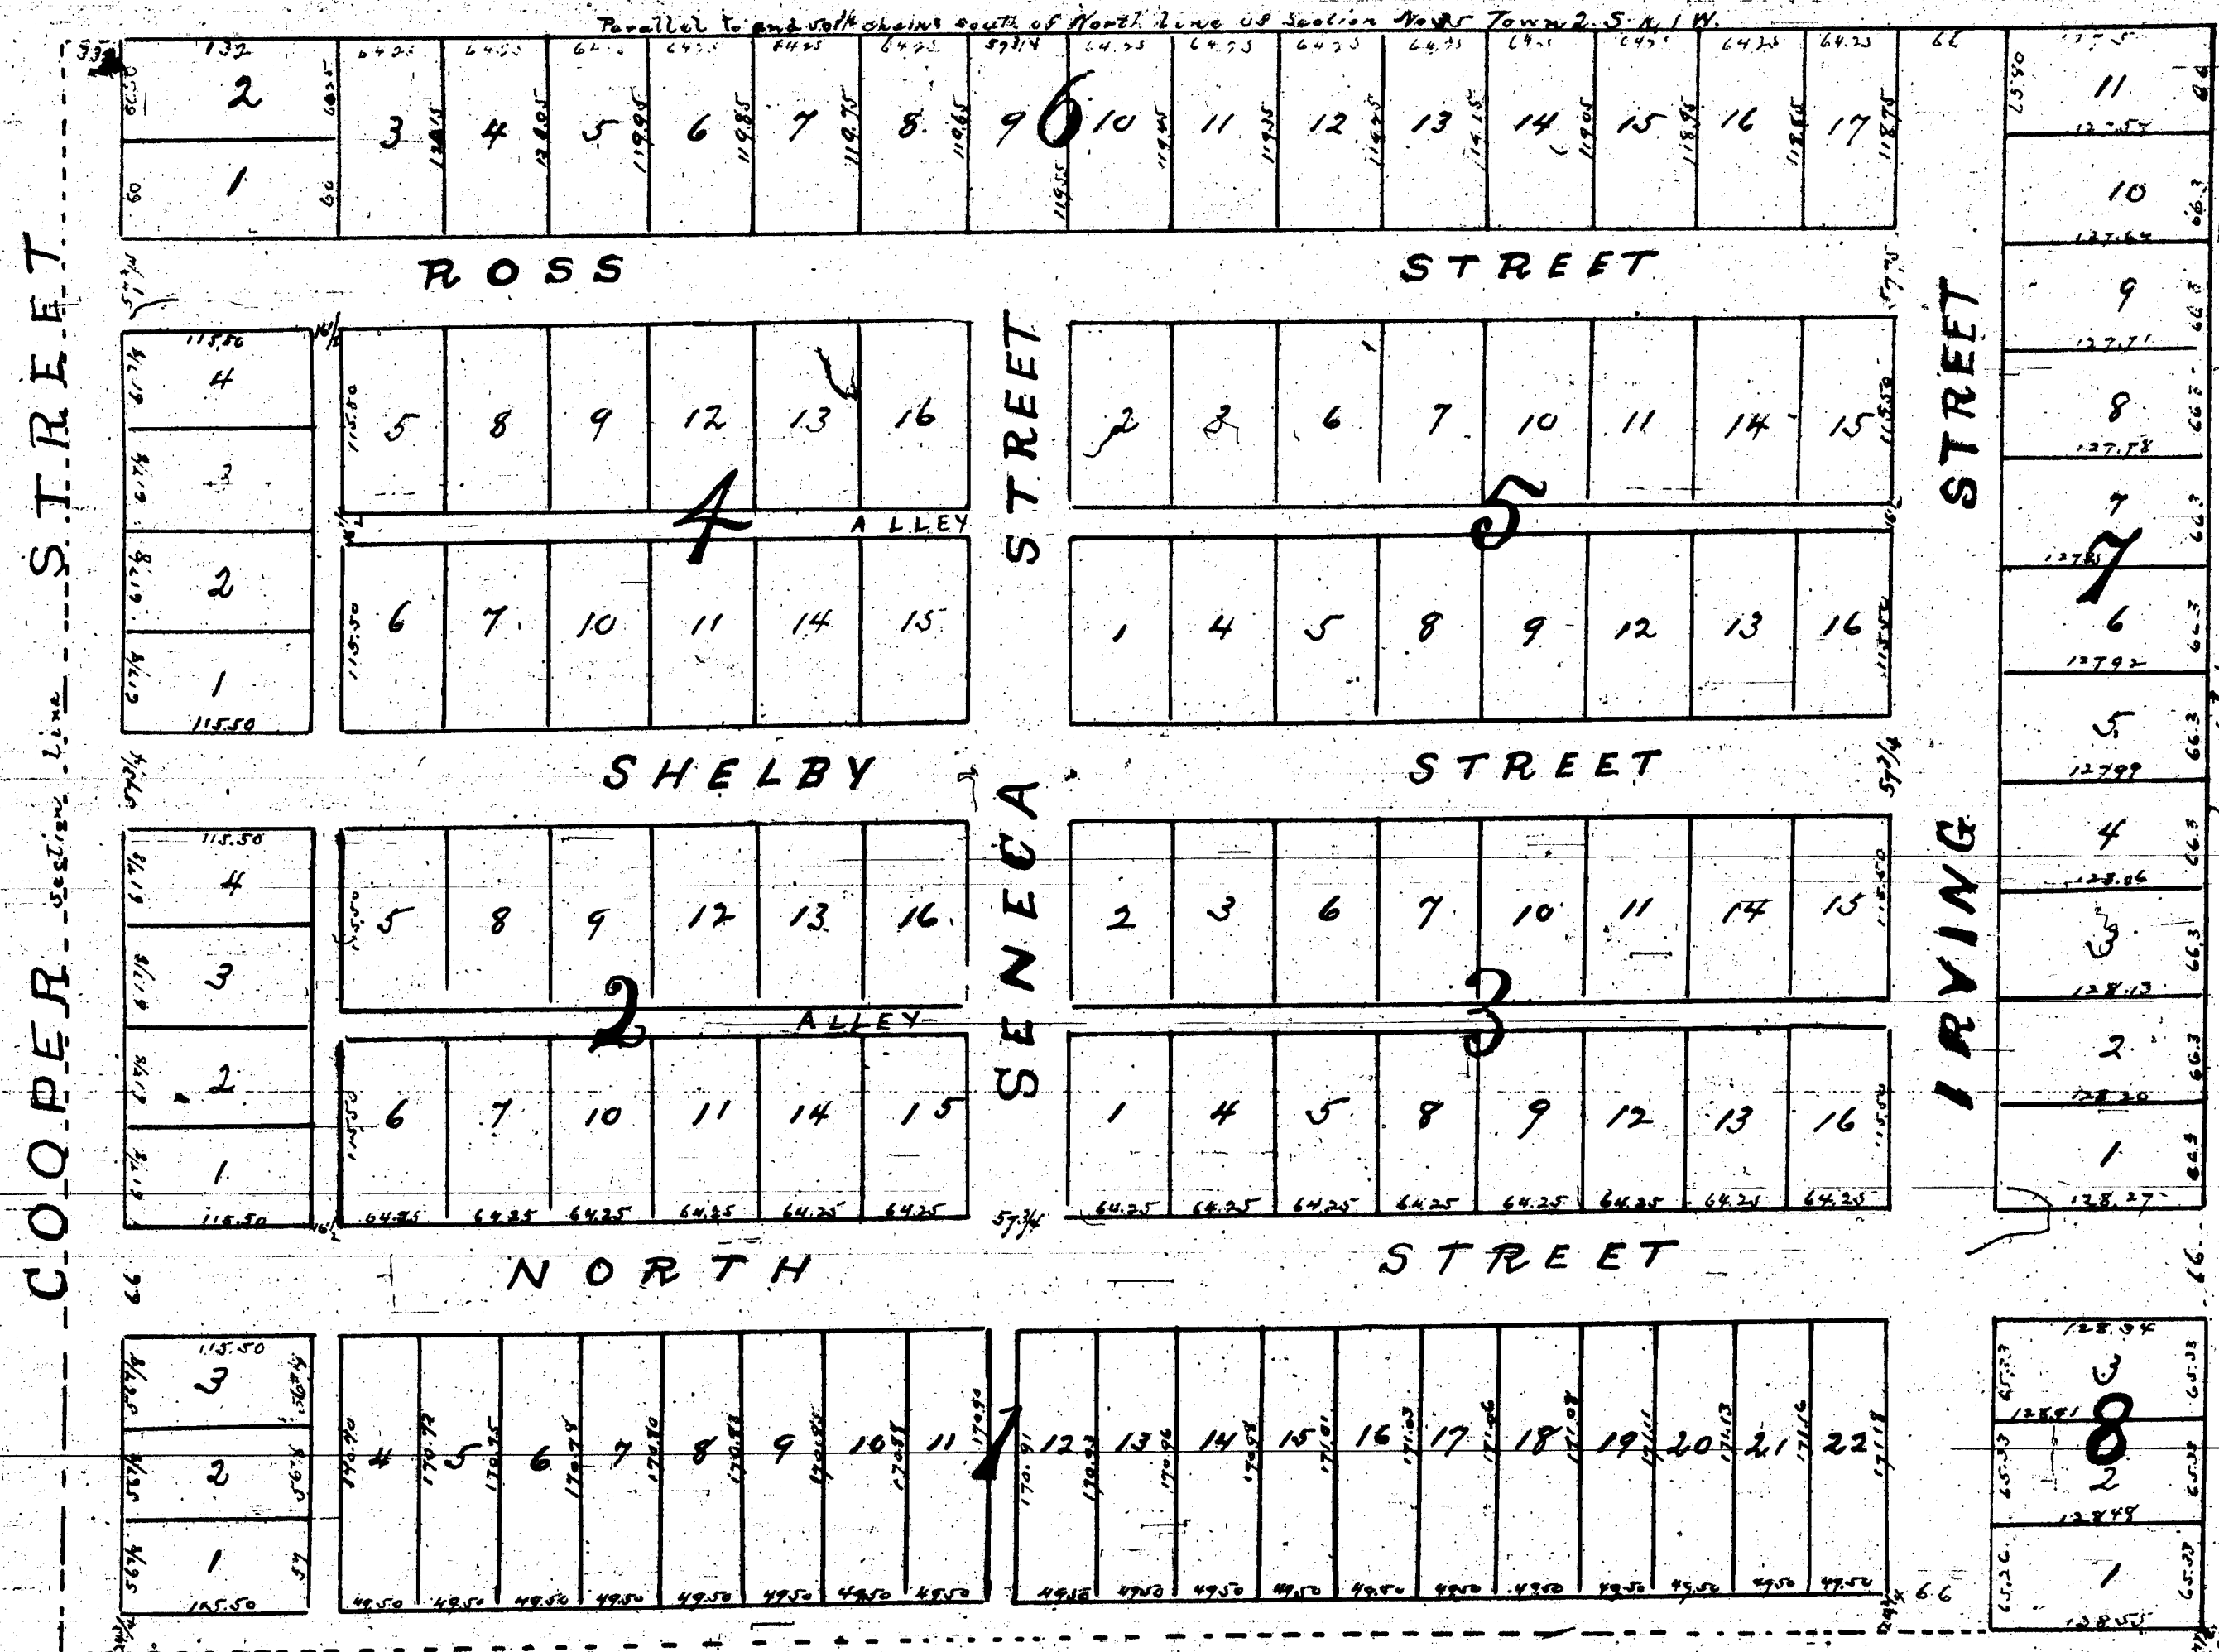

Scale 100 feet to an inch
Surveyed & drawn by M.S. COOK

A true copy of the original Recorded
July 9th A.D. 1873 at 9 o'clock A.M.
Harvey Bush, Register.

A true & compared copy of the whole
of said copy from pages 589 Plat
Book No. 2. Made by authority of
Auditor General
Jackson, Mich. March 25, 1916. J.H. Eddy

present: That we, George F. Bingham & Amelia H. Bingham, all of Michigan, have made and do hereby certify that the land intended for sale is the "Bingham & Rice's" embracing the following described tract of land to-wit: A certain lot or lots of land situated in the North Town of Jackson, Michigan, to-wit: Two (2) lots.

The aforesaid map is drawn to scale of 100 ft. to the inch. The lots intended for sale are respectively numbered by figures in dark ink & the size of each lot is indicated by small figures in red ink representing feet. The several blocks are numbered by large figures in red ink. The division line between said blocks being the various streets laid out on said map, the width of said streets being indicated by figures in red ink representing feet.

The aforesaid streets are hereby dedicated to the public to be used only as public highways. The center of North Street is parallel with the line of the East & West quarter line of the aforesaid section No. 35 and the proprietors of the property hereby platted, expressly reserve all standing timber, stone, coal or other minerals in or underlying streets or alleys herein dedicated to the public.


In Witness Whereof, the parties hereto set their hands and seals this Ninth day of July, A.D. 1873.

L.H. Ludlow }
H. Bingham }
George F. Rice (Seal)
Jennie E. Rice (Seal)
Henry H. Bingham (Seal)
Amelia H. Bingham (Seal)

State of Michigan } ss.
County of Jackson }
On this Ninth day of July in the year One thousand eight hundred & seventy three before me a Notary Public in & for said County, personally appeared George F. Rice, Jennie E. Rice his wife, Henry H. Bingham & Amelia H. Bingham his wife, to me known to be the same persons described in & who executed the foregoing instrument, who severally acknowledged the same to this free act and deed, and the said Jennie E. Rice & Amelia H. Bingham on a private examination by me, separately apart from their said husbands, acknowledged that they executed the same without any fear of or compulsion from from any one.

L.H. Ludlow
Notary Public
Jackson Co., Mich.

ADDITION
TO THE CITY OF JACKSON

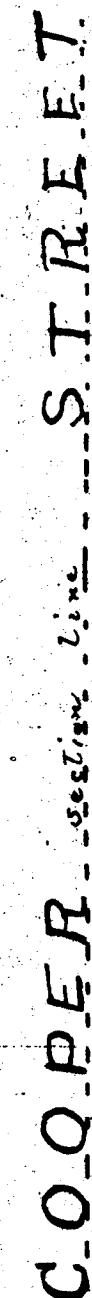

Scale 100 feet to an inch
Surveyed & drawn by M.S. COOK

A true copy of the original Recorded
July 9th A.D. 1873 at 9 o'clock AM.
Harvey Bush, Registrar.

A true^{and} compared copy^{and} of the whole
of said copy from pages 589 Plat
Book No. 2. Made by authority of
Auditor General
Jackson, Mich. March 25, 1916. *M. Eddy*
MAR 25 1916

— Know all men by these presents: That we, George F. Rice & James E. his wife, & Henry H. Bingham & Anna T. his wife, all of the City & County of Jackson, State of Michigan, have made in order to comply with the Statutes of the State of Michigan, providing for the laying out & platting of land intended for sale: The within map & plat be known as the "Bingham & Rice's Addition to the City of Jackson" embracing the following described land to wit: "the North-west - except the North Ten Acres, of the North-west quarter of section No. Thirty-five (35) Town Two (2) South of Range One (1) West. The aforesaid map is drawn to scale of (100 feet) to the inch. The lots intended for sale are respectively numbered by figures in dark ink & the size of each lot is indicated by small figures in red ink representing feet. The several blocks are numbered by large figures in red ink. The division line between said blocks being the various streets laid out on said map, the width of said streets being indicated by figures in red ink representing feet.

The aforesaid Streets are hereby dedicated to the public to be used only as public highways. The corner of North Street is parallel with ^{the} Ninety four rods North of the East ^{and} West quarter line of the aforesaid section No 35 And the proprietors of the property hereby platted, expressly reserve all standing timber, stone, coal or other minerals in or underlying streets or alleys herein dedicated to the public.

In Witness Whereof, The parties hereto set their hands
and seals the Ninth day of July, A.D. 1873.

L. H. Ludlow } W. Rathungill }	George F. Rice (Seal)
	Jessie E. Rice (Seal)
	Henry H. Bingham (Seal)
	Amelia H. Bingham (Seal)

State of Michigan } ss.
County of Jackson }
On this Ninth day of July, in the year
One thousand eight hundred & Seventy three
Before me a Notary Public in & for said County, personally
appeared George F. Rice & Jennie E. his wife & Harriet Bingham
& Amelia H. his wife, to me known to be the same persons
described in & who executed the foregoing instrument
who severally acknowledged the same to this free act and
deed, And the said Jennie E. Rice & Amelia H. Bingham
on a private examination by me, separate & apart from
their said husbands, acknowledged that they executed the
same without any fear of or compulsion from from
any one
L. L.

L. A. Ludlow
Notary Public
Jackson Co. Mich.

1950年12月

Two (2) South of Range One (1) West. The aforesaid map is drawn to scale of 100 feet to the inch. The lots intended for sale are respectively numbered by figures in dark ink & the size of each lot is indicated by small figures in red ink representing feet. The several blocks are numbered by large figures in red ink. The division line between said blocks being the various street lines set out on said Map, the width of said streets being indicated by figures in red ink representing feet.

The above streets are fully dedicated to the public to be used only as public highways. The center of North Street is parallel with the thirty four rods North of the East & West quarter line of the aforesaid Section No. 35 And the proprietors of the property hereby plotted, expressly reserve all standing timber, stone, coal or other minerals in or underlying streets or alleys herein dedicated to the public.

In witness Whereof the parties hereto set their hands
and this third day of July A.D. 1873.

George F. Rice (dead)
 Jennie E. Rice (dead)
 Henry H. Bingham (dead)
 Amelia H. Bingham (dead)

State of Michigan }
County of Jackson } ss. On this ninth day of July in the year
one thousand eight hundred & seventy three
before me a Notary Public in & for said County, personally
appeared George F. Rice & Jennie E. his wife & Henry H. Bingham
and Rebecca A. his wife, to me known to be the same persons
included in & who executed the foregoing instrument
and severally acknowledged the same to this free act and
mind, after its said Jennie E. Rice & Rebecca H. Bingham
were separately examined by me, separately apart from
their said husbands, and admitted that they executed the
same without any fear of or compulsion from from
any one.

Let's have
 nothing better
 than a
 good one.

