


Keeler's Addition
to the
City of Jackson 1873.

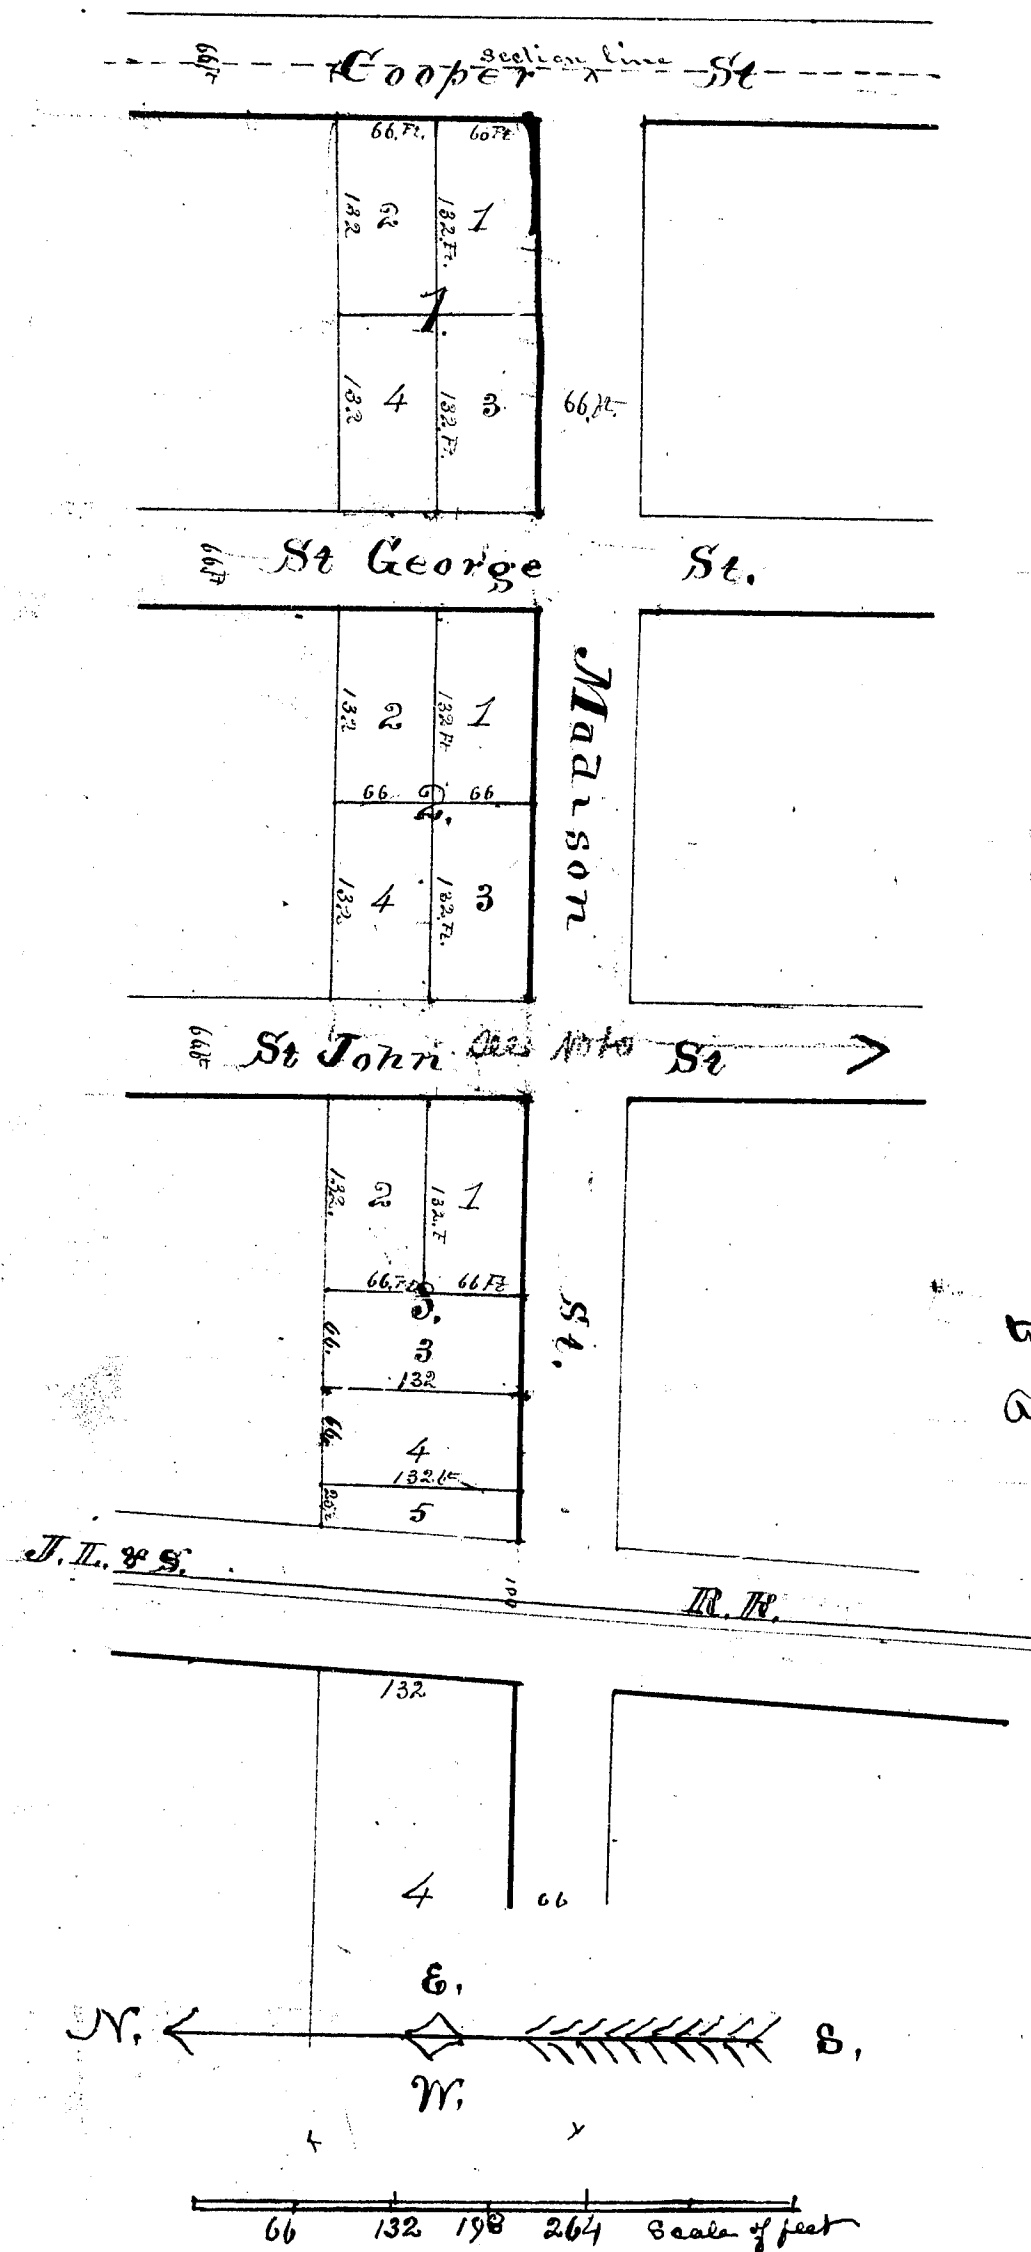

Know all men by these presents, that I Abram Keeler of the City and County of Jackson Michigan proprietor of the land hereinafter described, have caused to be made by John L. Mitchell a surveyor, in accordance with law one annexed true Map and plat, known as Keeler's Addition to the City of Jackson, which map or plat embraces all that parcel of land situate in the City and County of Jackson State of Michigan, known and described as follows, to wit: Commencing at a point on the East line of Section 24, T.2.S. of R.1.W. Eighty two rods and sixteen links South of the East quarter post of said section 24. Thence most parallel with the E & W quarter post line of said section, to the center of Grand River, thence southerly along the center of the River to a point ten rods due south of the above north line thence East parallel with said north line to the East line of said section (24) thence North ten rods to the place of beginning, said plat is laid out on a scale of 132 feet to one inch, the number of the lots are written in figures in black ink in the center of each lot, the number of the blocks in large figures in red ink, in the center of the blocks, the size of the lots in feet in small figures on the sides of the lots. The streets to be called as designated on said Map, to be of the width as therein designated, and are hereby dedicated forever to the public use as streets.

In witness whereof the said Abram Keeler has caused this instrument to be executed under his hand and seal and day of October A.D. 1873

Witness
Jas. A. Dyer
David Keeler

ST John's Street closed
SEE County Treasurers note
on returns of 1920

Abram Keeler
John L. Mitchell

State of Michigan
County of Jackson
to be the same persons who executed the foregoing instrument, who severally acknowledged the same to be their free act and deed

On this thirtieth day of October A.D. 1873 before me, the subscriber a Justice of the Peace in and for said County, personally appeared Abram Keeler and John L. Mitchell to me known and they acknowledged the same to be their free act and deed

Jas. A. Dyer Justice of the Peace

State of Michigan
County of Jackson
Register of Deeds

We Harvey Bush Register of Deeds and John L. Mitchell the Surveyor who made the annexed plat hereby certify that we have carefully compared the same with the plat of Keeler's Addition to the City of Jackson now of Record in the office of said Register of Deeds and that it is a true transcript thereof and of the whole of such Record.

In witness whereof we have hereunto set our hands this thirtieth day of October A.D. 1873.


Harvey Bush Register of Deeds
John L. Mitchell Surveyor

Received and filed in Auditor General's
Office January 22 1875
H. R. Pratt
Dep. Auditor

13778

262

Reelers Addition
to the
City of Jackson 1875.

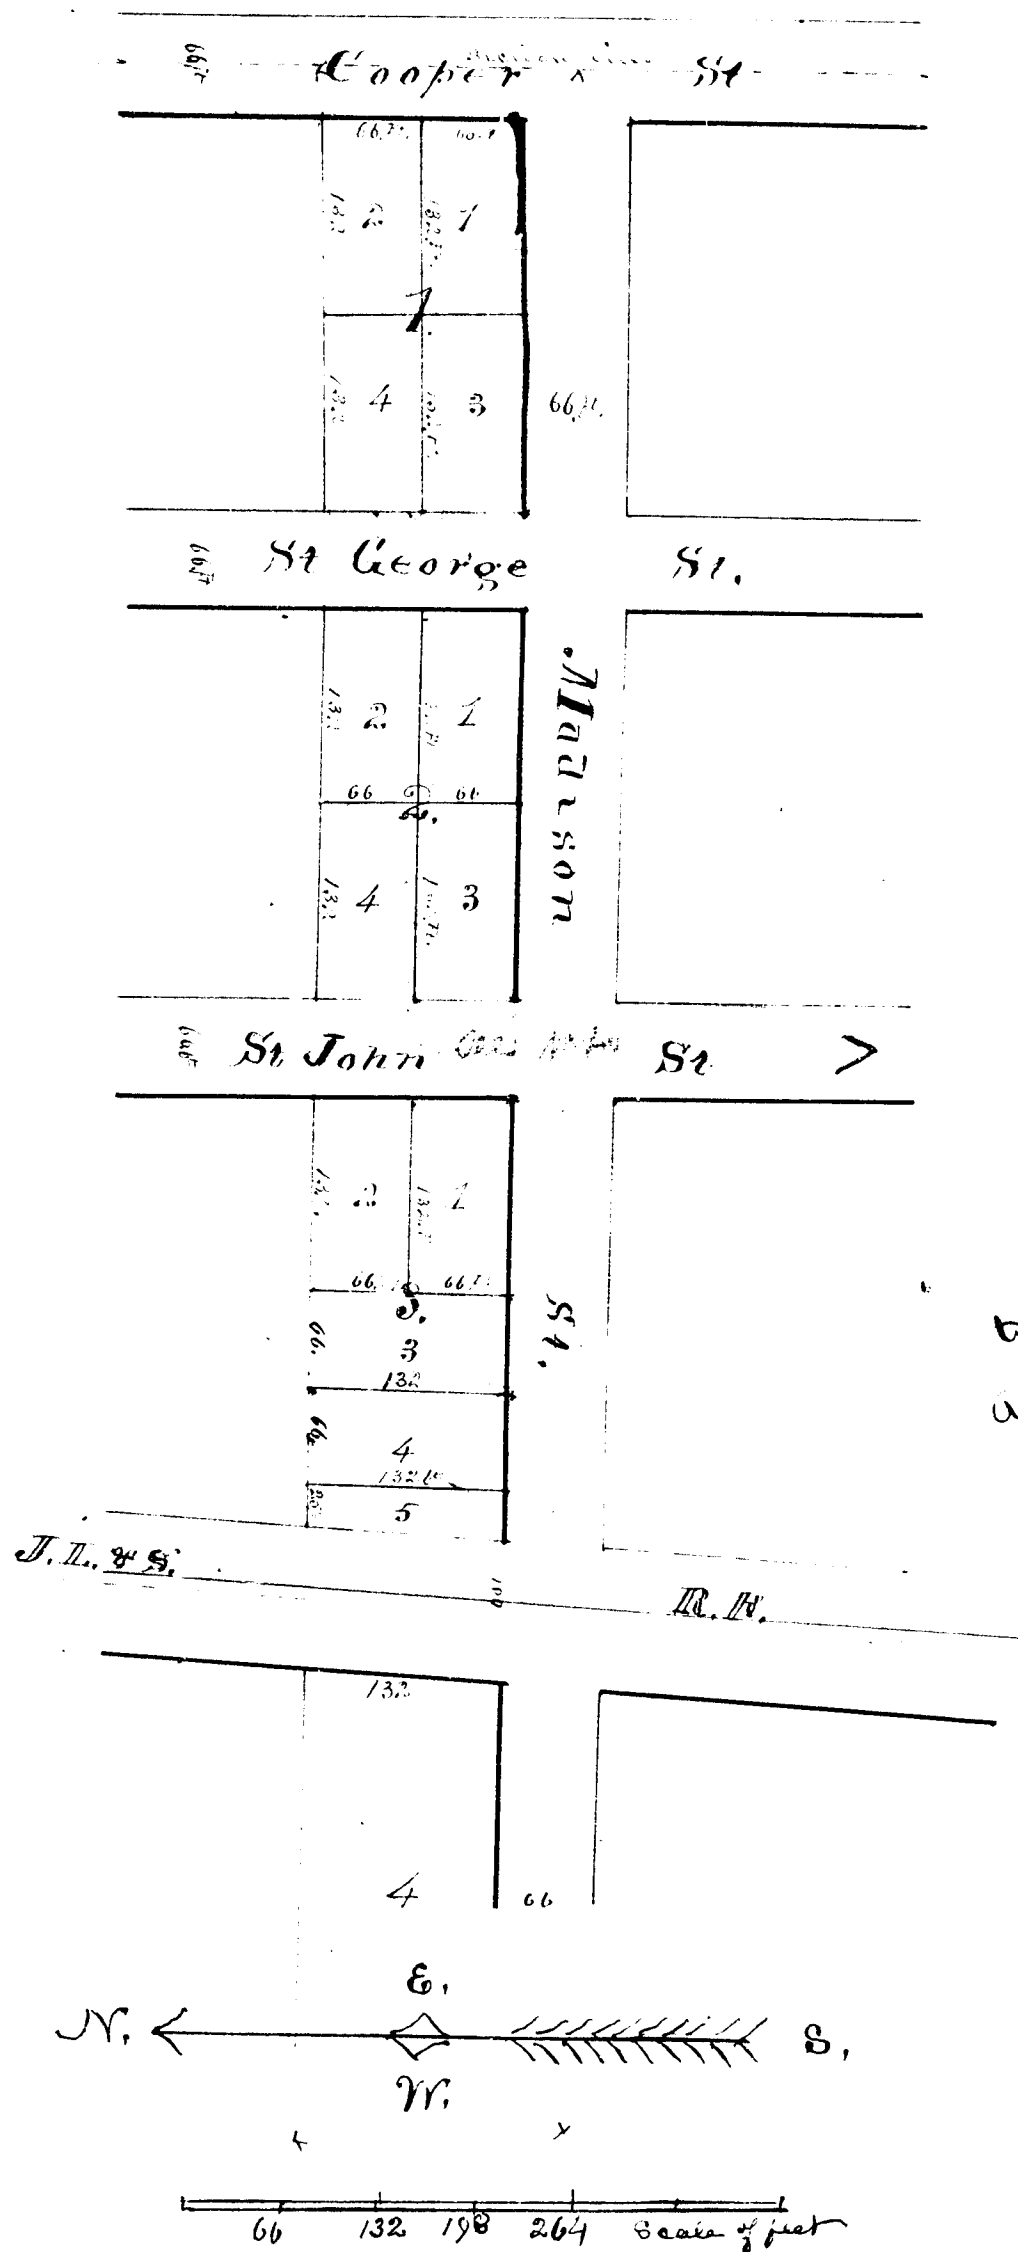

Know all men by these presents, that I Abram Reeler of the City and County of Jackson Michigan proprietor of the land hereinafter described, have caused to be made by John L. Mitchell a Surveyor, in accordance with law the annexed Map and plat, known as Reelers Addition to the City of Jackson, which map or plat embraces all that parcel of land situate in the City and County of Jackson State of Michigan, known and described as follows, to wit: Commencing at a point on the East line of Section 24, T.2.S. of R.1.W. Eighty two rods and sixpence, thence south of the East quarter part of said section 24, thence west parallel with the E+W quarter part line of said section, to the center of Grand River, thence south along the center of the River to a point ten rods due south of the above north line thence east parallel with said north line to the East line of said section (24) thence north ten rods to the place of beginning, said plat is laid out on a scale of 132 feet to one inch, the number of the lots are written in figures in black ink in the center of each lot, the number of the blocks in large figures in red ink, in the center of the blocks, the size of the lots in feet in small figures on the sides of the lots. The streets to be called as designated on said Map, to be of the width as therein designated, are I am hereby dedicated forever to the public use as streets.

In Witness whereof the said Abram Reeler has caused this instrument to be executed under his hand and seal and day of October 24, 1875

Attest
Jas. A. Gyer
David Reeler

ST Johns Street closed
SEE County Treasurers note
on returns of 1920

Abram Reeler
John L. Mitchell

Plat of Michigan
County of Jackson
On this thirtieth day of October A.D. 1875 before me, the undersigned a Justice of the Peace in and for said County, personally appeared Abram Reeler and John L. Mitchell to me known and to be the same persons who executed the foregoing instrument, who solemnly acknowledged the same to be their free act and deed

Jas. A. Gyer Justice of the Peace

Plat of Michigan
County of Jackson
We Surveyor Bush's Register of Deeds and John L. Mitchell the Surveyor who made the annexed plat hereby certify that we have carefully compared the same with the plat of Reelers Addition to the City of Jackson now of Record in the office of said Register of Deeds and that it is a true transcript therefrom and of the whole of such Record.

In Witness whereof we have hereunto set our hands this thirtieth day of October A.D. 1875.

Surveyor Bush's Register of Deeds
John L. Mitchell Surveyor

Received and filed in Auditor General's
Office January 22, 1875
H. H. Smith
Dep. Auditor