


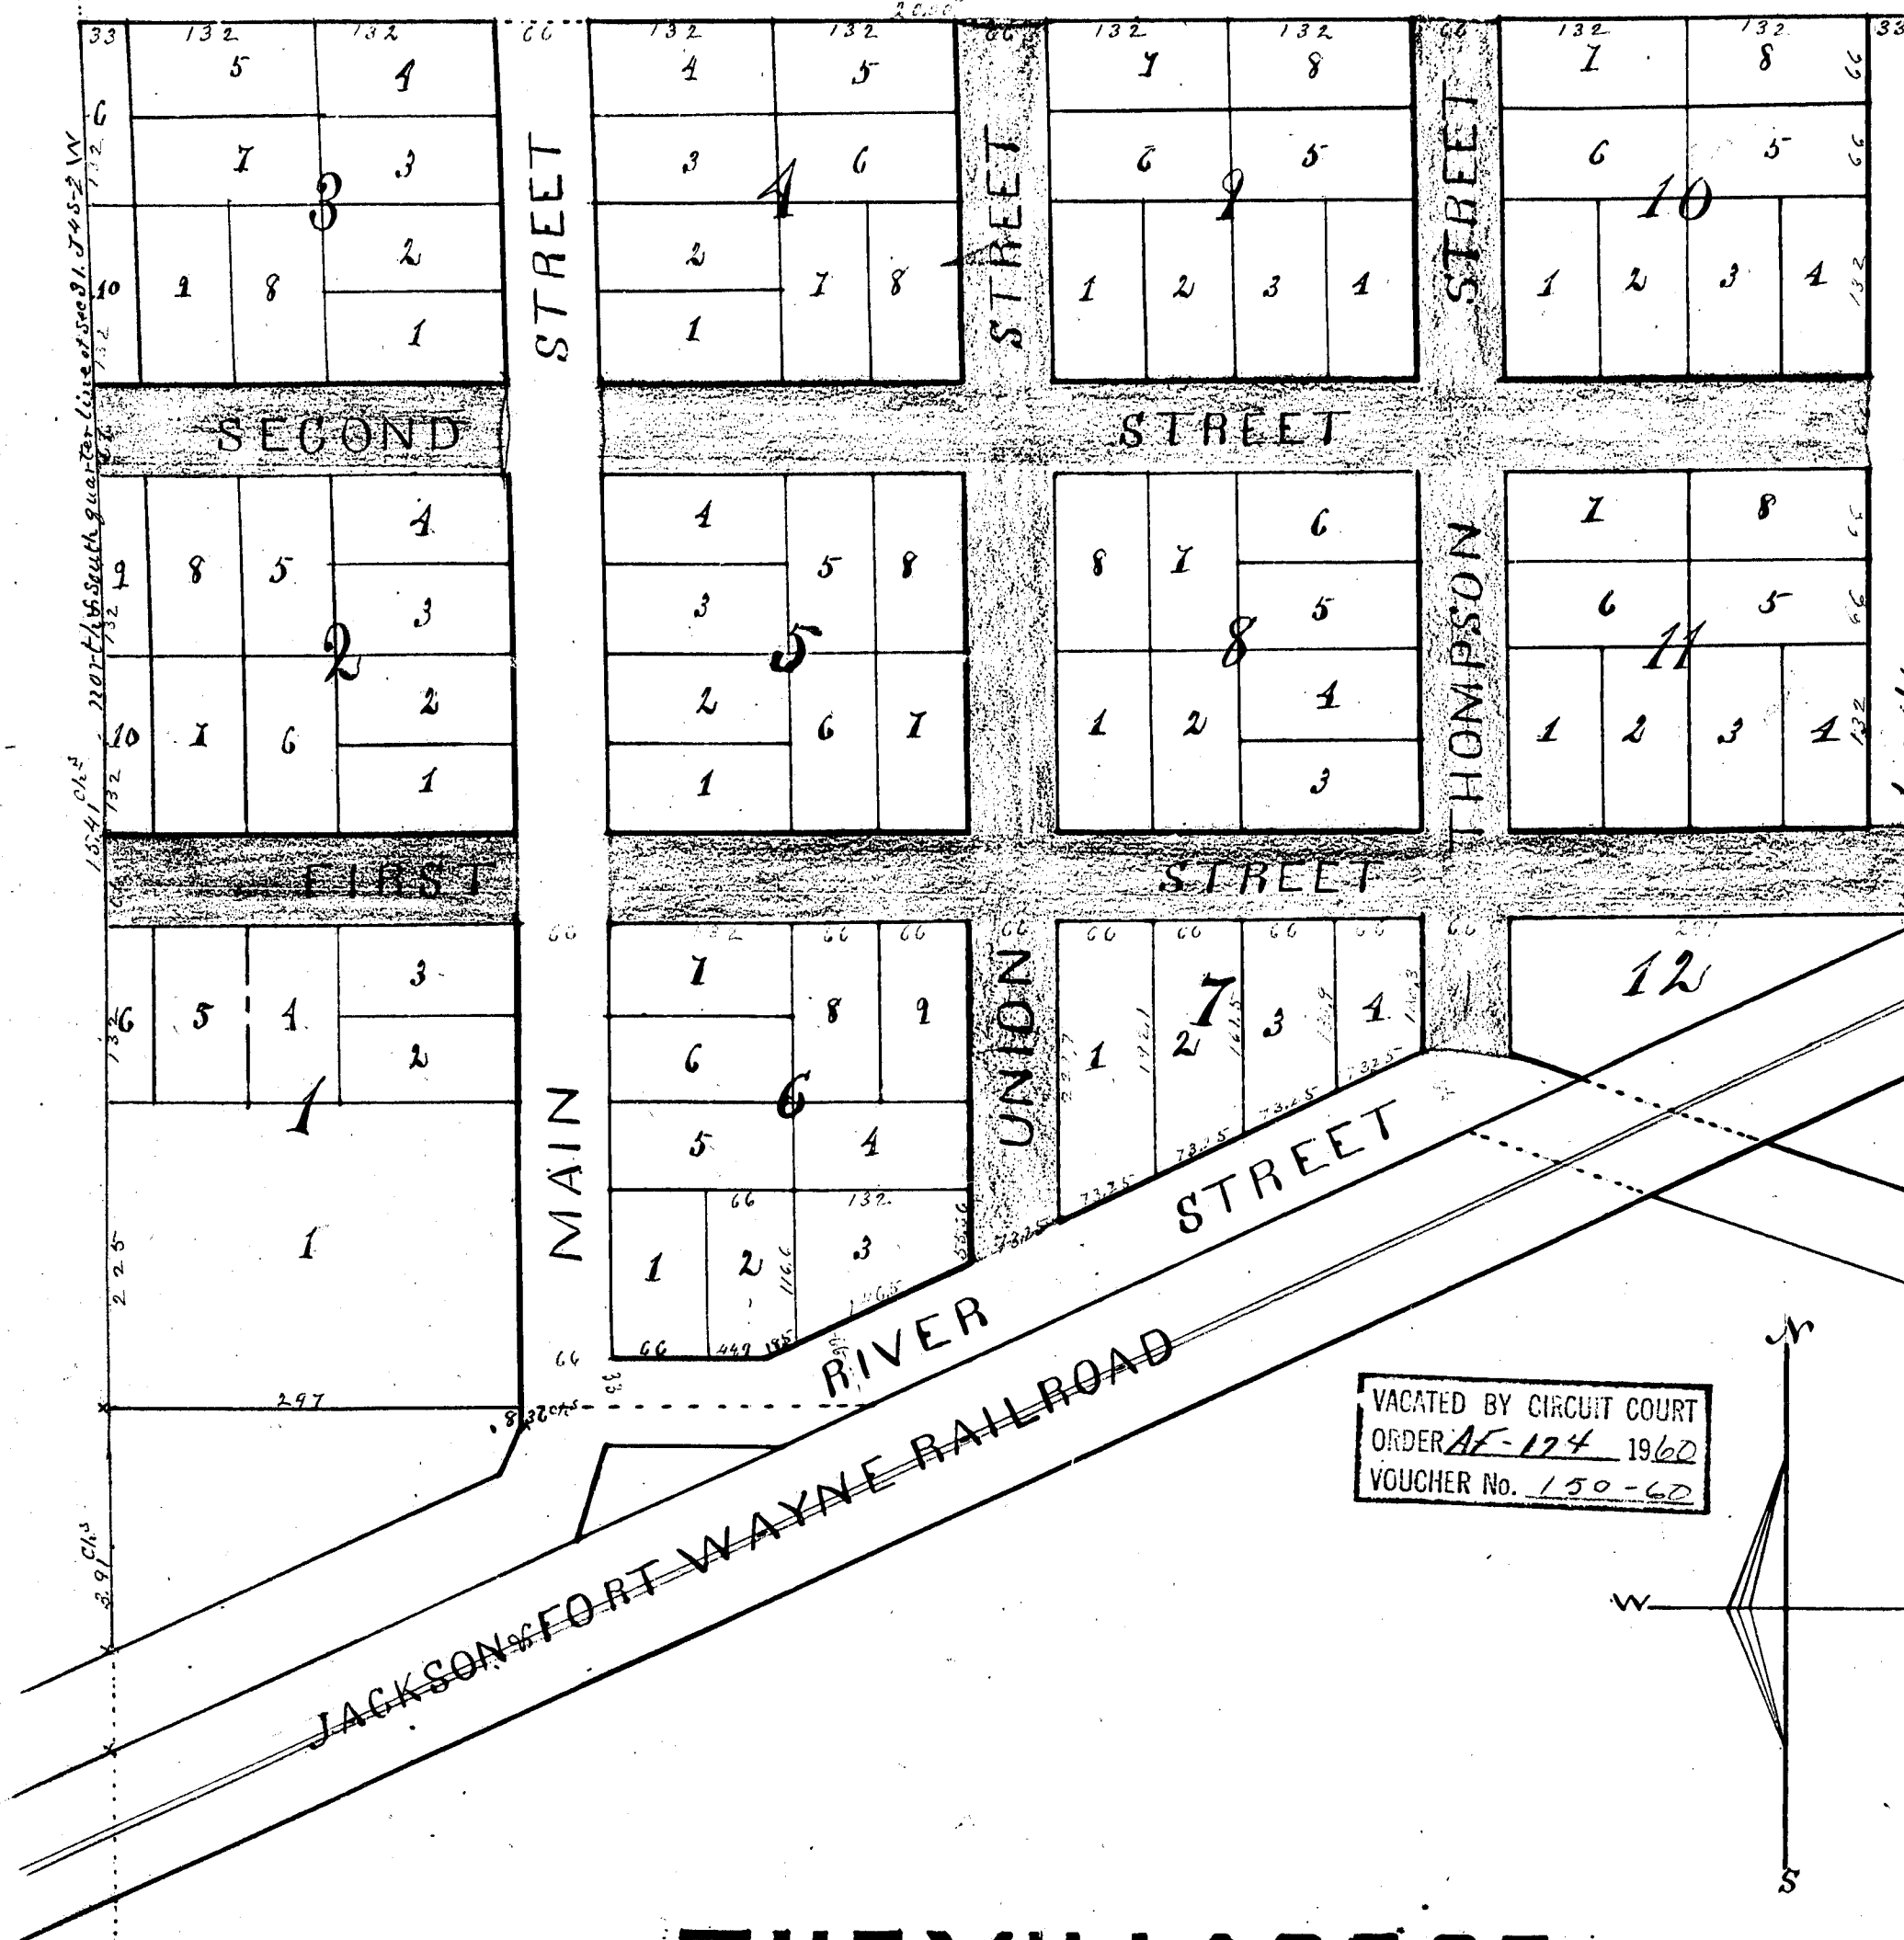

Know all Men by these presents, that Sylvester, A. Strong and Melissa, A. Strong his wife, of the Township of Liberty, County of Jackson, State of Michigan, and A. S. Thompson of the Township of Wagoner, County and State aforesaid, Proprietors of the lands hereinafter described, have caused Merritt, S. Cook, a Surveyor, in accordance with Law to make the annexed true Map and plat, to be known as "The Village of Stony Point," which Map or plat embraces all that piece or parcel of land known and described as follows: To wit Commencing at a point on the North and South quarter line of section Number thirty one, Town four south of Range two west three chains and ninety one links North of the North line of the Jackson and Fort Wayne Railroad, Thence North on said quarter line fifteen chains forty one links, Thence east parallel with the east and west quarter line of said section twenty chains, Thence South on line of lots, Ten chains and four links to the aforesaid Railroad line, Thence Southwesterly on said line to a point due east of the starting point, Thence west 8 1/2 chains to the place of Beginning.

Said Map or plat is laid out on a scale of two chains to the inch, The several blocks are respectively indicated by large figures near the center thereof. Likewise the numbers the numbers of each lot are indicated by small figures, in dark ink, near the center of the same. All distances, width of streets and size of lots, are represented by small figures in red ink indicating feet or fractions thereof.

All streets laid out on said Map or plat, are hereby dedicated to the public, to be used only as public highways.

In Witness whereof, We hereby set our hands and seals, and have caused the same to be signed and sealed, by the said Merritt, S. Cook

On this the 21st day of March, A.D. 1874

Harvey Bush
Clerk of the Court

Sylvester, A. Strong
Melissa, A. Strong
A. S. Thompson
Merritt, S. Cook

State of Michigan } s.s.
County of Jackson


On this the 21st day of March, A.D. 1874, Before me a Notary Public in and for the said County of Jackson, personally appeared the following named persons, to wit, Sylvester, A. Strong, Melissa, A. Strong, A. S. Thompson and Merritt, S. Cook, known by me to be the persons who executed the foregoing instrument and acknowledged that they executed the same by their free act and deed, and the said Melissa, A. Strong, in a private examination, acknowledged that she executed said deed without any fear or compulsion whatever.

Harvey Bush
Notary Public

State of Michigan }
County of Jackson } We Harvey Bush Register of Deeds and Merritt S. Cook the Surveyor who made the annexed plat hereby certify that we have carefully compared the same with the plat of the Village of Stony Point now of record in the office of said Register of Deeds and that it is a true transcript therefrom and of the whole of such Record.

Harvey Bush Register of Deeds
Merritt S. Cook-Surveyor

Received and filed in Auditor
General's Office January 22-1875
H. A. Smith
Auditor

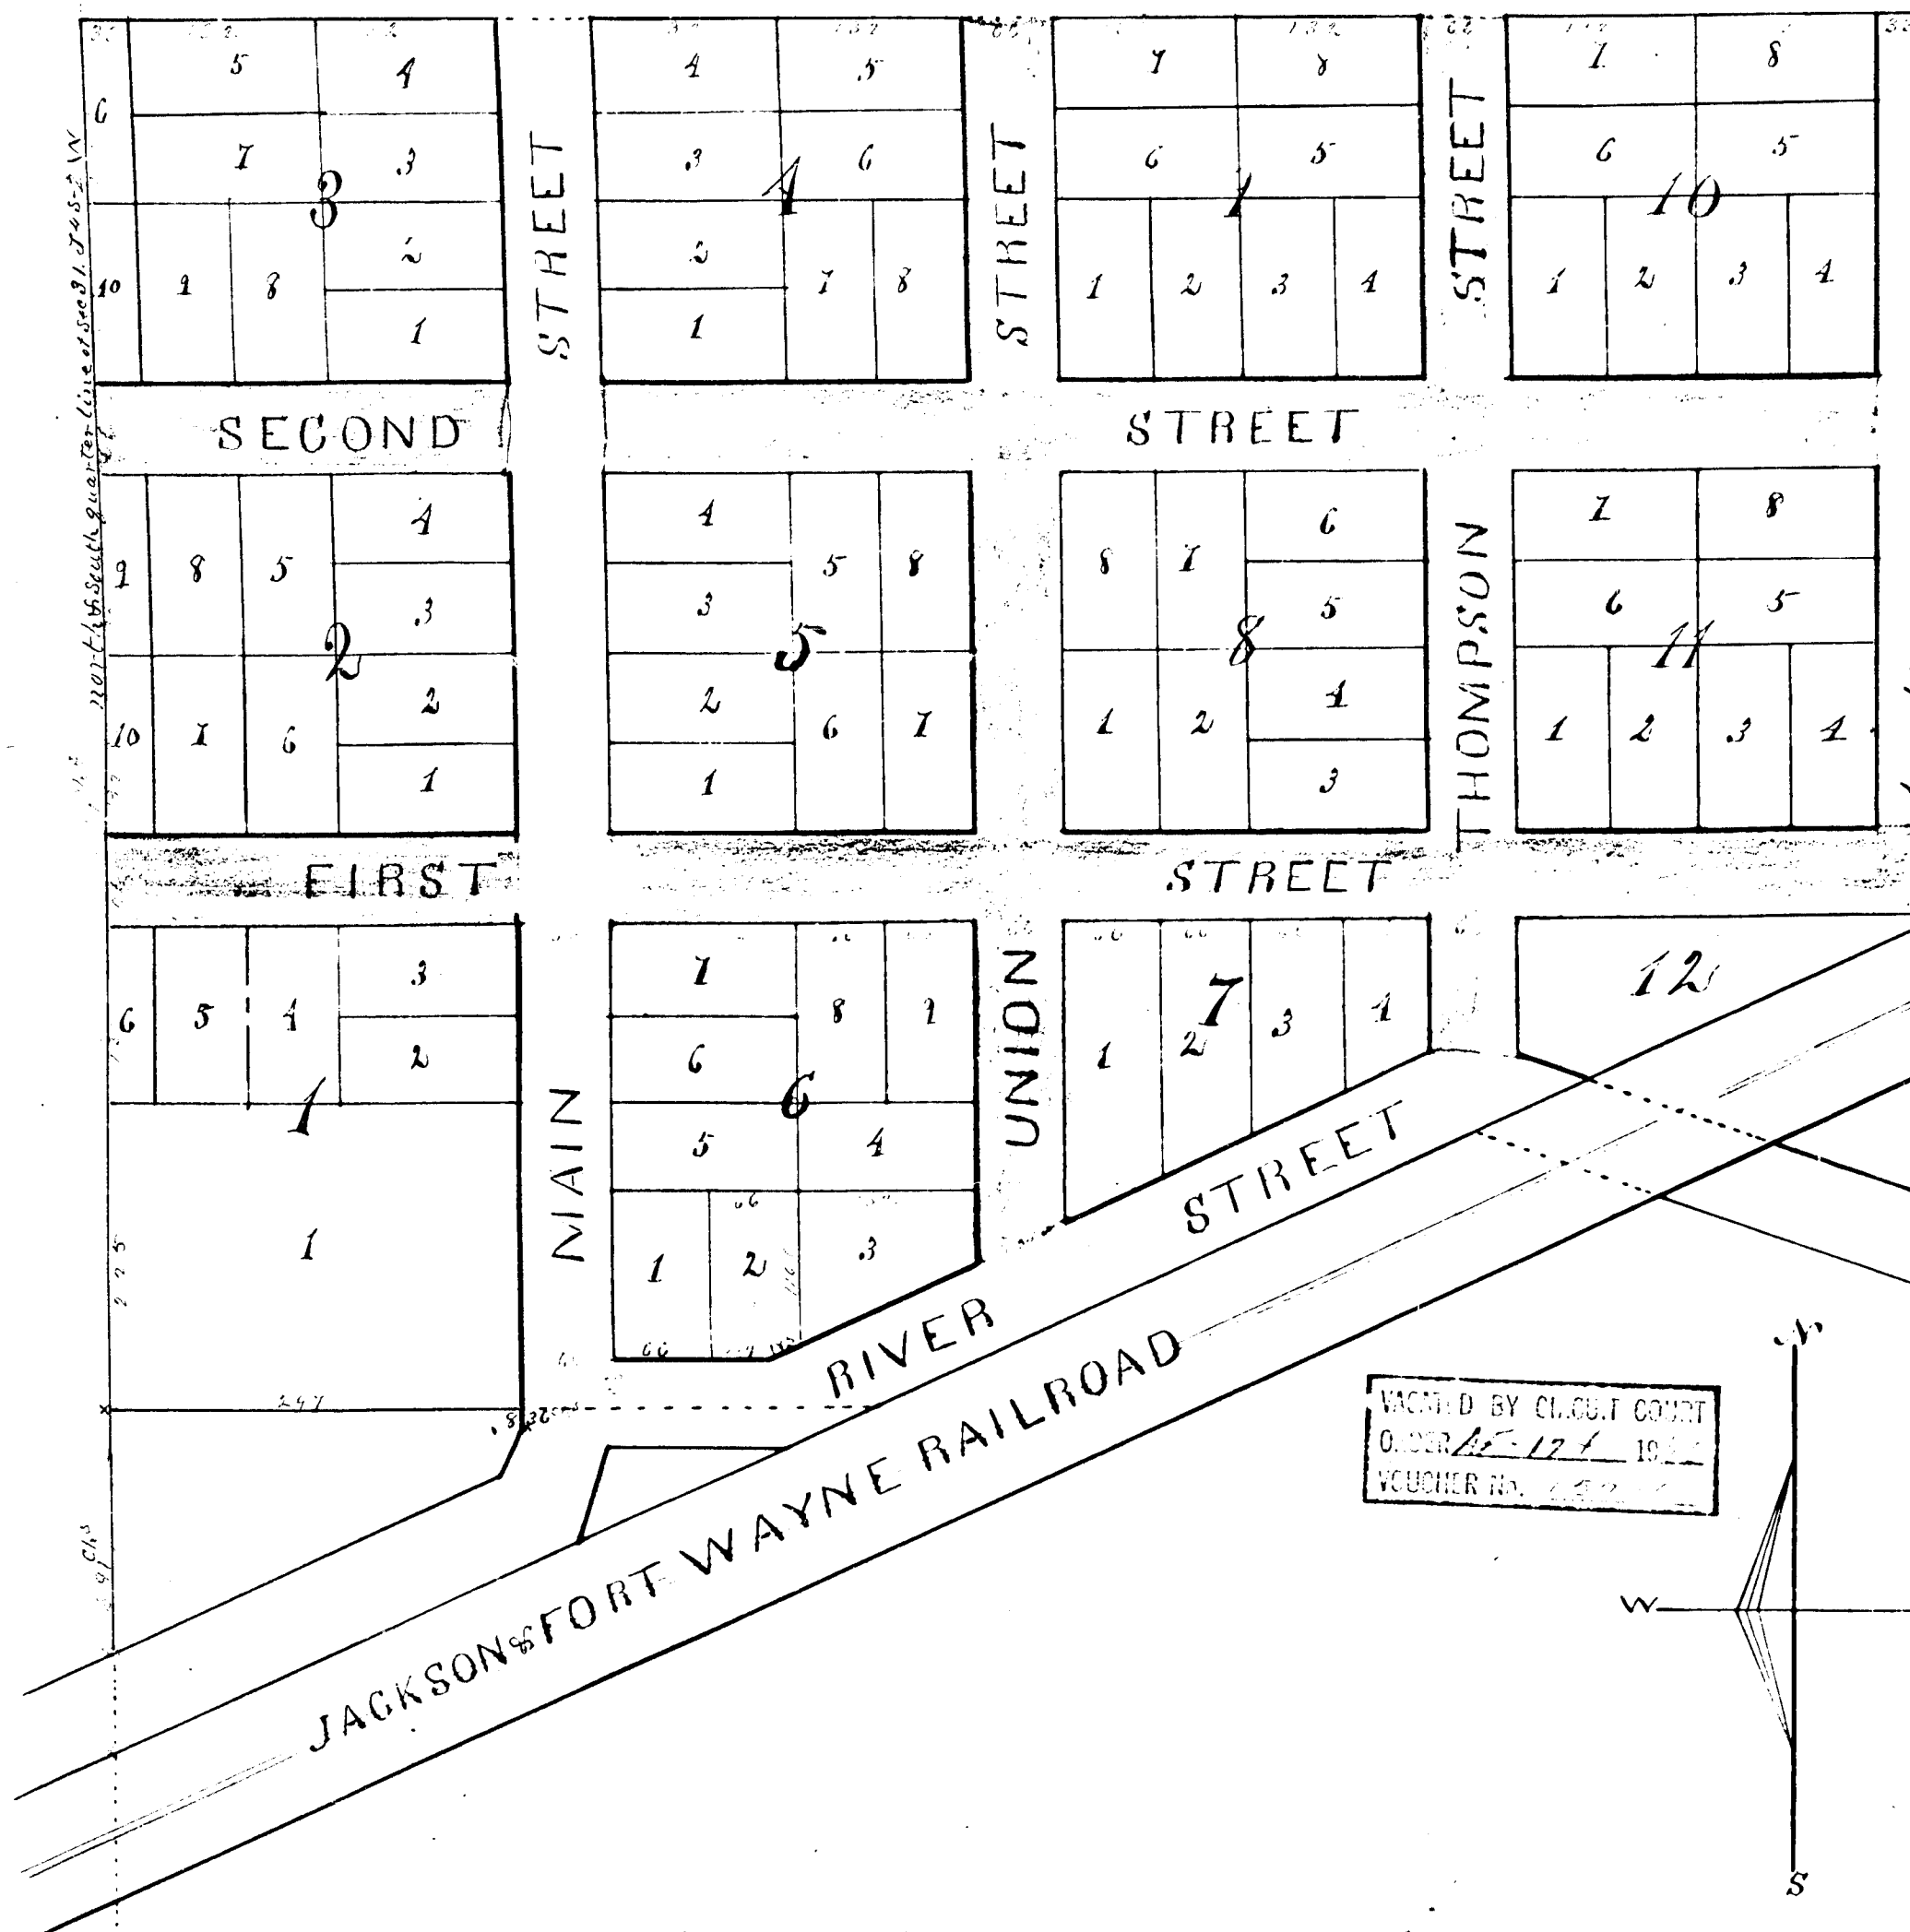

THE VILLAGE OF STONY POINT

SCALE
0 1 2 3 4 feet

Know all men by these presents, that Sylvester A. Strong and Melissa A. Strong his wife, of the Township of Liberty, County of Jackson, State of Michigan, and Merritt S. Cook, of the Township of Liberty, County of Jackson, State of Michigan, proprietors of the lands hereinafter described, have caused Merritt S. Cook to survey, in accordance with law, to make the annexed true map and plat, to be known as the Village of Stony Point, which map or plat embraces all that piece or parcel of land known and described as follows, to-wit: Commencing at a point on the North and South quarter line of Section Number Thirty one, Town four south of Range two west three chains and ninety one links north of the North line of the Jackson and Fort Wayne Railroad, Thence north on said quarter line fifteen chains forty one links, Thence east parallel with the east and west quarter line of said Section twenty chains, Thence south on line of lots, Ten chains and four links, to the aforesaid Railroad line, Thence southwesterly on said line to a point due east of the starting point, Thence west 8 3/4 chains to the place of Beginning.

Said map or plat is laid out on a scale of two chains to the inch, The several blocks are respectively indicated by large figures near the center thereof. Likewise the numbers the numbers of each lot are indicated by small figures, in dark ink, near the center of the same. All distances, width of streets and size of lots, are represented by small figures in red ink indicating feet or fractions thereof.

All streets laid out on said map or plat, are hereby dedicated to the public, to be used, only as public highways.

In Witness whereof, We hereby set our hands and seals, and have caused the same to be signed and sealed by the said Merritt S. Cook

On this the 21 day of March A.D. 1874

Harry Bush

Notary Public

Sylvester A. Strong

Melissa A. Strong

Merritt S. Cook

State of Michigan

County of Jackson

On this the 21 day of March A.D. 1874, Before me a Notary Public in and for the said County of Jackson, personally appeared the following named persons, to-wit: Sylvester A. Strong, Melissa A. Strong, Merritt S. Cook, known by me to be the persons who executed the foregoing instrument and acknowledged that they executed the same by their free act and deed, and the said Melissa A. Strong, in a private examination, acknowledged that she executed said deed without any fear or compulsion whatever

Harry Bush

Notary Public

State of Michigan

County of Jackson

We Harry Bush Register of Deeds and Merritt S. Cook the Surveyor who made the annexed plat hereby certify that we have carefully compared the same with the plat of the Village of Stony Point now of record in the office of said Register of Deeds and that it is a true transcript therefore and of the whole of such record.

Harry Bush Register of Deeds

Merritt S. Cook-Surveyor

Received and filed in Auditor-
General's Office January 22-1875
H. R. D. H. H.
H. and S.