

I know all men by these presents, that Moses A. McNaughton, and Mary R. McNaughton, of the City and County of Jackson, State of Michigan, proprietors of the lands hereinafter described, have caused Merritt S. Cook, a Surveyor of the County of Jackson, in accordance with law to make the annexed true map and plat, to be called and known as "McNaughton's Riverside North". Which Map or plat embraces all those parcels of land, known and described as follows, to wit: The South East quarter (except the North West one fourth thereof) of section No. twenty two (also excepting that part lying west of the Jackson Lansing & Saginaw Railroad). The North West quarter of the North West quarter of the North West quarter of section number six. Also the Southwest quarter of the South West quarter of the South West quarter of section number twenty three, and that part of the Southwest one fourth of said section number twenty three lying east of Road (Capin Street). All being situated in Township Number two south, of Range one west, in the aforesaid County of Jackson.


Said Map is laid out on a scale of two hundred feet to the inch. The numbers of each block are indicated by large figures in red ink near the Center of the same. The numbers of each lot are indicated by small figures in dark ink near the Center thereof. All distances, width of streets, and size of lots are indicated by small figures, in red ink, representing feet, unless otherwise expressed.

Jackson April 24/1874

In presence of
 Moses A. McNaughton
 Mary R. McNaughton
 Merritt S. Cook

Street On PLAT VACATED
 See VOL 2- of VACATION
 Page 136

Received and filed in Auditor General's
 Office January 22-1875
 H. R. Pugh
 DeLandau

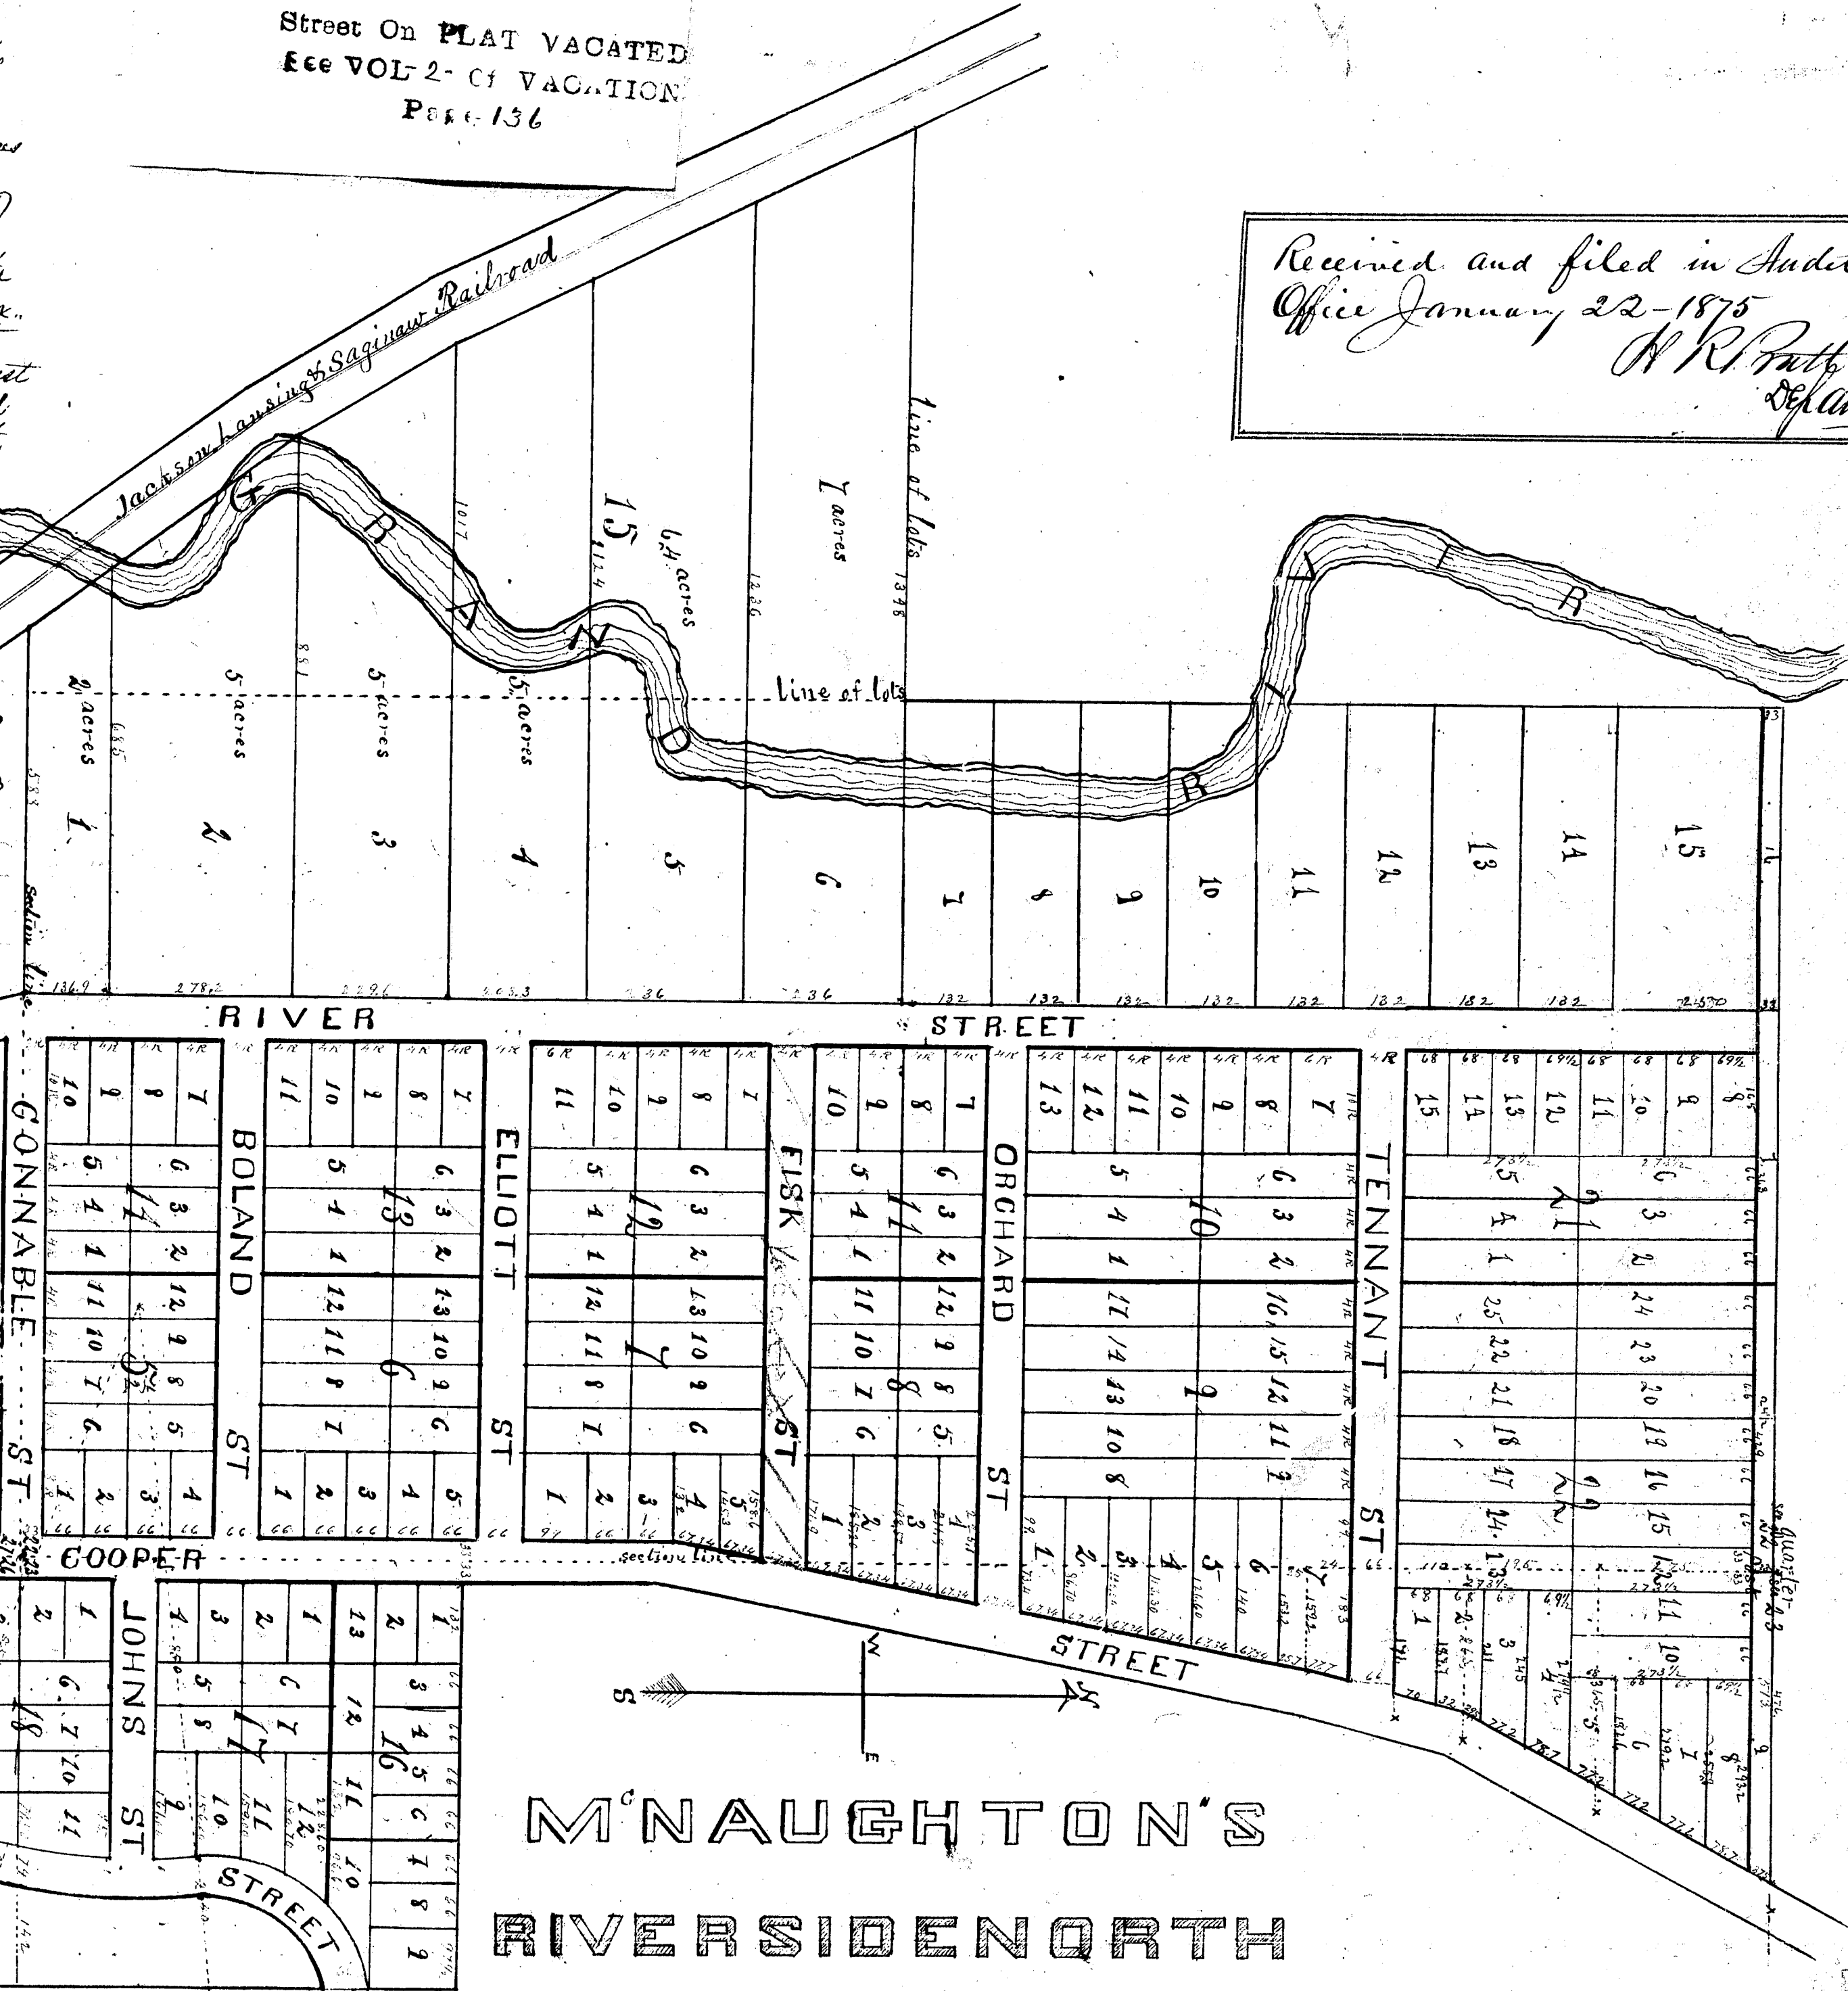

State of Michigan } ss.
 County of Jackson }

On this the 24 day of April A.D. 1874
 before me a Notary Public in and for the said County of Jackson
 personally appeared, Moses A. McNaughton, Mary R. McNaughton, and
 Merritt S. Cook, known by me to be the persons who executed the
 foregoing instrument, and acknowledged the same to be their
 free act and deed.


State of Michigan } ss.
 County of Jackson }

I, Harvey Bush, Register of Deeds and
 Merritt S. Cook the Surveyor who made
 the annexed plat hereby certify that we have carefully compared
 the same with the plat of McNaughton's Riverside North
 now of Record in the office of the said Register of Deeds and that
 it is a true transcript thereof, and of the whole of such Record.

Witness under our hands this 11th day of June 1874
 Harvey Bush Register of Deeds
 Merritt S. Cook

Recorded June 11th A.D. 1874 at 10 o'clock P.M.
 Harvey Bush Register

McNAUGHTON'S
 RIVERSIDE NORTH

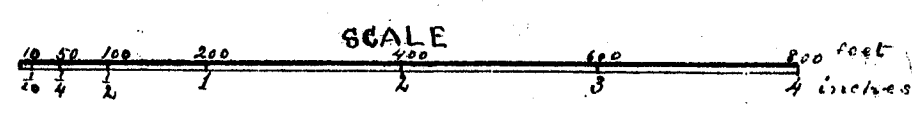

13781
 261

Expressed. Jackson.
In presence of
H. B. McNaughton.

Thos. a McNaughton Ld.
Henry C. McNaughton Ld.
Merritt C. Ld.

State of Michigan } s.s.
County of Jackson }

On this the 24 day of April A.D. 1874
before me a Notary public in and for the said County of Jackson
personally appeared Moses B. McNaughton, Marshall McNaughton, and
Merritt B. Cook, known by me to be the persons who execute of the
foregoing instrument, and acknowledged the same to be their
free act and deed.

State of Michigan } s.s.
County of Jackson }


County of Jackson } We Harvey Bush Register of Deeds and
Merritt S Cook the Surveyor who made
the annexed plat hereby certify that we have carefully compared
the same with the plat of McNaughtons Riverside North
Now of Record in the office of the said Register of Deeds and that
it is a true transcript - therefore and of the whole of such Record
given under our hands this 11th day of June 1874
Harvey Bush Register, &c.
Merritt S Cook

Recorded June 11th A.D. 1874 at 10 o'clock P.M.

Harry Bushy

Street On PLAC VACATED
See VOL-2-00 VACATION
Page 156

Received and filed in Auditor General's
Office January 22-1875
W R Pratt
Dep. Auditor

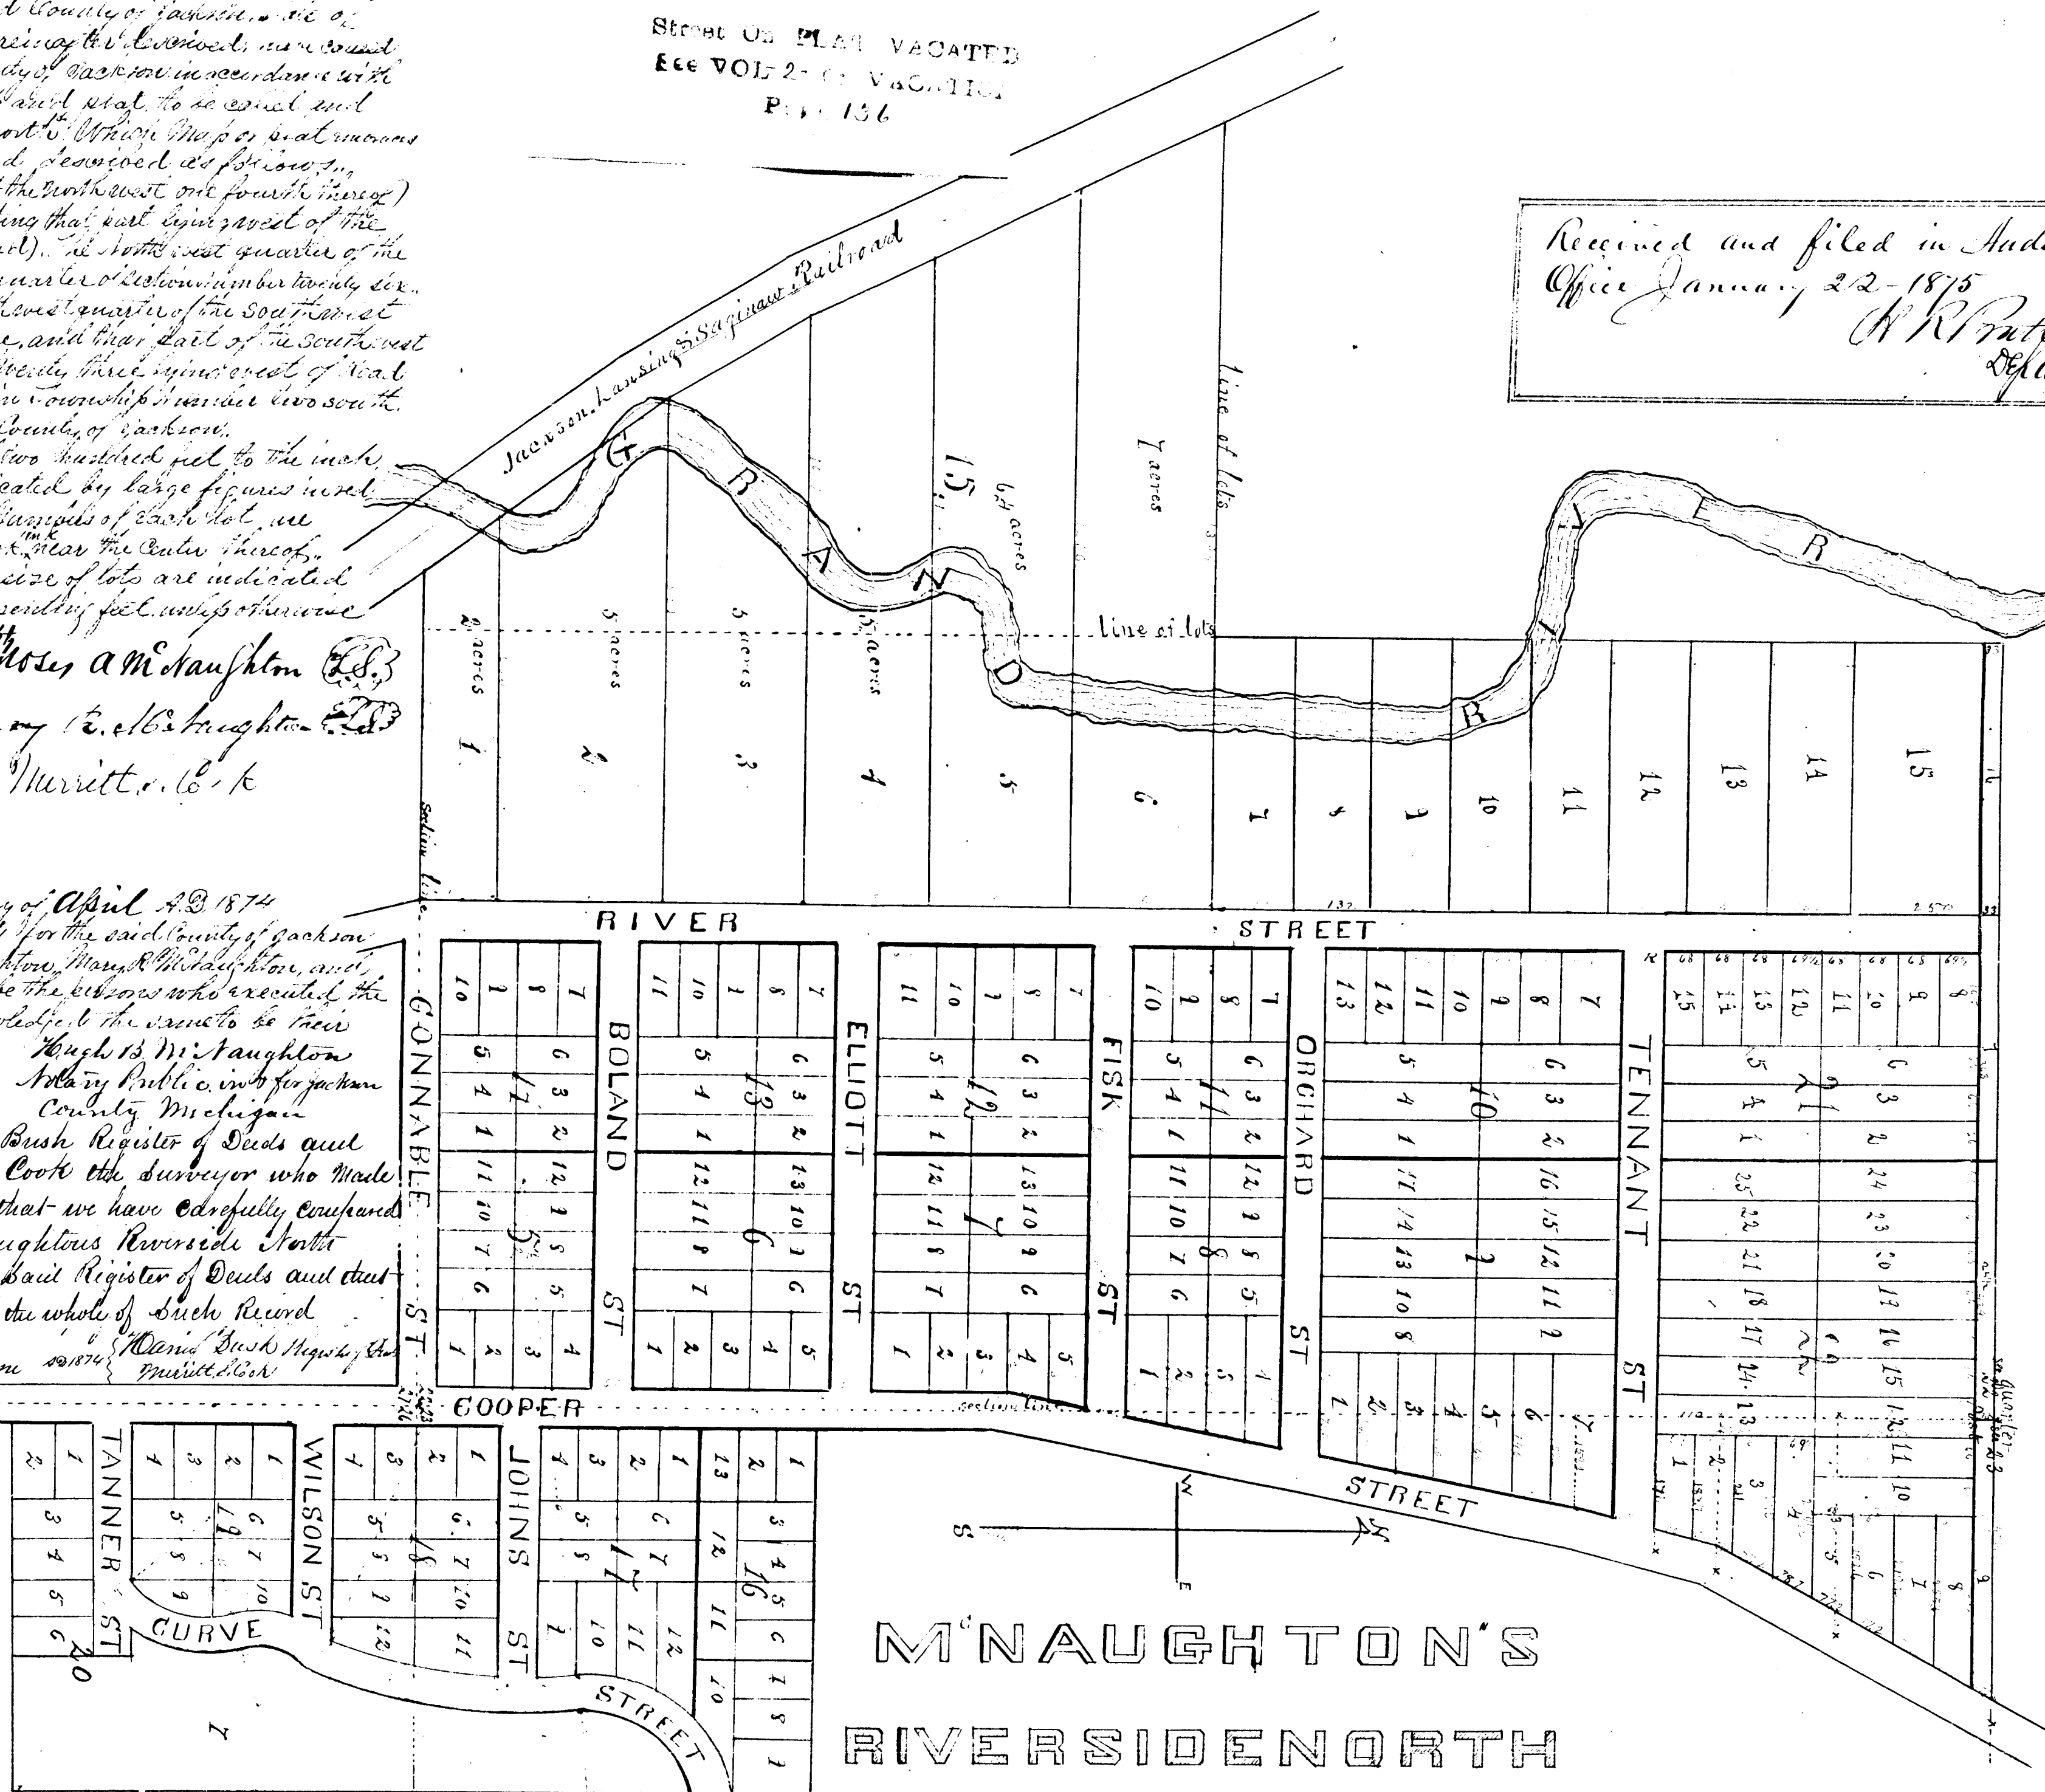

SCALE

0 50 100 200 300 400 500 600 700 feet

10 4 1 2 3 4

13781

261

PLAT - MCNAUGHTON RIVERSIDE NORTH(TOWNSHIP OF BLACKMAN)

In re petition)
Mary R. McNaughton
to Vacate Fisk)
Street

ORDERED: That Fisk Street be and the same
is hereby VACATED.

Order Judge G.T. Gridley
October 18, 1884
Journal K page 6

168 13781 ✓
And Gen Dept Vol 5 page 264
County record Plat Book 3
page 6

Eddy & Bennett
Plat Examiners
March 15 1916

PLAT - DURYEA'S POINT

In re petition)
Wm M Duryea to)
alter Plat

ORDERED : That the plat of Lands described in
petition and now of record in the office of the Re-
gister of Deeds of Jackson County in Liber 4 of
Plats on page 15 be and the same is hereby altered
and changed so as in all respects to correspond
with the Plat accompanying this petition filed here-
in and to all intents and purposes the same, as if
the said plat accompanying the petition were here-in
set forth and transcribed at length, said plat so
accompanying said petition hereinbefore referred to
being made a part of this order.

Order Erastus Peck Judge
September 14, 1891
Journal M page 116-17

Note: The Plat referred to as acc-
ompanying the petition is on file as Vol
63 page 3941 State Index Same constitutes
Amended Plat of Duryeas Point

168 13802 ✓
And Gen Dept Vol 62 Page 323
County record Plat Book 4 page 15

Eddy & Bennett
Plat Examiners
March 15 1916

