Received and Filed in Auditor General's Office.
July 30 1877
H. R. Pratt
Deputy Auditor General.

VACATED BY CIRCUIT COURT
ORDER July 28 1952
VOUCHER NO. 358-53

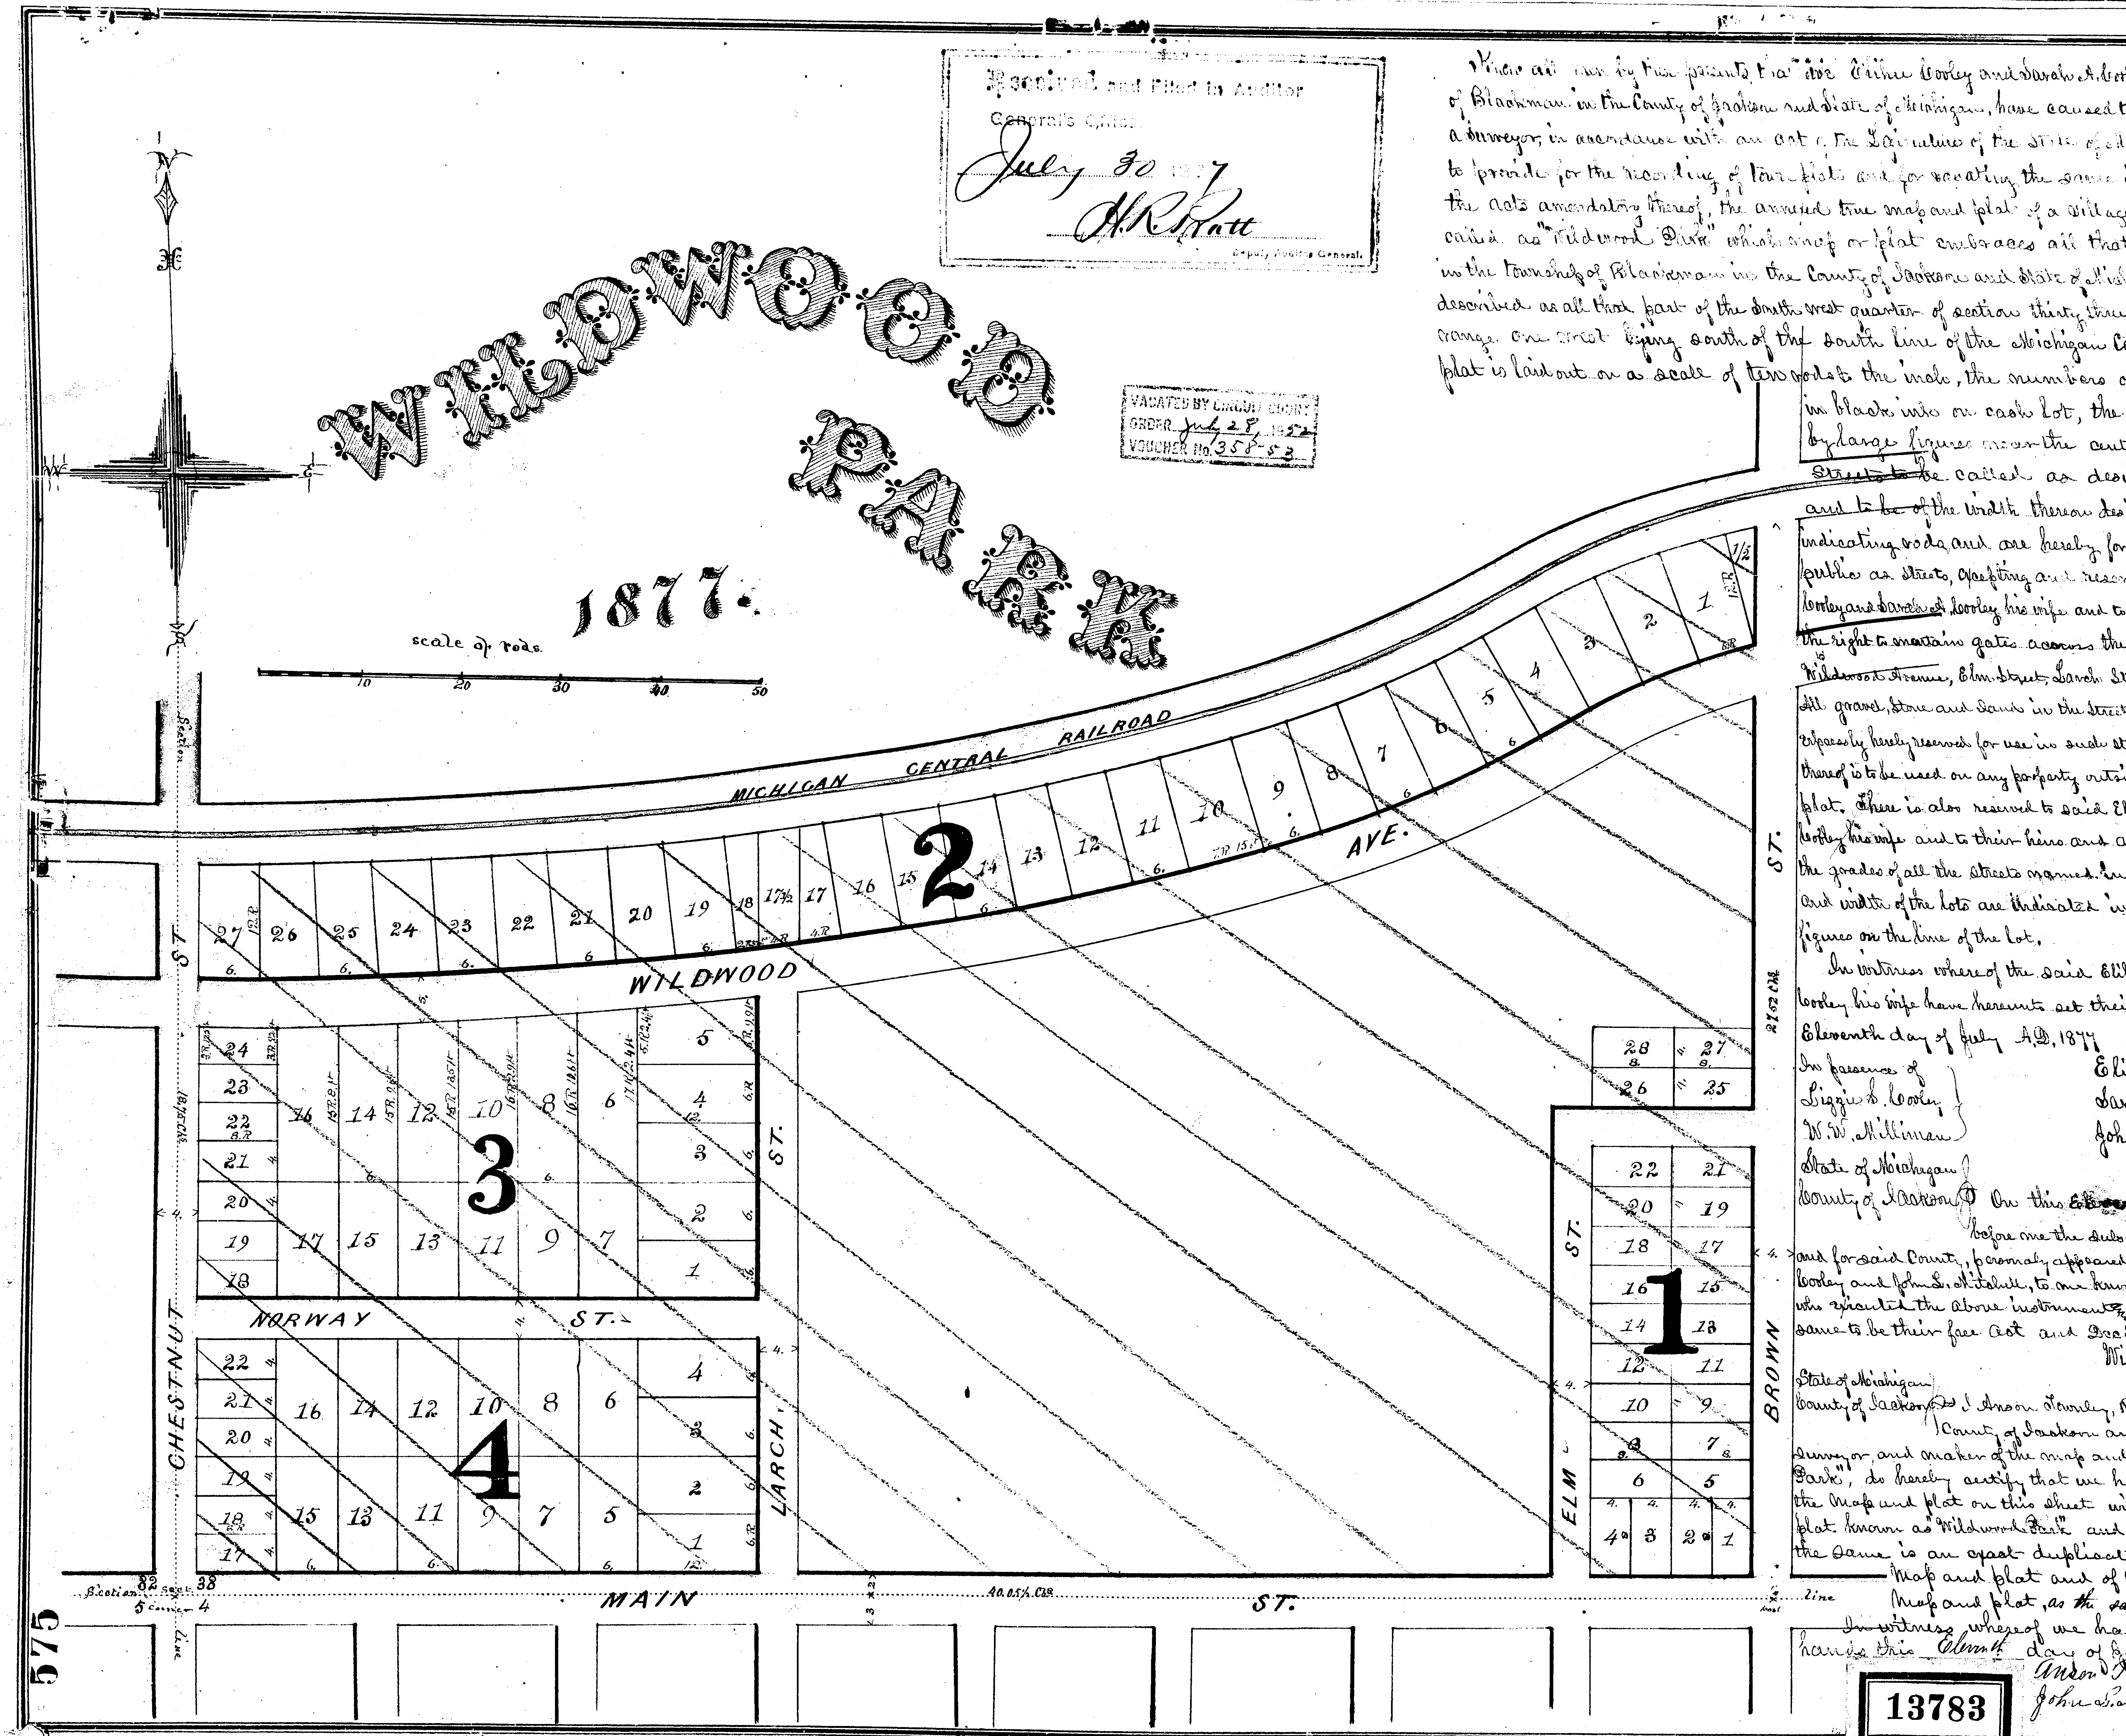

Know all men by these presents that we Elihu Cooley and Sarah A. Cooley his wife both of the township of Blackman in the County of Jackson and State of Michigan, have caused to be made by John L. Mitchell a Surveyor, in accordance with an act of the Legislature of the State of Michigan entitled "An act to provide for the recording of town plats and for vacating the same in certain cases," and the acts amendatory thereof, the annexed true map and plat of a village to be known and called as "Wildwood Park" which map or plat embraces all that parcel of land situate in the township of Blackman in the County of Jackson and State of Michigan and known and described as all that part of the South west quarter of section thirty three in town two south of range one west lying south of the South line of the Michigan Central Rail Road, Said plat is laid out on a scale of two rods to the inch, the numbers of the lots are written in black ink on each lot, the Blocks are indicated by large figures near the centre of each Block. The ~~Streets to~~ be called as designated on said map ~~and to be~~ of the width thereon designated by small figures indicating rods and are hereby forever dedicated to the public as streets, excepting and reserving to the said Elihu Cooley and Sarah ~~A.~~ A. Cooley his wife and to their heirs and assigns the right to maintain gates across the following streets namely—to Wildwood Avenue, Elm Street, Larch Street and Norway Street. All gravel, stone and sand in the streets named on such plat, is expressly hereby reserved for use in such streets named and no part thereof is to be used on any property outside of the property in said plat. There is also reserved to said Elihu Cooley and Sarah A. Cooley his wife and to their heirs and assigns the right to control the grades of all the streets named in said plat. The length and width of the lots are indicated in rods and feet by small figures on the line of the lot.

In witness whereof the said Elihu Cooley and Sarah A. Cooley his wife have hereunto set their hands and seals this Eleventh day of July A.D. 1877

In presence of
Lizzie S. Cooley
W. W. Milliman

Elihu Cooley L.S.
Sarah A. Cooley L.S.
John L. Mitchell L.S.

State of Michigan
County of Jackson ss. On this ~~Eleventh~~ day of July A.D. 1877 before me the Subscriber a Notary Public in and for said County, personally appeared Elihu Cooley, Sarah A. Cooley and John L. Mitchell, to me known to be the same persons who executed the above instrument & who acknowledged the same to be their free act and deed.

William W. Milliman
Notary Public

State of Michigan
County of Jackson ss. I Anson Townley, Register of Deeds of said County of Jackson and I, John L. Mitchell Surveyor, and maker of the map and plat known as "Wildwood Park", do hereby certify that we have carefully compared the map and plat on this sheet with the original map and plat known as "Wildwood Park" and we do also certify that the same is an exact duplicate of said original map and plat and of the whole of said map and plat, as the same appears of Record.

In witness whereof we have hereunto set our hands this Eleventh day of July A.D. 1877

Anson Townley Register of Deeds
John L. Mitchell Surveyor

13783

575

July 30 / H. K. Pratt

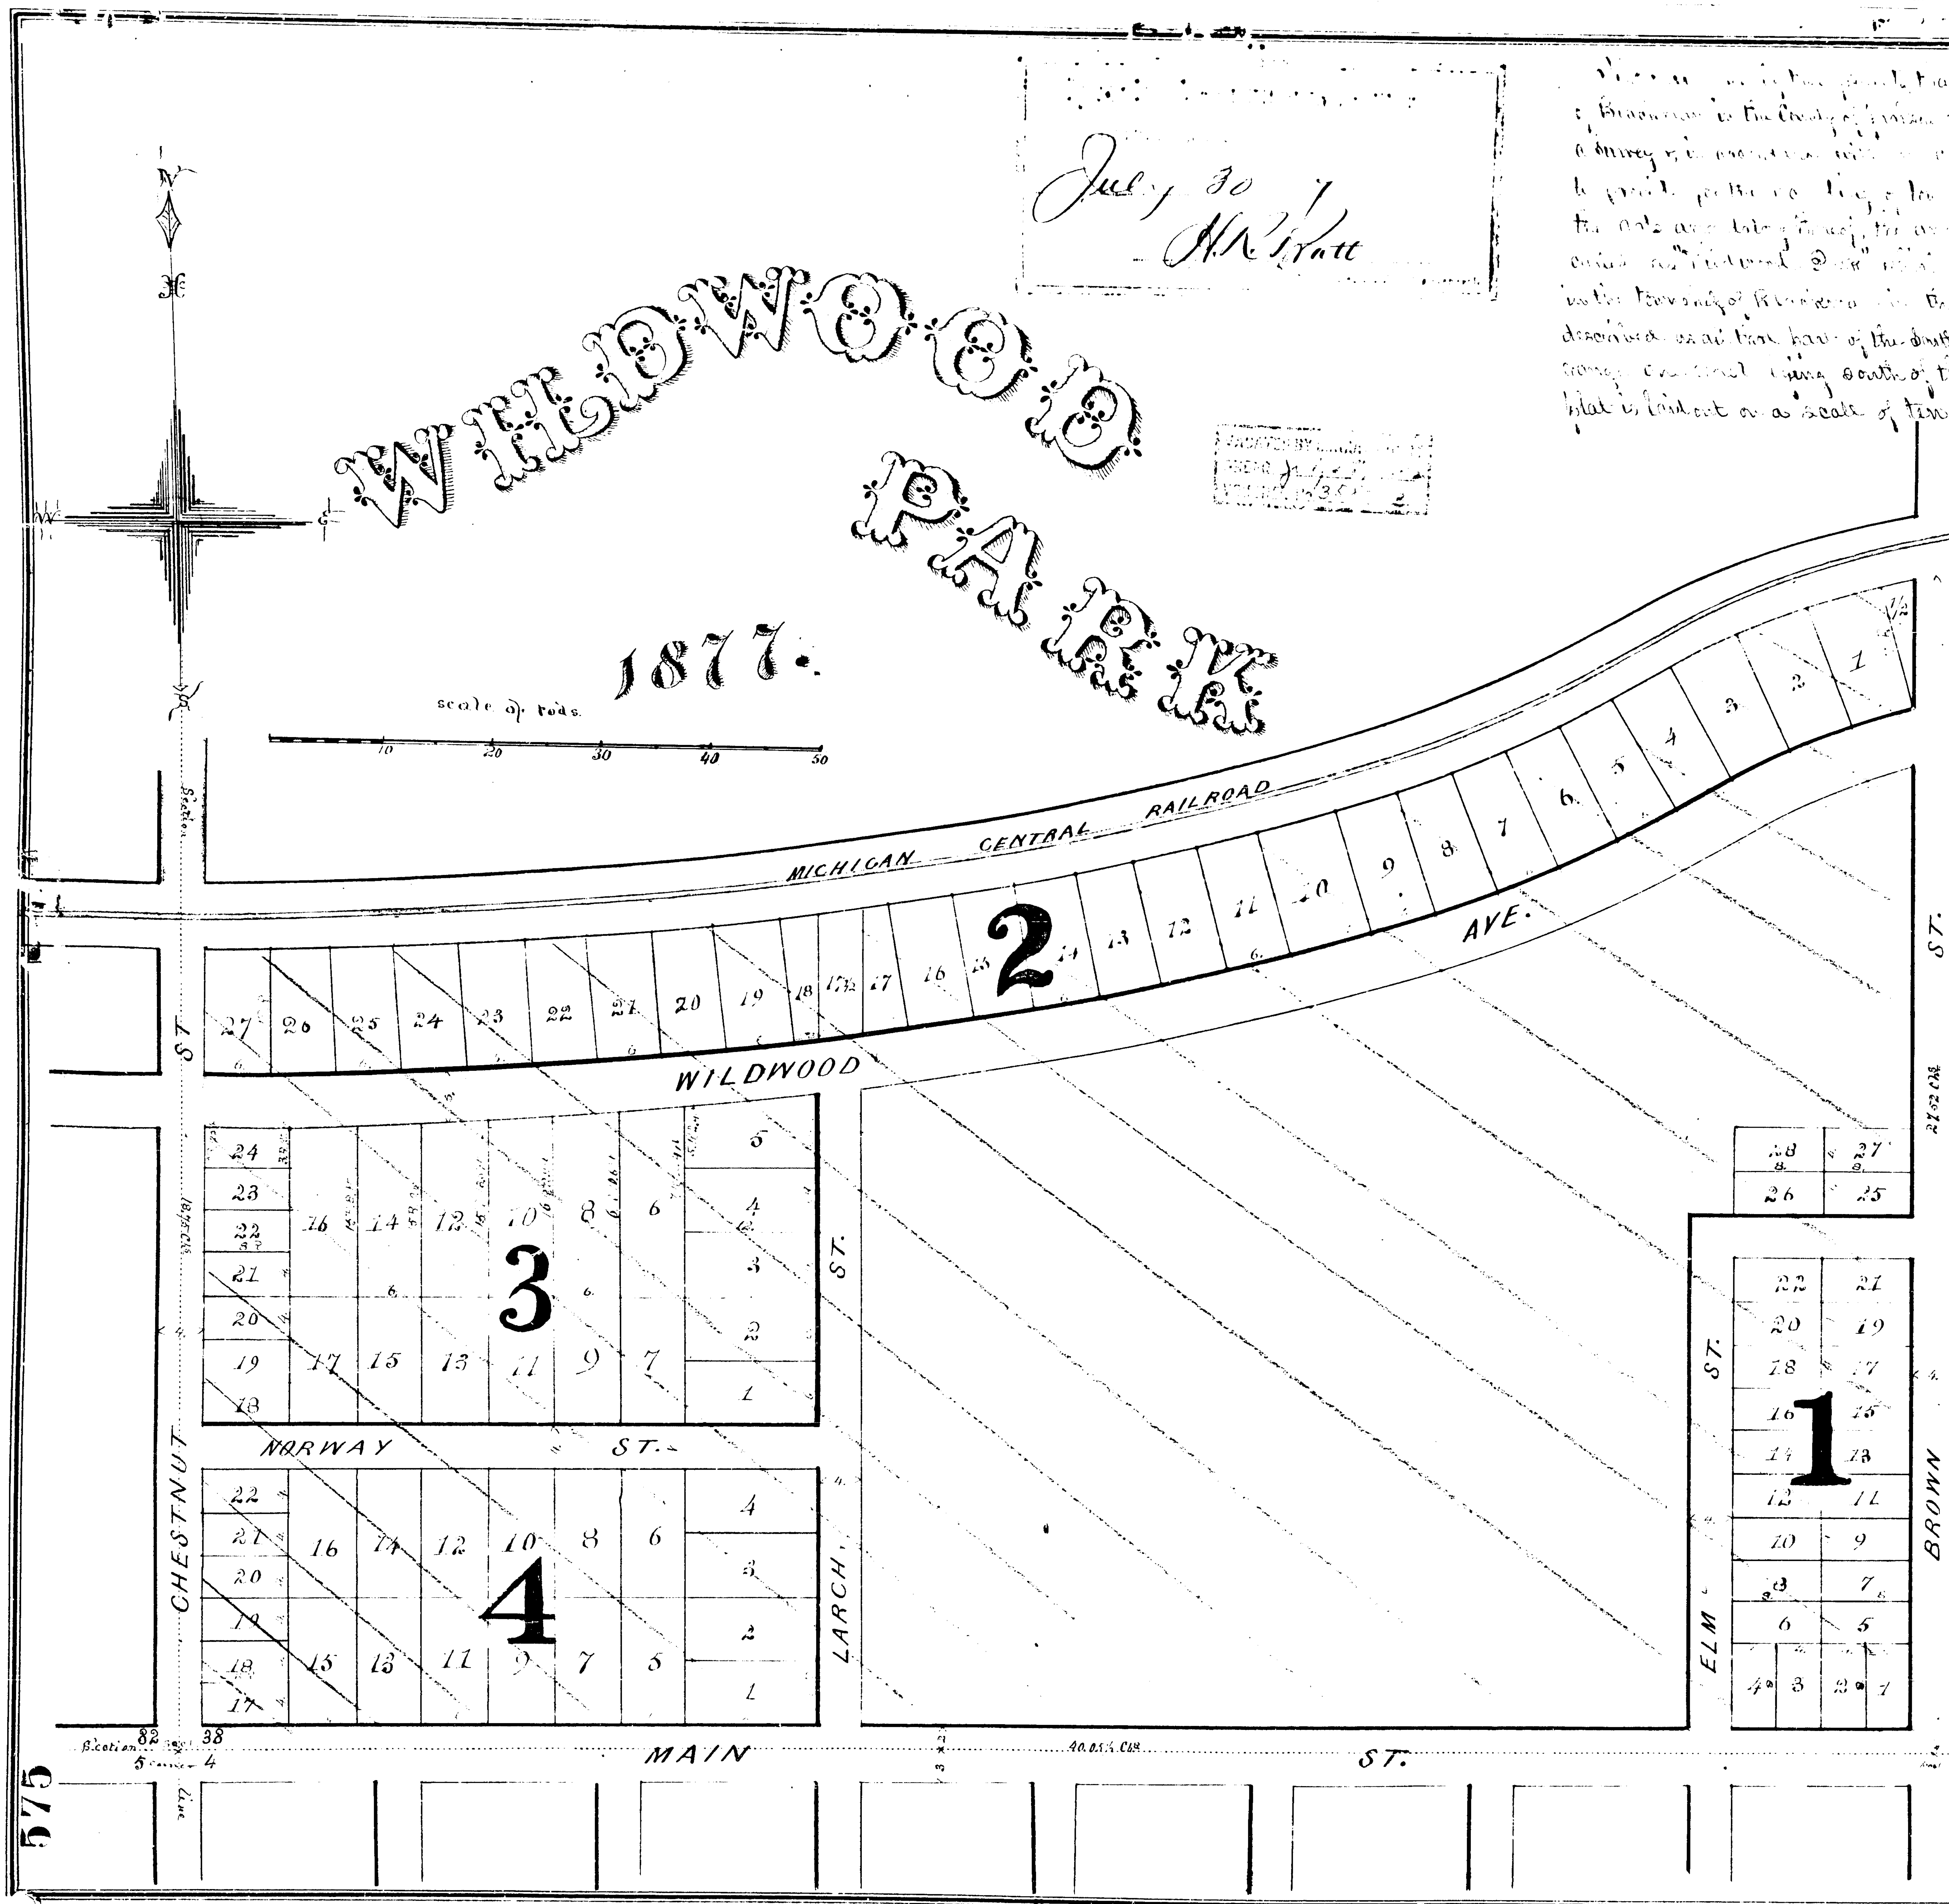

[illegible] in these presents that We Elihu Cooley and Sarah A. Cooley his wife of the township of Blackman in the County of Jackson and State of Michigan, have caused to be made by John L. Mitchell a survey [illegible] in accordance with [illegible] the Legislature of the [illegible] to provide for the [illegible] and the lots are [illegible] the annexed true map and plat of a village to be known and called as "Wildwood Park" which map and plat embraces all that part of land in the township of Blackman in the County of Jackson and State of Michigan [illegible] described as all that part of the South west quarter of section thirty three in town two south of range one east lying south of the south line of the Michigan Central Rail Road, said plat is laid out on a scale of ten rods to the inch, the numbers of the lots are written in black ink on each lot, the Blocks are indicated by large figures near the centre of each Block. The ~~streets to~~ be called as designated on said map and ~~to be of~~ the width thereon designated by small figures indicating rods and are hereby forever dedicated to the public as streets, excepting and reserving to the said Elihu Cooley and Sarah A. Cooley his wife and to their heirs and assigns the right to maintain gates across the following streets namely Wildwood Avenue, Elm Street, Larch Street and Norway Street. All gravel, stone and sand in the streets named on said plat is expressly hereby reserved for use in such streets named and no part thereof is to be used on any property outside of the property in said plat. There is also reserved to said Elihu Cooley and Sarah A. Cooley his wife and to their heirs and assigns the right to control the grades of all the streets named in said plat. The length and width of the lots are indicated in rods and feet by small figures on the line of the lot.

In witness whereof the said Elihu Cooley and Sarah A. Cooley his wife have hereunto set their hands and seals this Eleventh day of July A.D. 1877

In presence of
Lizzie A. Cooley
W. W. Milliman

Elihu Cooley (L.S.)
Sarah A. Cooley (L.S.)
John L. Mitchell (L.S.)

State of Michigan }
County of Jackson } On this Eleventh day of July A.D. 1877 before me the subscriber a Notary Public in and for said County, personally appeared Elihu Cooley, Sarah A. Cooley and John L. Mitchell, to me known to be the same persons who executed the above instrument and acknowledged the same to be their free act and deed.

William W. Milliman
Notary Public

State of Michigan
County of Jackson ss I Anson Tousley, Register of Deeds of said County of Jackson and I John L. Mitchell surveyor and maker of the map and plat known as "Wildwood Park", do hereby certify that we have carefully compared the map and plat on this sheet with the original map and plat known as "Wildwood Park" and we do also certify that the same is an exact duplicate of said original map and plat and of the whole of said map and plat, as the same appears of Record

In witness whereof we have hereunto set our hands this Eleventh day of July A.D. 1877

Anson Tousley Register of Deeds
John L. Mitchell Surveyor

13783

575