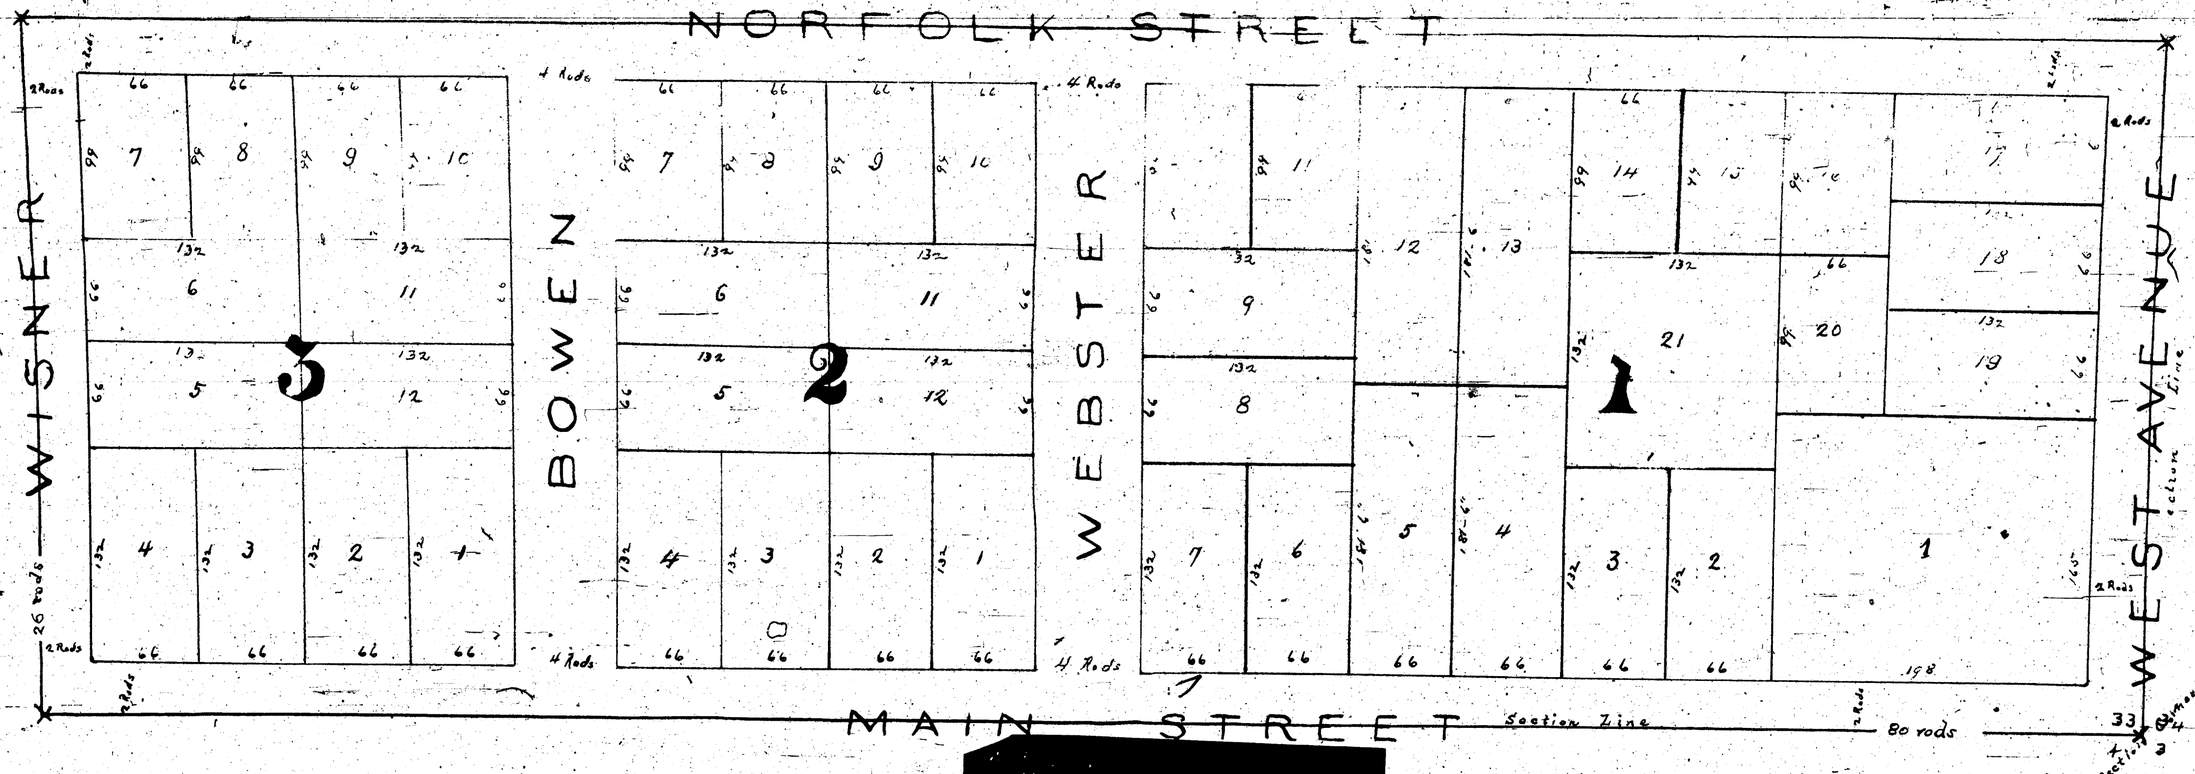

RED figures on plan denote number of block
black " " centre of lot show the number of lot
" " " margin of lot show dimension in feet

PLAN

of LAND belonging to

LEONARD H. FIELD

and hereby platted as FIELD'S ADDITION to the CITY OF JACKSON

being all that certain piece or parcel of land lying and being in the CITY and COUNTY of JACKSON State of MICHIGAN. known and described as follows; Viz, The South part of the East half of the South East Quarter of Section Thirty three (33) in Town Two (2) South of Range one (1) West Containing Thirteen (13) acres of land, being a piece of land Eighty (80) rods long East and West by Twenty six (26) rods North and South. The streets, as platted, are hereby dedicated to the public as highways

Leonard H Field Proprietor
Alla R. Field
W. J. Rayner Draughtsman
Robert E. Williams Civil Engineer

B. F. Burgess
A. J. Towsley
Notaries

STATE OF MICHIGAN — COUNTY OF JACKSON — SS.

On this twenty third day of May in the year one thousand eight hundred and eighty five before me the subscriber a Notary Public in and for said County personally appeared Leonard H. Field Alla R. Field and Robert E. Williams to me known to be the same persons described in and who executed the above instrument and acknowledged the same to be their free act and deed.

B. F. Burgess
Notary Public

STATE of MICHIGAN } SS.
COUNTY of JACKSON }

We A. J. Towsley Register of deeds and Robert E. Williams Civil Engineer hereby certify that we have carefully compared this duplicate plan with the original plan of land belonging to Leonard H. Field and that it is an exact duplicate thereof and of the whole of said map or plan.

A. J. Towsley Register
Robert E. Williams C. Engineer

Register's Office Jackson County } A true copy of the original Recorded this 23d day of May A.D. 1885.
A. J. Towsley Register

This is a Compared Copy of Plat on Old Plats Book page in Made for and by authority of Auditor General at Jackson mich March 24th 1916. by [illegible] Plat Examiner. A.G. Dept

1789

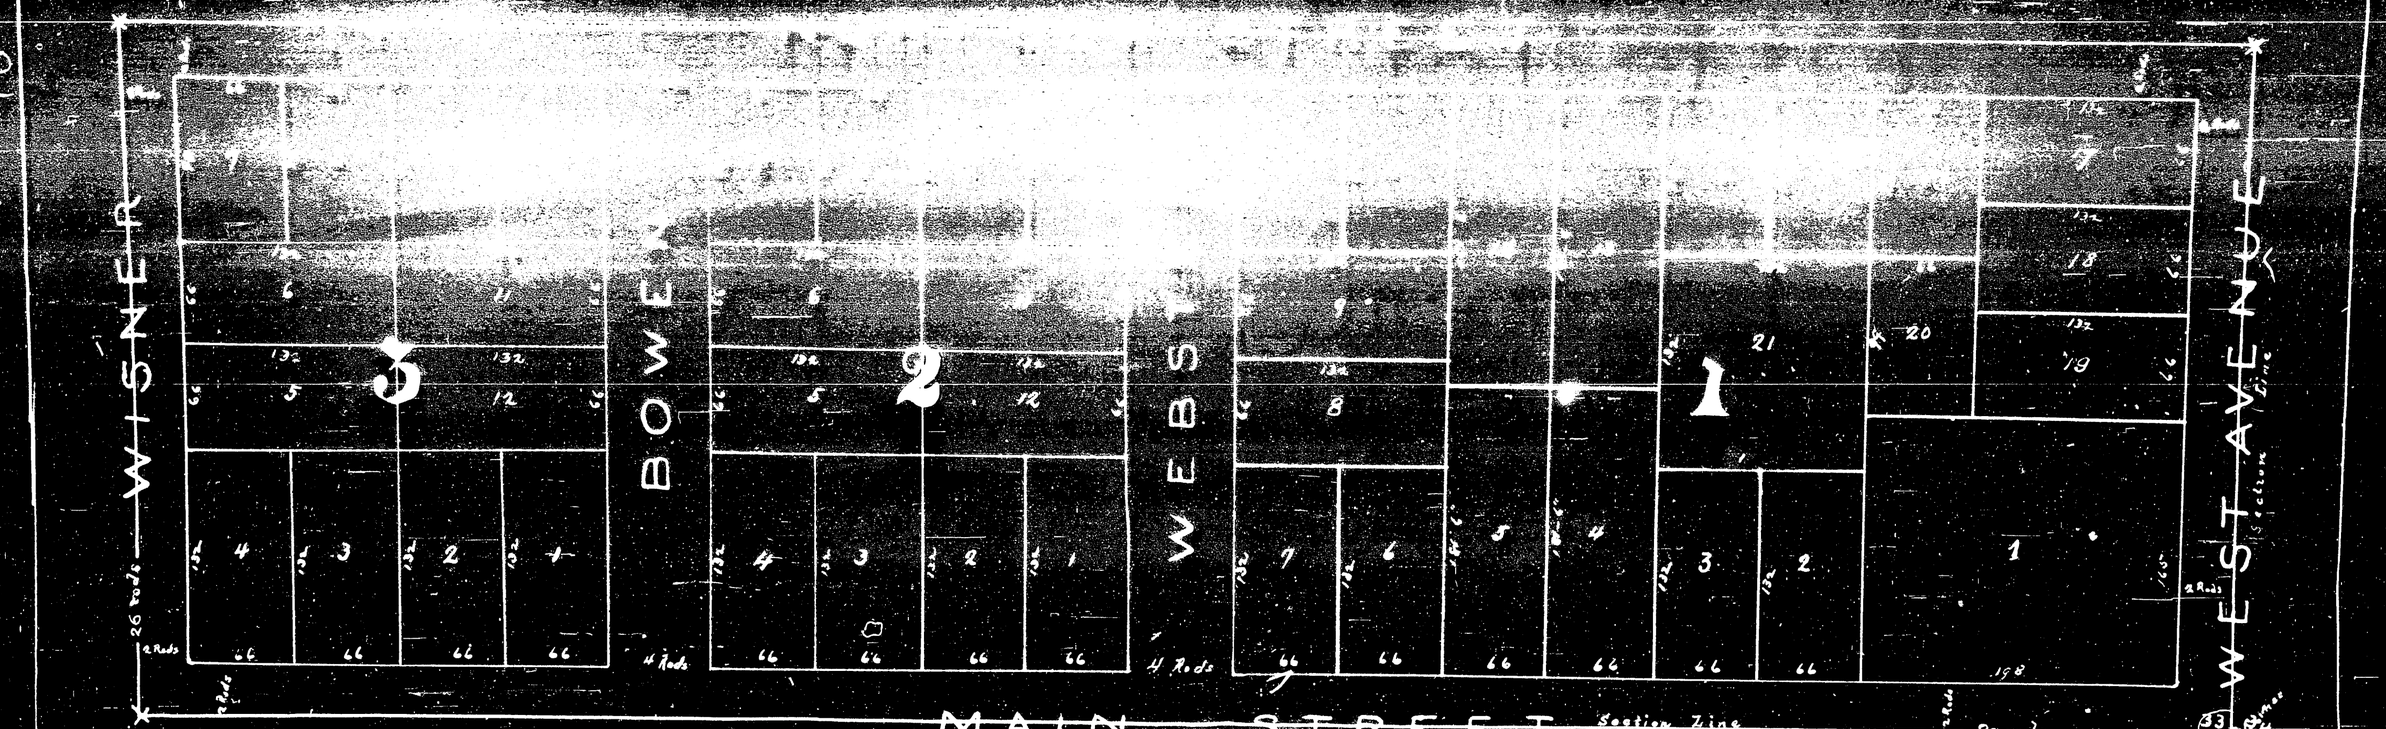

PLAN

of LAND belonging to

LEONARD H. FIELD

and hereby platted as FIELD'S ADDITION to the CITY OF JACKSON

being all that certain piece or parcel of land lying and being in the CITY and COUNTY of JACKSON—State of MICHIGAN, known and described as follows; Viz, The South part of the East half of the South East Quarter of Section Thirty three (33) in Town Two (2) South of Range one (1) West Containing Thirteen (13) acres of Land, being a piece of land Eighty (80) rods long East and West by Twenty six (26) rods North and South. The streets, as platted, are hereby dedicated to the public as highways

B. F. Burgess
A. J. Towsley

Leonard H. Field Proprietor
Alla R. Field
Wm. N. Rayner Draughtsman
Robert E. Williams Civil Engineer

STATE OF MICHIGAN—COUNTY OF JACKSON—SS.

On this twenty third day of May in the year one thousand eight hundred and eighty five before me the subscriber a Notary Public in and for said County personally appeared Leonard H. Field Alla R. Field and Robert E. Williams to me known to be the same persons described in and who executed the above instrument and acknowledged the same to be their free act and deed.

B. F. Burgess
Notary Public

- Red figures on plan denote number of block
- black " " centre of lot show the number of lot
- " " " margin of lot show dimensions in feet

STATE of MICHIGAN } SS.
COUNTY of JACKSON }

We A. J. Towsley Register of deeds and Robert E. Williams Civil Engineer hereby certify that we have carefully compared this duplicate plan with the original plan of land belonging to Leonard H. Field and that it is an exact duplicate thereof and of the whole of said map or plan.

A. J. Towsley Register
Robert E. Williams C. Engineer

Register's Office } A true copy of the original Recorded
Jackson County } this 24th day of May AD 1885
A. J. Towsley Register

13789