


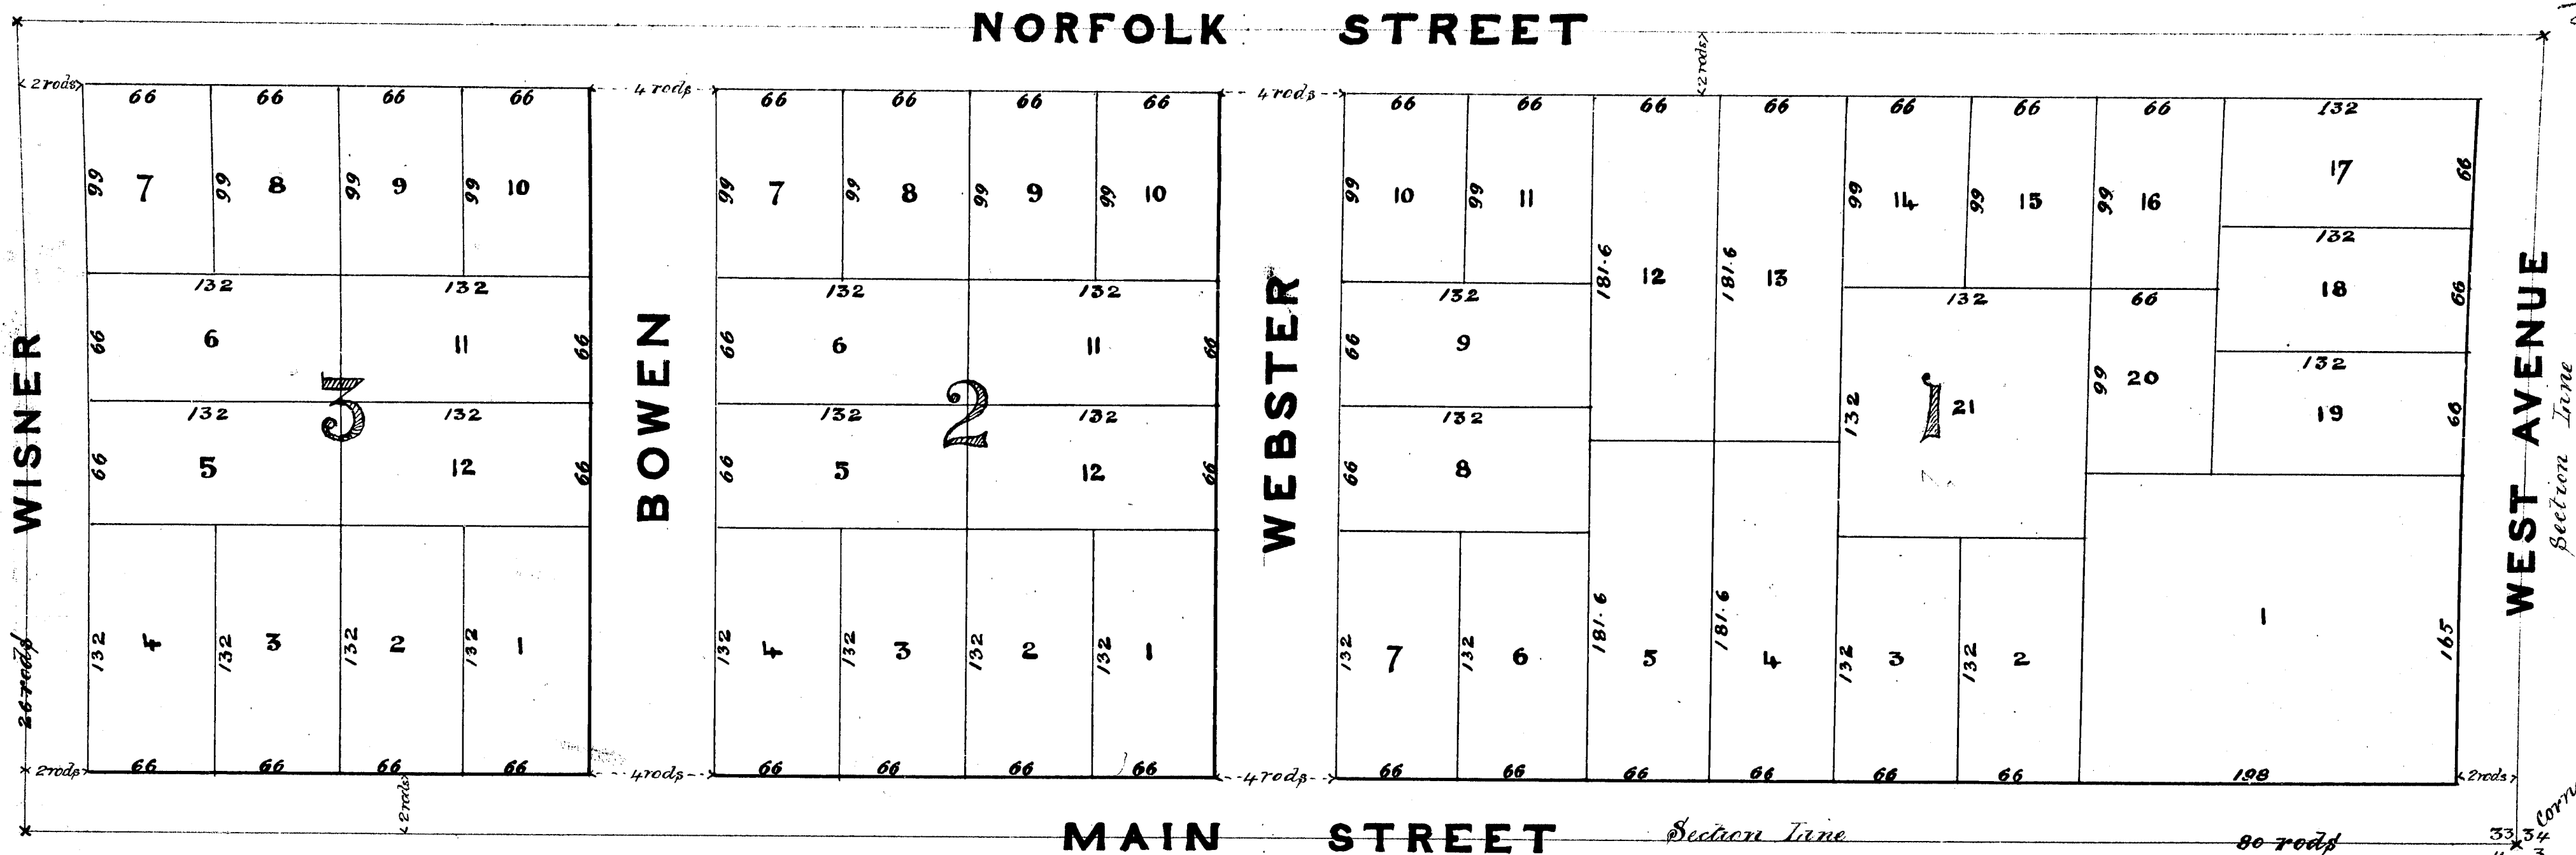

Scale one inch—66 feet—4 rods

RED figures on plan denote number of Block
BLACK " " center of lot show number of lot
" " margin of lot show dimensions in feet

State of Michigan } ss. We, Allen J. Townley, Register of Deeds, and Robert E. Williams, Surveyor, hereby certify that we have ~~carefully~~ carefully compared this duplicate plat with the original plat of L. H. Field's Addition to the City of Jackson and that it is an exact duplicate thereof and of the whole of such map or plat.

Signed { A. J. Townley, Register of Deeds
Robert E. Williams, Surveyor

Register's Office } Michigan
Jackson County }

Received this 5th day of June, A.D. 1885, at 4²⁰ o'clock P.M. and recorded in Record of Plats on page 31
(Signed) A. J. Townley, Register

State of Michigan } ss. We, Allen J. Townley, Register of Deeds, and Robert E. Williams, Surveyor, hereby certify that we have separately carefully compared the annexed copy with the duplicate plat of L. H. Field's Addition to the City of Jackson now of record in the office of said Register of Deeds, and that it is a true transcript therefrom and of the whole of such duplicate, so recorded.

Allen J. Townley, Register of Deeds
Robert E. Williams - Surveyor

MAIN STREET changed to
MICHIGAN AVENUE Jan 19-1924
Vol 73-1925

L.H.FIELD'S ADDITION TO THE CITY OF JACKSON

Be it known that Leonard H. Field of the City and County of Jackson in the State of Michigan, proprietor of the lands herein platted and Alla R. Field his wife have caused Robert E. Williams, a civil engineer, to survey said lands and premises and to make this true map or plat of the same; said lands being described as follows viz; all that piece or parcel of land lying and being in the City and County of Jackson and State of Michigan known and described as follows viz; the south part of the east half of the South East quarter of Section 33 in town 2 South of Range 1 West, being a piece of land 80 rods long East and West and 26 rods wide North and South, containing 13 acres of land. The said lands and premises dedicated as an Addition to the City of Jackson, and the streets as platted are hereby dedicated to the public to be used as Highways.

Witnesses { William D. Smith
Nellie M. Porter

Signed { Leonard H. Field
Alla R. Field
Robert E. Williams

RECEIVED AND FILED

In Auditor General's Office

July 7, 1885

H. R. Pratt

Dep. Aud. Genl.


State of Michigan } ss.
County of Jackson }

On this twenty-ninth day of May A.D. 1885 before me the undersigned, a Notary Public, in and for said County of Jackson personally appeared Leonard H. Field, Alla R. Field, his Wife, and Robert E. Williams, to me known to be the same persons described who executed the above instrument and severally acknowledged the same to be their free act and deed.

Signed { Nehemiah H. King
Notary Public

13790

NORFOLK STREET

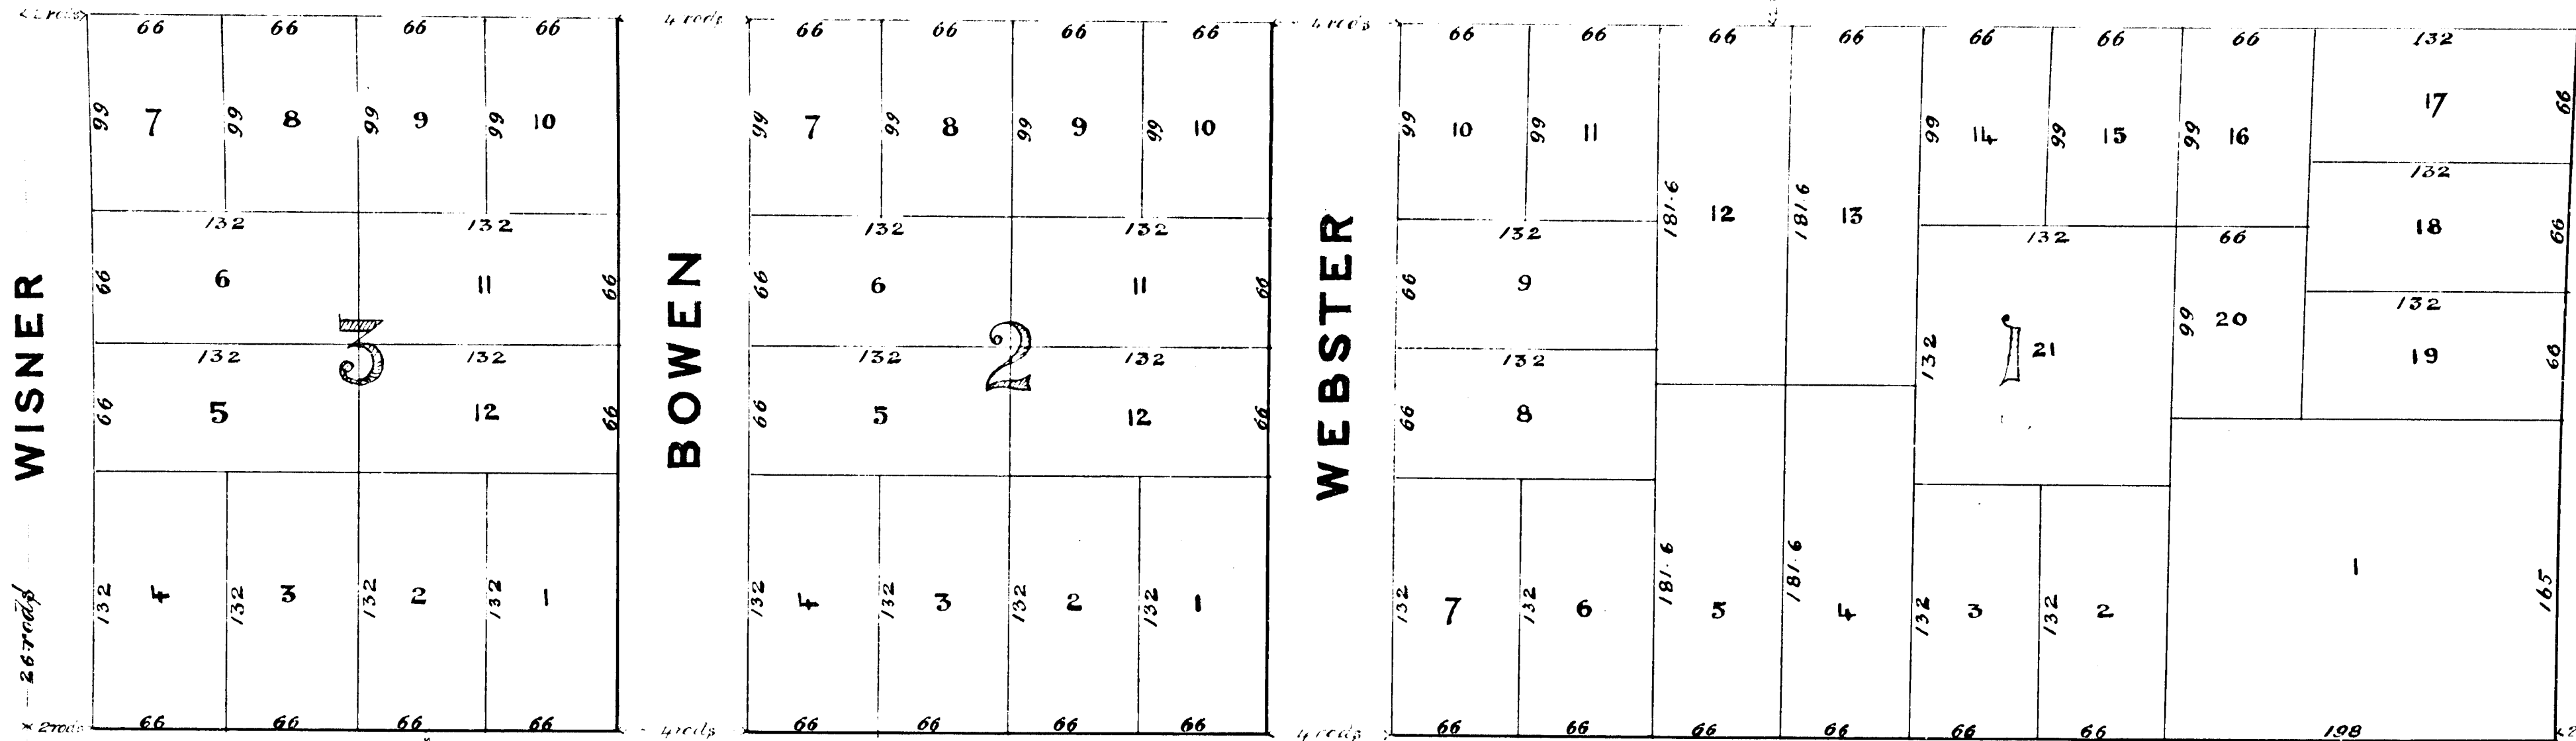

WEST AVENUE
Section Line

MAIN STREET

Scale one inch—66 feet—4 rods

RED figures on plan denote number of Block
BLACK " " center of lot show number of lot
margin of lot show dimensions in feet

State of Michigan } ss. We, Allen J. Tomlin, Register of Deeds and Robert E. Williams, Surveyor, hereby certify that we have separately carefully compared this duplicate plat with the original plat of L. H. Field's Addition to the City of Jackson, and that it is an exact duplicate thereof and of the whole of such map or plat.

Signed: Allen J. Tomlin, Register of Deeds
Robert E. Williams, Surveyor

Register's Office
Jackson County, Michigan

Received this 5th day of June A.D. 1885, at 4²⁰ o'clock P.M. and recorded in Record of Plats on page 31
(Signed) Allen J. Tomlin, Register

State of Michigan } ss. We, Allen J. Tomlin, Register of Deeds and Robert E. Williams, Surveyor, hereby certify that we have separately carefully compared the annexed copy with the duplicate plat of L. H. Field's Addition to the City of Jackson, now of record in the office of said Register of Deeds, and that it is a true transcript therefrom and of the whole of such duplicate, so recorded.

Allen J. Tomlin, Register of Deeds
Robert E. Williams, Surveyor

MAIN STREET changed to
MICHIGAN AVENUE July 14 1890
V. 17-14-90

L.H.FIELD'S ADDITION TO THE CITY OF JACKSON

Be it known that Leonard H. Field of the City and County of Jackson in the State of Michigan, proprietor of the lands herein platted and Alla R. Field his wife have caused Robert E. Williams, a civil engineer, to survey said lands and premises and to make this true map or plat of the same; said lands being described as follows viz: all that piece or parcel of land lying and being in the City and County of Jackson and State of Michigan known and described as follows viz: the south part of the east half of the South East quarter of Section 33 in town 2 South of Range 1 West, being a piece of land 80 rods long East and West and 26 rods wide North and South, containing 13 acres of land. The said lands and premises dedicated as an Addition to the City of Jackson, and the Streets as platted are hereby dedicated to the public to be used as Highways.

Witnesses: William D. Smith
Willie M. Porter

Signed: Leonard H. Field
Alla R. Field
Robert E. Williams

RECEIVED AND FILED

in Auditor General's Office

July 7 1885

A. R. Pratt

Dep. Aud. Genl.

State of Michigan } ss.
County of Jackson

On this twenty ninth day of May A.D. 1885 before me the undersigned, a Notary Public, in and for said County of Jackson personally appeared Leonard H. Field, Alla R. Field, his Wife, and Robert E. Williams to me known to be the same persons described who executed the above instrument and severally acknowledged the same to be their free act and deed.

Signed: Nehemiah H. King
Notary Public

13790