

Know all men by these presents, that we, Hiram H. Smith and Harriet B. Smith his wife Walter B. Webb and Julia A. Webb his wife, all of the city and county of Jackson state of Michigan, proprietors of the land herein-after described, have caused Charles B. Hyde a surveyor of the city, county, and state, aforesaid, to make this map or plat known as the map or plat of East Addition Number Four to the city of Jackson, and is described as being on the east side of the east half of the southwest quarter of section thirty-six town two south range one west and bounded as follows. Commencing one foot west of an iron stake in the north and south quarter line of said section thirty-six and in the center of East Main Street eight and forty-four hundredths ( $\frac{844}{100}$ ) chains south of the center of said section, which center is marked by a large stone in the center of Ganson street; thence south from the starting point parallel with the quarter line and one foot distant therefrom seven hundred twenty nine and twenty three hundredths ( $\frac{72923}{1000}$ ) feet to the north line of Tyson street; thence west along the north line of Tyson street eight hundred and nineteen and eight hundredths ( $\frac{8198}{100}$ ) feet; thence north parallel with the north and south quarter line aforesaid, five hundred and eighteen and one half ( $\frac{5181}{2}$ ) feet to the center of East Main Street; thence north seventy six degrees east along center of said street eight hundred and forty three and sixty-two hundredths ( $\frac{84362}{1000}$ ) feet to the place of beginning.

This map is made on a scale of eighty (80) feet to the inch, the sizes of the lots are in feet and marked by figures or indicated by signs on the sides of each lot. The numbers of the blocks are in red figures and the numbers of the lots are in black figures near the centers of the same.

The above described lands are hereby dedicated as an Addition to the city of Jackson, Jackson county Michigan. The streets are named as shown on the map and their widths are shown by figures or their sums, on each street, and they are hereby dedicated to the public to be used only as highways.

In witness whereof the said parties have caused this instrument to be executed under their hands and seals, this 15<sup>th</sup> day of September in the year one thousand eight hundred and eighty-seven

Signed and sealed in presence of

Margaret C. McCall  
Fred J. Hall

Hiram H. Smith  
Harriet B. Smith  
Walter B. Webb  
Julia A. Webb  
Charles B. Hyde

State of Michigan  
County of Jackson ) ss. On this 15<sup>th</sup> day of September before me a Notary Public in and for said county personally appeared Hiram H. Smith Harriet B. Smith Walter B. Webb and Julia A. Webb and Charles B. Hyde surveyor, who are by me known to be the persons who made and executed this plat of East Addition Number Four to the city of Jackson, and who severally acknowledge the same to be their free act and deed

Examined and Approved  
September 21<sup>st</sup> 1887  
H. R. Pratt  
Deputy Auditor Genl

Fred J. Hall Notary Public  
Jackson Jackson Co. Mich.

State of Michigan  
County of Jackson ) ss. We, C. E. Townsend, Register of deeds, and Charles B. Hyde Surveyor, hereby certify that we have each carefully compared this copy with the original plat of East Addition Number Four to the city of Jackson and that it is an exact copy thereof and of the whole of such original map or plat


C. E. Townsend Register of Deeds  
Charles B. Hyde Surveyor

State of Michigan  
County of Jackson ) ss. We, C. E. Townsend, Register of deeds and Charles B. Hyde Surveyor hereby certify that we have each carefully compared the annexed copy with the plat of East Addition Number Four to the city of Jackson now of record in the office of said Register of deeds, and that is a true transcript therefrom and of the whole of such record

C. E. Townsend Register of Deeds  
Charles B. Hyde Surveyor

Received for Record the 7<sup>th</sup> day of February, A.D. 1888 at 4 o'clock P. M. and filed in Book of Plats number Four, on Page 4

C. E. Townsend  
Register of Deeds, Jackson County

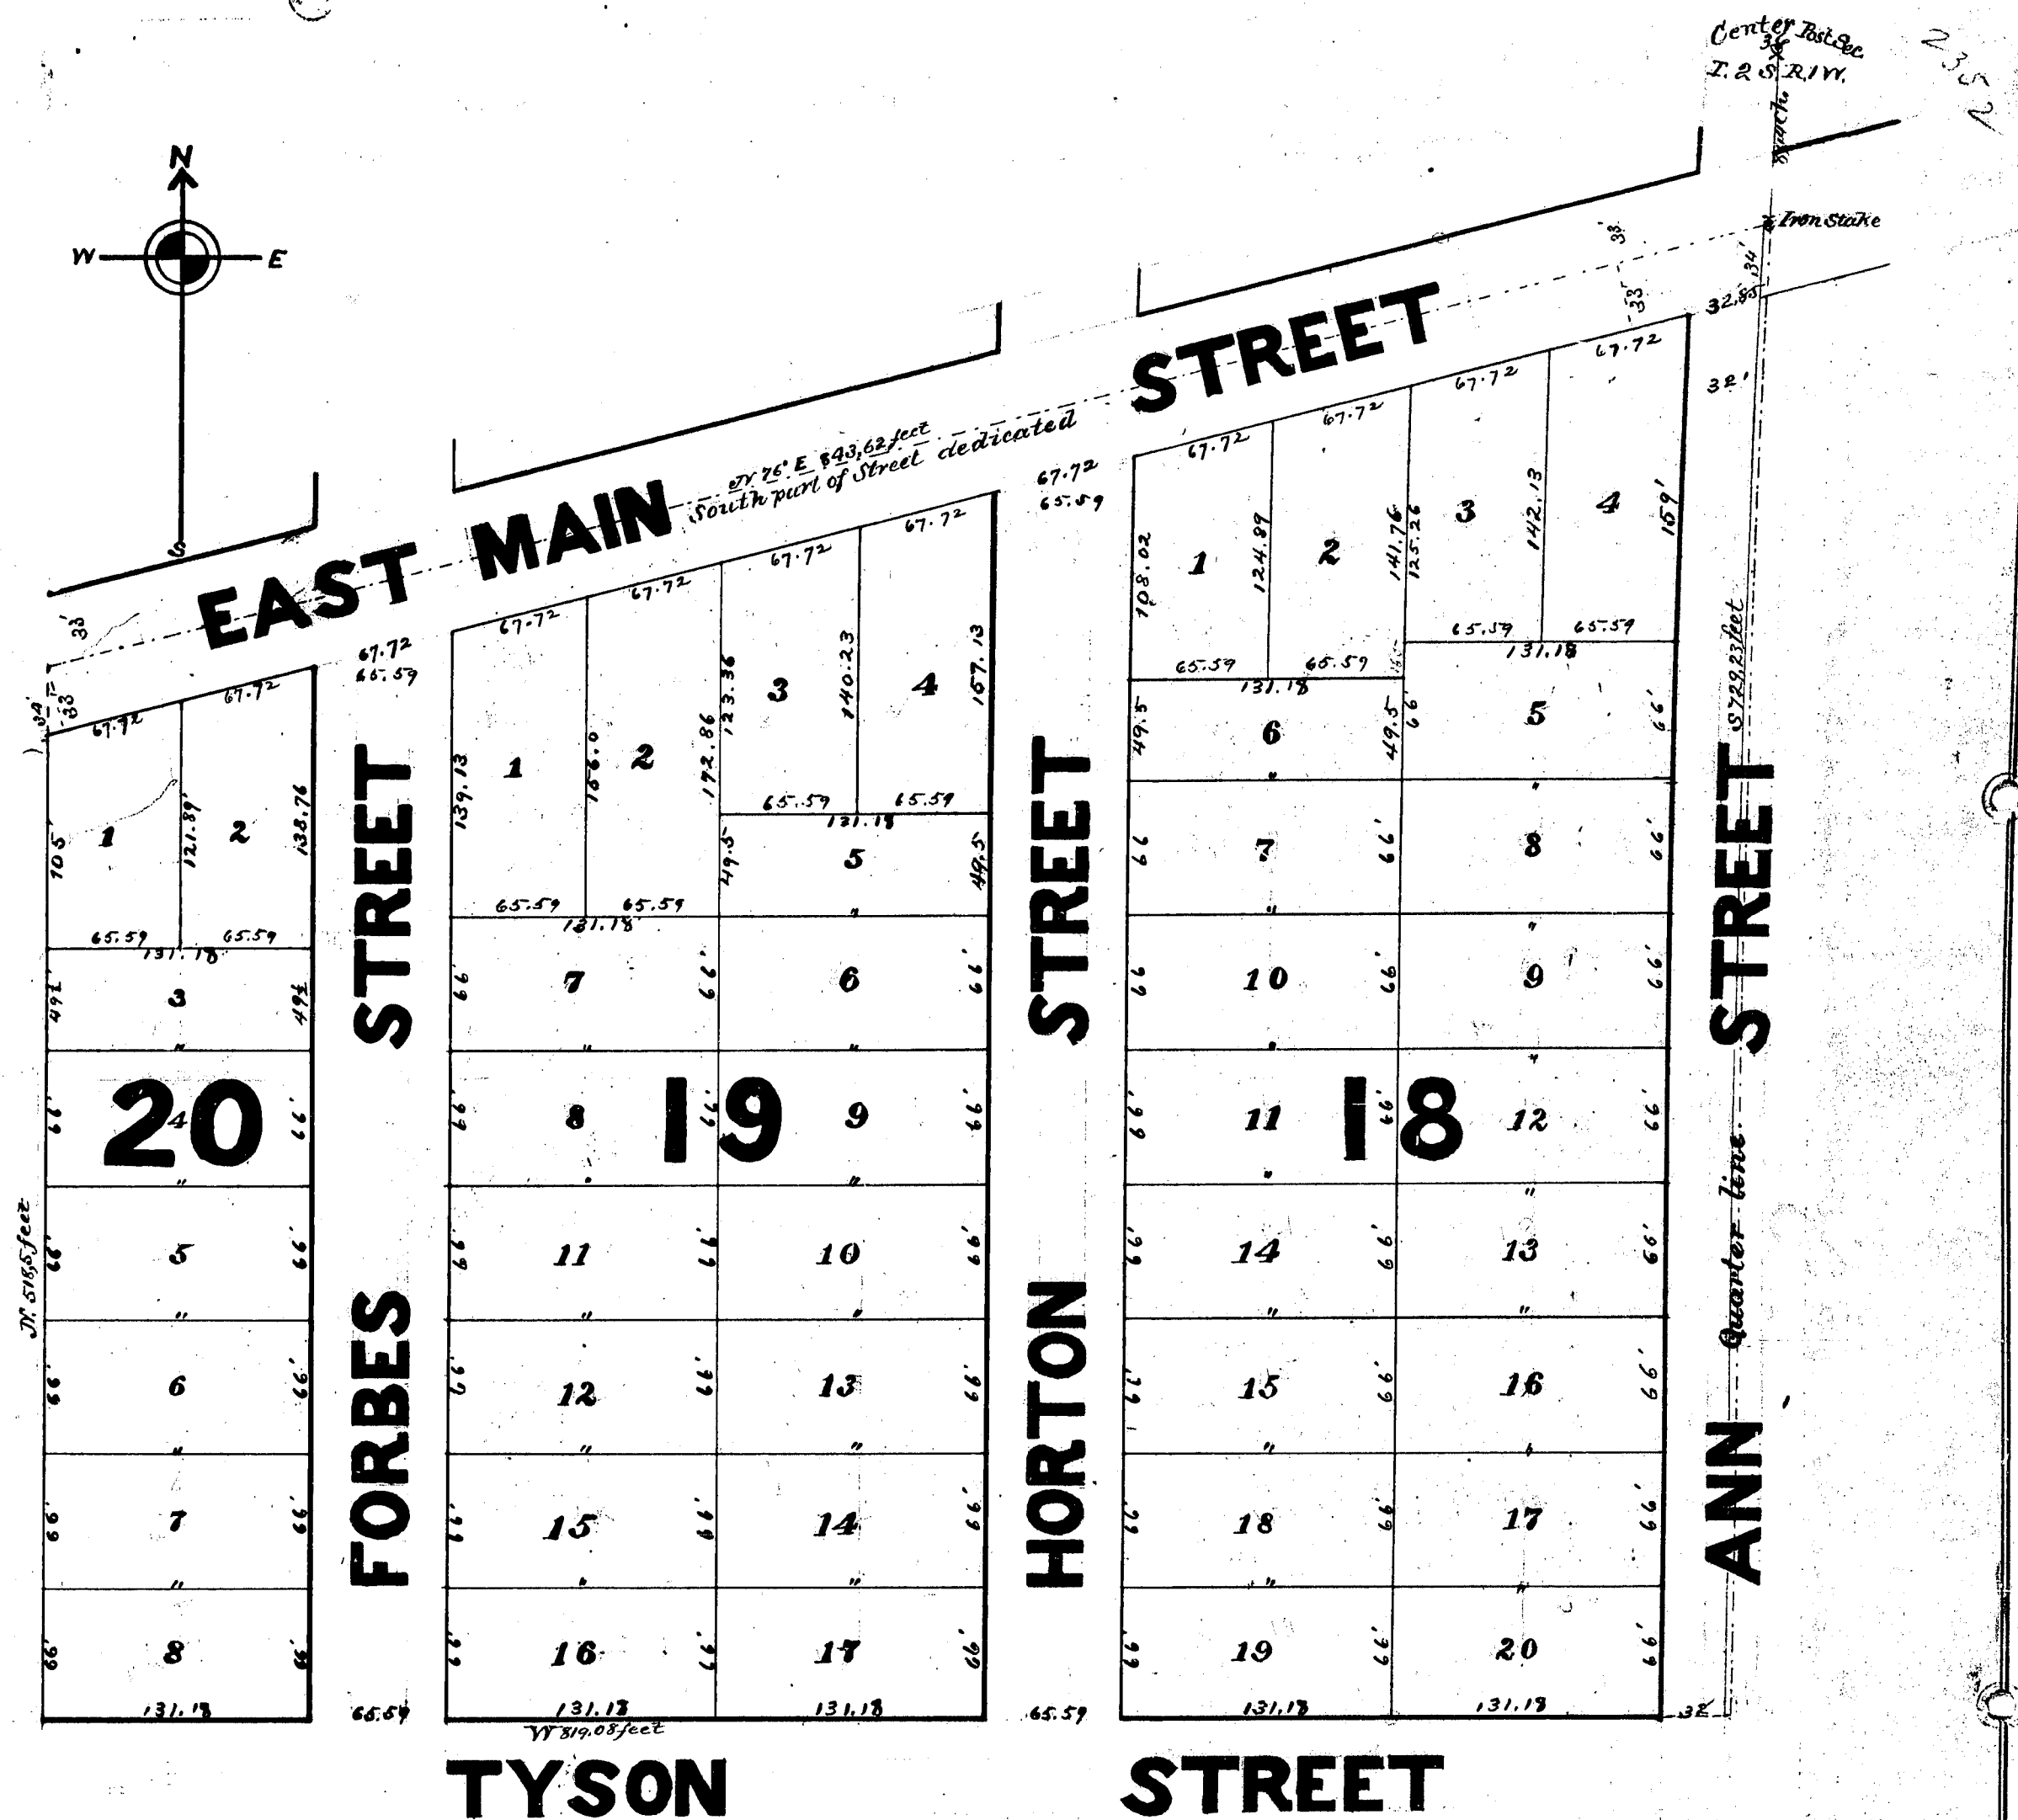

RECEIVED AND FILED.  
In Auditor General's Office.  
February 13 1888  
H. R. Pratt  
Dep. Aud. Genl.

MAP OF  
**East Addition  
NUMBER FOUR,**  
TO THE  
**CITY OF JACKSON  
MICHIGAN.**

SCALE — 80 FEET = 1 INCH.

EAST MAIN STREET  
changed to Michigan  
AVENUE Jan'y 19-1924  
Vol. 73-1925

13792

Know all men by these presents, that we, Hiram H. Smith and Harriet B. Smith his wife Walter B. Webb and Julia A. Webb his wife, all of the city and county of Jackson state of Michigan, proprietors of the land herein-after described, have caused Charles B. Hyde a surveyor of the city, county, and state, aforesaid, to make this map or plat known as the map or plat of East Addition Number Four to the city of Jackson, and is described as being on the east side of the east half of the southwest quarter of section thirty-six town two south range one west and bounded as follows. Commencing one foot west of an iron stake in the north and south quarter line of said section thirty-six and in the center of East Main Street eight and forty-four hundredths (84/100) chains south of the center of said section, which center is marked by a large stone in the center of Hanson street; thence south from the starting point parallel with the quarter line and one foot distant therefrom seven hundred twenty nine and twenty three hundredths (729.23) feet to the north line of Tyson street; thence west along the north line of Tyson street eight hundred and nineteen and eight hundredths (819.08) feet; thence north parallel with the north and south quarter line aforesaid, five hundred and eighteen and one half (518.5) feet to the center of East Main Street; thence north seventy six degrees east along center of said street eight hundred and forty three and sixty-two hundredths (843.62) feet to the place of beginning.

This map is made on a scale of eighty (80) feet to the inch, the sizes of the lots are in feet and marked by figures or indicated by signs on the sides of each lot. The numbers of the blocks are in red figures and the numbers of the lots are in black figures near the centers of the same.

The above described lands are hereby dedicated as an addition to the city of Jackson, Jackson county Michigan. The streets are named as shown on the map and their widths are shown by figures or their sums, on each street, and they are hereby dedicated to the public to be used only as highways.

In witness whereof the said parties have caused this instrument to be executed under their hands and seals, this 13<sup>th</sup> day of September in the year one thousand eight hundred and eighty-seven

Signed and sealed in presence of

Margaret C. McCall  
Fred J. Hall

Hiram H. Smith  
Harriet B. Smith  
Walter B. Webb  
Julia A. Webb  
Charles B. Hyde

State of Michigan)  
County of Jackson) ss. On this 13<sup>th</sup> day of September before me a Notary Public in and for said county personally appeared Hiram H. Smith Harriet B. Smith Walter B. Webb and Julia A. Webb and Charles B. Hyde surveyor, who are by me known to be the persons who made and executed this plat of East Addition Number Four to the city of Jackson, and who severally acknowledge the same to be their free act and deed

Examined and Approved  
September 21<sup>st</sup> 1887  
H. R. Pratt  
Deputy Auditor Genl.

Fred J. Hall Notary Public  
Jackson Jackson Co. Mich.


State of Michigan)  
County of Jackson) ss. We, C. E. F. Register of deeds, and Charles B. Hyde Surveyor, hereby certify that we have each carefully compared this copy with the original plat of East Addition Number Four to the city of Jackson and that it is an exact copy thereof and of the whole of such original map or plat

C. E. F. Register of Deeds  
Charles B. Hyde Surveyor

State of Michigan)  
County of Jackson) ss. We, C. E. F. Register of deeds, and Charles B. Hyde Surveyor hereby certify that we have each carefully compared the annexed copy with the plat of East Addition Number Four to the city of Jackson now of record in the office of said Register of deeds, and that is a true transcript therefrom and of the whole of such record

C. E. F. Register of Deeds  
Charles B. Hyde Surveyor

Received for Record the 7<sup>th</sup> day of February, A.D. 1888 at 7 o'clock P. M. and filed in Book E of Plats number Four, on Page 4

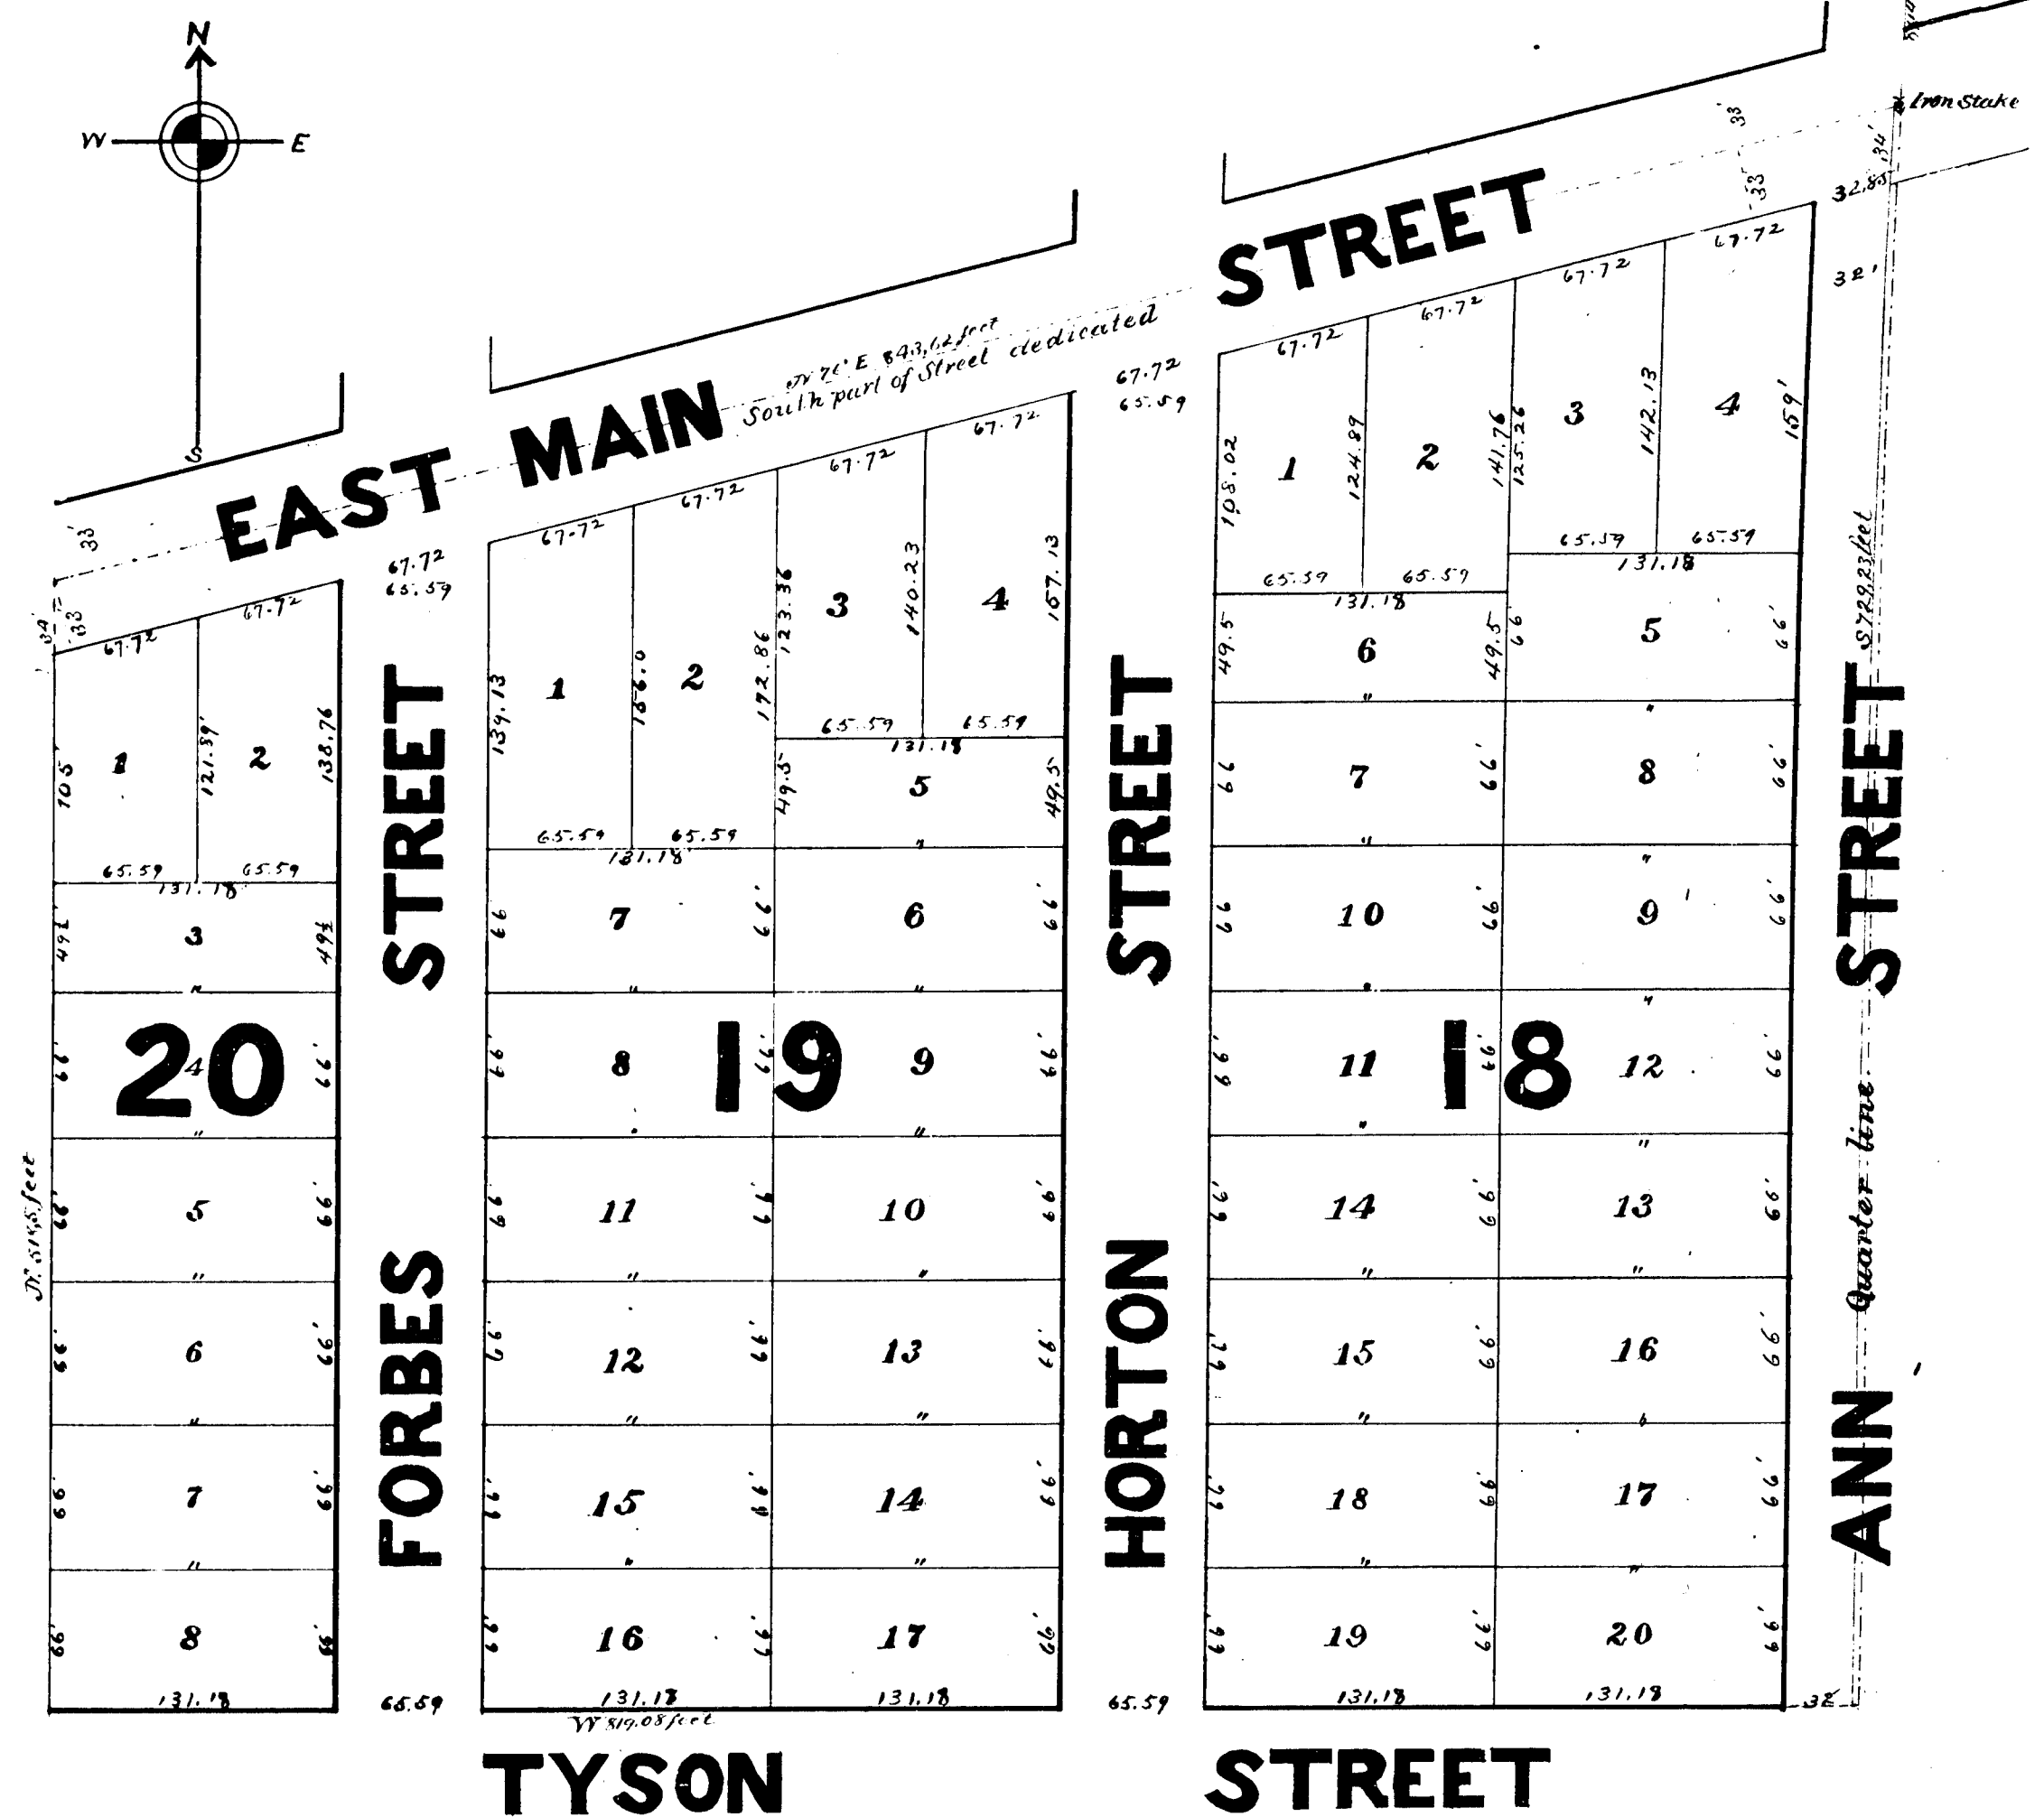

RECEIVED AND FILED  
in Auditor General's Office  
February 13 1888  
H. R. Pratt

MAP OF  
**East Addition  
NUMBER FOUR,**  
TO THE  
**CITY OF JACKSON  
MICHIGAN.**

EAST MAIN STREET  
changed to Michigan  
AVENUE Jan'y 19-1920  
Vol. 73-1925

SCALE - 80 FEET = 1 INCH.

13792