

MAP OF WESTLAWN Addition to the CITY OF JACKSON MICHIGAN.

Scale, 100 FEET = 1 INCH.

Received and Filed
IN AUDITOR GENERAL'S OFFICE
January 5, 1889
H. R. Pratt
Deputy Auditor General.

Description of monuments and witnesses, location shown on map by letters

- A. Iron post to Dr. T. Main's iron fence, no witnesses, east side of post
- B. Iron stake witnesses Maple 14' westerly, 26' Elm 15' north 5'
- C. " " Elm same as at B, 25' Maple 14' easterly 5'
- D. " " Maple 12' westerly 11' and the northwesterly corner of foundation to W. R. Reynolds house 73'
- E. Iron stake witnesses Elm 12' N 65° W 50' Oak 15' S 28° W 70'
- F. " " Elm 24' S 23° W 108' Willow 15' S 32° E 21'
- G. " " Willow 15' S 63° E 31' Elm 12' N 31° W 39'
- H. " " no "
- I. " " no "
- J. " " Northwesterly corner of Dr. T. Main's barn 51'; to northeasterly corner 32'
- K. " " no "
- L. " " no "

I hereby certify, that the plat hereon delineated is a correct one, and that permanent monuments as above described have been planted at points marked by letters from A to L, as thereon shown at all angles in the boundaries of the land platted, and at all intersections of streets or streets and alleys

Examined and Approved

March 24, 1888

H. R. Pratt

Deputy Auditor Genl.

Charles B. Hyde
Surveyor

State of Michigan } ss.
County of Jackson } We Charles E. Townsend Register of Deeds and Charles B. Hyde Surveyor hereby certify that we have each carefully compared this copy with the original plat of Westlawn Addition to the city of Jackson and that it is an exact copy thereof and of the whole of such original map or plat

Charles E. Townsend Register of Deeds

Charles B. Hyde Surveyor

Registers office Jackson County Mich. } ss.

Received for Record the 23 day of March A.D. 1888 at 5 o'clock P.M. and recorded in Book 4 of Plats on Page 5.

Charles E. Townsend Register

State of Michigan } ss.
County of Jackson }

We Charles E. Townsend Register of Deeds and Charles B. Hyde surveyor hereby certify that we have each carefully compared the annexed copy with the plat of Westlawn Addition to the city of Jackson now of record in the office of said Register of Deeds and that it is a true transcript therefrom and of the whole of such record

Charles E. Townsend Register of Deeds

Charles B. Hyde Surveyor

Know all men by these presents, that we William H. Withington and Julia C. Withington his wife, of the city and county of Jackson state of Michigan proprietors of the lands hereinafter described have caused Charles B. Hyde a surveyor of the city, county, and state aforesaid, to make this map or plat known as Westlawn Addition to the city of Jackson, which land is situated in the south west quarter of section thirty four town two south range one west and bounded as follows

Commencing at a point on the north line of Wildwood Avenue, and in the east line of the west half of the south west quarter of said section thirty four. The point of beginning is found by measuring from the southwest section corner of said section thirty four (marked by an iron stake at the intersection of Main and West streets) north on section line which is parallel with the west line of West street and thirty three feet distant therefrom one thousand and twenty two and one half (1022½) feet equal 15.49½ chains to the center of Wildwood Avenue; thence south sixty nine degrees four minutes east (S 69° 4' E) along the center of Wildwood Avenue one thousand four hundred fifteen and fifteen hundredths (1415.15) feet equal 21.44½ chains; thence north thirty four and four tenths (34.4) feet equal ½ chains to the starting point. Thence from the starting point south sixty nine degrees four minutes east (S 69° 4' E) along the north line of Wildwood Avenue one hundred fifty nine and seven tenths (159.7) feet; thence north parallel with the west line of said section thirty four, one thousand three hundred eighty five and seventy eight hundredths (1385.78) feet to the south line of the Michigan Central Railroad lands; thence westerly on a one degree curve along the south line of railroad lands three hundred sixty nine and seventy seven hundredths (369.77) feet measured on the chords; thence south parallel with the west line of said section thirty four, one thousand sixty three and ninety three hundredths (1063.93) feet to lands owned by Dr. J. T. Main; thence east along the north line of said Main land sixty two and one half (62½) feet; thence south along the east line of said Main land three hundred fifty five and five hundredths (355.05) feet to the center of Wildwood Avenue; thence south sixty nine degrees and four minutes east (S 69° 4' E) along the center of said Avenue one hundred forty eight and one half (148½) feet; thence north parallel with the west line of said section thirty four thirty four and four tenths (34.4) feet to the place of beginning.

This map is made on a scale of one hundred feet to the inch, the sizes of the lots are in feet and decimals marked in figures or indicated by signs on the sides of each lot. The numbers of the lots are shown in figures near the centers of the same. The street is named as shown on the map, and this street and such part of Wildwood Avenue as is included in this plat and description are hereby dedicated to the public to be used only as highways. The right of way through the twenty four (24) feet way leading from Wildwood Avenue to Grace street is given to the public. The above described lands are hereby dedicated as an Addition to the city of Jackson Jackson county Michigan.

In witness whereof the said parties have caused this instrument to be executed under their hands and seals this fourteenth day of February in the year one thousand eight hundred and eighty eight

Signed and sealed in presence of
A. M. Walker
Walter F. Coffield


Wm H. Withington
Julia C. Withington
Charles B. Hyde

State of Michigan } ss.
County of Jackson }

On this 14th day of February 1888 before me a Notary Public in and for said county personally appeared Wm H. Withington Julia C. Withington and Charles B. Hyde surveyor who are by me known to be the persons who made and executed this plat of Westlawn Addition to the city of Jackson and who severally acknowledge the same to be their free act and deed

A. M. Walker
Notary Public
Jackson Co. Mich.

This plat included in Plat of Oaklawn
Addition # 4504 Volume 47
at 168 Page 138-31

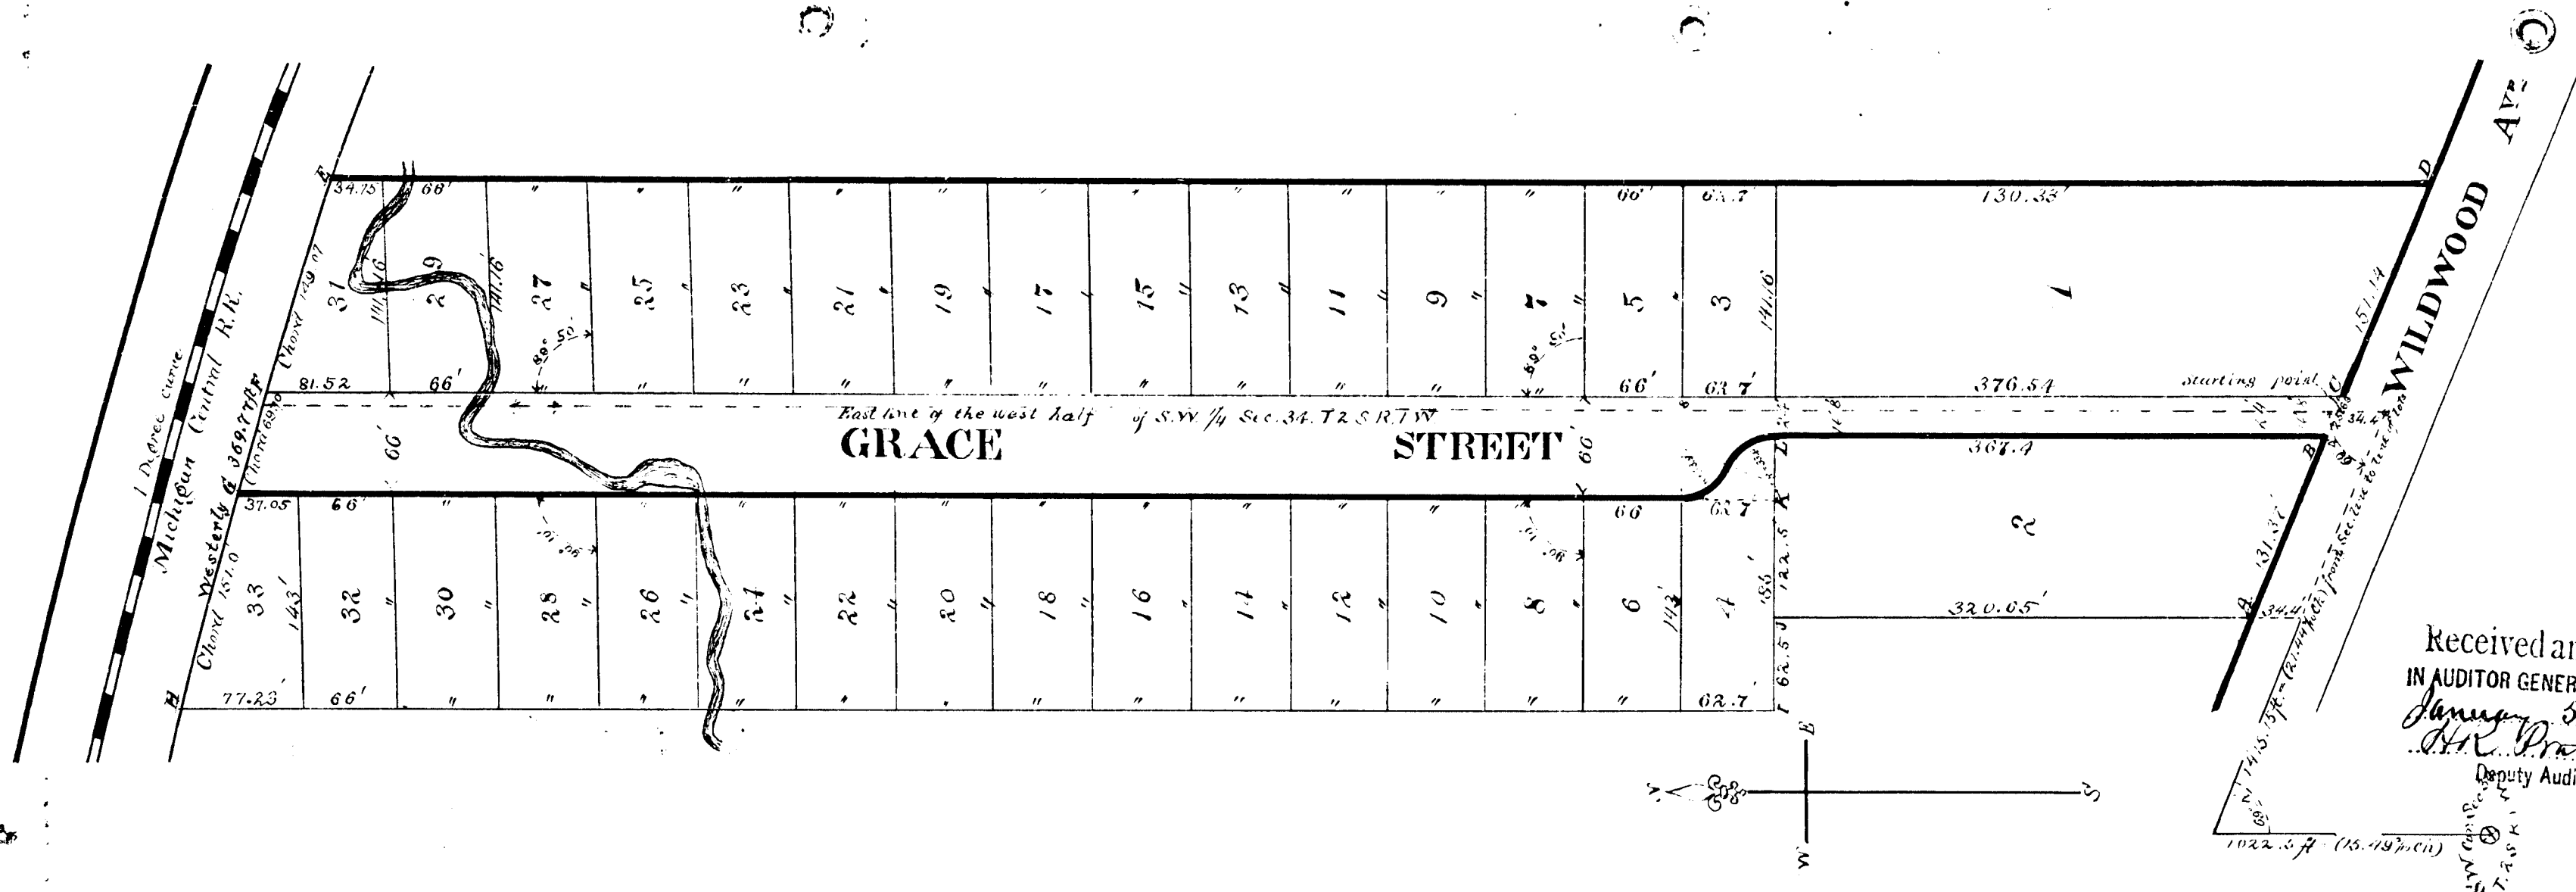

MAP OF
WESTLAWN
Addition
to the
CITY OF JACKSON
MICHIGAN.

SCALE, 100 FEET = 1 INCH.

Received and Filed
IN AUDITOR GENERAL'S OFFICE
January 5 1889
H. R. Pratt
Deputy Auditor General.

Know all men by these presents, that we William H. Withington and Julia C. Withington his wife, of the city and county of Jackson state of Michigan proprietors of the lands hereinafter described have caused Charles B. Hyde a surveyor of the city, county, and state aforesaid, to make this map or plat known as Westlawn Addition to the city of Jackson, which land is situated in the south west quarter of section thirty four town two south range one east and bounded as follows:

Commencing at a point on the north line of Wildwood Avenue, and in the east line of the west half of the south west quarter of said section thirty four. The point of beginning is found by measuring from the southwest section corner of said section thirty four (marked by an iron stake at the intersection of Main and West streets) north on section line which is parallel with the west line of West street and thirty three feet distant therefrom one thousand and twenty two and one half (1022½) feet equal 15,49½ chains to the center of Wildwood Avenue; thence south sixty nine degrees four minutes east (S 69° 4' E) along the center of Wildwood Avenue one thousand four hundred fifteen and fifteen hundredths (1415.15) feet equal 21,44½ chains; thence north thirty four and four tenths (34.4) feet equal ½ chains to the starting point. Thence from the starting point south sixty nine degrees four minutes east (S 69° 4' E) along the north line of Wildwood Avenue one hundred fifty nine and seven tenths (159.7) feet; thence north parallel with the west line of said section thirty four, one thousand three hundred eighty five and seventy eight hundredths (1385.78) feet to the south line of the Michigan Central Railroad lands; thence westerly on a one degree curve along the south line of railroad lands three hundred sixty nine and seventy seven hundredths (369.77) feet measured on the chords; thence south parallel with the west line of said section thirty four, one thousand sixty three and ninety three hundredths (1063.93) feet to lands owned by Dr. J. T. Main; thence east along the north line of said Main land sixty two and one half (62½) feet; thence south along the east line of said Main land three hundred fifty five and five hundredths (355.05) feet to the center of Wildwood Avenue; thence south sixty nine degrees and four minutes east (S 69° 4' E) along the center of said Avenue one hundred forty eight and one half (148½) feet; thence north parallel with the west line of said section thirty four thirty four and four tenths (34.4) feet to the place of beginning.

This map is made on a scale of one hundred feet to the inch, the sizes of the lots are in feet and decimals marked in figures or indicated by signs on the sides of each lot. The numbers of the lots are shown in figures near the centers of the same. The street is named as shown on the map, and this street and such part of Wildwood Avenue as is included in this plat and description are hereby dedicated to the public to be used only as highways. The right of way through the twenty four (24) feet way leading from Wildwood Avenue to Grace street is given to the public. The above described lands are hereby dedicated as an Addition to the city of Jackson Jackson county Michigan.

In witness whereof the said parties have caused this instrument to be executed under their hands and seals this fourteenth day of February in the year one thousand eight hundred and eighty eight.

Signed and sealed in presence of
A. M. Walker
Walter H. Coffield

Wm. H. Withington
Julia C. Withington
Charles B. Hyde

State of Michigan } ss.
County of Jackson }

On this 14th day of February 1888 before me a Notary Public in and for said county personally appeared Wm. H. Withington Julia C. Withington and Charles B. Hyde surveyor who are by me known to be the persons who made and executed this plat of Westlawn Addition to the city of Jackson and who severally acknowledged the same to be their free act and deed.

A. M. Walker
Notary Public
Jackson Co., Mich.

This plat included in Plat of Jackson
Addition # 4504 Volume 97
at 168 - 125 1/2

Description of monuments and witnesses, location shown on map by letters

- A. Iron post to Dr. J. T. Main's iron fence, no witnesses, east side of post
- B. Iron stake witnesses Maple 14' westerly 25' Elm 15' north 5 1/2'
- C. " " " Elm same as at B. 28 1/2' Maple 14' easterly 5 1/2'
- D. " " " Maple 12' westerly 11 1/2' the northwesterly corner of foundation to W. R. Reynolds house 73 1/2'. An iron fence along the above line.
- E. Iron stake witnesses Elm 12' N 65° W 50' Oak 15' S 28° W 70'
- F. " " " Elm 24' S 23° W 100' Willow 15' S 32° E 21 1/2'
- G. " " " Willow 15' S 63° E 50' Elm 12' N 57° W 39 1/2'
- H. " " " no "
- I. " " " no "
- J. " " " Northwesterly corner of Dr. J. T. Main's barn 51 1/2' to northeasterly corner 32 1/2'
- K. " " " no "
- L. " " " no "

I hereby certify, that the plat hereon delineated is a correct one, and that permanent monuments as above described have been planted at points marked by letters from A to L, as thereon shown at all angles in the boundaries of the land platted, and at all intersections of streets or streets and alleys.

Examined and Approved

March 24 1888

H. R. Pratt
Deputy Auditor Genl.

Charles B. Hyde
Surveyor

State of Michigan } ss.
County of Jackson } We Charles E. Townsend Register of Deeds and Charles B. Hyde Surveyor hereby certify that we have each carefully compared this copy with the original plat of Westlawn Addition to the city of Jackson and that it is an exact copy thereof and of the whole of such original map or plat.

Charles E. Townsend Register of Deeds
Charles B. Hyde Surveyor

Registers office Jackson County Mich. } ss.
Received for Record the 23 day of March A.D. 1888 at 5 o'clock P.M. and recorded in Book 4 of Plats on Page 5.

Charles E. Townsend Register

State of Michigan } ss.
County of Jackson } We Charles E. Townsend Register of Deeds and Charles B. Hyde surveyor hereby certify that we have each carefully compared the annexed copy with the plat of Westlawn Addition to the city of Jackson now of record in the office of said Register of Deeds and that it is a true transcript therefrom and of the whole of such record.

Charles E. Townsend Register of Deeds
Charles B. Hyde Surveyor