

Received and Filed
IN AUDITOR GENERAL'S OFFICE
November 2, 1889
H. R. Pratt
Deputy Auditor General.


George T. Smith's SUBDIVISION OF

Lots 2, 3, 6, 7, 8, 9, 10.
In Block No 5

WEBSTER'S HIGHLAND ADDITION

To the city of Jackson Michigan.

Scale, 100 ft. to the inch.

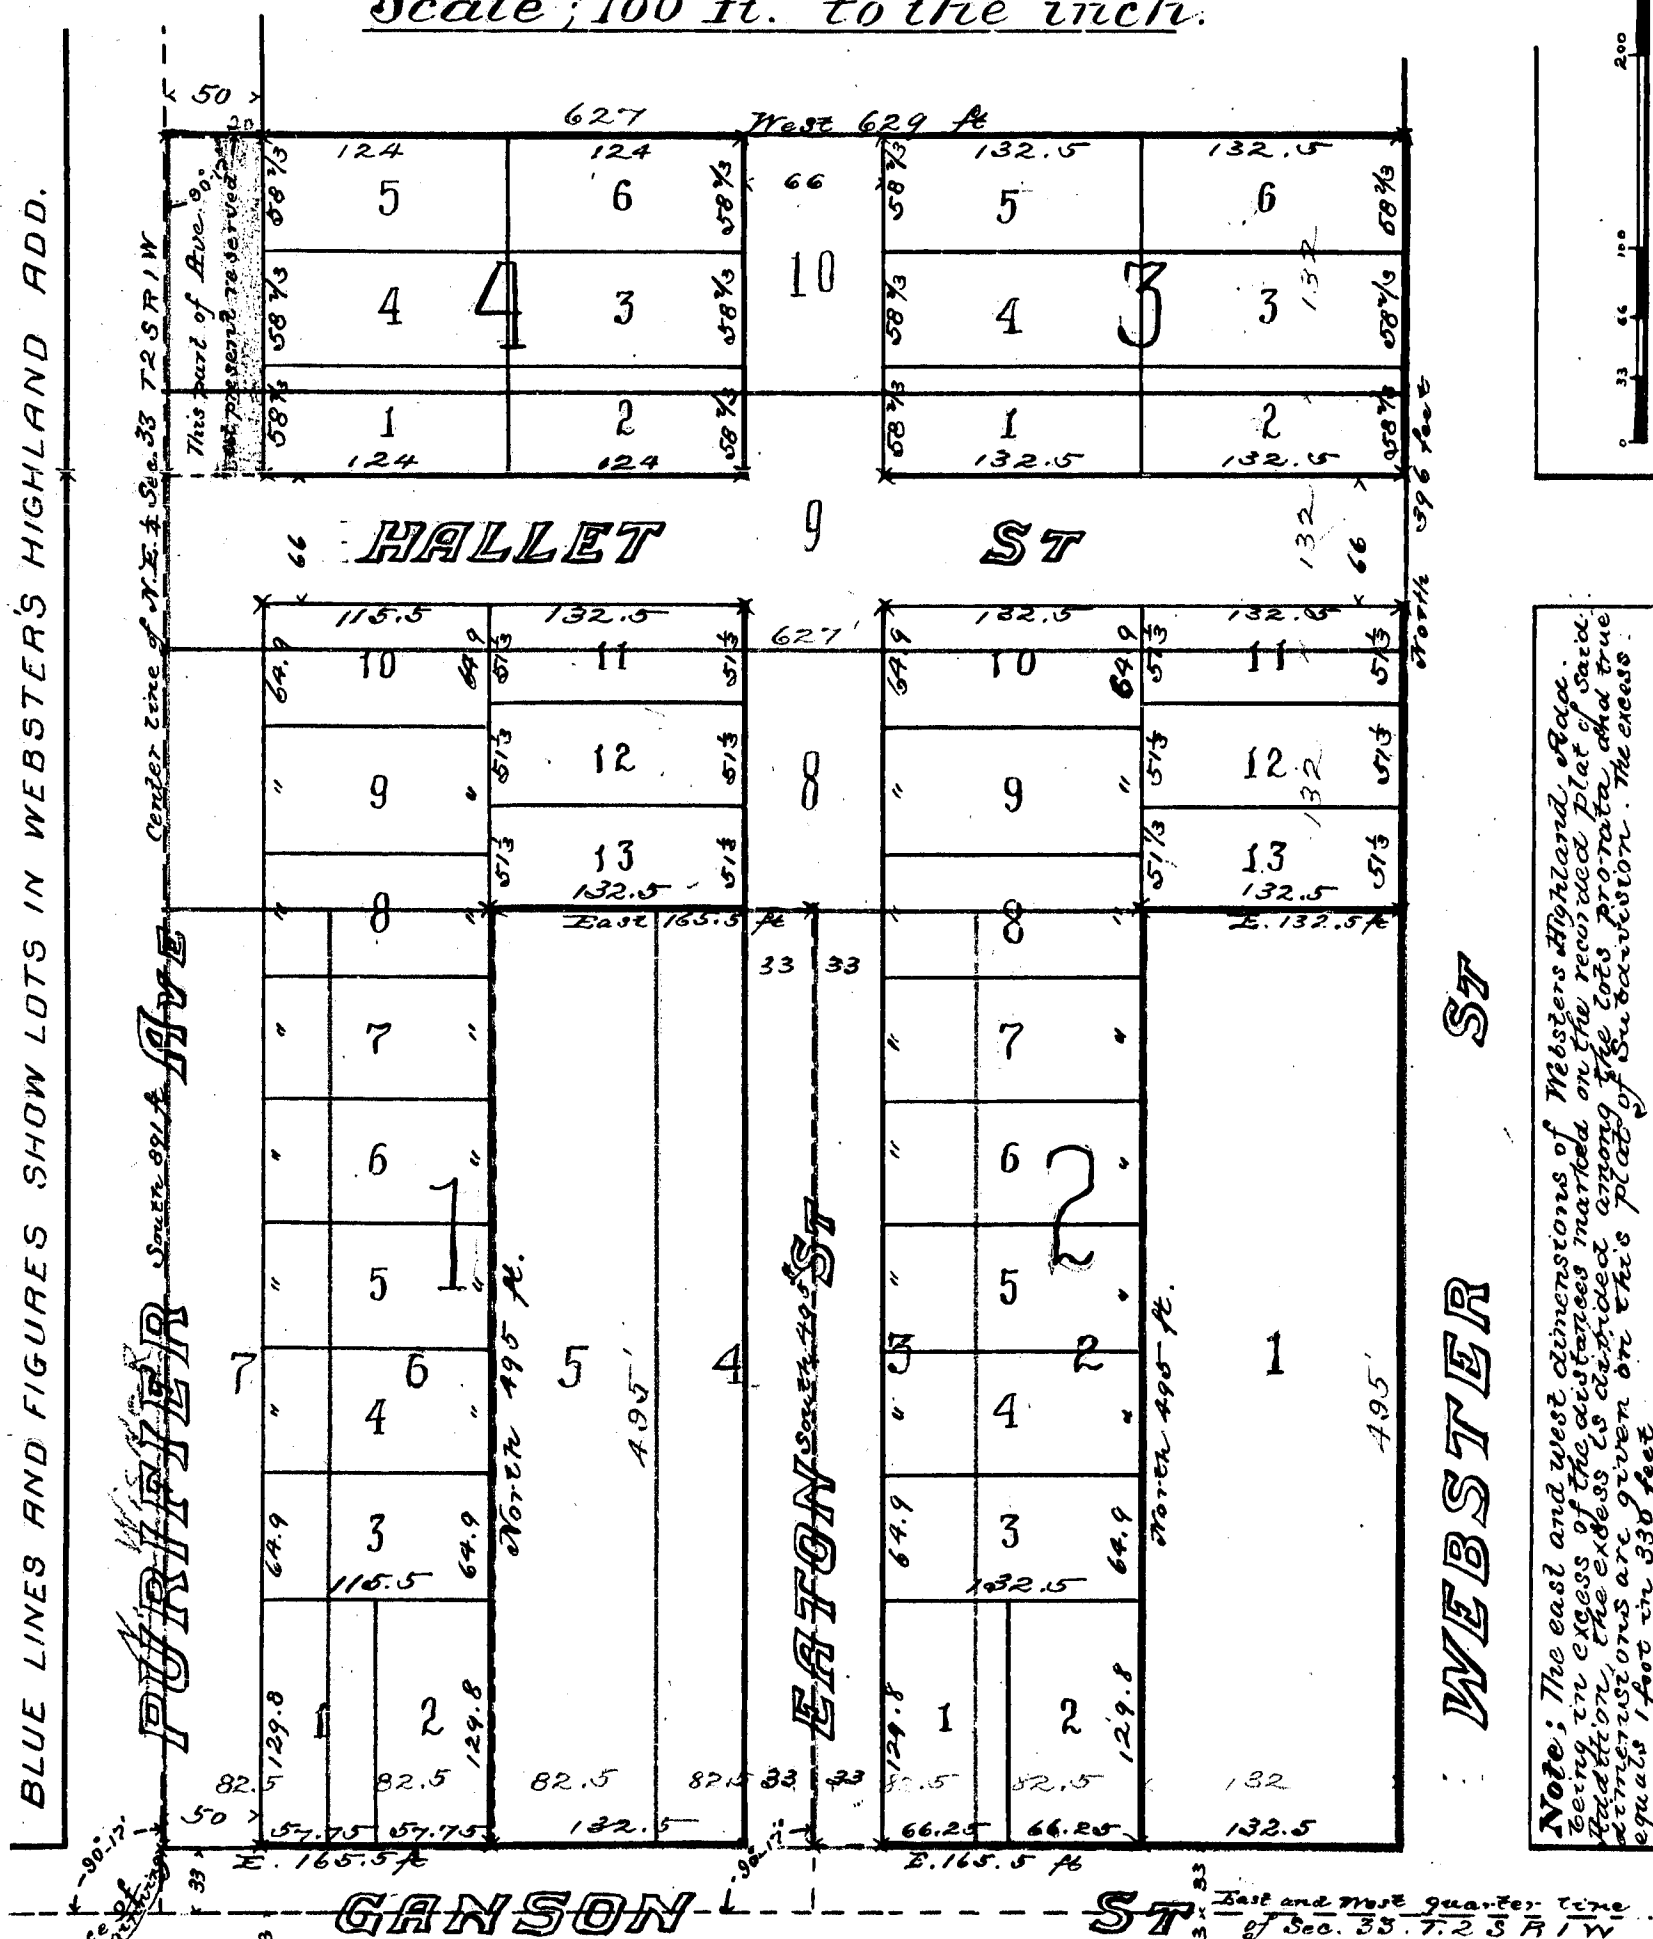

Note. Lot and street lines are parallel with the east and west quarter line and center line of Purifier Av. with angles as shown.

VACATED BY RESOLUTION
OF City Council
May 26, 1953
VOUCHER NO. 590-53

Drawn by M. G. Fargo

Dedication

Know all men by these presents, that we George T. Smith as proprietor and Eliza B. Smith his wife have caused the land embraced in the annexed plat to be surveyed laid out and plotted, to be known as George T. Smith's Subdivision of Lots 2, 3, 6, 7, 8, 9, 10 In Block 5, Webster's Highland Addition to the city of Jackson Michigan, and that the streets as shown on said plat are hereby dedicated to the use of the public to be used only as streets.

Signed and sealed in presence of

Jno. E. Winn
Harry L. Smith

Geo. T. Smith SEAL
Eliza B. Smith SEAL

State of Michigan } ss.
County of Jackson } On this second day of October 1889 before me a Notary Public in and for said county personally came the above named George T. Smith and Eliza B. Smith his wife, known to me to be the persons who executed the above dedication and acknowledged the same to be their free act and deed.

Jno. E. Winn
Notary Public Jackson Co.
Michigan

Description of Land Platted

The land embraced in the annexed plat of George T. Smith's Subdivision of Lots two (2) three (3) six (6) seven (7) eight (8) nine (9) and ten (10) all in Block five (5) of Webster's Highland Addition to the city of Jackson Michigan, is described as follows. Being located in the east half of the northeast quarter of section thirty three (33) town two (2) south, range one (1) west and bounded as follows: commencing thirty three (33) feet north of the east and west quarter section line of said section and one thousand three hundred and twenty four (1324) feet, measured on the quarter line west of the east quarter post of said section, thence east on the north line of Ganson Street one hundred sixty five and one half (165 1/2) feet, thence north four hundred ninety five (495) feet, thence east parallel with quarter line one hundred sixty five and one half (165 1/2) feet to the center of Eaton St, thence south four hundred ninety five (495) feet to the north line of Ganson Street, thence east on the north line of Ganson Street one hundred sixty five and one half (165 1/2) feet, thence north four hundred ninety five (495) feet, thence east parallel with the quarter line one hundred thirty two and one half (132 1/2) feet to the west line of Webster Street, thence north along the west line of Webster Street three hundred ninety six (396) feet to the north line of lot ten (10) of Webster's Highland Addition, thence west six hundred twenty nine (629) feet, to the center line of the northeast quarter of section 33 afore said, thence south on said center line eight hundred ninety one (891) feet to the place of beginning. Except a parcel in the northwest corner, fifty (50) feet east and west by one hundred seventy six (176) feet north and south.

I hereby certify that the plat hereon delineated is a correct one and that permanent monuments consisting of iron pipe 30" long have been planted at all points marked thus (X) as thereon shown at all angles in the boundaries of the land platted and at all intersections of streets.

C. B. Hyde SURVEYOR

Examined and approved.
October 5, 1889

H. R. Pratt, Deputy Auditor General.

State of Michigan } ss.
County of Jackson }

We Chas. E. Townsend Register of Deeds and C. B. Hyde Surveyor hereby certify that we have each carefully compared this copy with the original plat of George T. Smith's Subdivision of Lots 2, 3, 6, 7, 8, 9, 10 In Block No 5 Webster's Highland Addition to the city of Jackson Michigan, and that it is an exact copy thereof and of the whole of such original map or plat.

Chas. E. Townsend REGISTER OF DEEDS
C. B. Hyde. SURVEYOR

Received for record the 21 day of October A.D. 1889 at 7 o'clock A.M.
and recorded in of Plats Page 10

Chas. E. Townsend REGISTER OF DEEDS

State of Michigan } ss.
County of Jackson }

We Chas. E. Townsend Register of Deeds and C. B. Hyde Surveyor hereby certify that we have each carefully compared the annexed copy with the plat of George T. Smith's Subdivision of Lots 2, 3, 6, 7, 8, 9, 10 In Block No 5 Webster's Highland Addition to the city of Jackson Michigan, and that it is a true transcript therefrom and of the whole of such record.

PURIFIER AVENUE changed to North Wisner St
Jan 5-1920 by Jackson city commission
Vol 430-1925

Chas. E. Townsend REGISTER OF DEEDS
C. B. Hyde SURVEYOR

13797

Received and Filed
IN AUDITOR GENERAL'S OFFICE
November 2, 1889
J.H. Pratt


George T. Smith's SUBDIVISION OF

Lots 2, 3, 6, 7, 8, 9, 10.
In Block No 5


WEBSTER'S HIGHLAND ADDITION

To the city of Jackson Michigan.

Scale, 100 ft. to the inch.

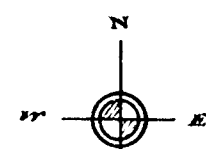

Scale of feet.
400
300
200
100
0

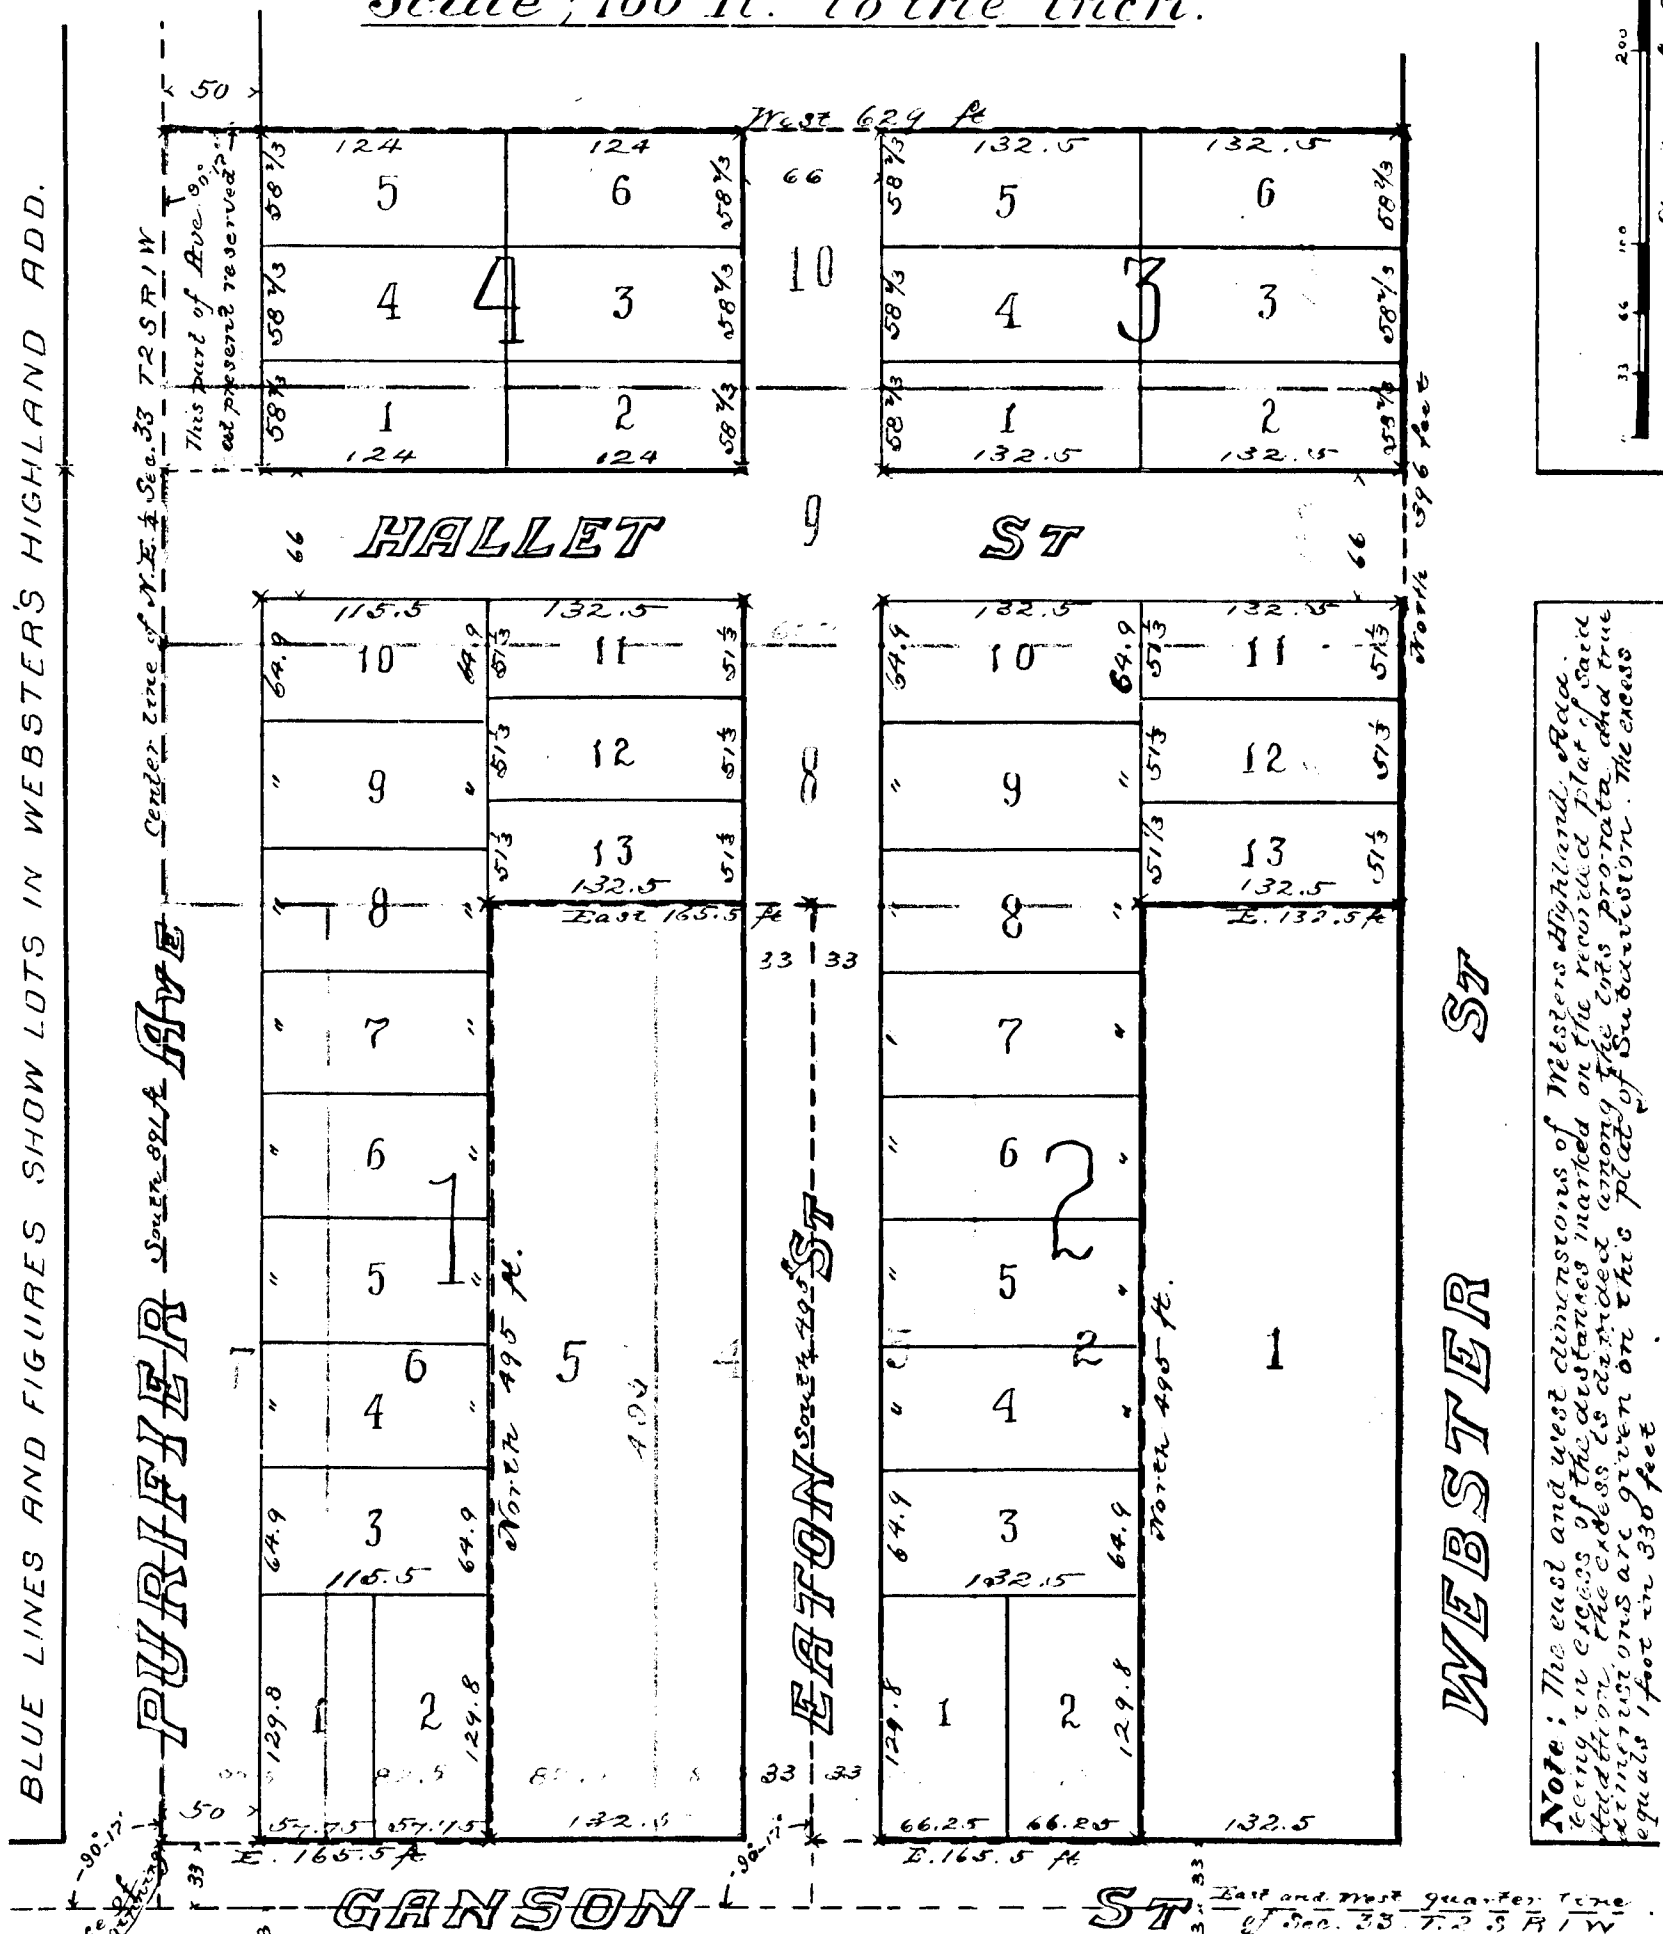

Note: The east and west corners of Webster Highland Block being an equal distance from the center line of the road, the center line of the road is a straight line among the lots, and the center line of the road is a straight line among the lots.

Dedication

Know all men by these presents, that we George T. Smith as proprietor and Eliza B. Smith his wife have devised the land embraced in the annexed plat to be known as George T. Smith's Subdivision of lots 2, 3, 6, 7, 8, 9, 10 In Block No 5, Webster's Highland Addition to the city of Jackson Michigan, and that the streets shown on said plat are hereby dedicated to the use of the public to be used only as streets.

Signed and sealed in presence of

Jno. E. Winn
Harry L. Smith

Geo. T. Smith (SEAL)
Eliza B. Smith (SEAL)

State of Michigan } ss.
County of Jackson } On this second day of October 1889 before me a Notary Public in and for said county personally came the above named George T. Smith and Eliza B. Smith his wife, known to me to be the persons who executed the above dedication and acknowledged the same to be their free act and deed.

Jno. E. Winn
Notary Public Jackson Co.
Michigan

Description of Land Platted

The land embraced in the annexed plat of George T. Smith's Subdivision of Lots two (2) three (3) six (6) seven (7) eight (8) nine (9) and ten (10) all in Block five (5) of Webster's Highland Addition to the city of Jackson Michigan, is described as follows. Being located in the east half of the northeast quarter of section thirty three (33) town two (2) south range one (1) west and bounded as follows; commencing thirty three (33) feet north of the east and west quarter section line of said section and one thousand three hundred and twenty four (1324) feet, measured on the quarter line west of the east quarter post of said section, thence east on the north line of Ganson Street one hundred sixty five and one half (165 1/2) feet, thence north four hundred ninety five (495) feet, thence east parallel with quarter line one hundred sixty five and one half (165 1/2) feet to the center of Eaton St, thence south four hundred ninety five (495) feet to the north line of Ganson Street, thence east on the north line of Ganson Street one hundred sixty five and one half (165 1/2) feet, thence north four hundred ninety five (495) feet, thence east parallel with the quarter line one hundred thirty two and one half (132 1/2) feet to the west line of Webster Street, thence north along the west line of Webster Street three hundred ninety six (396) feet to the north line of lot ten (10) of Webster's Highland Addition, thence west six hundred twenty nine (629) feet, to the center line of the northeast quarter of section 33 aforesaid, thence south on said center line eight hundred ninety one (891) feet to the place of beginning. Except a parcel in the northwest corner, fifty (50) feet east and west by one hundred seventy six (176) feet north and south.

I hereby certify that the plat hereon delineated is a correct one and that permanent monuments consisting of iron pipe 30" long have been planted at all points marked thus (X) as thereon shown at all angles in the boundaries of the land platted and at all intersections of streets.

C. B. Hyde SURVEYOR

Examined and approved

October 5, 1889 H. R. Pratt, Deputy Auditor General.

State of Michigan } ss.
County of Jackson }

We Chas. E. Townsend Register of Deeds and C. B. Hyde Surveyor hereby certify that we have each carefully compared this copy with the original plat of George T. Smith's Subdivision of Lots 2, 3, 6, 7, 8, 9, 10 In Block No 5 Webster's Highland Addition to the city of Jackson Michigan, and that it is an exact copy thereof and of the whole of such original map or plat.

Chas. E. Townsend REGISTER OF DEEDS
C. B. Hyde. SURVEYOR

Received for record the 21 day of October A.D. 1889 at 7 o'clock A.M.
and recorded in 4 of Plats Page 10

Chas. E. Townsend REGISTER OF DEEDS

State of Michigan } ss.
County of Jackson }

We Chas. E. Townsend Register of Deeds and C. B. Hyde Surveyor hereby certify that we have each carefully compared the annexed copy with the plat of George T. Smith's Subdivision of Lots 2, 3, 6, 7, 8, 9, 10 In Block No 5 Webster's Highland Addition to the city of Jackson Michigan, now of record in office of said Register of Deeds and that it is a true transcript therefrom and of the whole of such record.

PURIFIER AVENUE changed to North Webster St
July 5-1906 by J. H. Pratt, Deputy Auditor General
C. B. Hyde SURVEYOR

Vol 430-1925

Drawn by W. G. Fargo

VACATED BY RESOLUTION
OF City Council
VOLUME 592 43

13797