
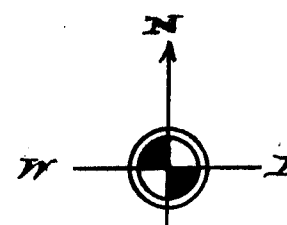


G.M. Stanley's ADDITION

To the City of Jackson Michigan

Received and Filed
IN AUDITOR GENERAL'S OFFICE
November 6, 1889
H.R. Pratt
Deputy Auditor General.

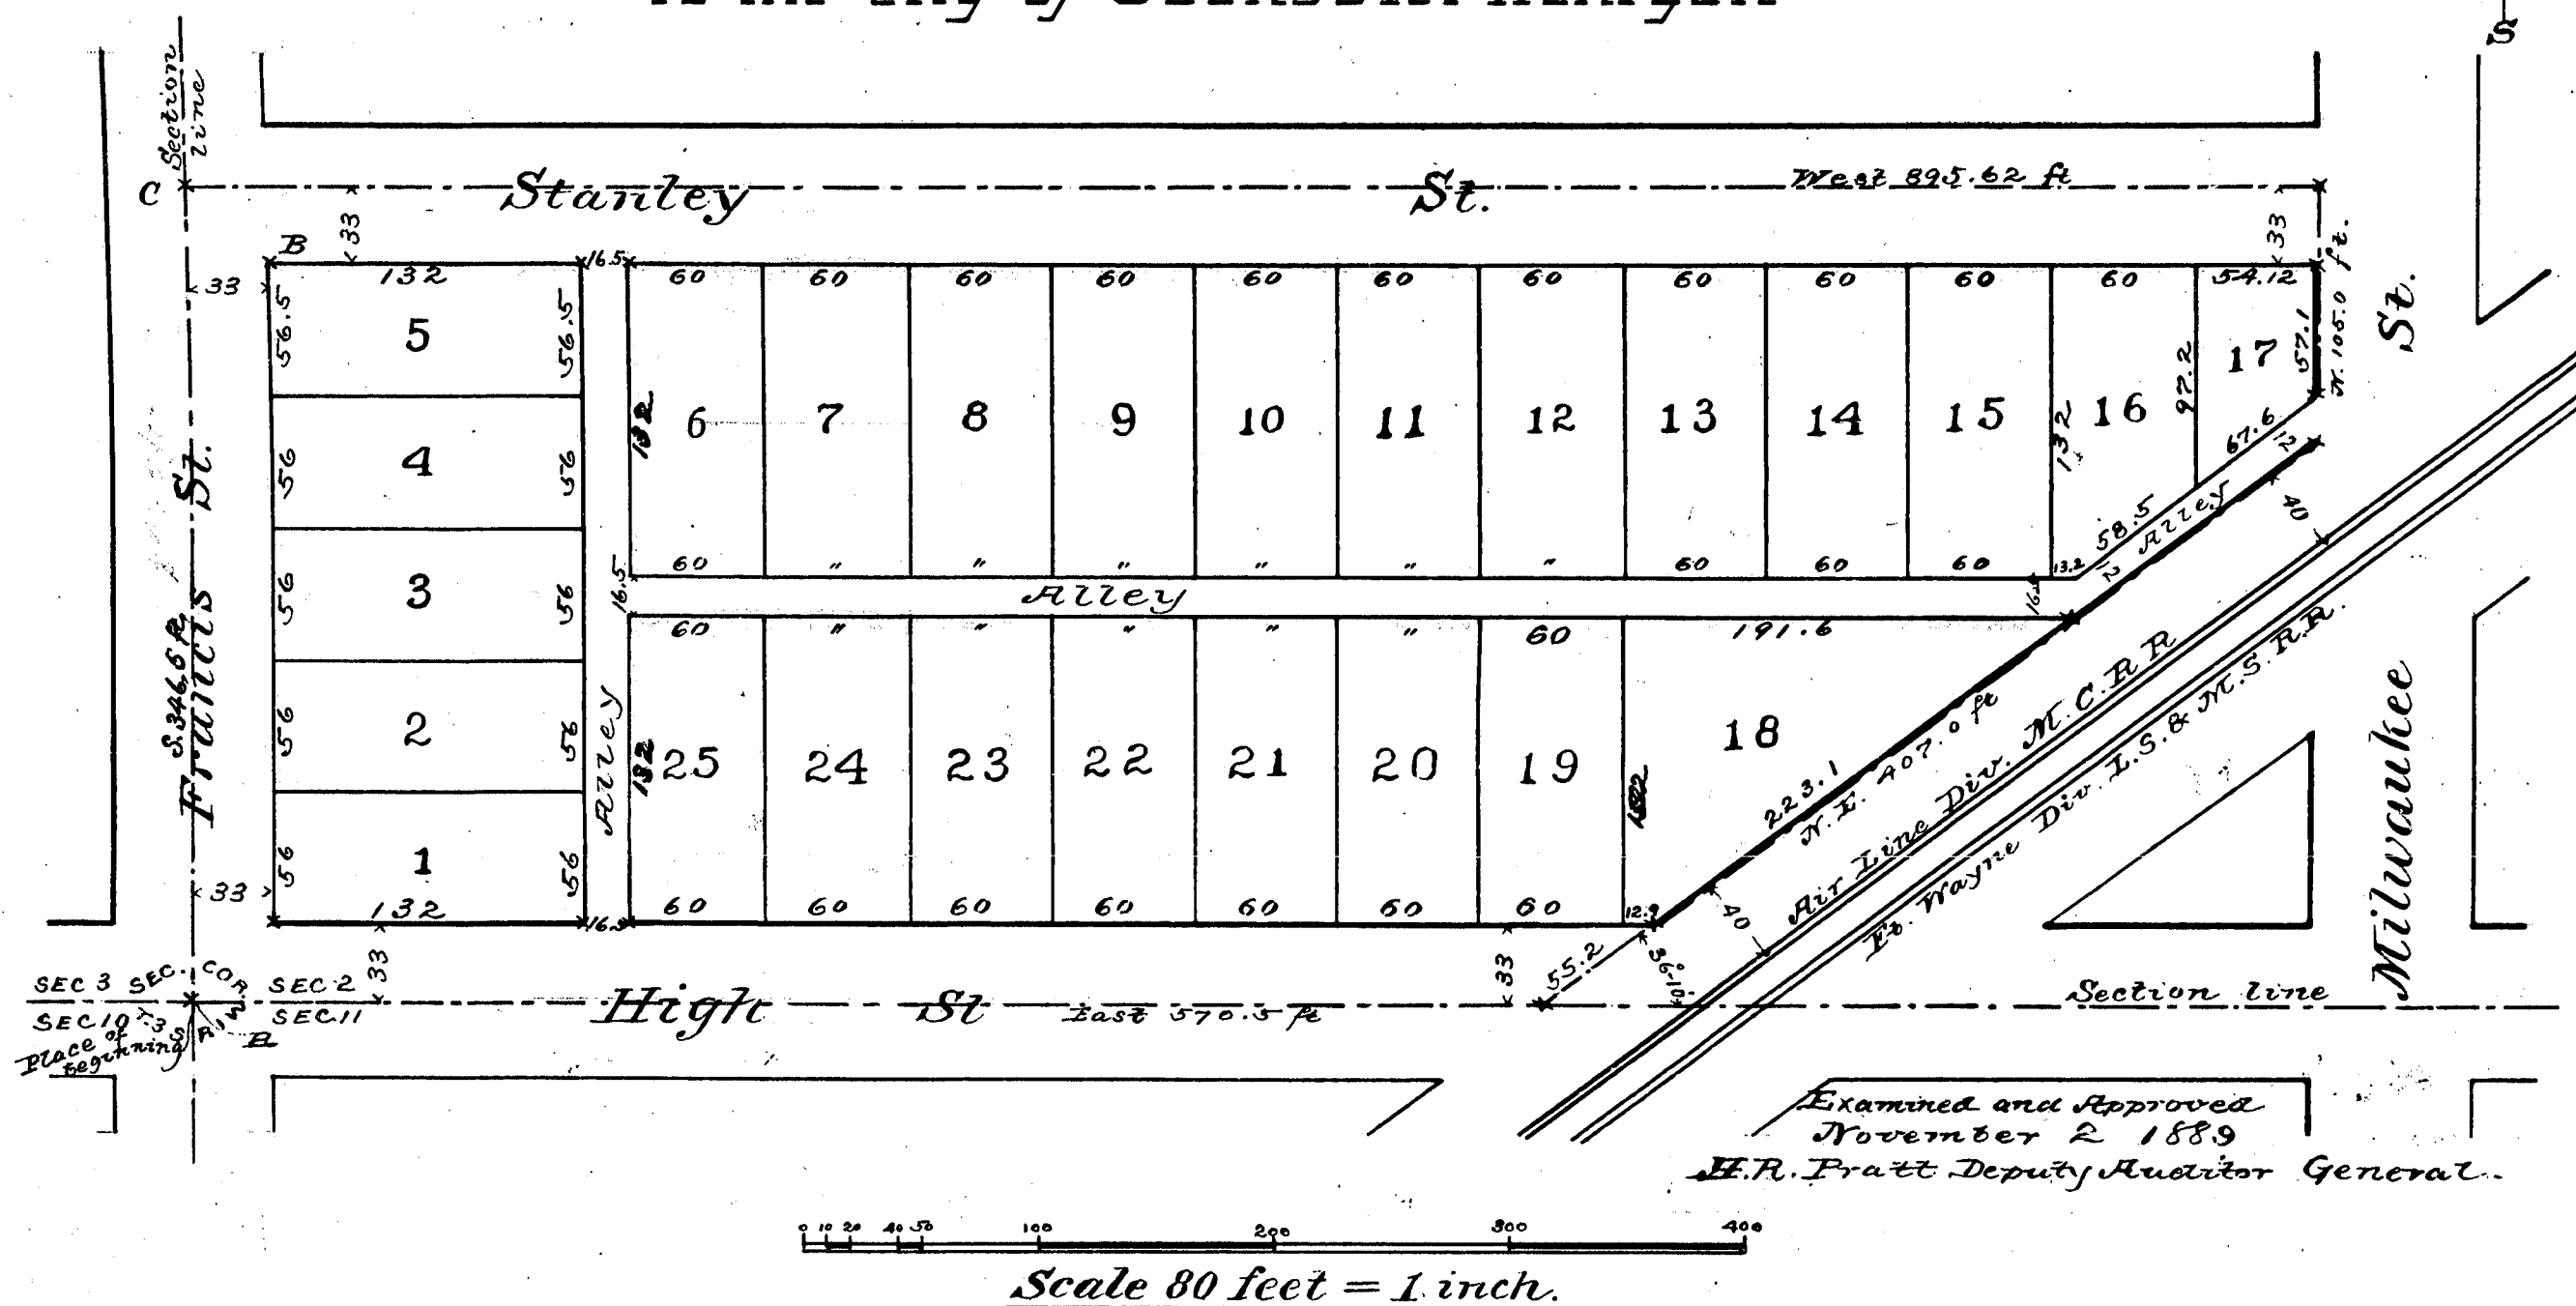

Dedication
Know all men by these presents, that we George M. Stanley as proprietor and Mary L. Stanley, his wife have caused the lands embraced in the annexed plat to be surveyed laid out and platted to be known as G.M. STANLEY'S ADDITION to the city of Jackson Michigan, and that the streets and alleys as shown on said plat are hereby dedicated to the use of the public as highways
Signed and Sealed in presence of
T. J. Birney }
John McDevitt } Geo. M. Stanley (SEAL)
Mary L. Stanley (SEAL)

State of Michigan } ss. On this 23rd day of October A.D. 1889 before me a Notary Public in and for said county personally came the above named George M. Stanley and Mary L. Stanley his wife known to me to be the persons who executed the above dedication and acknowledged the same to be their free act and deed
T. J. Birney
Notary Public Jackson Co. Michigan

Description of Land Platted

The land embraced in the annexed plat of G.M. Stanley's Addition to the city of Jackson Michigan is described as follows: Commencing at the southwest corner of Section two (2) town three (3) south, range one (1) west, thence east on section line five hundred seventy and one half (570.5) feet to lands of the Air Line and Et. Wayne railroad companies, thence north-easterly along said railroad companies' lands at an angle of 36° 10' with section line four hundred seven (407) feet to the west line of Milwaukee St., thence north on west line of Milwaukee St. parallel with the west line of the section one hundred five (105) feet thence west parallel with the south line of the section eight hundred ninety five and sixty two one hundredths (895.62) feet to the west line of the section, thence south on the west line of the section three hundred forty six and one half (346.5) feet to the place of beginning
The proprietor reserves the trees now standing on Stanley Street.

Witnesses to monuments
A. Soft Maple 12° 18' 26" W 31.15 ft Hard Maple 9° 52' 22" E 77.35 ft (Maple 24" in dia 4.3 ft
Cherry 10° N 63° W 56.1 B Maple 24" Southwesterly 14.9 ft
C Maple 20° N 21 1/2° E 68.1 ft Maple 24" S 41° E 41.5 ft Cedar N. 53° E. 46.7 ft.

State of Michigan } ss.
County of Jackson } ss.
We Chas. E. Townsend, Register of Deeds and Chas. B. Hyde, Surveyor hereby certify that we have each carefully compared this copy with the original plat of G.M. Stanley's Addition to the city of Jackson Michigan and that it is an exact copy thereof and of the whole of such original map or plat

Chas. E. Townsend Register of Deeds
Chas. B. Hyde Surveyor

State of Michigan } ss.
County of Jackson } ss.
We Chas. E. Townsend Register of Deeds and Chas. B. Hyde Surveyor hereby certify that we have each carefully compared the annexed copy with the plat of G.M. Stanley's Addition to the city of Jackson Michigan now of record in office of said Register of Deeds and that it is a true transcript therefrom and of the whole of such record

Chas. E. Townsend Register of Deeds
Chas. B. Hyde Surveyor

I hereby certify that the plat hereon delineated is a correct one and that permanent monuments consisting of iron pipe 1" in diameter have been planted at points marked thus (X) as thereon shown at all angles in the boundaries of the land platted and at all intersections of streets or streets and alleys

Chas. B. Hyde
Surveyor

Received for record the 4th day of November A.D. 1889 at 4 o'clock P.M. and recorded in Book No. 4 of Plats on page 11


Chas. E. Townsend Register of Deeds

Drawn by W.G. Fargo.

G.M. Stanley's ADDITION

To the City of Jackson Michigan

Notary Public
November 6, 1889
H.R. Pratt

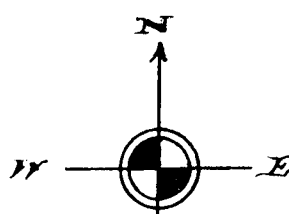

Dedication
Know all men by these presents, that we George M. Stanley as proprietor and Mary L. Stanley, his wife have caused the lands embraced in the annexed plat to be surveyed laid out and platted to be known as **G.M. STANLEY'S ADDITION** to the city of Jackson Michigan, and that the streets and alleys as shown on said plat are hereby dedicated to the use of the public as highways
Signed and Sealed in presence of
T. J. Birney } Geo. M. Stanley (SEAL)
John McDevitt } Mary L. Stanley (SEAL)

State of Michigan } ss. On this 23rd day of October A.D. 1889 before me a Notary Public in and for said county personally came the above named George M. Stanley and Mary L. Stanley his wife known to me to be the persons who executed the above dedication and acknowledged the same to be their free act and deed
T. J. Birney
Notary Public Jackson Co. Michigan

Description of Land Platted


The land embraced in the annexed plat of G.M. Stanley's Addition to the City of Jackson Michigan is described as follows: Commencing at the southwest corner of Section two (2) town three (3) south, range one (1) west, thence east on section line five hundred seventy and one half (570.5) feet to lands of the R.R. Line and E. Wayne railroad companies, thence north-easterly along said railroad companies' lands at an angle of 36° 10' with section line four hundred seven (407) feet to the west line of Milwaukee St., thence north on west line of Milwaukee St. parallel with the west line of the section one hundred five (105) feet thence west parallel with the south line of the section eight hundred ninety five and sixty two one hundredths (895.62) feet to the west line of the section, thence south on the west line of the section three hundred forty six and one half (346.5) feet to the place of beginning
The proprietor reserves the trees now standing on Stanley Street.

I hereby certify that the plat hereon delineated is a correct one and that permanent monuments consisting of iron pipe 1" in diameter have been planted at points marked thus (X) as thereon shown at all angles in the boundaries of the land platted and at all intersections of streets or streets and alleys

Chas. B. Hyde
Surveyor

Received for record the 4th day of November A.D. 1889 at 4 o'clock P.M. and recorded in Book 12 of Plats on page 11

Chas. E. Townsend
Register of Deeds

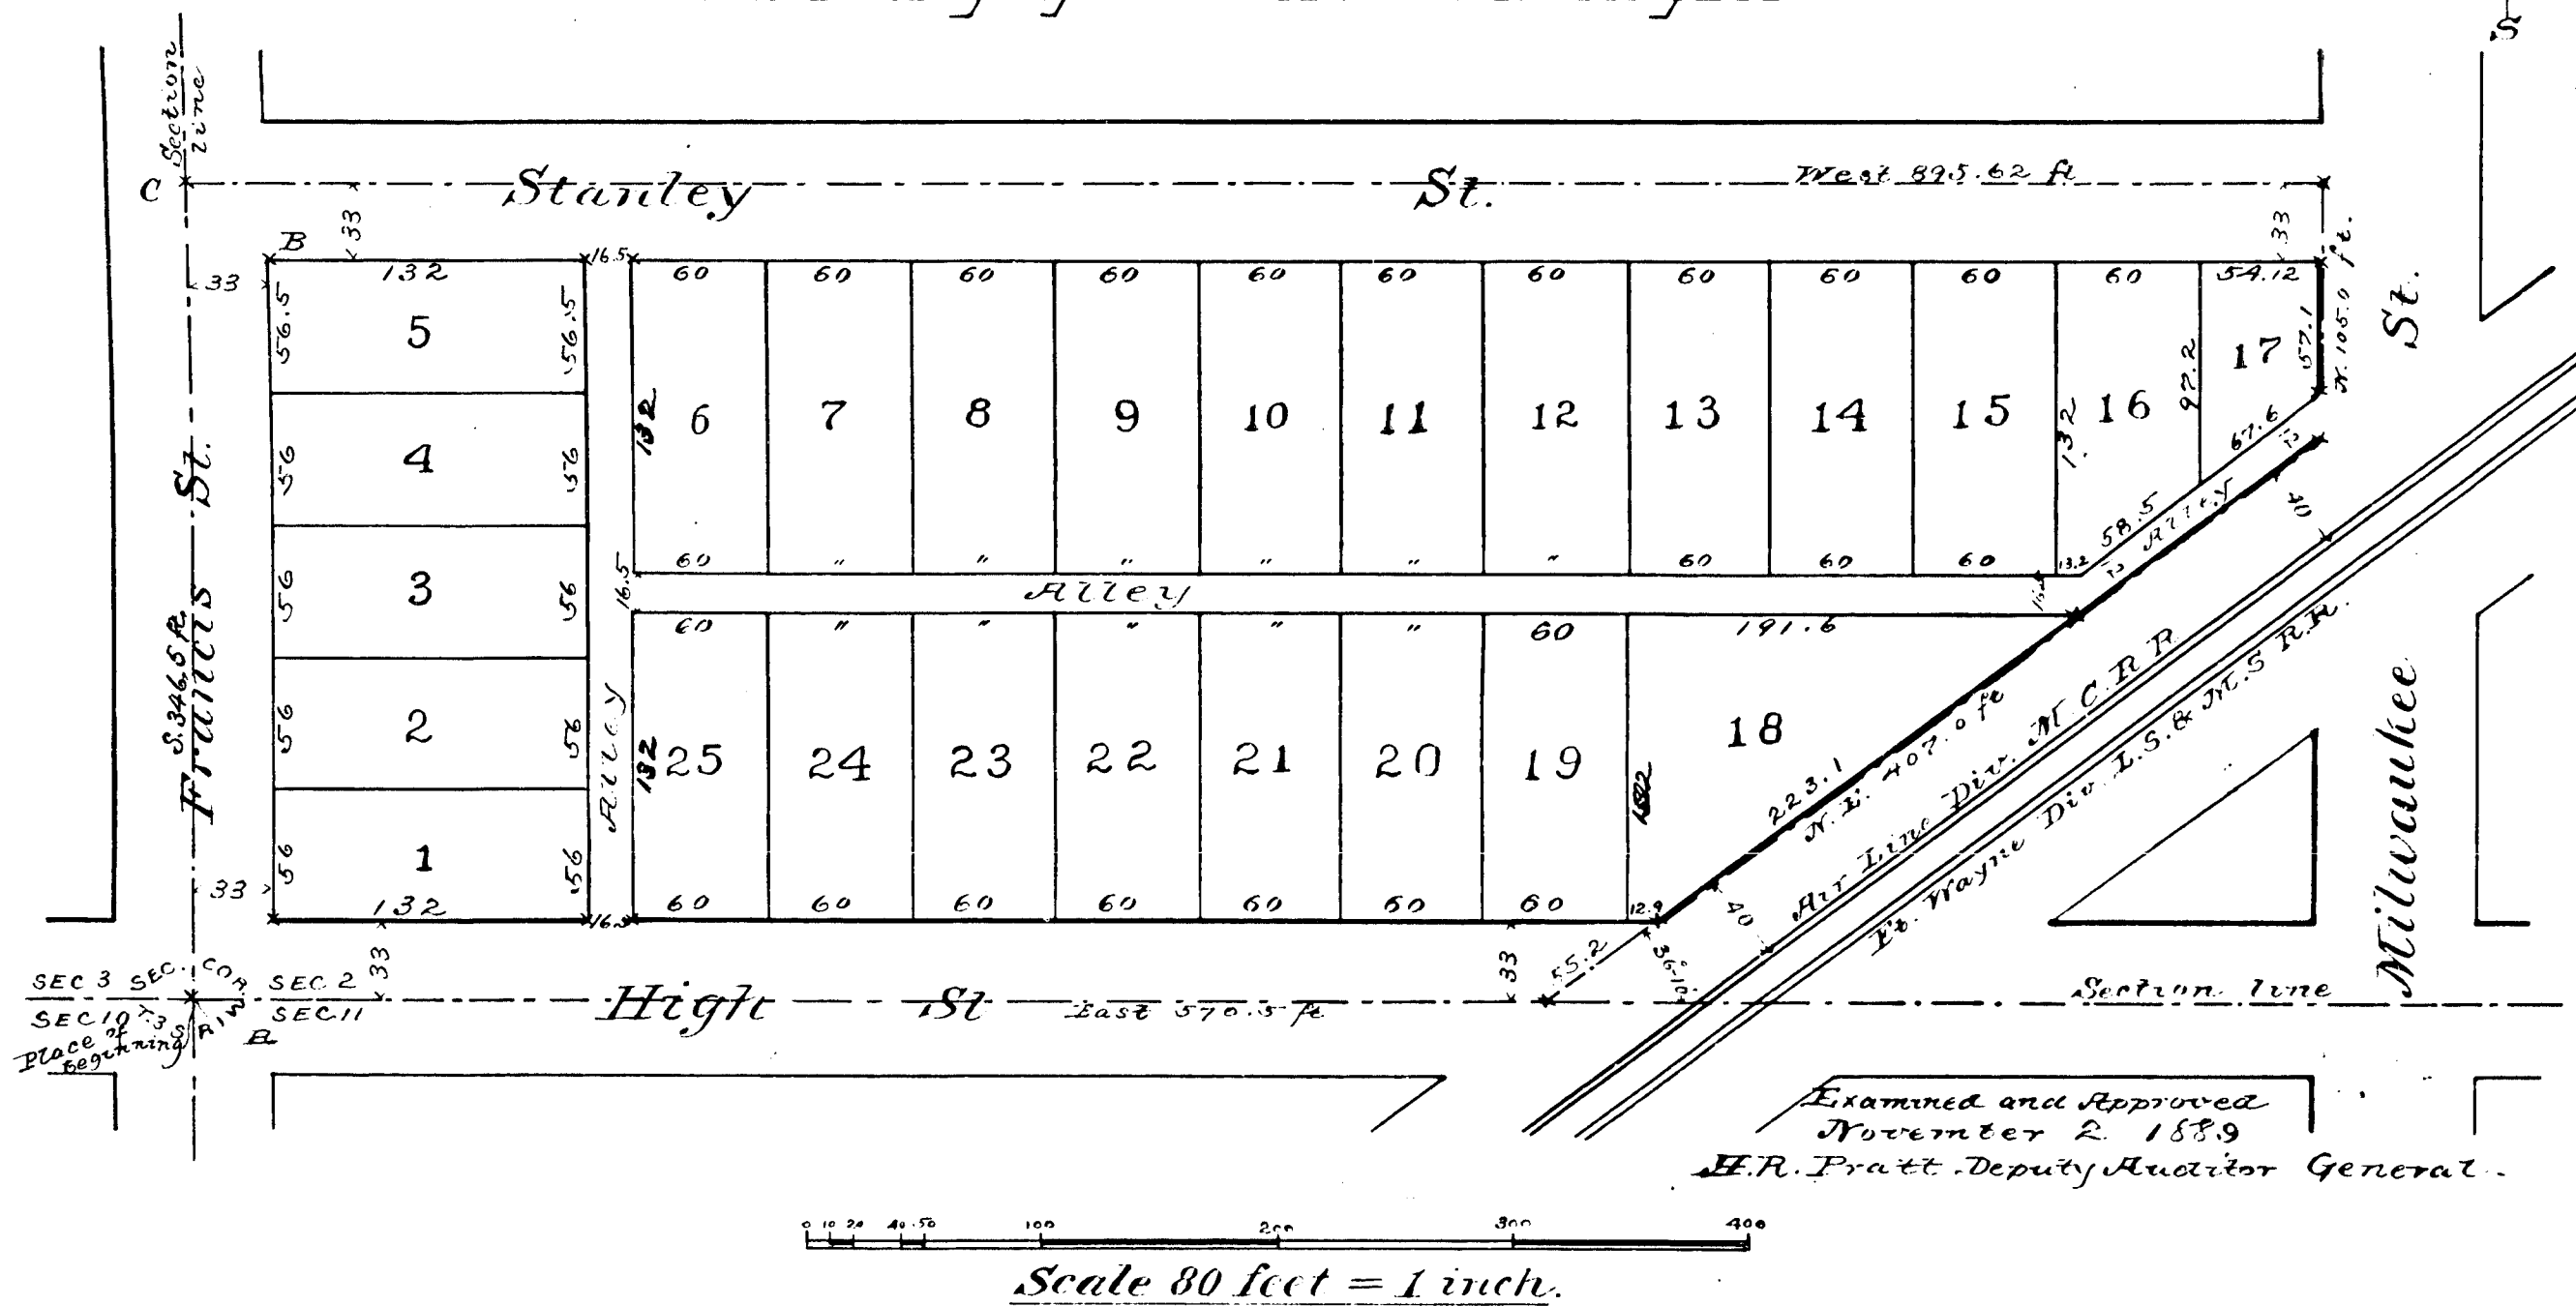

Witnesses to monuments
A. Soft Maple 12° 18' 26" W 31.15 ft Hard Maple 9° 52' 22" E 77.35 ft (Maple 24" West 4.3 ft
Cherry 19° N 63° W 56.1 B Maple 24" Southwesterly 14.9 ft
C Maple 20° N 21 1/2° E 68.1 ft Maple 24" S 41° E 41.5 ft Cedar N 53° E 46.7 ft

State of Michigan } ss.
County of Jackson } We Chas. E. Townsend, Register of Deeds and Chas. B. Hyde, surveyor hereby certify that we have each carefully compared this copy with the original plat of G.M. Stanley's Addition to the city of Jackson Michigan and that it is an exact copy thereof and of the whole of such original map or plat

Chas. E. Townsend Register of Deeds
Chas. B. Hyde Surveyor

State of Michigan } ss.
County of Jackson } We Chas. E. Townsend, Register of Deeds and Chas. B. Hyde, surveyor hereby certify that we have each carefully compared the annexed copy with the plat of G.M. Stanley's Addition to the city of Jackson Michigan now of record in office of said Register of Deeds and that it is a true transcript therefrom and of the whole of such record

Chas. E. Townsend Register of Deeds
Chas. B. Hyde Surveyor

Drawn by W.G. Furgo.