SUBDIVISION OF BLOCKS N.os
9. 11. 43. 51 and 55 Subd.r Joseph Campau
Farm Private Claim 609 Detroit
Wayne County Michigan

RECEIVED AND FILED
In Auditor General's Office,
15 day of Nov A.D. 1879
A R Pratt
Dep. Aud. Genl.

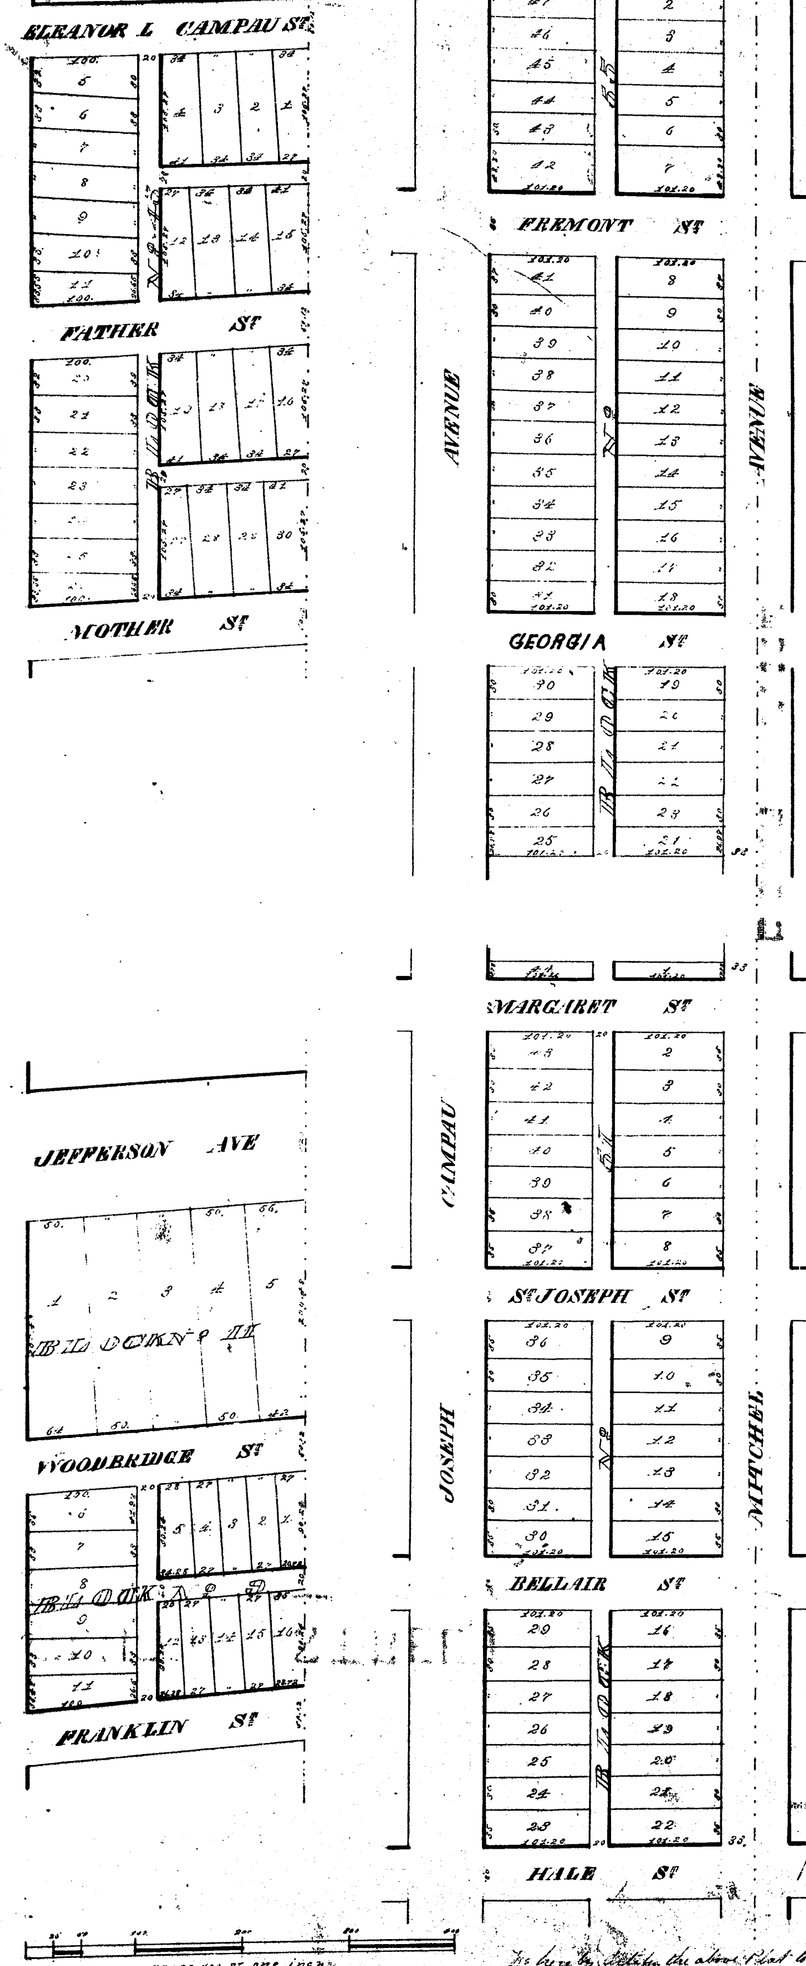

Know all Men by these presents that We Daniel J Campau & Mary F. Campau his wife, Alexander T. Campau & Millie H. Campau his wife, Catherine D. C. Palms & Elizabeth Fuller, Louisa V. Hane & Augustus T. Chapoton, William A. Chapoton & Joseph Campau and Harriet F. Campau his wife, James J. Campau & Adelaide Campau & Theodore J. Campau all being of the late Town of Detroit, Wayne County, Michigan have caused this Plat or Map of Blocks Nimes (9) Eleven (11) Forty three (43) Forty eight (48) Fifty one (51) & Fifty five (55) of the Subdivision of the Joseph Campau Farm so called being Private Claim No 609 all situate in the City of Detroit Wayne County Michigan to be made by Jerome & Daly Surveyors & do hereby adopt the same & dedicate to the Streets and alleys marked thereon & the Public use according & subject to the uses and purposes therein mentioned & the same may be discontinued by law.

Witness our hands & Seals this 17th day of November A.D. 1879

138

Geo. H. Lothrop
Geo. H. Gemill

Daniel J. Campau By Charles B. Lothrop his attorney in fact
Mary F. Campau By Charles B. Lothrop her attorney in fact
Alexander T. Campau By Charles B. Lothrop his attorney in fact
Millie H. Campau By Charles B. Lothrop her attorney in fact
Catherine D. C. Palms By Charles B. Lothrop her attorney in fact
Elizabeth Fuller By Charles B. Lothrop her attorney in fact
Louisa V. Hane By Charles B. Lothrop her attorney in fact
Augustus T. Chapoton By Charles B. Lothrop his attorney in fact
William A. Chapoton By Charles B. Lothrop his attorney in fact
Joseph Campau By Charles B. Lothrop his attorney in fact
Harriet F. Campau By Charles B. Lothrop her attorney in fact
James J. Campau By Charles B. Lothrop his attorney in fact
Adelaide Campau By Charles B. Lothrop her attorney in fact
Theodore J. Campau By Charles B. Lothrop his attorney in fact

State of Michigan } ss.
County of Wayne }

On this 17th day of November A.D. 1879 before me the Subscriber a Notary Public in and for said County personally came Charles B Lothrop known to me to be the attorney in fact of all the parties named in and who executed the foregoing instrument of dedication by their said attorney and the said Charles B Lothrop acknowledged that he executed the same as the free act and deed of said Daniel J. Campau, Mary F. Campau, Alexander T. Campau, Millie H. Campau, Catherine D. C. Palms, Elizabeth Fuller, Louisa V. Hane, Augustus T. Chapoton, William A. Chapoton, Joseph Campau, Harriet F. Campau, James J. Campau, Adelaide Campau & Theodore J. Campau.

Geo. H. Lothrop
Notary Public
Wayne Co. Mich.

Approved November 18 1879

William Purcell
William H. Langley
Frederick Buehld
Board of Public Works.

We Henry Plaff Register of Deeds for the County of Wayne Michigan and Jerome & Daly Surveyors do hereby Certify that we have Carefully Compared this Plat or Map of the Subdivision of Lots Numbered 9. 11. 43. 51 and 55 Subdivision Joseph Campau farm Private Claim 609 Detroit Wayne County Michigan with the original Plat or Map of said Subdivision and do also Certify that it is an exact duplicate Copy thereof and of the whole of such Plat or Map.

Henry Plaff Register
Jerome & Daly Surveyors

We Henry Plaff Register of Deeds for the County of Wayne Michigan and Jerome & Daly Surveyors do hereby Certify that we have Carefully Compared this Plat or Map of the Subdivision of Lots Numbered 9. 11. 43. 51 and 55 Subdivision Joseph Campau farm Private Claim 609 Detroit Wayne County Michigan with the one now of Record in the Registers Office for Wayne County Michigan and do also Certify that it is a true transcript from and of the whole of such Record.

Henry Plaff Register
Jerome & Daly Surveyors

We hereby Certify the above Plat to be correct
Jerome & Daly
Surveyors

SUBDIVISION OF BLOCKS Nos
9. 11. 45. 51 and 55 Sub.s Joseph Campau
Farm Private Claim 609 Detroit
Wayne County Michigan

RECEIVED AND FILED
In Auditor General's Office,
[illegible] 1879
[illegible]
Dep. Aud. Genl.

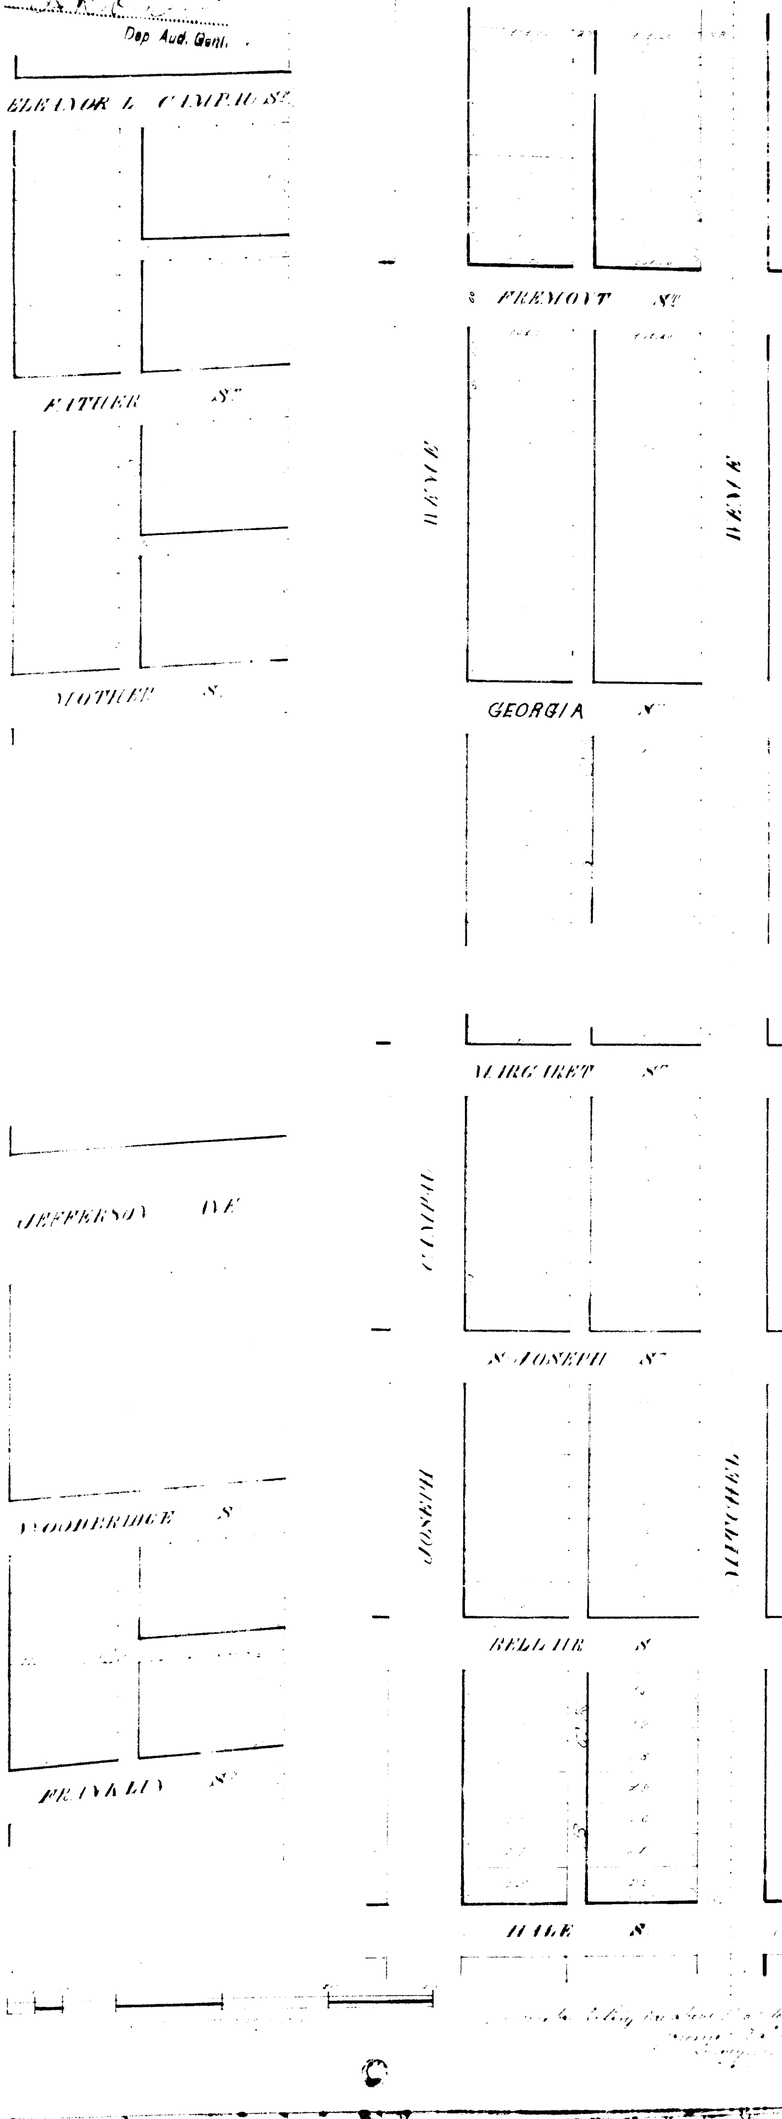

Know all Men by these presents that We Daniel J. Campau and Mary T. Campau his wife, Alexander T. Campau and Willis H. Campau minors by C. Catherine D. C. Palms, Elizabeth Fuller, Louisa V. Hare and Augustus T. Chapoton Wm. S. Chapoton, Joseph, Campau and Harriet L. Campau his wife, James J. Campau and Adelheid Campau his wife and Theodore J. Campau all heirs of the late Francis Campau, Do hereby by our Attorney in fact Charles B. Lothrop, Caused this Plat or Map of Blocks Nine (9) Eleven (11) forty five (45) Fifty one (51) and fifty five (55) of the Subdivisions of the Joseph Campau Farm so called being Private Claim No 609 all situated in the City of Detroit Wayne County Michigan to be made by Theodore Daly Surveyor and do hereby adopt the same and dedicate all the Streets and Alleys marked thereon to the Public use reserving to ourselves our heirs and assigns the reversion or reversions thereof whenever the same may be discontinued by law.

In Witness our hands & Seals this 17th day of November A.D. 1879

In presence of
Geo. H. Lothrop
Geo. B. Merrick

138

Daniel J. Campau By Charles B. Lothrop his attorney in fact
Mary T. Campau By Charles B. Lothrop her attorney in fact
Alexander T. Campau By Charles B. Lothrop his attorney in fact
Willis H. Campau By Charles B. Lothrop his attorney in fact
Catherine D. C. Palms By Charles B. Lothrop her attorney in fact
Elizabeth Fuller By Charles B. Lothrop her attorney in fact
Louisa V. Hare By Charles B. Lothrop her attorney in fact
Augustus T. Chapoton By Charles B. Lothrop his attorney in fact
William S. Chapoton By Charles B. Lothrop his attorney in fact
Joseph Campau By Charles B. Lothrop his attorney in fact
Harriet L. Campau By Charles B. Lothrop her attorney in fact
James J. Campau By Charles B. Lothrop his attorney in fact
Adelheid Campau By Charles B. Lothrop her attorney in fact
Theodore J. Campau By Charles B. Lothrop his attorney in fact

State of Michigan } ss.
County of Wayne }

On this 17th day of November A.D. 1879 before me the Subscriber a Notary Public in and for said County personally came Charles B. Lothrop known to me to be the attorney in fact of all the parties named in and who executed the foregoing instrument of dedication by their said attorney and the said Charles B. Lothrop acknowledged that he executed the same as the true act and deed of said Daniel J. Campau, Mary T. Campau Alexander T. Campau, Willis H. Campau, Catherine D. C. Palms Elizabeth Fuller, Louisa V. Hare, Augustus T. Chapoton William S. Chapoton, Joseph Campau Harriet L. Campau James J. Campau, Adelheid Campau & Theodore J. Campau

Geo. H. Lothrop
Notary Public
Wayne Co. Mich.

Approved November 18 1879
William Jurrell
William H. Langley
Frederick Buehle
Board of Public Works.

I Henry Hart Register of Deeds for the County of Wayne Michigan and ex officio Clerk of the Board of Public Works do hereby certify that I have carefully compared the Plat or Map of the Subdivision of Lots Numbered 9. 11. 45. 51 and 55 Subdivision Joseph Campau Farm Private Claim 609 Detroit Wayne County Michigan with the original Plat or Map of said Subdivision and do also certify that I am the proper Custodian thereof and of the whole of such Plat or Map.

Henry Hart Register
Ex officio Clerk Board of Public Works

We Henry Hart Register of Deeds for the County of Wayne Michigan and ex officio Clerk of the Board of Public Works and Theodore Daly Surveyor do hereby certify that we have carefully compared the Plat or Map of the Subdivision of Lots Numbered 9. 11. 45. 51 and 55 Subdivision Joseph Campau Farm Private Claim 609 Detroit Wayne County Michigan with the original Plat or Map of said Subdivision recorded in the Register's Office for Wayne County Michigan and do also certify that it is a true transcript from and of the whole of such original.

Henry Hart Register
Ex officio Clerk Board of Public Works
Theodore Daly Surveyor