

Rustic Hall ADDITION To the city of Jackson Michigan

SCALE 100 ft to an inch.




MORRELL ST

EAST AND WEST 1/4 SEC. LINE
OF SEC. 3 T. 3 S. R. 1 W.

CHITCOCK AVENUE

CHITCOCK AVENUE

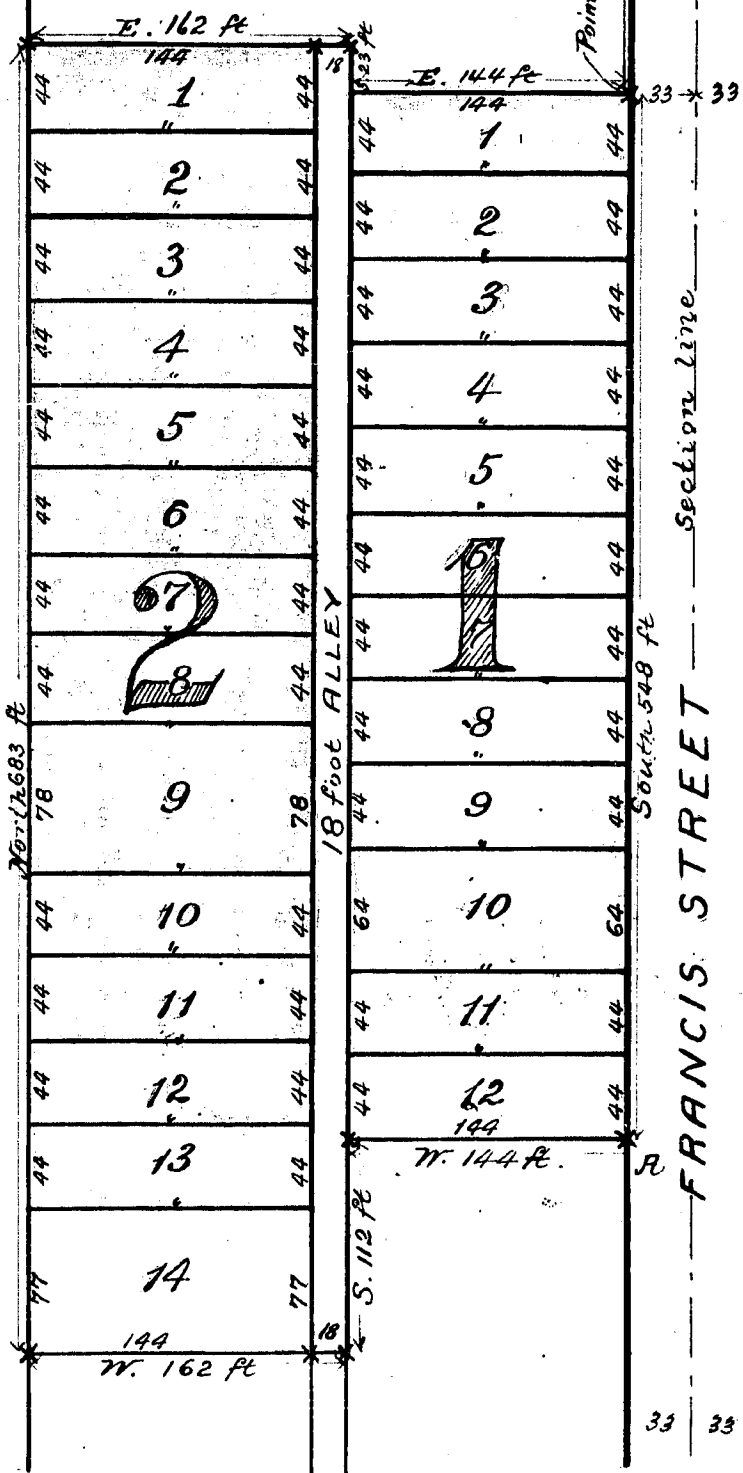

State of Michigan } ss.
County of Jackson }
We Charles E. Townsend Register of
Deeds and C.B. Hyde Surveyor hereby certify that we
have each carefully compared the annexed copy with
the plat of Rustic Hall Addition to the city of Jackson,
Michigan now of record in the office of said Register of
Deeds, and that it is a true transcript therefrom and of
the whole of such record.

Examined and Approved
August 1st 1890
H.E. Pratt
Deputy Auditor General.

Received and Filed
IN AUDITOR GENERAL'S OFFICE
August 7 1890
H.E. Pratt
Deputy Auditor General.

Dedication

Know all men by these presents, that we Perry W. McAdow and Clara L. McAdow his wife as proprietors have caused the land embraced in the annexed plat to be surveyed laid out and platted to be known as RUSTIC HALL ADDITION to the city of Jackson Michigan, and that the alley as shown on said plat is hereby dedicated to the use of the public as a highway

Signed and sealed in presence of
Charles P. Hunt
W. G. Fargo

{ Perry W. McAdow [L.S.]
Clara L. McAdow [L.S.]

State of Michigan } ss.
County of Jackson }

On this 29th day of July A.D. 1890 before me a Notary Public in and for said county, personally came the above named Perry W. McAdow and Clara L. McAdow his wife, known to me to be the persons who executed the above dedication and acknowledged the same to be their free act and deed.

Charles P. Hunt Notary Public
Jackson County Michigan

Description of Land Platted.

The land embraced in the annexed plat of RUSTIC HALL ADDITION to the city of Jackson Michigan is described as follows - commencing at a point on the west line of Francis street, thirty three (33) feet west of the east line of section three (3) in town three (3) south of Range one (1) west, and two hundred

sixty four (264) feet south of the east and west quarter section line of said section 3, thence south on the west line of Francis street parallel to the east line of said section 3, five hundred forty eight (548) feet, thence west parallel to the east and west quarter section line aforesaid one hundred forty four (144) feet, thence south parallel to the east line of said section 3 one hundred twelve (112) feet, thence west parallel to the east and west quarter section line aforesaid one hundred sixty two (162) feet, thence north parallel to the east line of said section 3 six hundred eighty three (683) feet, thence east parallel to said east and west quarter section line one hundred sixty two (162) feet thence south parallel to the east line of said section 3, twenty three (23) feet thence east parallel to said east and west quarter section line one hundred forty four (144) feet to the place of beginning.

I hereby certify that the plat hereon delineated is a correct one and that permanent monuments consisting of iron pipe 1 inch in diameter have been planted at all points marked thus (x) as thereon shown at all angles in the boundaries of the land platted and at all intersections of the alley with said boundaries.

Charles B. Hyde C.E.

State of Michigan } ss.
County of Jackson }

We Charles E. Townsend Register of deeds and C.B. Hyde Surveyor, hereby certify that we have each carefully compared this copy with the original plat of RUSTIC HALL ADDITION to the City of Jackson Michigan, and that it is an exact copy thereof and of the whole of such original map or plat.

Charles E. Townsend
C.B. Hyde

Register of Deeds
Surveyor.

Received for record the 4th day of August A.D. 1890. at 4 o'clock P.M. and recorded in Book No. 4 of Plats on page 13.

Charles E. Townsend Register of Deeds -



13800

Rustic Hall

ADDITION

To the city of Jackson Michigan

SCALE 100 ft to an inch.

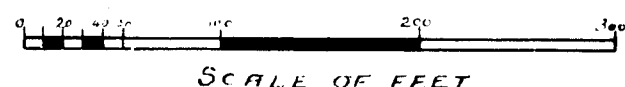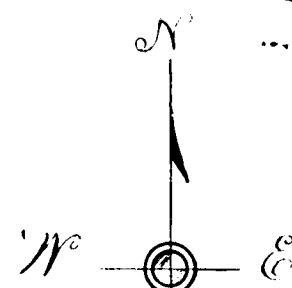


MORRELL ST

EAST AND WEST 1/4 SEC. LINE
OF SEC. 3 T. 3 S. R. 1 W.

CHITCOCK AVENUE

CHITCOCK AVENUE

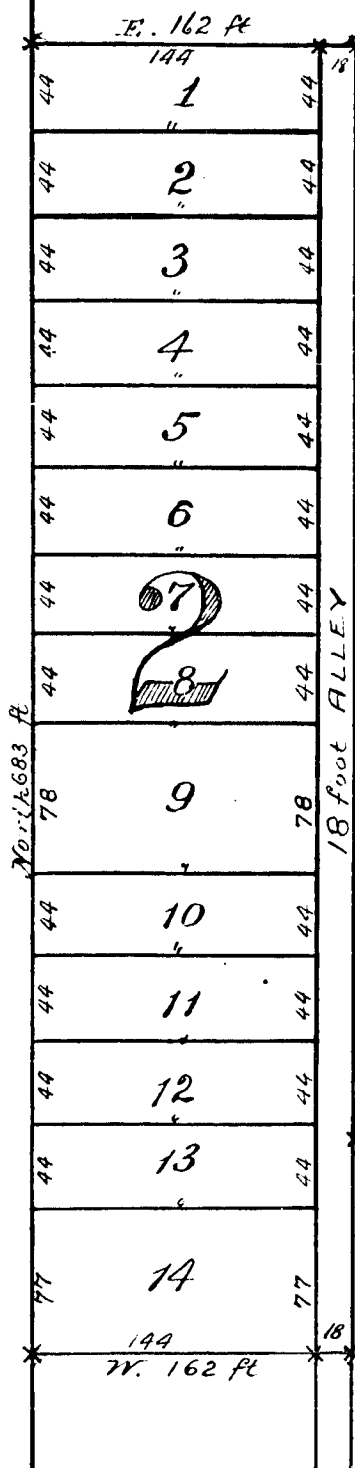

Point of commencement.

SEC. 3
SEC. 2

FRANCIS STREET

State of Michigan } ss.
County of Jackson } ss.
We Charles E. Townsend Register of
Deeds and C.B. Hyde Surveyor here by certify that we
have each carefully compared the annexed copy with
the plat of Rustic Hall Addition to the city of Jackson,
Michigan now of record in the office of said Register of
Deeds and that it is a true transcript therefrom and of
the whole of such record. Charles E. Townsend Register of Deeds
C.B. Hyde Surveyor.

Examined and Approved
August 1st 1890
H.W. Pratt
Deputy Auditor General.

Witnesses to Monuments
R. S. H. Maple B. A. 28 1/2 E. 21 7 ft.
S. H. H. Maple B. A. 28 1/2 E. 21 7 ft.

RECORDED
IN THE REGISTER OF DEEDS
August 7 1890
C. E. Townsend
Deputy Auditor General.

Dedication

Know all men by these presents, that we Perry W. McAdow and Clara L. McAdow his wife as proprietors have caused the land embraced in the annexed plat to be surveyed laid out and platted to be known as RUSTIC HALL ADDITION to the city of Jackson Michigan, and that the alley as shown on said plat is hereby dedicated to the use of the public as a highway

Signed and sealed in presence of
Charles E. Hunt
W. G. Fargo

{ Perry W. McAdow [L.S.]
Clara L. McAdow [L.S.]

State of Michigan } ss.
County of Jackson } ss.

On this 29th day of July A.D. 1890 before me a Notary Public in and for said county, personally came the above named Perry W. McAdow and Clara L. McAdow his wife, known to me to be the persons who executed the above dedication and acknowledged the same to be their free act and deed.

Charles E. Hunt Notary Public
Jackson County Michigan

Description of Land Platted.

The land embraced in the annexed plat of RUSTIC HALL ADDITION to the city of Jackson Michigan is described as follows - commencing at a point on the west line of Francis street, thirty three (33) feet west of the east line of section three (3) in town three (3) south of Range one (1) west, and two hundred

sixty four (264) feet south of the east and west quarter section line of said section 3 thence south on the west line of Francis street parallel to the east line of said section 3, five hundred forty eight (548) feet, thence west parallel to the east and west quarter section line aforesaid one hundred forty four (144) feet, thence south parallel to the east line of said section 3 one hundred twelve (112) feet, thence west parallel to the east and west quarter section line aforesaid one hundred sixty two (162) feet, thence north parallel to the east line of said section 3 six hundred eighty three (683) feet, thence east parallel to said east and west quarter section line one hundred sixty two (162) feet thence south parallel to the east line of said section 3, twenty three (23) feet thence east parallel to said east and west quarter section line one hundred forty four (144) feet to the place of beginning.

I hereby certify that the plat hereon delineated is a correct one and that permanent monuments consisting of iron pipe 1 inch in diameter have been planted at all points marked thus (x) as thereon shown at all angles in the boundaries of the land platted and at all intersections of the alley with said boundaries.

Charles B. Hyde C.F.

State of Michigan } ss.
County of Jackson } ss.

We Charles E. Townsend Register of deeds and C.B. Hyde Surveyor hereby certify that we have each carefully compared this copy with the original plat of Rustic Hall Addition to the City of Jackson Michigan, and that it is an exact copy thereof and of the whole of such original map or plat.

Charles E. Townsend Register of Deeds
C.B. Hyde Surveyor.

Received for record the 4th day of August A.D. 1890. at 4 o'clock P.M. and recorded in Book No 4 of Plats on page 13

Charles E. Townsend Register of Deeds

13800