Merriman's Addition

TO THE CITY OF JACKSON MICHIGAN.

Received and Filed
IN AUDITOR GENERAL'S OFFICE
September 17 1890
H. R. Pratt
Deputy Auditor General

SCALE
100 feet to an inch
0 50 100 200 300
SCALE OF FEET

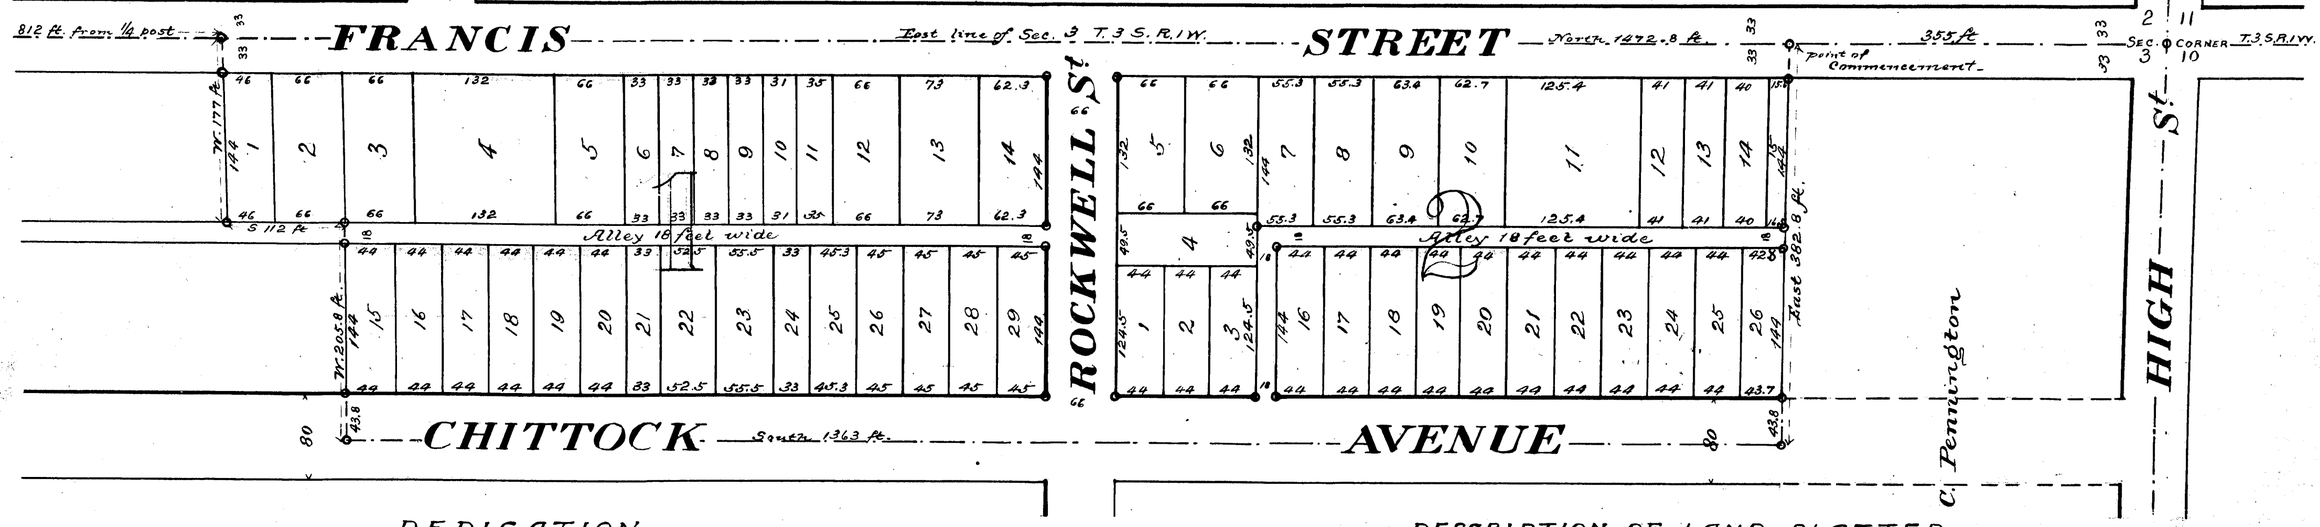

DEDICATION

Know all men by these presents that we Levi G. Merriman as proprietor and Marie Merriman his wife have caused the land embraced in the annexed plat to be surveyed laid out and platted to be known as Merriman's Addition to the City of Jackson Michigan and that the streets and alleys as shown on said plat are hereby dedicated to the use of the public as highways.

Signed and Sealed in presence of
F. H. Helmer
W. G. Fargo

Levi G. Merriman {L.S.}
Marie Merriman {L.S.}

State of Michigan } ss.
County of Jackson }

On this 11th day of August A.D. 1890 before me a Notary Public in and for said County personally came the the above named Levi G. Merriman and Marie Merriman his wife, known to me to be the persons who executed the above dedication and acknowledged the same to be their free act and deed

F. H. Helmer Notary Public
Jackson County Michigan

Examined and approved
August 16 1890
Henry H. Aplin
Auditor General
by A. Humphrey.

DESCRIPTION OF LAND PLATTED

The land embraced in the annexed plat of Merriman's Addition to the City of Jackson Michigan is described as follows; Commencing at a point on the east line of Section three (3) in Town three (3) south of Range one (1) west, three hundred fifty five (355) feet north of the southeast corner of said section 3, thence north on section line one thousand four hundred seventy two and eight tenths (1472 8/10) feet to a point eight hundred twelve (812) feet south of the east quarter post of said section 3, thence west parallel to the east and west quarter section line of said section 3, one hundred seventy seven (177) feet, thence south parallel to the east line of said section 3, one hundred twelve (112) feet, thence west parallel to said east and west quarter section line two hundred five and eight tenths (205 8/10) feet thence south parallel to the east line of said section 3, one thousand three hundred sixty three (1363) feet thence east three hundred eighty two and eight tenths (382 8/10) feet to the place of beginning.

I hereby certify that the plat hereon delineated is a correct one and that permanent monuments consisting of iron pipe 1 inch in diameter have been planted at all points marked thus (o) as thereon shown at all angles in the boundaries of the land platted and at all intersections of streets or of streets and alleys.

Charles B. Hyde C.E.

State of Michigan } ss.
County of Jackson }

We Charles E Townsend Register of Deeds and Charles B. Hyde Surveyor, hereby certify that we have each carefully compared the annexed copy with the original plat of Merriman's Addition to the City of Jackson Michigan, and that it is an exact copy thereof and of the whole of such original map or plat

Charles E Townsend Register of Deeds
Charles B Hyde Surveyor

State of Michigan } ss.
County of Jackson }

We, Charles E. Townsend Register of Deeds and Charles B. Hyde, Surveyor, hereby certify that we have each carefully compared the annexed copy with the plat of Merriman's Addition to the City of Jackson Michigan, now of record in the office of said Register of Deeds and that it is a true transcript therefrom and of the whole of such record

Charles E Townsend. Register of Deeds.
Charles B Hyde Surveyor.

Received for record the 25th day of August A.D. 1890 at 5 o'clock P M. and recorded in Book No 4 of Plats on page 14

Charles E Townsend Register of Deeds

W. G. Fargo Draftsman.

3154

13801

Merriman's Addition

TO THE CITY OF JACKSON MICHIGAN.

Sept 17 90
H. R. Platt

SCALE
100 feet to an inch
0 50 100 200 300
SCALE OF FEET

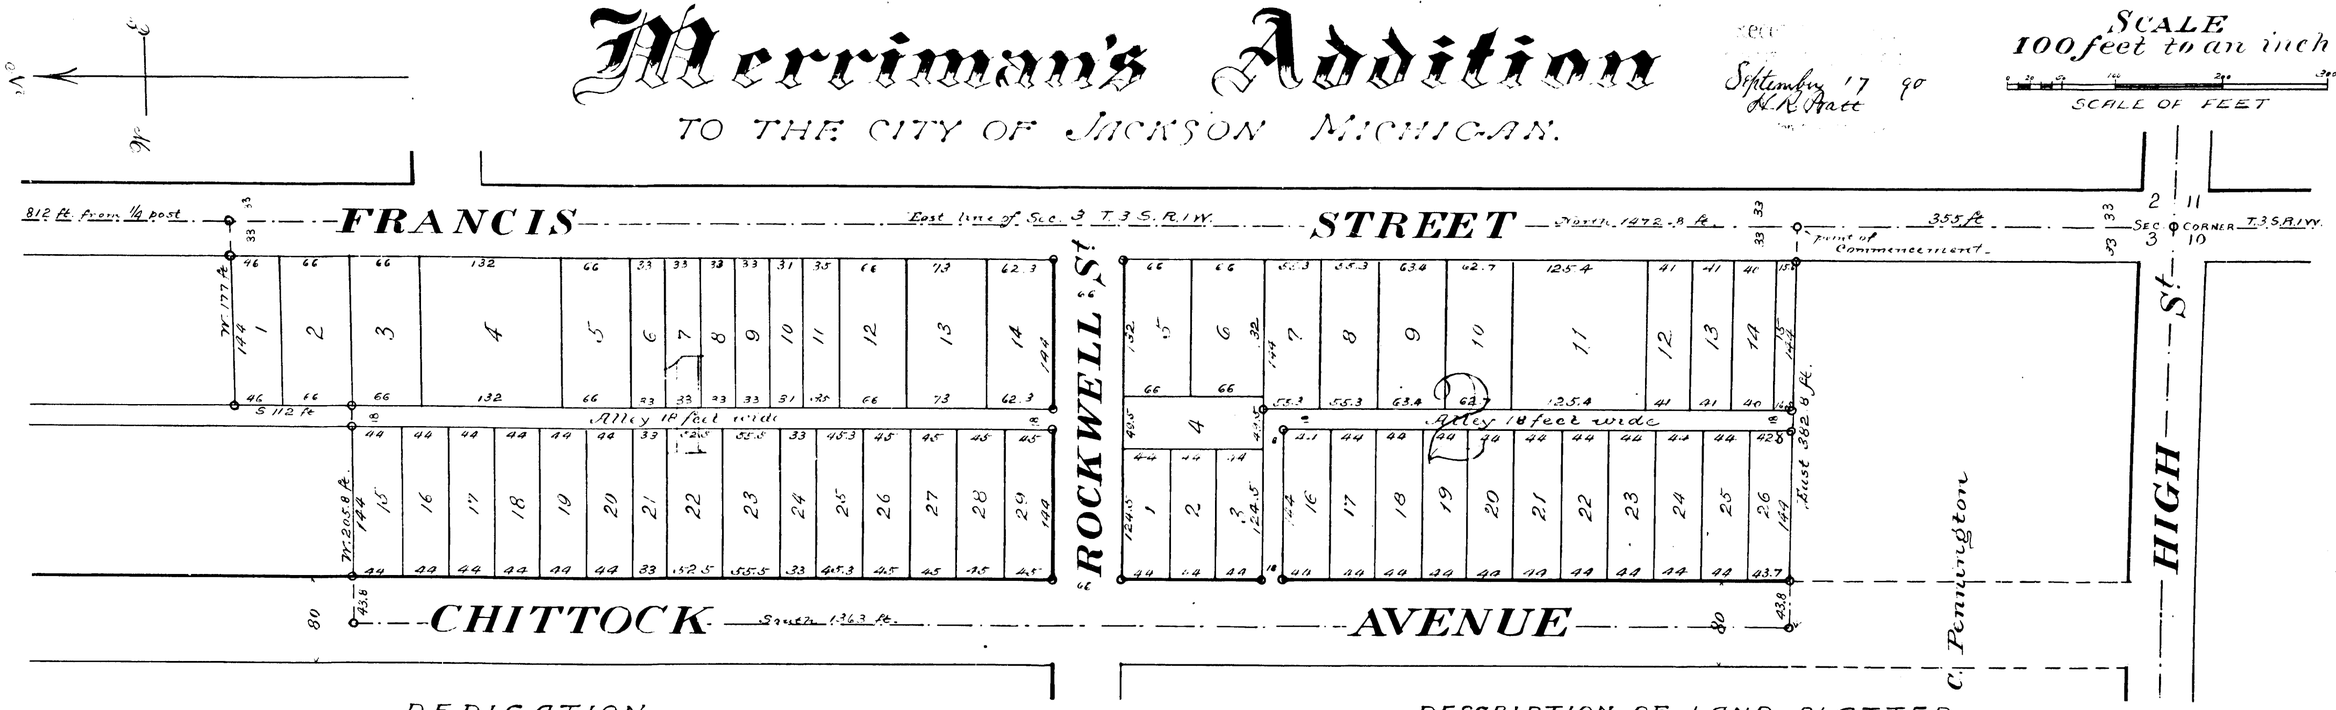

DEDICATION

Know all men by these presents that we Levi G. Merriman as proprietor and Marie Merriman his wife have caused the land embraced in the annexed plat to be surveyed laid out and platted to be known as Merriman's Addition to the City of Jackson Michigan and that the streets and alleys as shown on said plat are hereby dedicated to the use of the public as highways.

Signed and Sealed in presence of
F. H. Helmer
W. G. Fargo

Levi G. Merriman (L.S.)
Marie Merriman (L.S.)

State of Michigan } ss.
County of Jackson }

On this 11th day of August A.D. 1890 before me a Notary Public in and for said County personally came the the above named Levi G. Merriman and Marie Merriman his wife, known to me to be the persons who executed the above dedication and acknowledged the same to be their free act and deed

F. H. Helmer Notary Public
Jackson County Michigan

Examined and approved
August 16 1890
Henry H. Aplin
Auditor General
by H. Humphrey.

DESCRIPTION OF LAND PLATTED

The land embraced in the annexed plat of Merrimans Addition to the City of Jackson Michigan is described as follows; commencing at a point on the east line of section three (3) in Town three (3) south of Range one (1) west, three hundred fifty five (355) feet north of the southeast corner of said section 3, thence north on section line one thousand four hundred seventy two and eight tenths (1472 8/10) feet to a point eight hundred twelve (812) feet south of the east quarter post of said section 3, thence west parallel to the east and west quarter section line of said section 3, one hundred seventy seven (177) feet, thence south parallel to the east line of said section 3, one hundred twelve (112) feet, thence west parallel to said east and west quarter section line two hundred, five and eight tenths (205 8/10) feet thence south parallel to the east line of said section 3, one thousand three hundred sixty three (1363) feet thence east three hundred eighty two and eight tenths (382 8/10) feet to the place of beginning.

I hereby certify that the plat hereon delineated is a correct one and that permanent monuments consisting of iron pipe 1 inch in diameter have been planted at all points marked thus (o) as thereon shown at all angles in the boundaries of the land platted and at all intersections of streets or of streets and alleys.

Charles B. Hyde C.E.

State of Michigan } ss.
County of Jackson }

We Charles E Townsend Register of Deeds and Charles B. Hyde Surveyor, hereby certify that we have each carefully compared the annexed copy with the original plat of Merrimans Addition to the City of Jackson Michigan, and that it is an exact copy thereof and of the whole of such original map or plat

Charles E. Townsend Register of Deeds
Charles B Hyde Surveyor

State of Michigan } ss.
County of Jackson }

We, Charles E. Townsend Register of Deeds and Charles B. Hyde, Surveyor, hereby certify that we have carefully compared the annexed copy with the plat of Merriman's Addition to the City of Jackson Michigan, now of record in the office of said Register of Deeds and that it is a true transcript therefrom and of the whole of such record

Charles E. Townsend. Register of Deeds.
Charles B Hyde Surveyor.

Received for record the 25th day of August A.D. 1890 at 5 o'clock P. M. and recorded in Liber No 4 of Plats on page 14.

Charles E. Townsend Register of Deeds.

W. G. Fargo Draftsman.

13801

ClibPDF - www.fastio.com