


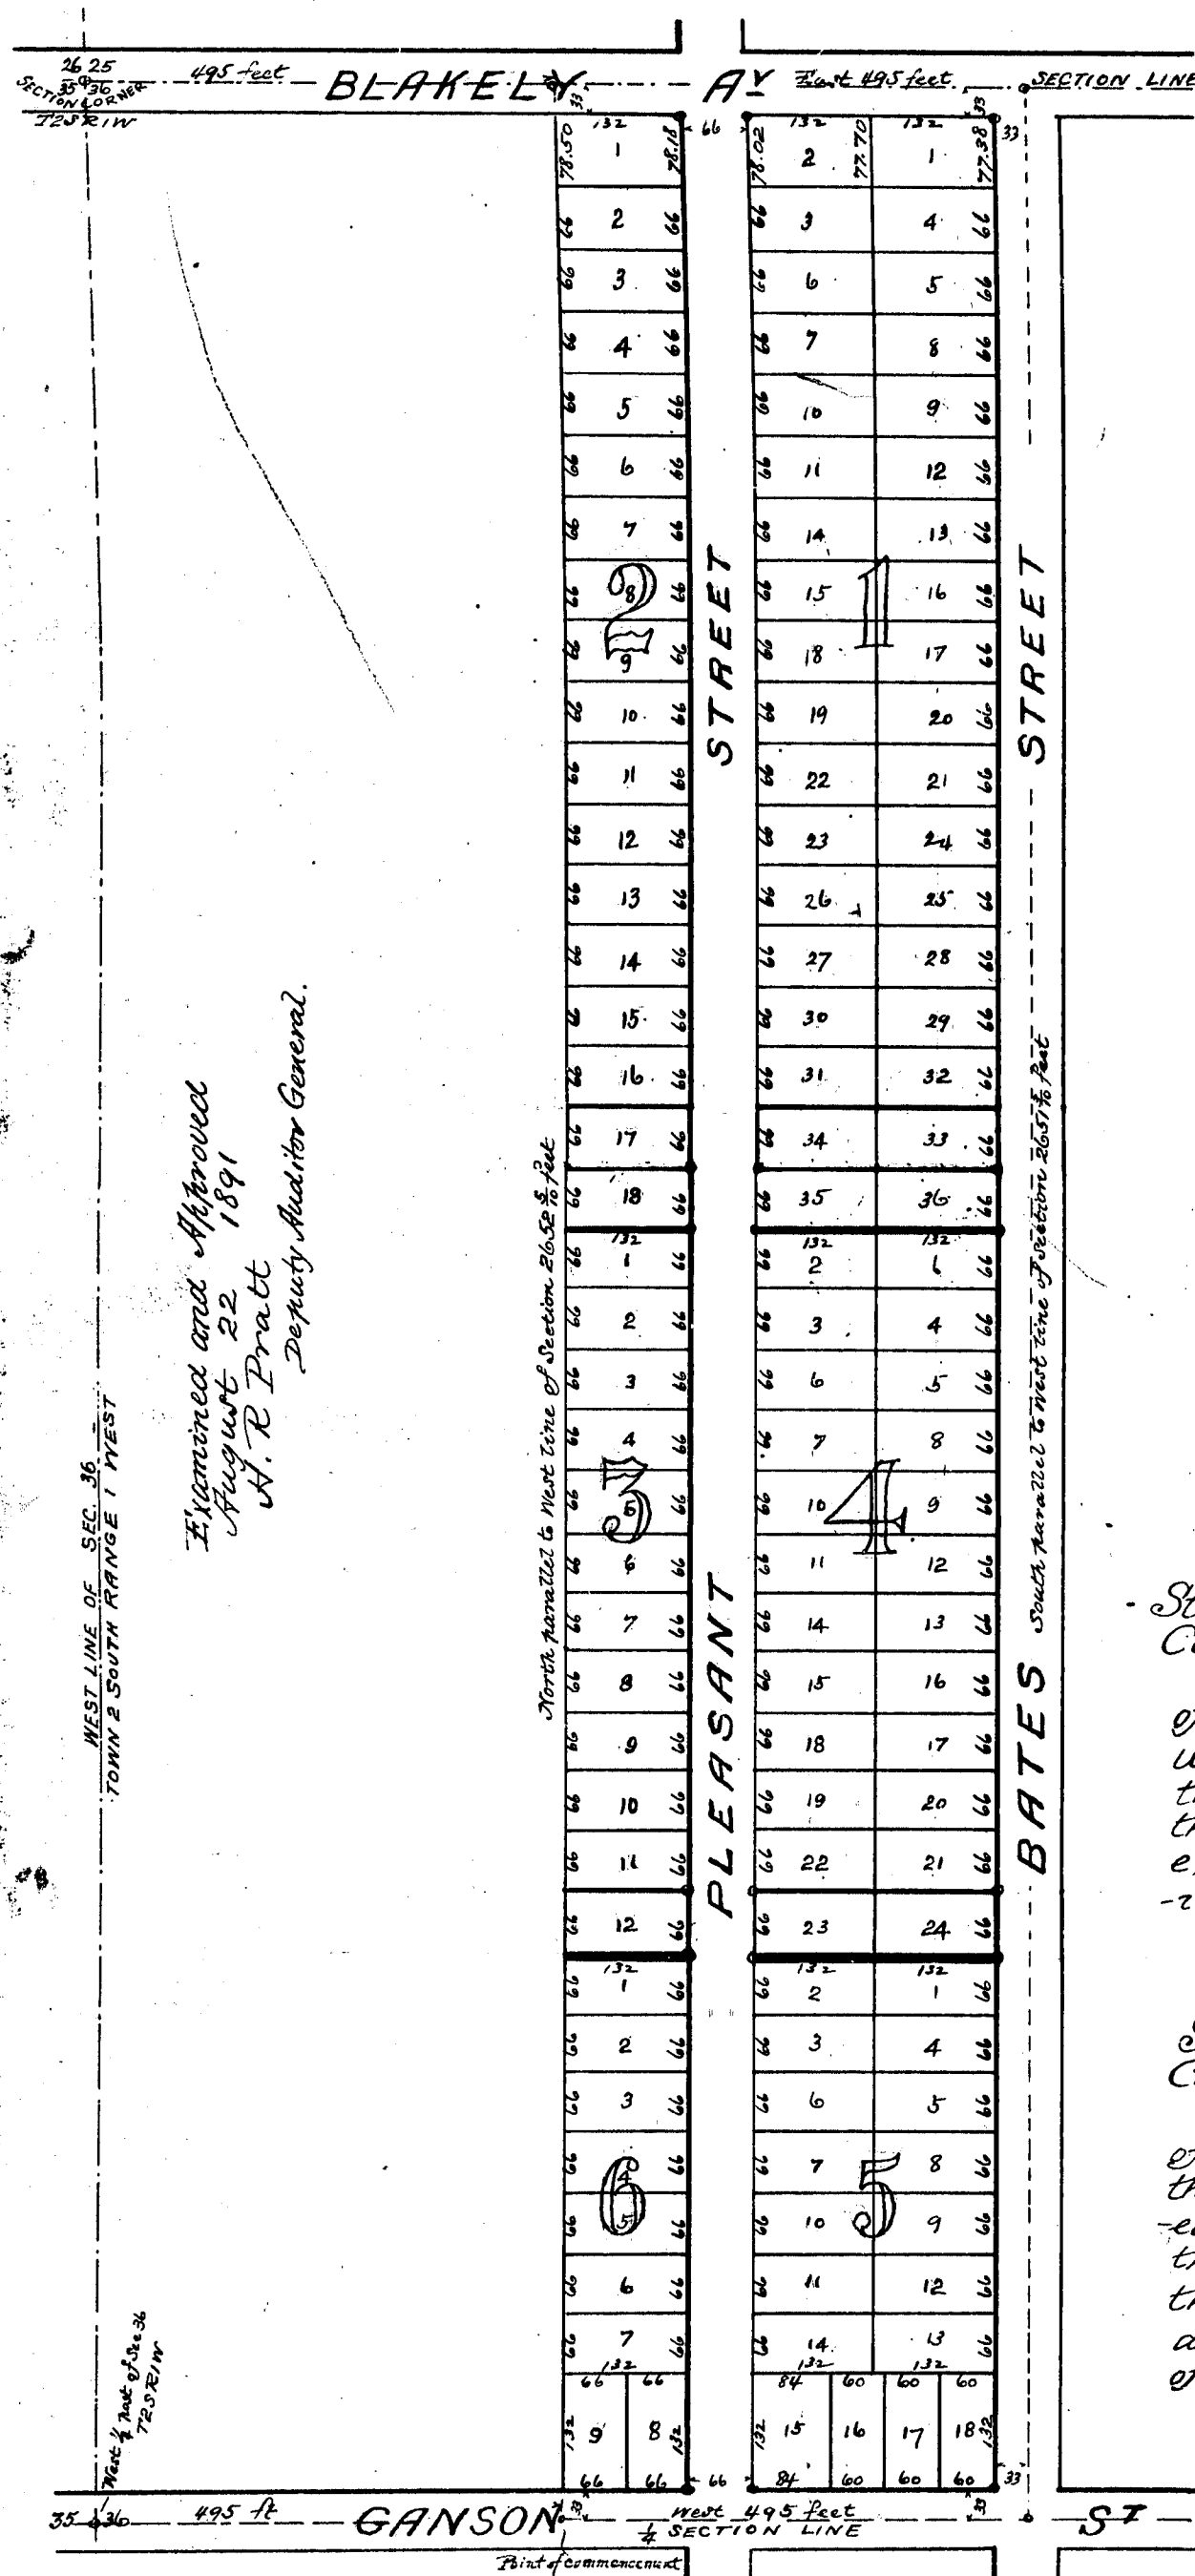


RECEIVED AND FILED
IN AUDITOR GENERAL'S OFFICE

September 2 1891

H. R. Pratt
Deputy Auditor General

MAP OF
ROSEDALE
ADDITION
TO THE CITY OF JACKSON
MICHIGAN.

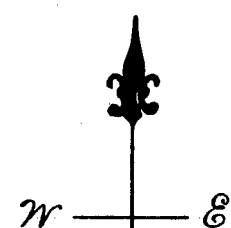

SCALE OF FEET

Scale: 200 feet to an inch

- State of Michigan } ss.
County of Jackson }

We, Charles E. Townsend Register of Deeds and W.G. Fargo Surveyor hereby certify that we have each carefully compared this copy with the original plat of Rosedale Addition to the City of Jackson Michigan, and that it is an exact copy thereof and of the whole of such original map or plat.

Charles J. Zimmerman Register of Deeds
N. G. Fargo Surveyor.

State of Michigan }
County of Jackson }

We, Charles E. Townsend Register of Deeds and W.G. Fargo Surveyor hereby certify that we have each carefully compared the annexed copy with the plat of Rosedale Addition to the City of Jackson Michigan now of record in the office of said Register of Deeds and that it is a true transcript therefrom and of the whole of such record.

Charles Townsend Register of Deeds.
W. E. Fargo Surveyor.

Received for Record the 26th day of August - A.D. 1891
at 11 o'clock A.M. and Recorded in Liber 4 of Plats on page 16

Charles E. Townsend Register of Deeds.

Dedication

Know all men by these presents that we Edward C. Morrissey and Mary Morrissey his wife and Edward F. Towery and Anna Towery his wife and Michael Wiley and Ellen Wiley his wife; proprietors of the land herein-after described have caused the land embraced in the annexed plat to be surveyed laid out and platted to be known as Rosedale Addition to the City of Jackson Michigan and that the streets as shown on said plat are hereby dedicated to the use of the public

Signed and sealed in presence of

Wm. H. Woodhull	} as to the signature of Mary Morrissey
John Morrissey	
Chas. P. Hurt	} as to the signature of Edmund F. Lowery
T. George Keebler	
Wm. Morrissey	} as to the signature of Edmund C. Morrissey
S. F. Kinhead	
T. K. Bogart	} as to the signatures of Michael and Ellen Wiley
F. P. McQuillan	
Stacy Cady	} as to the signature of Anna Lowery
Mary Welch	

State of Michigan } ss.
County of Jackson }

Edward C. Morrissey E.S.

Mary Morrissey (L.S.)

Edward F. Lowery (L.S.)

Anna Ivory {L.S}

Michael Wiley

Ellen^{rec} x Wiley  L.S.

On this 20th day of July 1891 before me, a Notary Public in and for said County personally came the above named Edward C. Morrissey and ~~Anna Morrissey his wife and Edward F. Lowery and Anna Lowery his wife and Michael Wiley and Ellen Wiley his wife~~ known to me to be the persons who executed the above dedication and acknowledged the same to be their free act and deed

J. H. Bogert, Notary Public, Jackson County Michigan.

State of New York } ss.
City and County of New York }

In this 28th day of July 1891 before me a Notary Public in and for said County personally came the above named Mary Morrissey to me known and known to me to be the individual described in and who executed the above dedication and acknowledged the same to be her free act and deed

Wm H. Woodhull Notary Public No (190)

Form 1
State of New York }
City and County of New York }

I, Leonard A. Geizerich, Clerk of the City and County of New York and also Clerk of the Supreme Court for the said City and County, the same being a Court of record; DO HEREBY CERTIFY, that Wm. H. Woodhull whose name is subscribed to the proof or acknowledgment of the annexed instrument, and thereon written was at the time of taking such proof or acknowledgment a Notary Public in and for the City and County of New York, dwelling in the said city, commissioned and sworn and duly authorized to take the same. And further that I am well acquainted with the handwriting of such Notary and verily believe that the signature to the said certificate of proof or acknowledgment is genuine and that the said instrument is executed and acknowledged according to the laws of the State of New York. In Testimony whereof I have hereunto set my hand and affixed the seal of the said Court and County the 18th day of August 1891


Leonard A. Geigerich - CLERK -

Description of Irond Platted

The land embraced in the annexed plat of Rosedale Addition to the City of Jackson Michigan is described as follows; Commencing on the east and west quarter section line of section thirty-six (36) in Town two (2) South of Range one (1) West at a point four hundred ninety-five (495) feet east of the west quarter post of said section, running thence north parallel to the west line of said section twenty-six hundred fifty-two and five tenths ($2652\frac{5}{10}$) feet to the north line of said section, thence east on section line four hundred ninety-five (495) feet, thence south parallel to the west line of said section twenty-six hundred fifty-one and three tenths ($2651\frac{3}{10}$) feet to the quarter section line aforesaid, thence west on quarter section line four hundred ninety-five (495) feet to the place of beginning

I hereby certify that the plat heron delineated is a correct one and that permanent monuments consisting of iron pipe 1 inch in diameter and from 20 to 24 inches long have been planted at all points marked thus (o as thereon shown at all angles in the boundaries of the land platted and at all intersections of streets.

W. G. Fargo SURVEYOR.

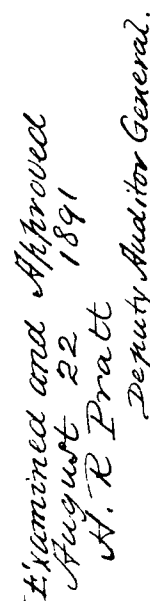

H. R. Pratt
Deputy Auditor General

Chas. D. Jones, 1 Register of Deeds.
W. G. Fargo, Surveyor.

W. G. Fargo SURVEYOR.

Chas. Spencer Register of Deeds