

3633

3633

Know all men by these presents, that we Joseph Palmer (a widower), Chas. W. Cook and Emma H. Cook his wife, John J. Haywood and Nellie G. Haywood his wife, Alva I. Wood and Clara P. Wood his wife, Emerson S. Trumbull and Matilda Trumbull his wife, Wesley D. Smith and Iena Smith his wife and Arthur C. Ranney and Mary A. Ranney his wife and Diana Elliot as proprietors have caused the land embraced in the annexed plat to be surveyed laid out and platted to be known as Palmer's Plat of the Village of Rives Junction, Jackson County Michigan, and that the streets as shown on said plat are hereby dedicated to the use of the public as high-ways

Signed and Seated in presence of
W.G. Fargo
James S. Wood

Joseph Palmer {I.S.}
Chas. W. Cook {I.S.} Emma H. Cook {I.S.}
John J. Haywood {I.S.} Nellie G. Haywood {I.S.}
Alva I. Wood {I.S.} Clara P. Wood {I.S.}
Emerson S. Trumbull {I.S.} Matilda Trumbull {I.S.}
Wesley D. Smith {I.S.} Iena Smith {I.S.}
Arthur C. Ranney {I.S.} Mary A. Ranney {I.S.}
Diana Elliot {I.S.}

State of Michigan } ss.
County of Jackson }
On this 11th day of March 1892 before me a Notary Public in and for said County personally came the above named Joseph Palmer (a widower) Chas. W. Cook and Emma H. Cook his wife, John J. Haywood and Nellie G. Haywood his wife, Alva I. Wood and Clara P. Wood his wife, Emerson S. Trumbull and Matilda Trumbull his wife, Wesley D. Smith and Iena Smith his wife, Arthur C. Ranney and Mary A. Ranney his wife and Diana Elliot known to me to be the persons named in and who executed the above dedication, and acknowledged the same to be their free act and deed
James S. Wood, Justice of the Peace


Description of Land Platted.
The land embraced in the annexed Palmer's Plat of the Village of Rives Junction Jackson County Michigan is described as follows to wit: a piece of land lying and being situate in the northwest quarter of the southwest quarter of section seventeen (17) in Town one (1) South of Range one (1) West and commencing on the east end most quarter line of said section at a point twenty seven and seven tenths (27 7/10) feet east of the most quarterpost of said section 17 and running thence east on the said quarter section line, eight hundred forty two and one tenth (842 1/10) feet, thence south three hundred seventy nine and one half (379 1/2) feet, thence east four hundred sixty two (462) feet to the east line of the northwest quarter of the Southwest quarter of said section 17 thence south on the line of lots five hundred eleven and one half (511 1/2) feet, thence west parallel with the quarter line twelve hundred four and three tenths (1204 3/10) feet to the center of the highway known as the Junction Road, thence North 6° 23' West along the center of said road, eight hundred ninety six and seven tenths (896 7/10) feet to the place of beginning.

I hereby certify that the plat hereon delineated is a correct one and that permanent monuments consisting of solid iron stakes about 18 inches long have been planted at points marked thus [O] as thereon shown at all angles in the boundaries of the land platted and at all intersections of streets.
W.G. Fargo Surveyor

Received for Record the 22nd day of March A.D. 1892 at 4 o'clock P.M. and recorded in Liber 7 of Plats on page 17
Charles E. Townsend Register of Deeds.

PALMER'S PLAT OF The Village of RIVES JUNCTION Jackson County Michigan

RECEIVED AND FILED
IN AUDITOR GENERAL'S OFFICE
May 5 1892
H.R. Pratt
Deputy Auditor General.

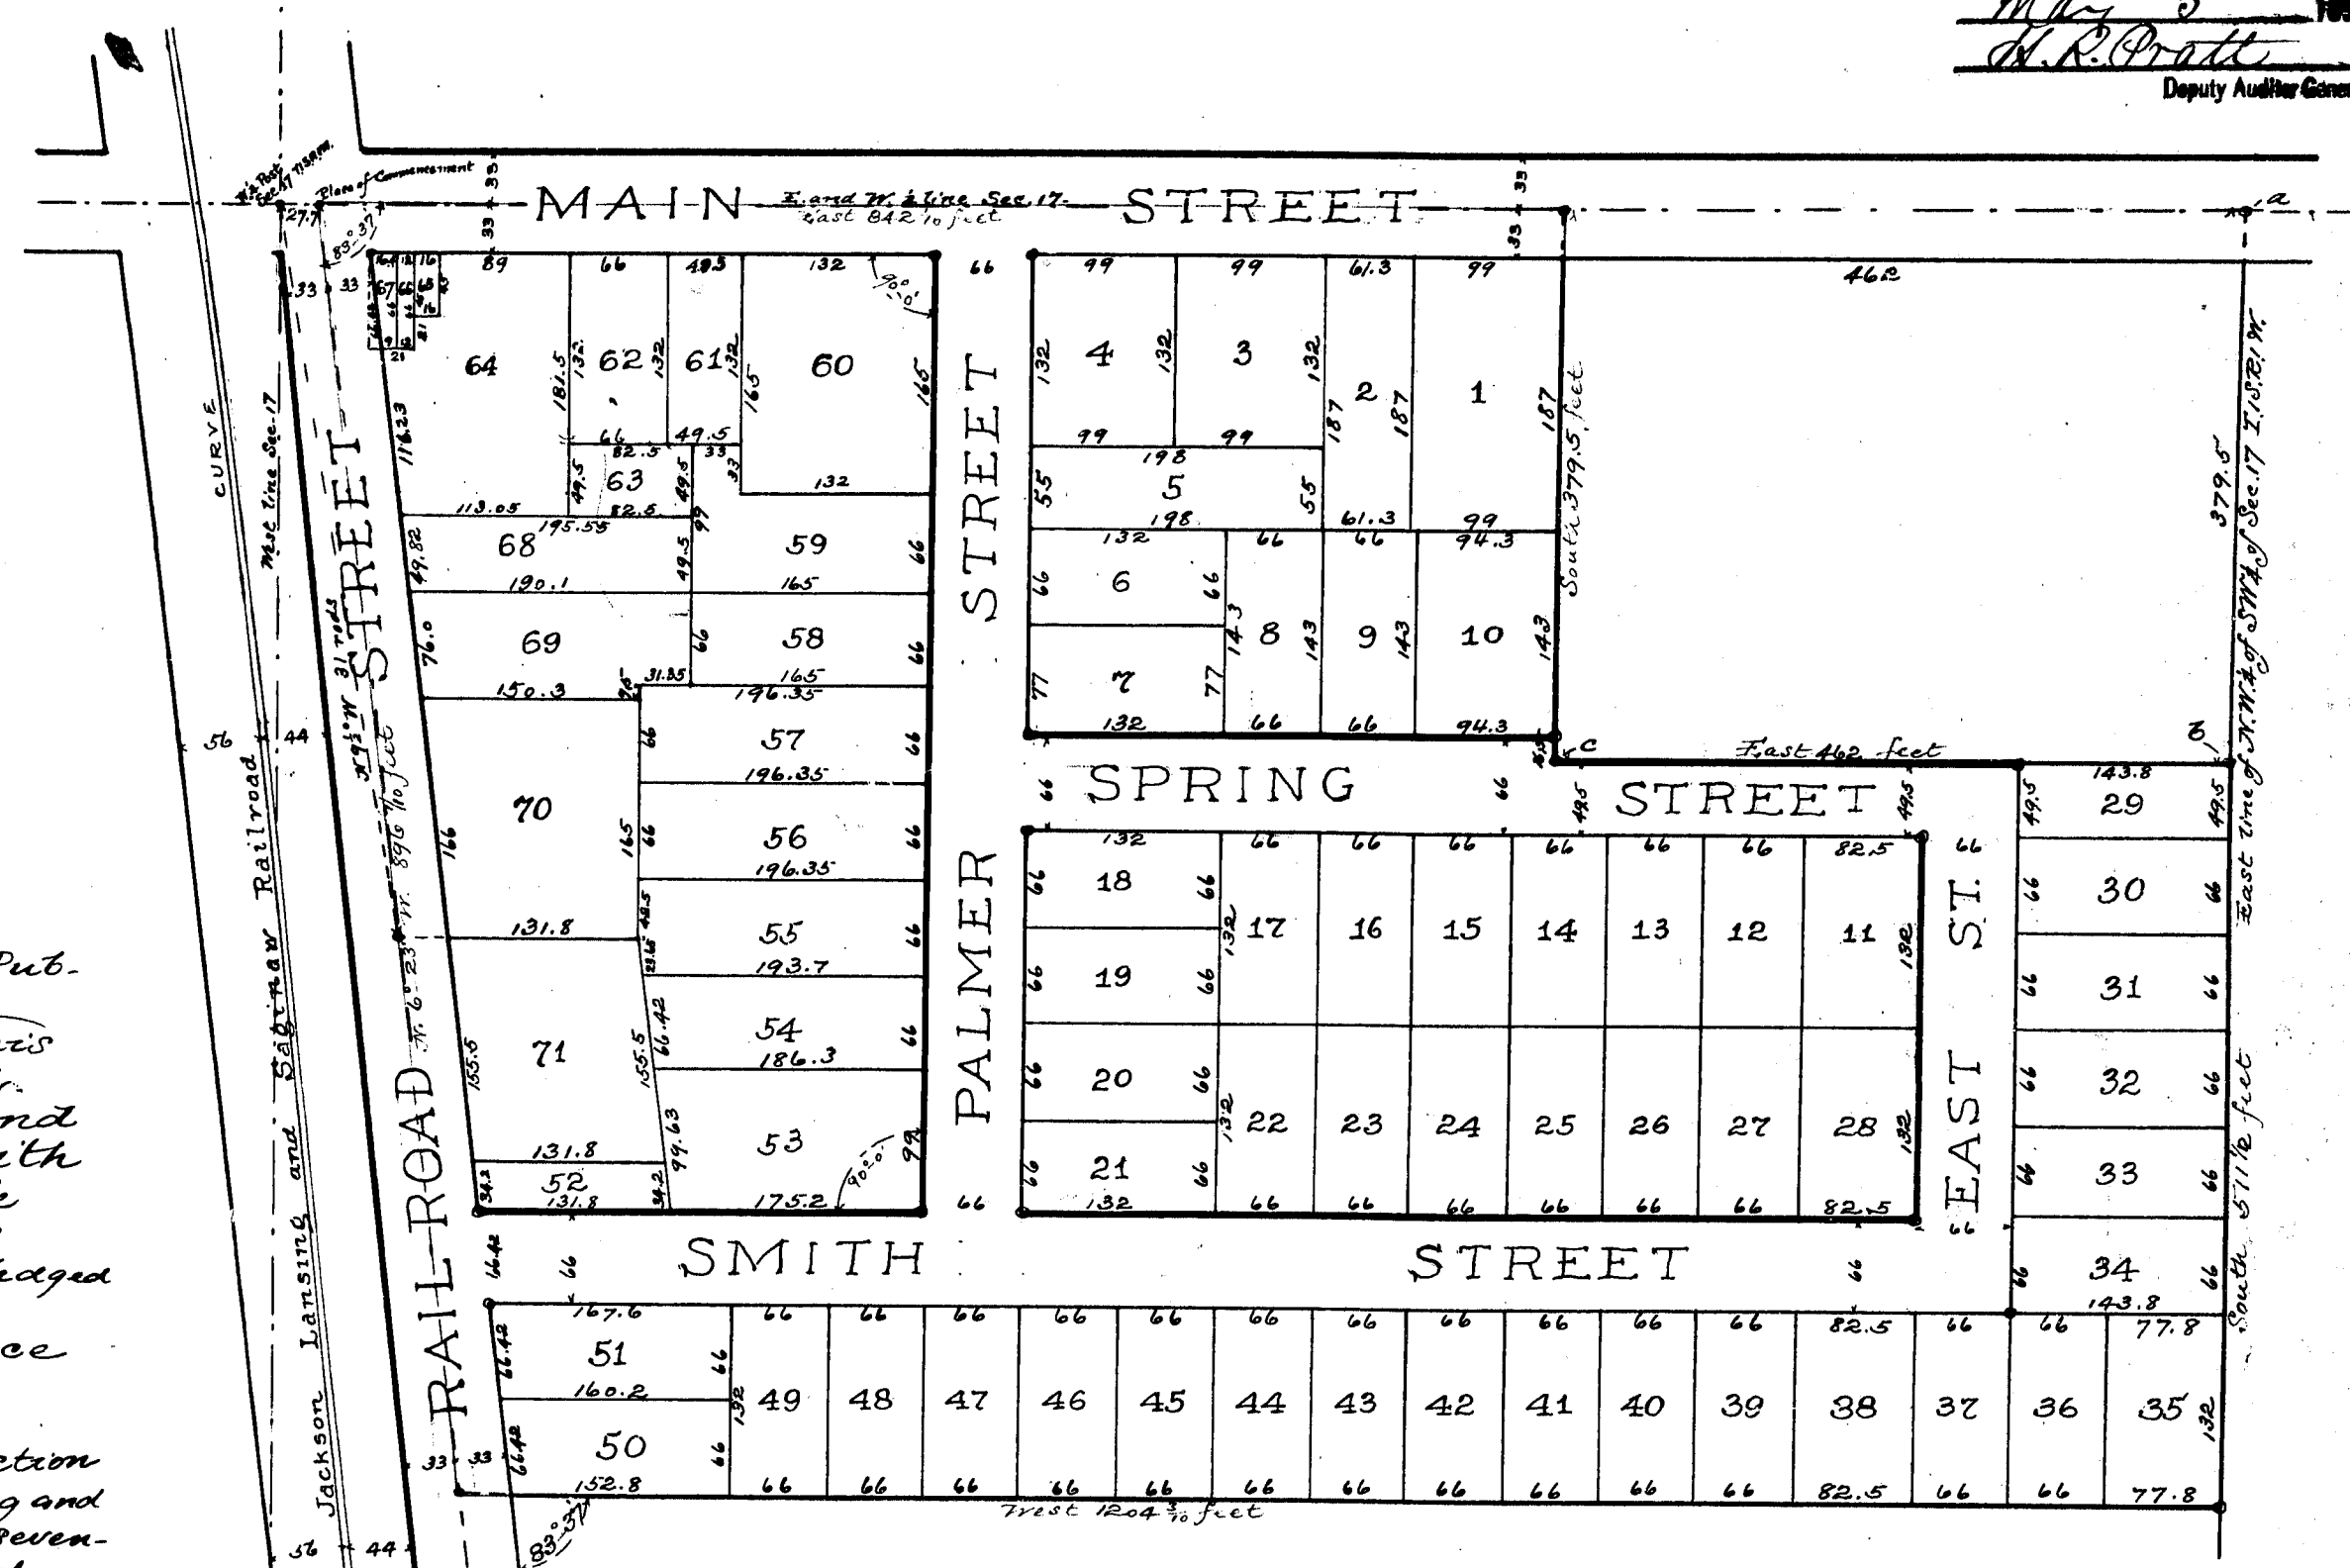

Examined and Approved
March 17-1892
H.R. Pratt
Deputy Auditor General

Witnesses to Monuments
Attest (W. G. Fargo) 43 3/4 lines
S. Rankin 56
S. Rankin house 51 3/4 71 57 8
S. Rankin 71 42 3/4 37 7/8
S. Rankin 61 1/2 71 72 1/4
S. Rankin 1/4 North 48

State of Michigan } ss.
County of Jackson }
We Charles E. Townsend, Register of Deeds and W.G. Fargo, Surveyor, hereby certify that we have each carefully compared this copy with the original Palmer's Plat of the Village of Rives Junction, Jackson County Michigan and that it is an exact copy thereof and of the whole of such original map or plat.

Charles E. Townsend Register of Deeds
W.G. Fargo Surveyor
We Charles E. Townsend Register of Deeds and W.G. Fargo Surveyor, hereby certify that we have each carefully compared the annexed copy with Palmer's Plat of the Village of Rives Junction Jackson County Michigan now of record in the office of said Register of Deeds, and that it is a true transcript therefrom and of the whole of such record.
Charles E. Townsend Register of Deeds
W.G. Fargo Surveyor

3633

3633

13804

Know all men by these presents, that we Joseph Palmer (a widower), Chas. W. Cook and Emma F. Cook his wife, John J. Haywood and Nellie G. Haywood his wife, Alva T. Wood and Clara P. Wood his wife, Emerson S. Trumbull and Matilda Trumbull his wife, Wesley D. Smith and Lena Smith his wife and Arthur C. Ranney and Mary A. Ranney his wife and Diana Elliot - as proprietors have caused the land embraced in the annexed plat to be surveyed laid out and platted to be known as Palmer's Plat of the Village of Rives Junction, Jackson County Michigan, and that the streets as shown on said plat are hereby dedicated to the use of the public as highways

(Signed)

Joseph Palmer {S}

Signed and Seated
in presence of

Chas. W. Cook {S} Emma F. Cook {S}

John J. Haywood {S} Nellie G. Haywood {S}

W. G. Fargo

James S. Wood

Alva T. Wood {S} Clara P. Wood {S}

Emerson S. Trumbull {S} Matilda Trumbull {S}

Wesley D. Smith {S} Lena Smith {S}

Arthur C. Ranney {S} Mary A. Ranney {S}

Diana Elliot {S}

State of Michigan } ss.
County of Jackson }

On this 11th day of March 1892 before me a Notary Public in and for said County personally came the above named Joseph Palmer (a widower) Chas. W. Cook and Emma F. Cook his wife, John J. Haywood and Nellie G. Haywood his wife, Alva T. Wood and Clara P. Wood his wife, Emerson S. Trumbull and Matilda Trumbull his wife, Wesley D. Smith and Lena Smith his wife, Arthur C. Ranney and Mary A. Ranney his wife and Diana Elliot known to me to be the persons named in and who executed the above dedication, and acknowledged the same to be their free act and deed.

James S. Wood, Justice of the Peace

Description of Land Platted.

The land embraced in the annexed Palmer's Plat of the Village of Rives Junction Jackson County Michigan is described as follows to wit: a piece of land lying and being situate in the northwest quarter of the southwest quarter of section seventeen (17) in Town one (1) South of Range one (1) West and commencing on the east end west quarter line of said section at a point twenty seven and seven tenths (27 $\frac{7}{10}$) feet east of the most quarterpost of said section 17 and running thence east on the said quarter section line, eight hundred forty two and one tenth (842 $\frac{1}{10}$) feet, thence south three hundred seventy nine and one half (379 $\frac{1}{2}$) feet thence east four hundred sixty two (462) feet to the east line of the north west quarter of the southwest quarter of said section 17 thence south on the line of lots five hundred eleven and one half (511 $\frac{1}{2}$) feet, thence west parallel with the quarter line twelve hundred four and three tenths (1204 $\frac{3}{10}$) feet to the center of the highway known as the Junction Road, thence North 62° 23' West, along the center of said road, eight hundred ninety six and seven tenths (896 $\frac{7}{10}$) feet to the place of beginning.

I hereby certify that the plat hereon delineated is a correct one and that permanent monuments consisting of solid iron stakes about 18 inches long have been planted at points marked thus [o] as thereon shown at all angles in the boundaries of the land platted and at all intersections of streets.


W. G. Fargo Surveyor

Received for Record this 11th day of March A.D. 1892 at 5 o'clock P.M. and recorded in Liber of Plats on page 17

Charles E. Townsend Register of Deeds.

PALMER'S PLAT OF The Village of RIVES JUNCTION

Jackson County Michigan

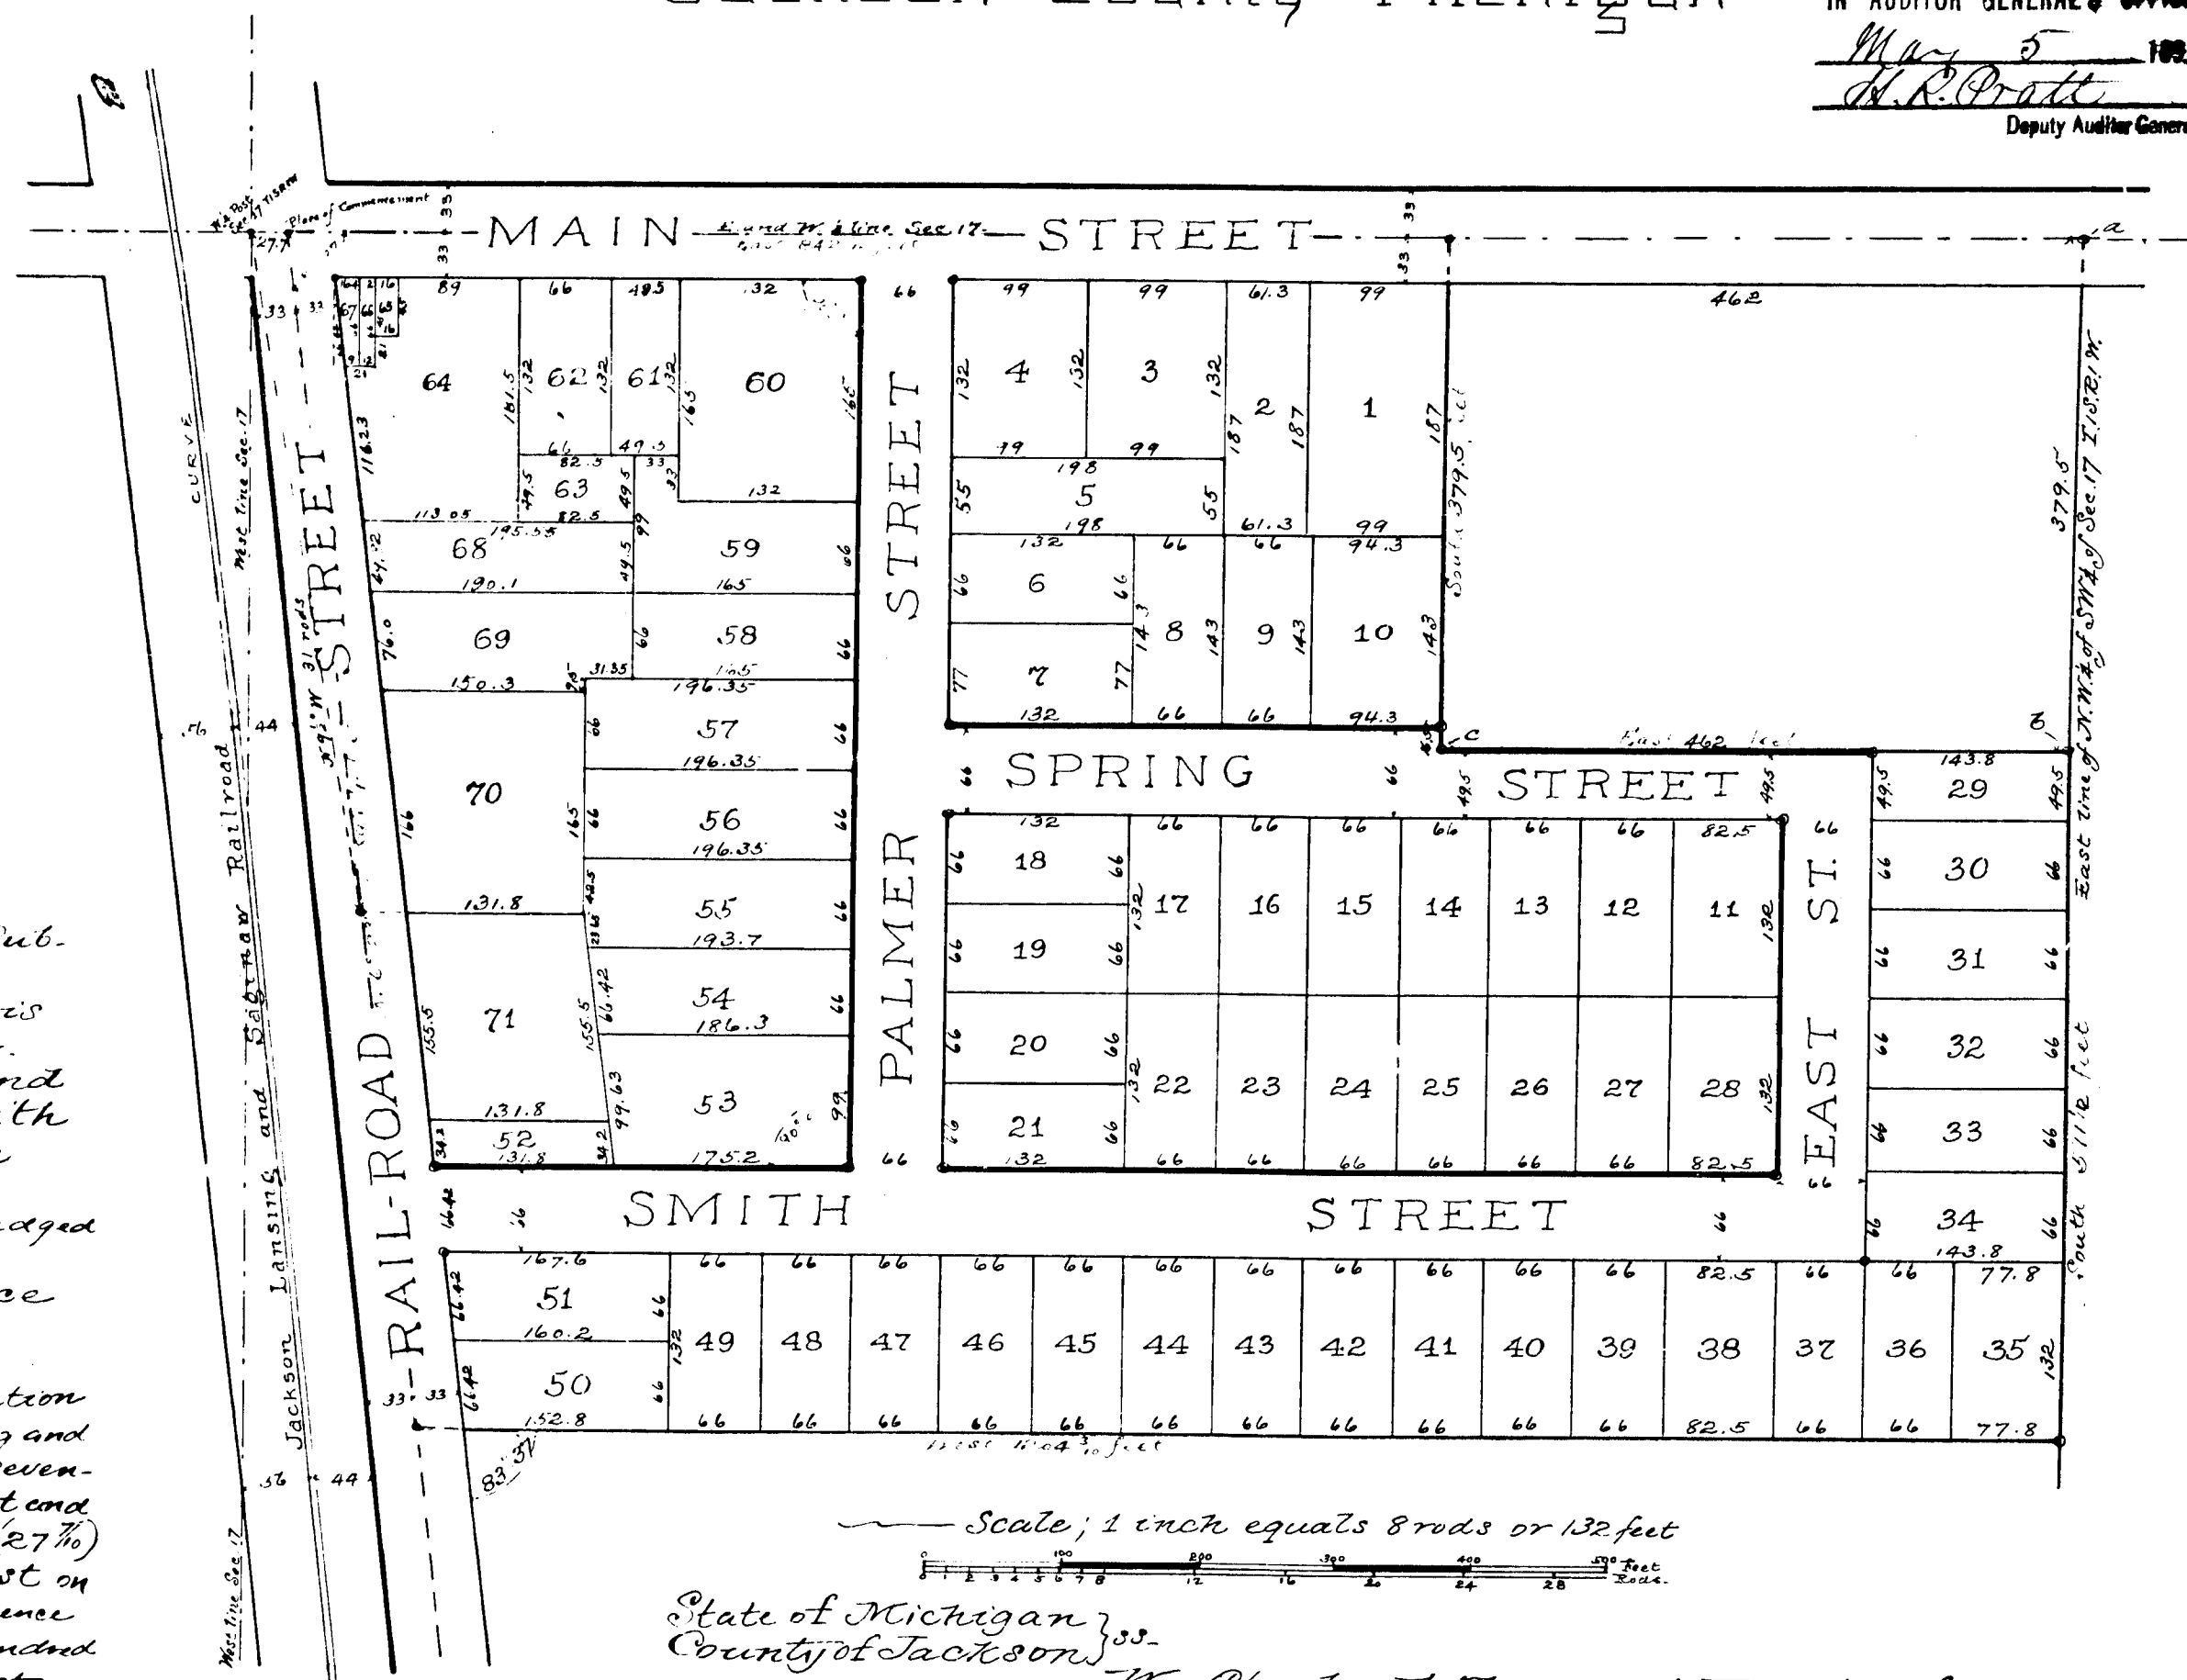RECEIVED AND FILED
IN AUDITOR GENERAL'S OFFICEMay 5 1892
H. R. Pratt
Deputy Auditor General.

Scale; 1 inch equals 8 rods or 132 feet

State of Michigan } ss.
County of Jackson }

We Charles E. Townsend, Register of Deeds and W. G. Fargo, Surveyor, hereby certify that we have each carefully compared this copy with the original Palmer's Plat of the Village of Rives Junction, Jackson County Michigan and that it is an exact copy thereof and of the whole of such original map or plat.

Charles E. Townsend Register of Deeds.
W. G. Fargo SurveyorState of Michigan } ss.
County of Jackson }

We Charles E. Townsend Register of Deeds and W. G. Fargo Surveyor, hereby certify that we have each carefully compared the annexed copy with Palmer's Plat of the Village of Rives Junction Jackson County Michigan now of record in the office of said Register of Deeds, and that it is a true transcript therefrom and of the whole of such record.

Charles E. Townsend Register of Deeds.
W. G. Fargo Surveyor