

Jackson Land and Improvement Company's Subdivision of BLOCKS 7 and 10 and part of BLOCK 4 OF EGGLESTON'S ADDITION to the City of Jackson Michigan.

RECEIVED AND FILED
IN AUDITOR GENERAL'S OFFICE
January 3 1893
H.R. Pratt
Deputy Auditor General.

Witnesses to Monuments.
A Spruce 7' S. 66' E. 7' 45" feet
B Elm 12' N 21' E 14' 55"
C Maple 18' N 81' 47' W 57' 8"
D Elm 14' S 33' W 103' 5"

Know all men by these presents, that the Jackson Land and Improvement Company, a corporation duly organized under the laws of the State of Michigan, as proprietor, has caused the land embraced in the annexed plat and hereinafter described to be surveyed, laid out and platted to be known as Jackson Land and Improvement Company's Subdivision of Blocks 7 and 10 and part of Block 4 of Eggleston's Addition to the City of Jackson Michigan, and that the alleys as shown on said plat are hereby dedicated to the use of the public as highways; which said land so embraced in the said annexed plat is described as follows to wit; comprising entire Blocks seven (7) and ten (10) and Lots eleven (11), twelve (12), thirteen (13), fourteen (14), fifteen (15), sixteen (16), nineteen (19), twenty (20), twenty-one (21), twenty-two (22), twenty-three (23), and twenty-four (24) in Block four (4) of Eggleston's Addition to the City of Jackson Michigan.

In witness whereof the said Jackson Land and Improvement Company has caused these presents to be signed by Andrew J. Weathermax, its president and Charles P. Hunt its secretary, and has caused to be affixed hereto its corporate seal at the City of Jackson, County of Jackson and State of Michigan on this 18th day of April, A.D. 1892

Signed and sealed in presence of
J. H. Bogert } by Jackson Land and Improvement Company
Franklin S. Clarke } Andrew J. Weathermax, President. (I.S.)
Charles P. Hunt, Secretary. (I.S.)

State of Michigan } ss.
County of Jackson

On this 18th day of April A.D. 1892 before me a Notary Public in and for said County, personally came the above named Andrew J. Weathermax, President, and Charles P. Hunt Secretary of the Jackson Land and Improvement Company, well known to me to be the persons named in and who executed the above dedication and severally acknowledged the same to be their free act and deed and the free act and deed of the said Jackson Land and Improvement Company.

J. H. Bogert
Notary Public Jackson Co., Michigan

State of Michigan } ss.
County of Jackson

We C. E. Townsend Register of Deeds and Wm. G. Fargo Surveyor, hereby certify that we have each carefully compared this copy with the original plat of Jackson Land and Improvement Company's Subdivision of Blocks 7 and 10 and part of Block 4 of Eggleston's Addition to the City of Jackson Michigan, and that it is an exact copy thereof and of the whole of such original map or plat.

Wm. G. Fargo
Register of Deeds.
Surveyor.


State of Michigan } ss.
County of Jackson

We C. E. Townsend Register of Deeds and Wm. G. Fargo Surveyor, hereby certify that we have each carefully compared the annexed copy with the plat of Jackson Land and Improvement Company's Subdivision of Blocks 7 and 10 and part of Block 4 of Eggleston's Addition to the City of Jackson Michigan, now of record in the office of said Register of Deeds, and that it is a true transcript therefrom and of the whole of such record.

Received for record the 19th day
of December 1892 at 4 o'clock
P.M. and recorded in Liber 5 of Plats
on page 2



Wm. G. Fargo
Register of Deeds.

Scale: 120 feet to an inch.

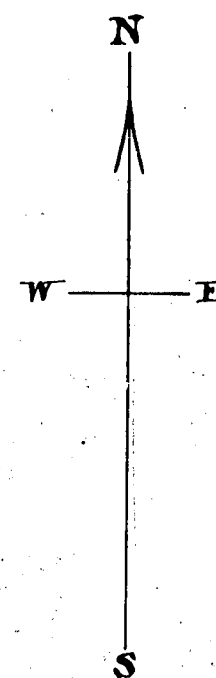

Blue lines and figures
pertain to the plat of
Eggleston's Addition.

Examined and Approved
April 20, 1892
H.R. Pratt
Deputy Auditor General.

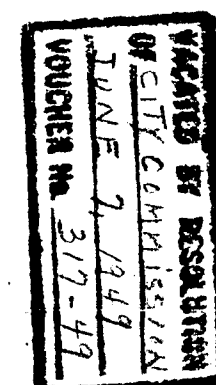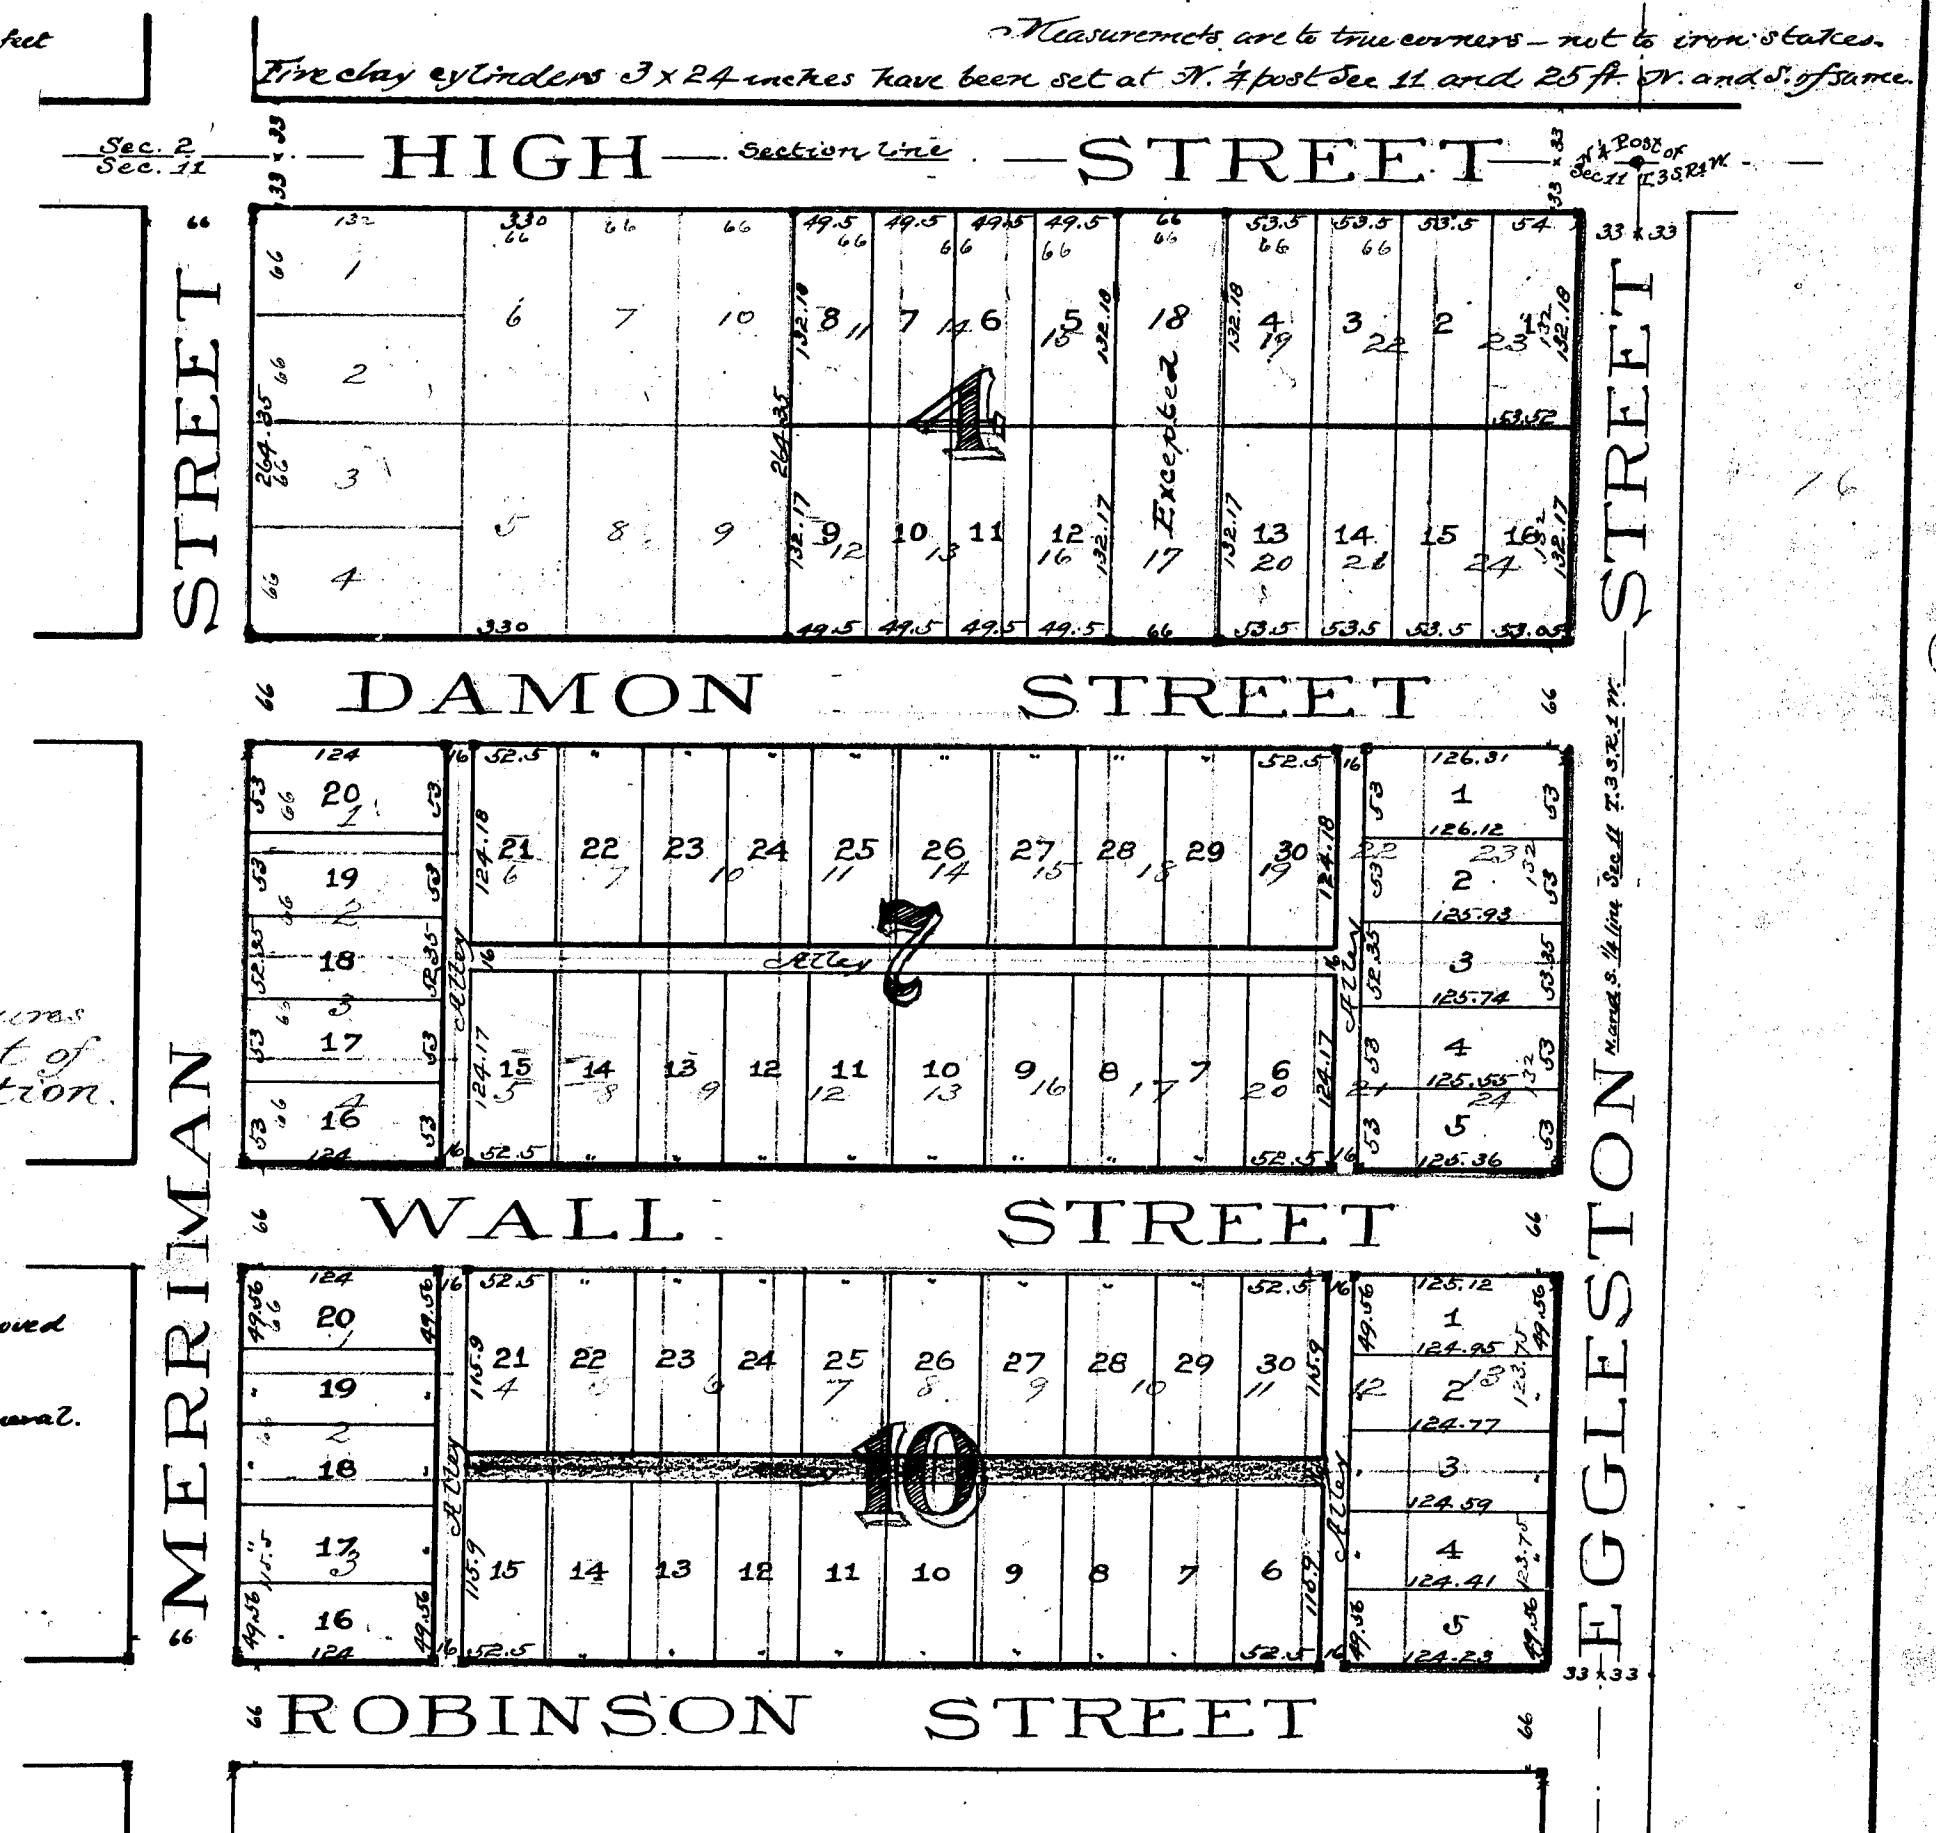

I hereby certify that the plat hereon delineated is a correct one and that monuments consisting of oak stakes 2 inches square and 18 inches long have been set at points marked thus (x) as thereon shown at all angles in the boundaries of the land platted and at all intersections of streets or streets and alleys - and also that permanent monuments consisting of iron pipe 2 inch in diameter and 20 to 24 inches long have been set one foot south of the northeast and one foot south of the northwest and one foot north of the southeast and one foot north of the southwest corners of blocks at points marked thus (x)

W. G. Fargo Surveyor.

13813

Jackson Land and Improvement Company's Subdivision of BLOCKS 7 and 10 and part of BLOCK 4 OF EGGLESTON'S ADDITION to the City of Jackson Michigan.


AND FILED
GENERAL'S OFFICE

January 3 1892
H. K. Pratt
Deputy Auditor General

Witnesses to Monuments.
A Spruce 7" S. 66" E. 7' 40" feet
B Elm 12" N. 21" E. 14' 55"
C Maple 18" N. 81" W. 57' 8"
D Elm 14" S. 33" W. 103' 5"

Measurements are to true corners - not to iron stakes.
Five clay cylinders 3 x 24 inches have been set at N. 4 post Sec 11 and 25 ft. N. and S. of same.

Scale: 120 feet to an inch.

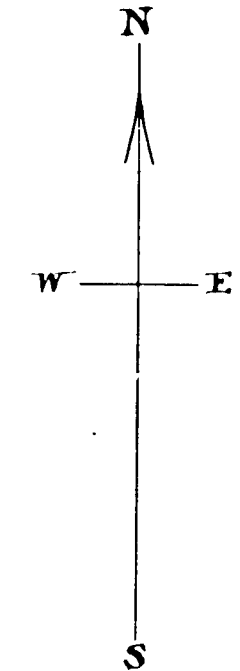

Know all men by these presents, that the Jackson Land and Improvement Company, a corporation duly organized under the laws of the State of Michigan, as proprietor, has caused the land embraced in the annexed plat and hereinafter described to be surveyed, laid out and platted to be known as Jackson Land and Improvement Company's Subdivision of Blocks 7 and 10 and part of Block 4 of Eggleston's Addition to the City of Jackson Michigan, and that the alleys as shown on said plat are hereby dedicated to the use of the public as highways, which said land is embraced in the said annexed plat is described as follows to wit: comprising entire Blocks seven (7) and ten (10) and Lots eleven (11), twelve (12), thirteen (13), fourteen (14), fifteen (15), sixteen (16), nineteen (19), twenty (20), twenty-one (21), twenty-two (22), twenty-three (23), and twenty-four (24) in Block four (4) of Eggleston's Addition to the City of Jackson Michigan.

In witness whereof the said Jackson Land and Improvement Company has caused these presents to be signed by Andrew J. Weathermax its president and Charles P. Hunt its secretary, and has caused to be affixed thereto its corporate seal at the City of Jackson, County of Jackson and State of Michigan on this 18th day of April, A.D. 1892

Signed and sealed in presence of } Jackson Land and Improvement Company
J. H. Bogert } by Andrew J. Weathermax, President. [I.S.]
Franklin S. Clarke } Charles P. Hunt, Secretary. [I.S.]

State of Michigan } ss.
County of Jackson }

On this 18th day of April, A.D. 1892 before me a Notary Public in and for said County, personally came the above named Andrew J. Weathermax, President, and Charles P. Hunt Secretary of the Jackson Land and Improvement Company, well known to me to be the persons named in and who executed the above dedication and severally acknowledged the same to be their free act and deed and the free act and deed of the said Jackson Land and Improvement Company.

J. H. Bogert
Notary Public Jackson Co., Michigan

State of Michigan } ss.
County of Jackson }

We C. E. Townsend Register of Deeds and Wm. G. Fargo Surveyor, hereby certify that we have each carefully compared this copy with the original plat of Jackson Land and Improvement Company's Subdivision of Blocks 7 and 10 and part of Block 4 of Eggleston's Addition to the City of Jackson Michigan, and that it is an exact copy thereof and of the whole of such original map or plat.


C. E. Townsend Register of Deeds.
Wm. G. Fargo Surveyor.

State of Michigan } ss.
County of Jackson }

We C. E. Townsend Register of Deeds and Wm. G. Fargo Surveyor, hereby certify that we have each carefully compared the annexed copy with the plat of Jackson Land and Improvement Company's Subdivision of Blocks 7 and 10 and part of Block 4 of Eggleston's Addition to the City of Jackson Michigan, now of record in the office of said Register of Deeds, and that it is a true transcript therefrom and of the whole of such record.


Received for record the 19th day of December 1892 at 4 o'clock P.M. and recorded in Liber 5 of Plats on page 2

C. E. Townsend Register of Deeds.
Wm. G. Fargo Surveyor.

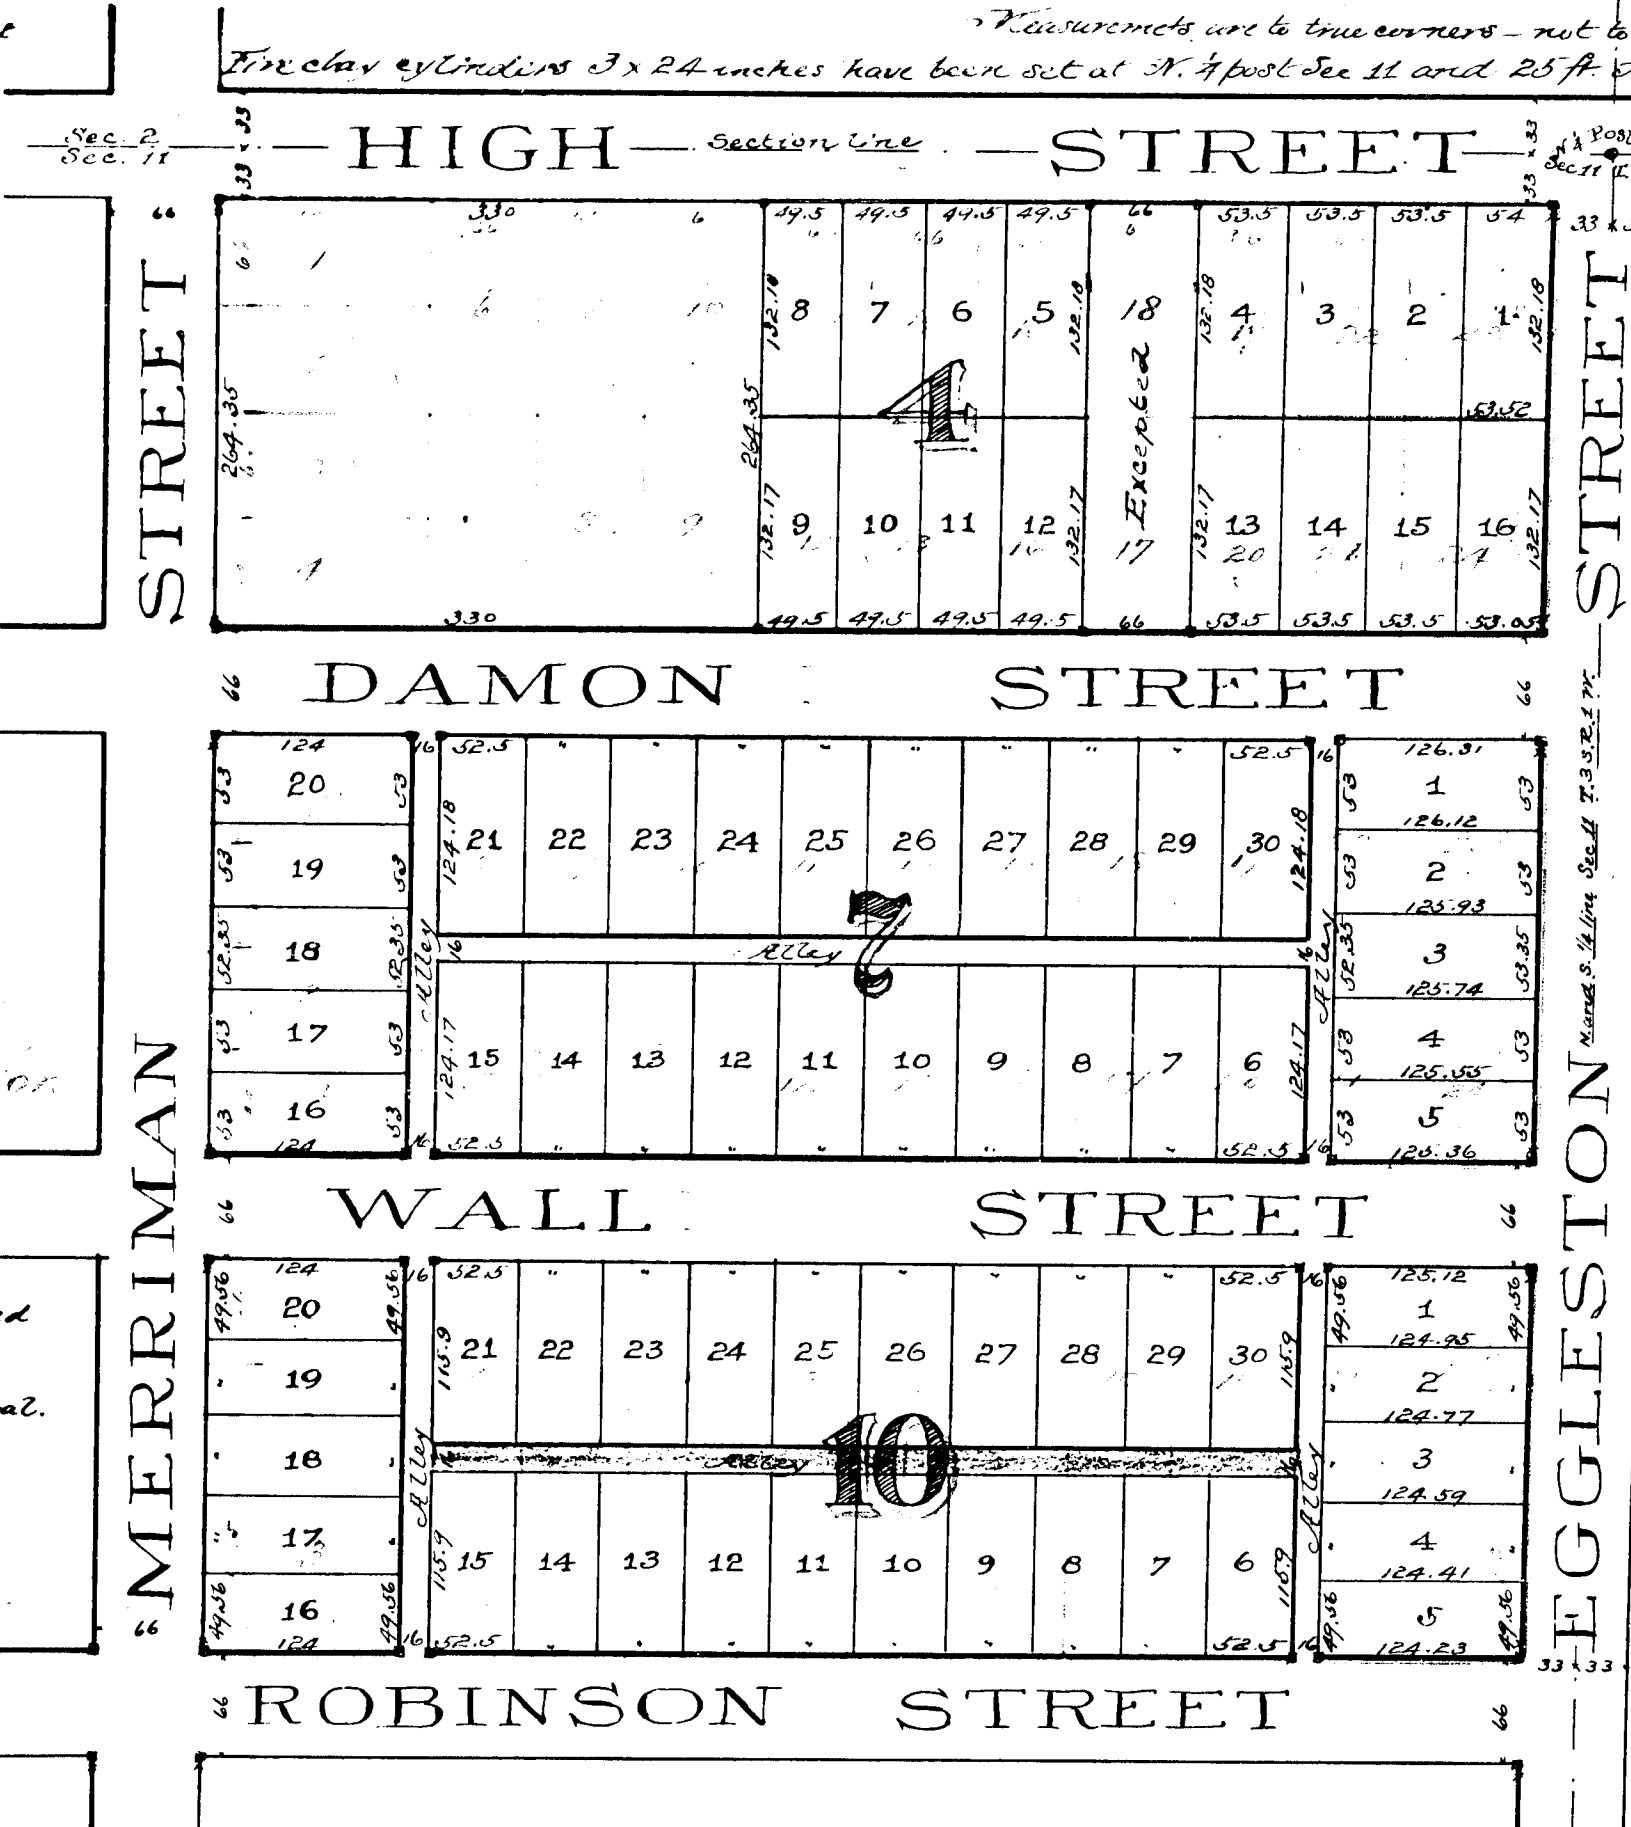

I hereby certify that the plat hereon delineated is a correct one and that monuments consisting of oak stakes 2 inches square and 18 inches long have been set at points marked thus (x) as thereon shown at all angles in the boundaries of the land platted, and at all intersections of streets or streets and alleys, and also that permanent monuments consisting of iron pipe 1 inch in diameter and 20 to 24 inches long have been set one foot north of the northeast and one foot south of the northwest corner of blocks at points marked thus (x)

W. G. Fargo Surveyor

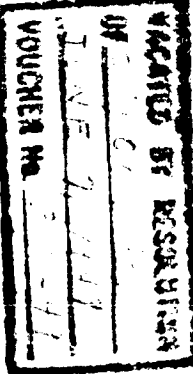

13813