

394

SCALE - 120 Feet = 1 Inch.
SCALE OF FEET.

Examined and Approved.

February 16 - 1892

H.R. Pratt
Deputy Auditor General.

SOUTH PARK SUBDIVISION,

OF BLOCKS 1-2-5-6-9 AND PARTS OF BLOCKS 7 AND 8
IN GRISWOLD'S - ADDITION - to the City of JACKSON - MICHIGAN.

NOTE:
All red lines and figures pertain to the plat of GRISWOLD'S ADDITION. Block lines and numbers are shown in broken lines.

RECEIVED AND FILED
IN AUDITOR GENERAL'S OFFICE

May 1 1893
Deputy Auditor General

Know all men by these presents, that we, Andrew J. Gould and Rosetta Gould his wife, and Josiah C. Richardson, and Belle J. Richardson his wife, and Albert S. Hoover and Elizabeth L. Hoover his wife and Peter L. Fox and Eliza J. Fox his wife, as proprietors and their wives, have caused the land embraced in the annexed plat to be surveyed laid out and platted, to be known as - South Park Subdivision of Blocks 1-2-5-6-9 and parts of Blocks 7 and 8 in Griswold's Addition to the City of Jackson, Michigan, and that the streets as shown on said plat are hereby dedicated to the use of the public.

Signed and sealed in presence of

Lillian J. Gould
Mattie J. McCall
Ralph B. Gould

Andrew J. Gould (S.S.) Albert S. Hoover (S.S.)
Rosetta Gould (S.S.) Elizabeth L. Hoover (S.S.)
Josiah C. Richardson (S.S.) Peter L. Fox (S.S.)
Belle J. Richardson (S.S.) Eliza J. Fox (S.S.)

State of Michigan } ss.
County of Jackson

On this 8th day of December 1891 before me, a Notary Public in and for said county, personally came the above named Andrew J. Gould and Rosetta Gould his wife, and Josiah C. Richardson and Belle J. Richardson his wife and Albert S. Hoover and Elizabeth L. Hoover his wife, and Peter L. Fox and Eliza J. Fox his wife, known to me to be the persons who executed the above dedication and acknowledged the same to be their free act and deed.


Ralph B. Gould
Notary Public, Jackson Co., Michigan.

I hereby certify that the plat hereon delineated is a correct one and that permanent monuments consisting of fire clay posts 2 1/4 x 2 1/4 x 16 1/2 inches have been planted at points marked thus: (#) as thereon shown at all angles in the boundaries of the land platted, and at all intersections of streets.

Wm. J. Fargo
Surveyor.

Description of Land Platted

The land embraced in the annexed plat of South Park Subdivision of Blocks 1-2-5-6-9 and parts of Blocks 7 and 8 in Griswold's Addition to the City of Jackson, Michigan, is described as follows. Commencing at the northwest corner of Block No. 1 of Griswold's Addition to the City of Jackson, Michigan; being thirty three (33) feet east and thirty three (33) feet south of the northwest corner of section ten (10) in T. 3 S. R. 1 W. running thence east parallel with the north line of said section, twelve hundred and fifty three (1253) feet to a point thirty three (33) feet west of the east line of west half of northwest quarter of said section 10, thence south parallel with said 1/2 section line four hundred twenty six and six tenths (426 6/10) feet to the south line of lot No. 10 in Block No. 7 in Griswold's Addition, aforesaid, thence west parallel with the north line of said section 10 two hundred sixty four (264) feet to the west line of lot No. 8 in said named Block, thence south parallel with the east line of west half of northwest quarter of said section 10, three hundred ninety seven and one half (397 1/2) feet to the north line of Griswold Street as now occupied (said street being 66 feet wide), thence westerly along the north line of Griswold St. nine hundred ninety and eight four one hundredths (990 84/100) feet, to a point thirty three (33) feet east of the west line of said section 10, thence north parallel with said west line of section 10, nine hundred thirty one and six tenths (931 6/10) feet to the place of beginning.

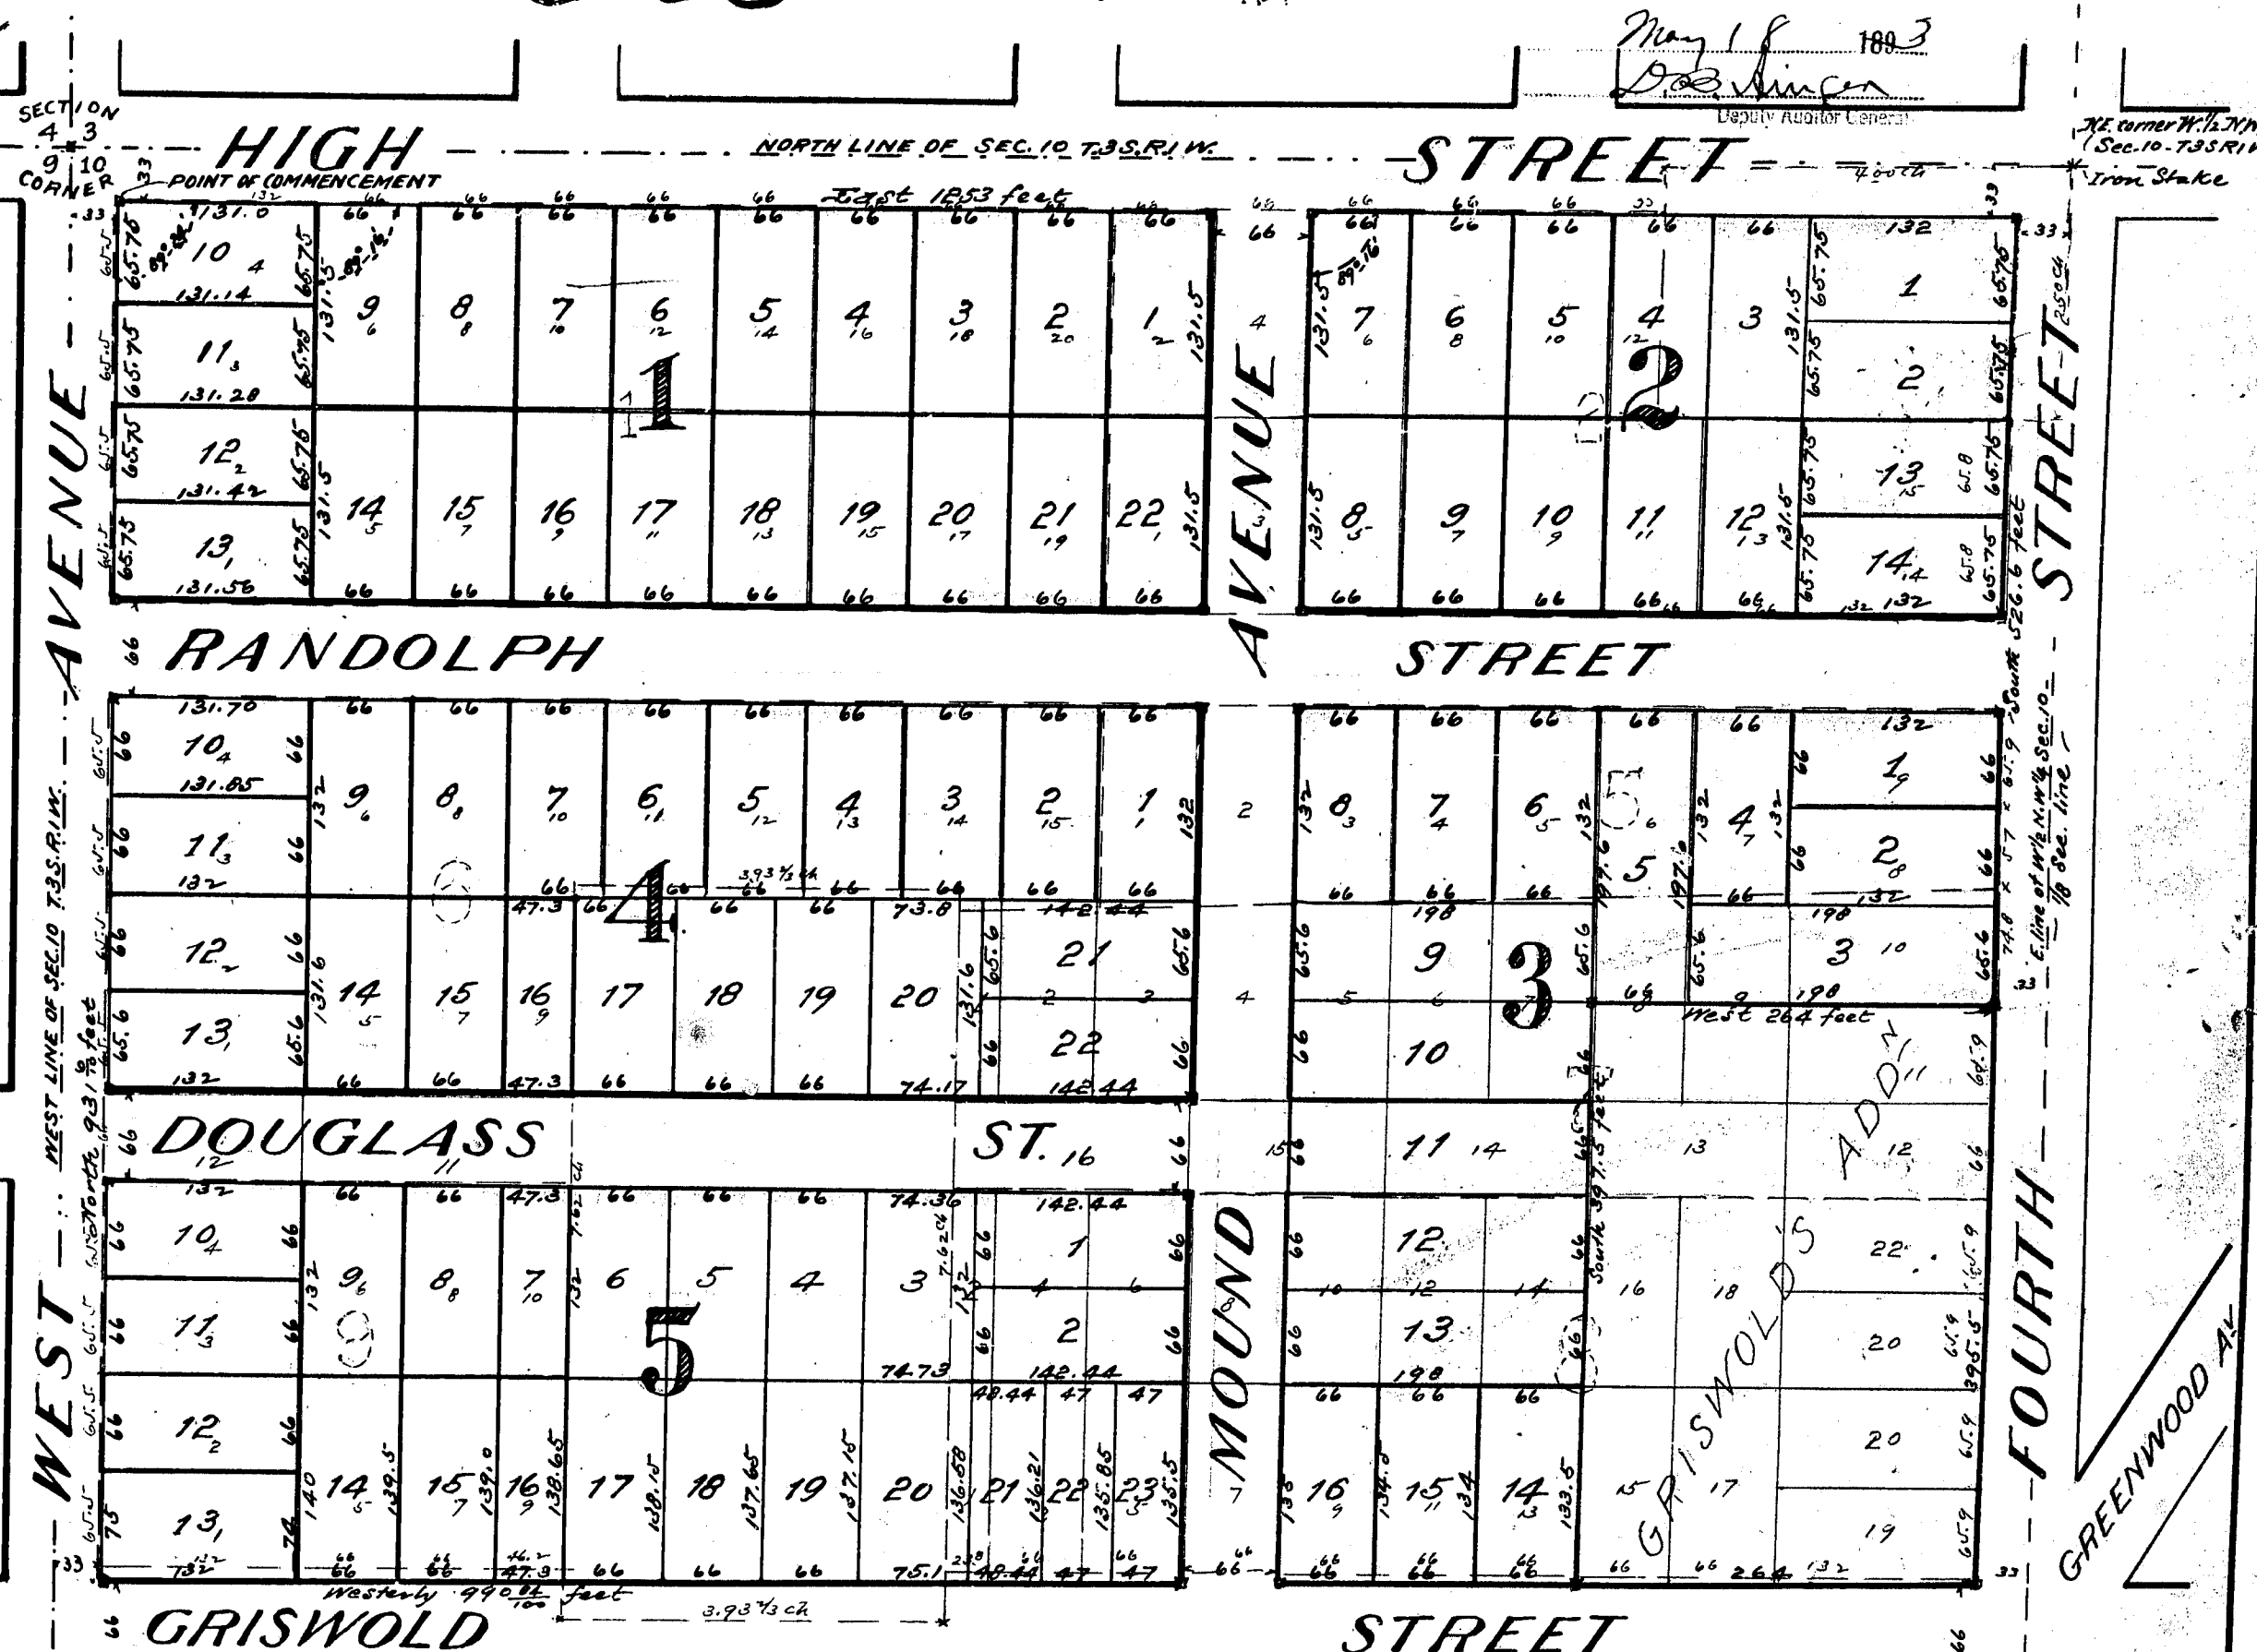

State of Michigan } ss.
County of Jackson

We, C.E. Townsend, Register of Deeds and Wm. J. Fargo Surveyor, hereby certify that we have each carefully compared this copy with the original plat of South Park Subdivision of Blocks 1-2-5-6-9 and Parts of Blocks 7 and 8 in Griswold's Addition to the City of Jackson Michigan, and that it is an exact copy thereof and of the whole of such original map or plat.

State of Michigan } ss.
County of Jackson

We, C.E. Townsend, Register of Deeds and Wm. J. Fargo Surveyor hereby certify that we have each carefully compared the annexed copy with the plat of South Park Subdivision of Blocks 1-2-5-6-9 and Parts of Blocks 7 and 8 in Griswold's Addition to the City of Jackson Michigan, now of record in the Office of said Register of Deeds, and that it is a true transcript therefrom and of the whole of such record.

C.E. Townsend
Wm. J. Fargo
Register of Deeds.
Surveyor

Received for record this 28th day of March 1893 at 8 o'clock A.M. and recorded in Liber 6 of Plats on page 4

Register of Deeds.

13815

3943

SCALE - 120 Feet = 1 Inch.
SCALE OF FEET.

SOUTH PARK SUBDIVISION,

OF BLOCKS 1.2.5.6.9 AND PARTS OF BLOCKS 7 AND 8

IN GRISWOLD'S - ADDITION - (to the City of) JACKSON - MICHIGAN.

NOTE:
All red lines and figures pertain to the plat of GRISWOLD'S ADDITION. Block lines and numbers are shown in broken lines.

Examined and Approved.
February 16 - 1892
H.R. Pratt
Deputy Auditor General.

FILED
CLERK'S OFFICE
May 18 1893
J. B. Farnham

Know all men by these presents, that we, Andrew J. Gould and Rosetta Gould his wife, and Josiah C. Richardson, and Belle J. Richardson his wife, and Albert S. Hoover and Elizabeth S. Hoover his wife and Peter L. Fox and Eliza J. Fox his wife, as proprietors and their wives, have caused the land embraced in the annexed plat to be surveyed laid out and platted to be known as - South Park Subdivision of Blocks 1.2.5.6.9 and parts of Blocks 7 and 8 in Griswold's Addition to the City of Jackson, Michigan, and that the streets as shown on said plat are hereby dedicated to the use of the public.

Signed and sealed in presence of
Sullivan J. Gould } Andrew J. Gould (T.S.) Albert S. Hoover (T.S.)
Mattie J. McCall } Rosetta Gould (T.S.) Elizabeth S. Hoover (T.S.)
Ralph B. Gould } Josiah C. Richardson (T.S.) Peter L. Fox (T.S.)
Belle J. Richardson (T.S.) Eliza J. Fox (T.S.)

State of Michigan } ss.
County of Jackson

On this 8th day of December 1891 before me, a Notary Public in and for said county, personally came the above named Andrew J. Gould and Rosetta Gould his wife, and Josiah C. Richardson and Belle J. Richardson his wife and Albert S. Hoover and Elizabeth S. Hoover his wife, and Peter L. Fox and Eliza J. Fox his wife, known to me to be the persons who executed the above dedication and acknowledged the same to be their free act and deed.


Ralph B. Gould
Notary Public, Jackson Co., Michigan.

I hereby certify that the plat herein delineated is a correct one and that permanent monuments consisting of fire clay posts 2 1/4 x 2 1/4 x 10 1/2 inches have been planted at points marked thus (#) as therein shown at all angle in the boundaries of the land platted and at all intersections of streets.

Wm. G. Fargo
Surveyor.

Description of Land Platted

The land embraced in the annexed plat of South Park Subdivision of Blocks 1.2.5.6.9 and parts of Blocks 7 and 8 in Griswold's Addition to the City of Jackson, Michigan, is described as follows. Commencing at the northwest corner of Block No 1 of Griswold's Addition to the City of Jackson Michigan; being thirty three (33) feet east and thirty three (33) feet south of the northwest corner of section ten (10) in T. 3 S. R. 1 W., running thence east parallel with the north line of said section, twelve hundred and fifty three (1253) feet to a point thirty three (33) feet west of the east line of west half of northwest quarter of said section 10, thence south parallel with said 1/2 section line four hundred twenty six and six tenths (526.6) feet to the south line of lot No 10 in Block No 7 in Griswold's Addition, aforesaid, thence west parallel with the north line of section 10 two hundred sixty four (264) feet to the west line of lot No 8 in last named Block, thence south parallel with the east line of west half of northwest quarter of section 10, three hundred ninety seven and one half (397 1/2) feet to the north line of Griswold Street as now occupied (said street being 66 feet wide), thence westerly along the north line of Griswold St. nine hundred ninety and eight four one hundredths (990.841) feet, to a point thirty three (33) feet east of the west line of said section 10, thence north parallel with said west line of section 10, nine hundred thirty one and six tenths (931.6) feet to the place of beginning.

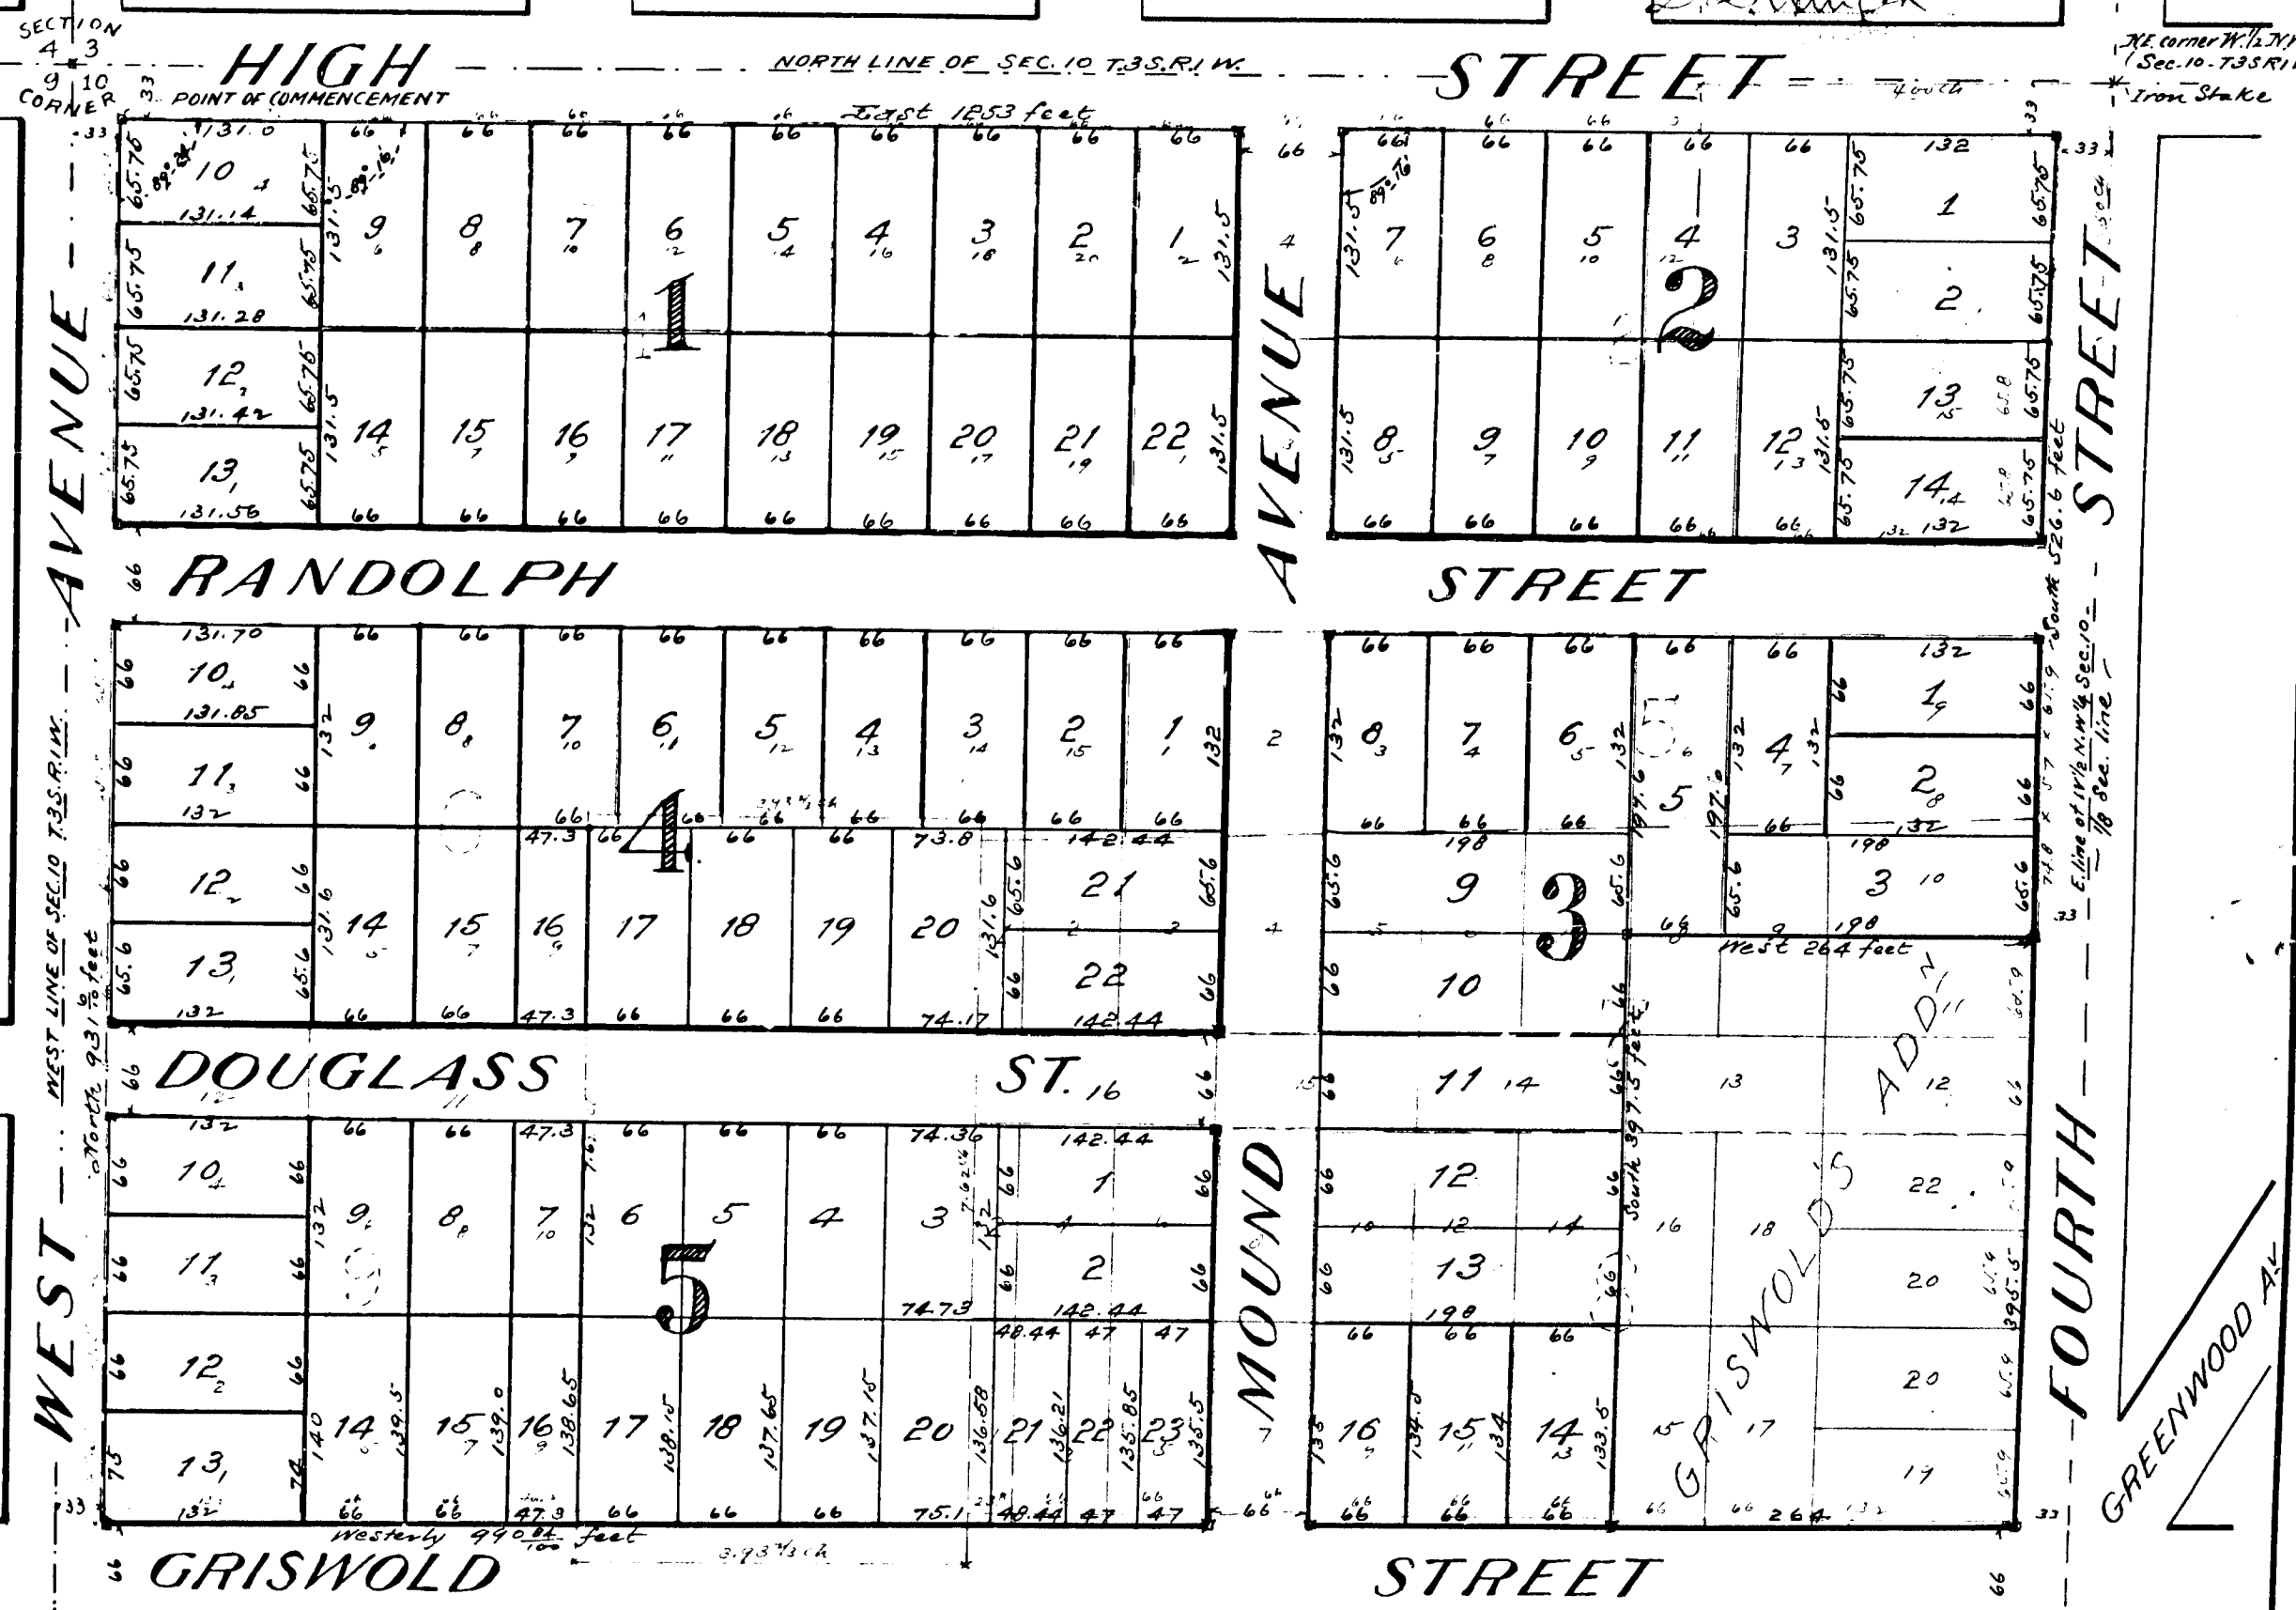

State of Michigan } ss.
County of Jackson

We C. E. Townsend, Register of Deeds and Wm. G. Fargo Surveyor, hereby certify that we have each carefully compared this copy with the original plat of South Park Subdivision of Blocks 1.2.5.6.9 and parts of Blocks 7 and 8 in Griswold's Addition to the City of Jackson Michigan, and that it is an exact copy thereof and of the whole of such original map or plat.

State of Michigan } ss.
County of Jackson

We C. E. Townsend, Register of Deeds and Wm. G. Fargo Surveyor hereby certify that we have each carefully compared the annexed copy with the plat of South Park Subdivision of Blocks 1.2.5.6.9 and parts of Blocks 7 and 8 in Griswold's Addition to the City of Jackson Michigan, now of record in the office of said Register of Deeds, and that it is a true transcript therefrom and of the whole of such record.

Wm. G. Fargo
Register of Deeds.
Surveyor.

Wm. G. Fargo
Register of Deeds.
Surveyor.

Received for record this 21st day of March 1893 at 8 o'clock P.M. and recorded in Liber 5 of Plats on page 4

Register of Deeds.

13815