

Dedication

Know all men by these presents, that Mary J. Smith (sole owner) proprietor has caused the land embraced in the annexed map or plat, to be surveyed, laid out, and platted, to be known as Mrs. M. J. Smith's Wildwood Addition to the city of Jackson, and that the streets as shown on said map or plat are hereby dedicated to the public for the use solely as highways

Signed & sealed in the presence of
Chas. H. Smith
Edwin R. Smith

Mary J. Smith

State of Michigan
County of Jackson

On this 16th day of September in the year one thousand eight hundred and ninety one, before me a Notary Public in and for said county personally appeared Mary J. Smith to me known to be the same person described in and who executed the within instrument who acknowledged the same to be her free act and deed

Chas. H. Smith
Notary Public Jackson county Mich.

Description

This land is located in the south east quarter of section thirty three, (33) town two (2) south, range one (1) west, and bounded as follows. Commencing at a point in the northerly line of Wildwood Avenue one hundred sixty eight and fifty five hundredths (168.55) feet east from the center line of the south east quarter of said section thirty three (33); thence north parallel to the said center line six hundred sixty eight and one fourth (668.25) feet, to the southerly line of the Mich. Central Railroad lands; thence easterly along the southerly line of the Mich. Central Railroad lands, to a point east, or at right angles to the west line five hundred ninety one and thirty five hundredths (591.35) feet; thence south parallel to the west line nine hundred thirty three and four tenths (933.4) feet, to the northerly line of Wildwood Avenue; thence westerly along the northerly line of said Avenue, six hundred thirty three and ninety four hundredths (633.94) feet to the place of beginning

I hereby certify that the plat hereon delineated is a correct one, and that permanent monuments consisting of one inch iron pipe two feet long have been planted at points marked thus x as thereon shown, at all angles in the boundaries of the land platted and at all intersections of streets.

Examined and approved
September 25th 1891
H. R. Pratt
Deputy Auditor General

Registers Office
Jackson County

Received for Record the First day of May A.D. 1893.
at 1 o'clock P.M. and recorded in Book 5 of Plats on page 11

State of Michigan
County of Jackson

We, *Wm. C. Hammond*, Register of Deeds, and Charles B. Hyde surveyor, hereby certify that we have each carefully compared this copy with the original plat of Mrs. M. J. Smith's Wildwood Addition and that it is an exact copy thereof and of the whole of such original map or plat


Wm. C. Hammond Register of Deeds
Charles B. Hyde Surveyor

State of Michigan
County of Jackson

We, *Wm. C. Hammond*, Register of Deeds, and Charles B. Hyde Surveyor, hereby certify that we have each carefully compared the annexed copy with the plat of Mrs. M. J. Smith's Wildwood Addition now of record in the office of said Register of Deeds, and that it is a true transcript therefrom and of the whole of such record.

Wm. C. Hammond Register of Deeds
Charles B. Hyde Surveyor

May 4 1893
J. B. Singer

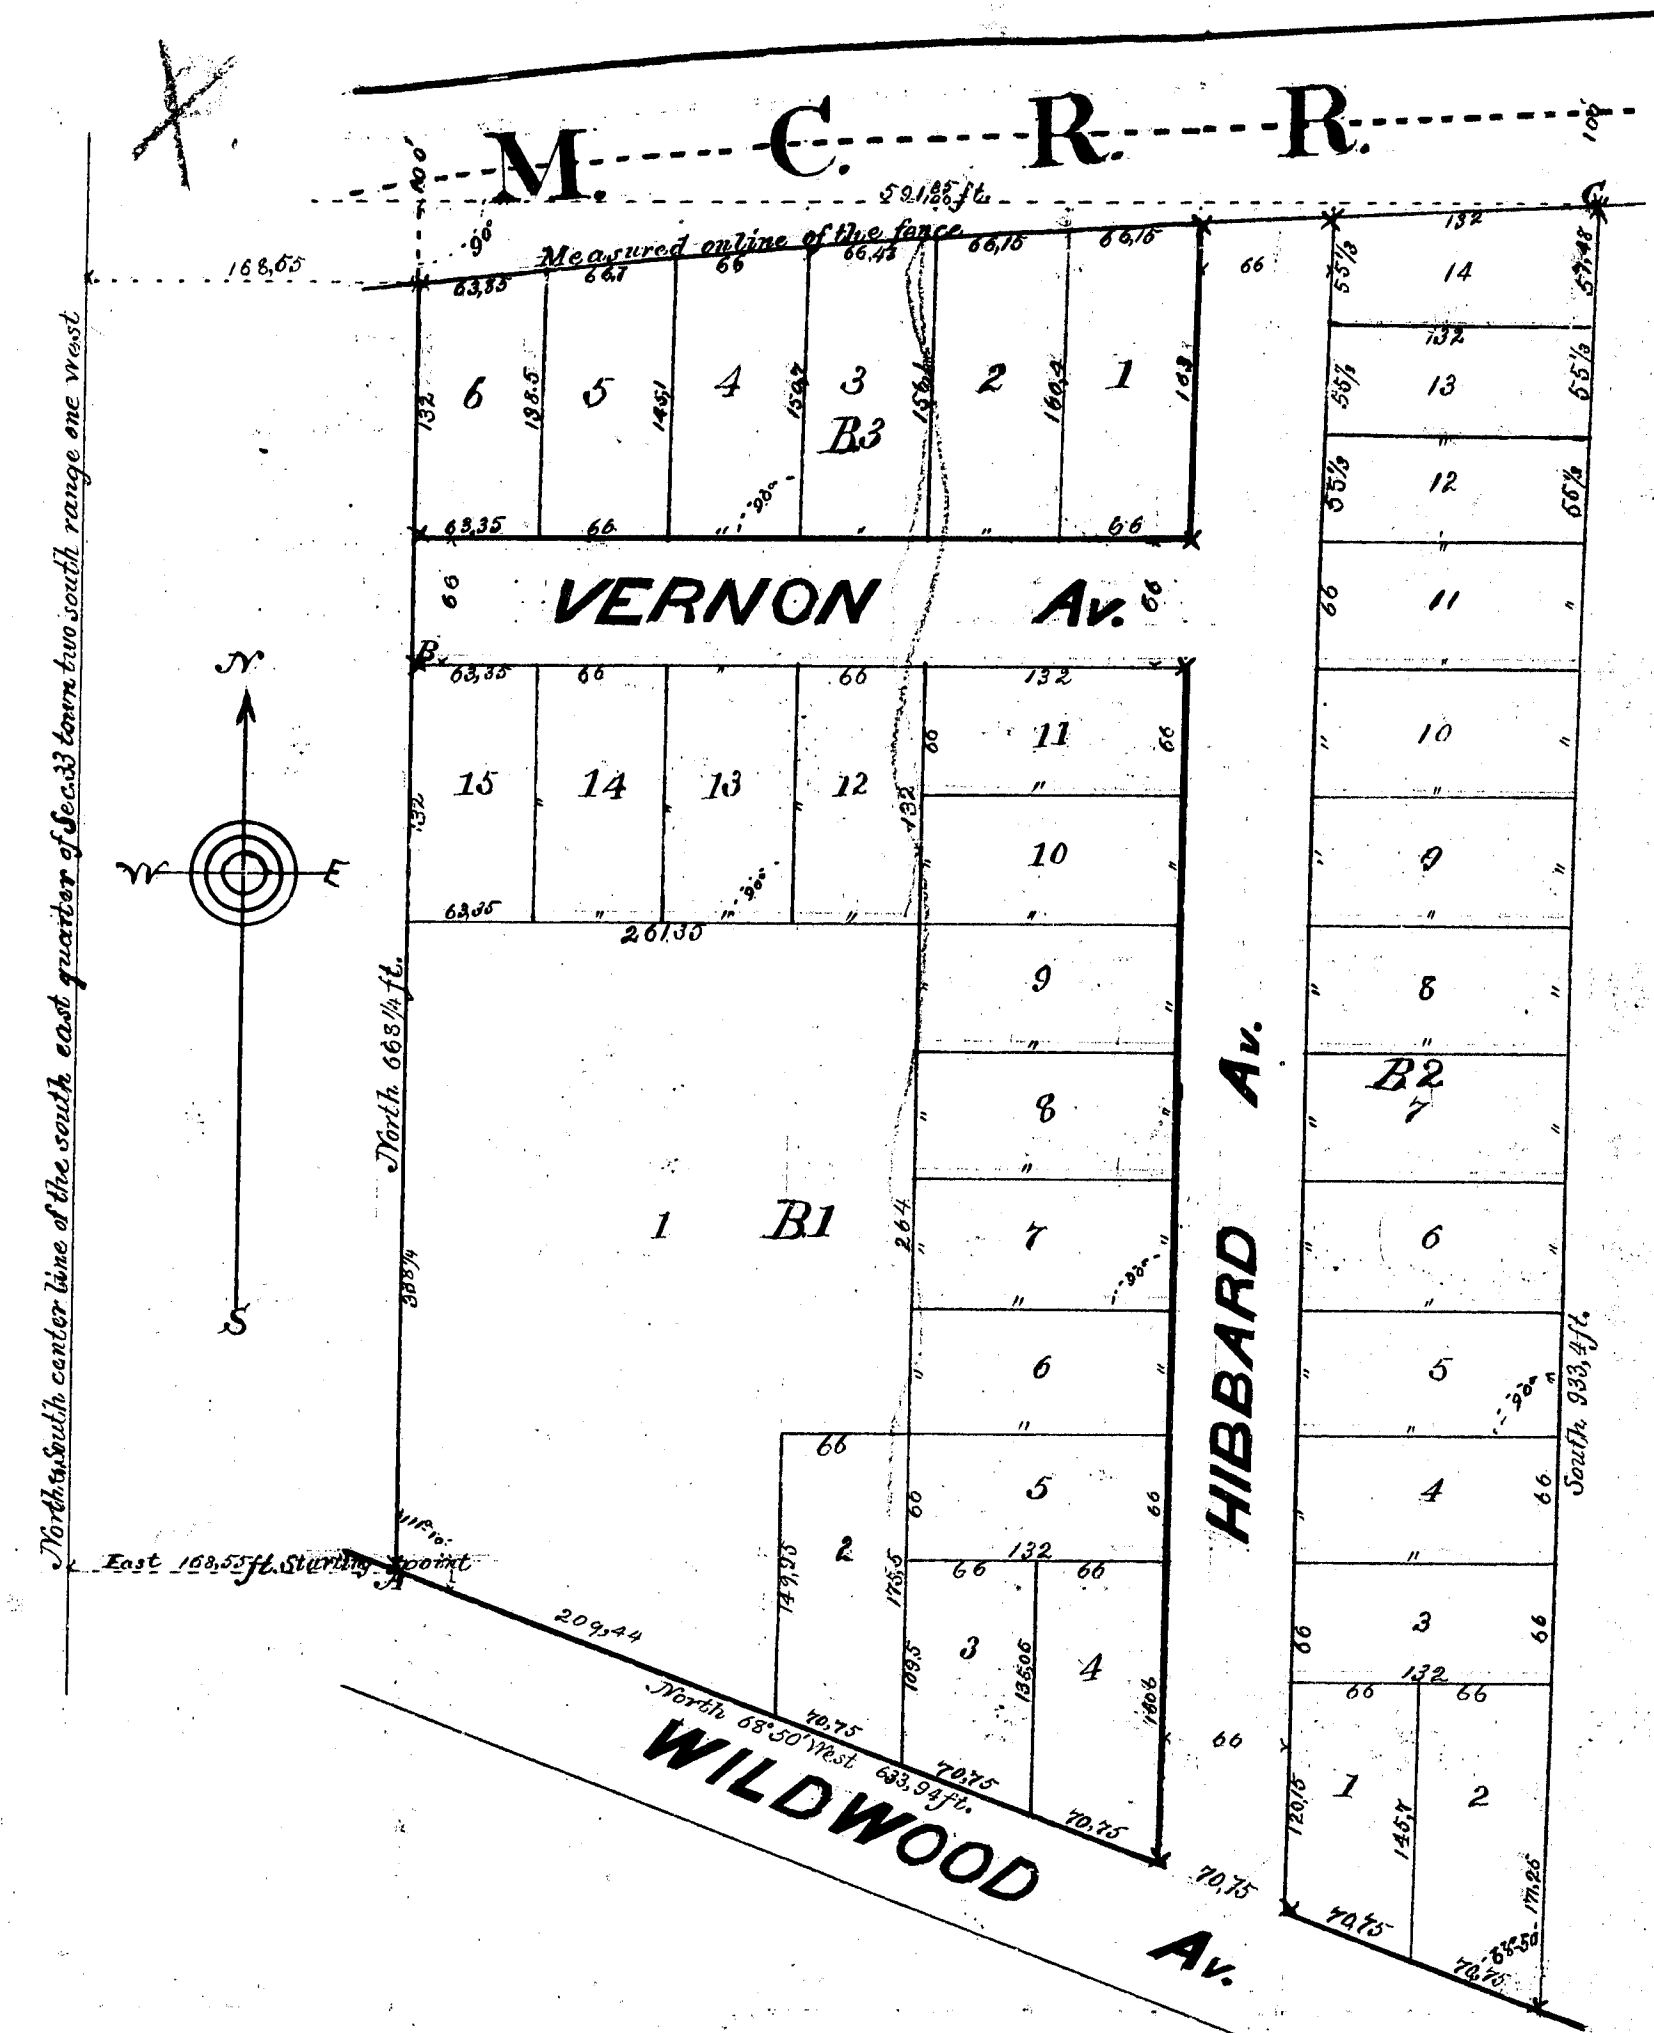


- A On the corner a white oak fence post, an iron stake on the north side of the post
- B On the corner a cedar fence post, an iron stake on the east side in the line
- C An Elm tree on the corner, a solid iron stake at the base of the tree one foot north of the corner

Mrs. M. J. SMITH'S
WILDWOOD ADDITION

To the city of Jackson

MICH.

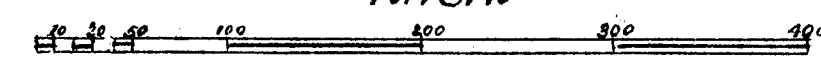

Scale 100 feet to the inch.

Part of Plat 200 Book 169 & 1387

Dedication

Know all men by these presents, that Mary J. Smith sole owner proprietor has caused the land embraced in the annexed map or plat, to be surveyed, laid out, and platted, to be known as Mrs. M. J. Smith's Wildwood Addition to the city of Jackson, and that the streets as shown on said map or plat are hereby dedicated to the public for the use solely as highways.

Signed, sealed in the presence of
Chas. H. Smith
Edwin R. Smith

Mary J. Smith

State of Michigan
County of Jackson

On this 16th day of September in the year one thousand eight hundred and ninety one, before me a Notary Public in and for said county personally appeared Mary J. Smith to me known to be the same person described in and who executed the within instrument who acknowledged the same to be her free act and deed.

Chas. H. Smith

Notary Public Jackson County Mich.

Description

This land is located in the south east quarter of section thirty three (33) town two (2) south, range one (1) west, and bounded as follows. Commencing at a point in the northerly line of Wildwood Avenue one hundred sixty eight and fifty five hundredths (168.55) feet east from the center line of the south east quarter of said section thirty three (33); thence north parallel to the said center line six hundred sixty eight and nine fourths (668.25) feet, to the southerly line of the Mich. Central Railroad lands; thence easterly along the southerly line of the Mich. Central Railroad lands, to a point east, or at right angles to the west line five hundred ninety one and thirty five hundredths (591.35) feet; thence south parallel to the west line nine hundred thirty three and four tenths (933.4) feet, to the northerly line of Wildwood Avenue; thence westerly along the northerly line of said Avenue, six hundred thirty three and ninety four hundredths (633.24) feet to the place of beginning.

Thereby certify that the plat hereon delineated is a correct one, and that permanent monuments consisting of one inch iron pipe two feet long have been planted at points marked thus x as thereon shown, at all angles in the boundaries of the land platted and at all intersections of streets.

Examined and approved Charles B. Hyde C.E.

September 25th 1891

H. H. Batt

Deputy Auditor General

Registers Office
Jackson County

Received for Record the First day of May A.D. 1893.
at 1 o'clock P.M. and recorded in Book 5 of Plats on
page 11

W. C. Townsend
Register of Deeds

State of Michigan
County of Jackson

We, W. C. Townsend, Register of Deeds, and Charles B. Hyde surveyor, hereby certify that we have each carefully compared this copy with the original plat of Mrs. M. J. Smith's Wildwood Addition and that it is an exact copy thereof and of the whole of such original map or plat.

W. C. Townsend Register of Deeds

Charles B. Hyde Surveyor


State of Michigan
County of Jackson

We, W. C. Townsend, Register of Deeds, and Charles B. Hyde Surveyor, hereby certify that we have each carefully compared the annexed copy with the plat of Mrs. M. J. Smith's Wildwood Addition now of record in the office of said Register of Deeds, and that it is a true transcript therefrom and of the whole of such record.

W. C. Townsend Register of Deeds

Charles B. Hyde Surveyor

May 11 3
W. C. Townsend

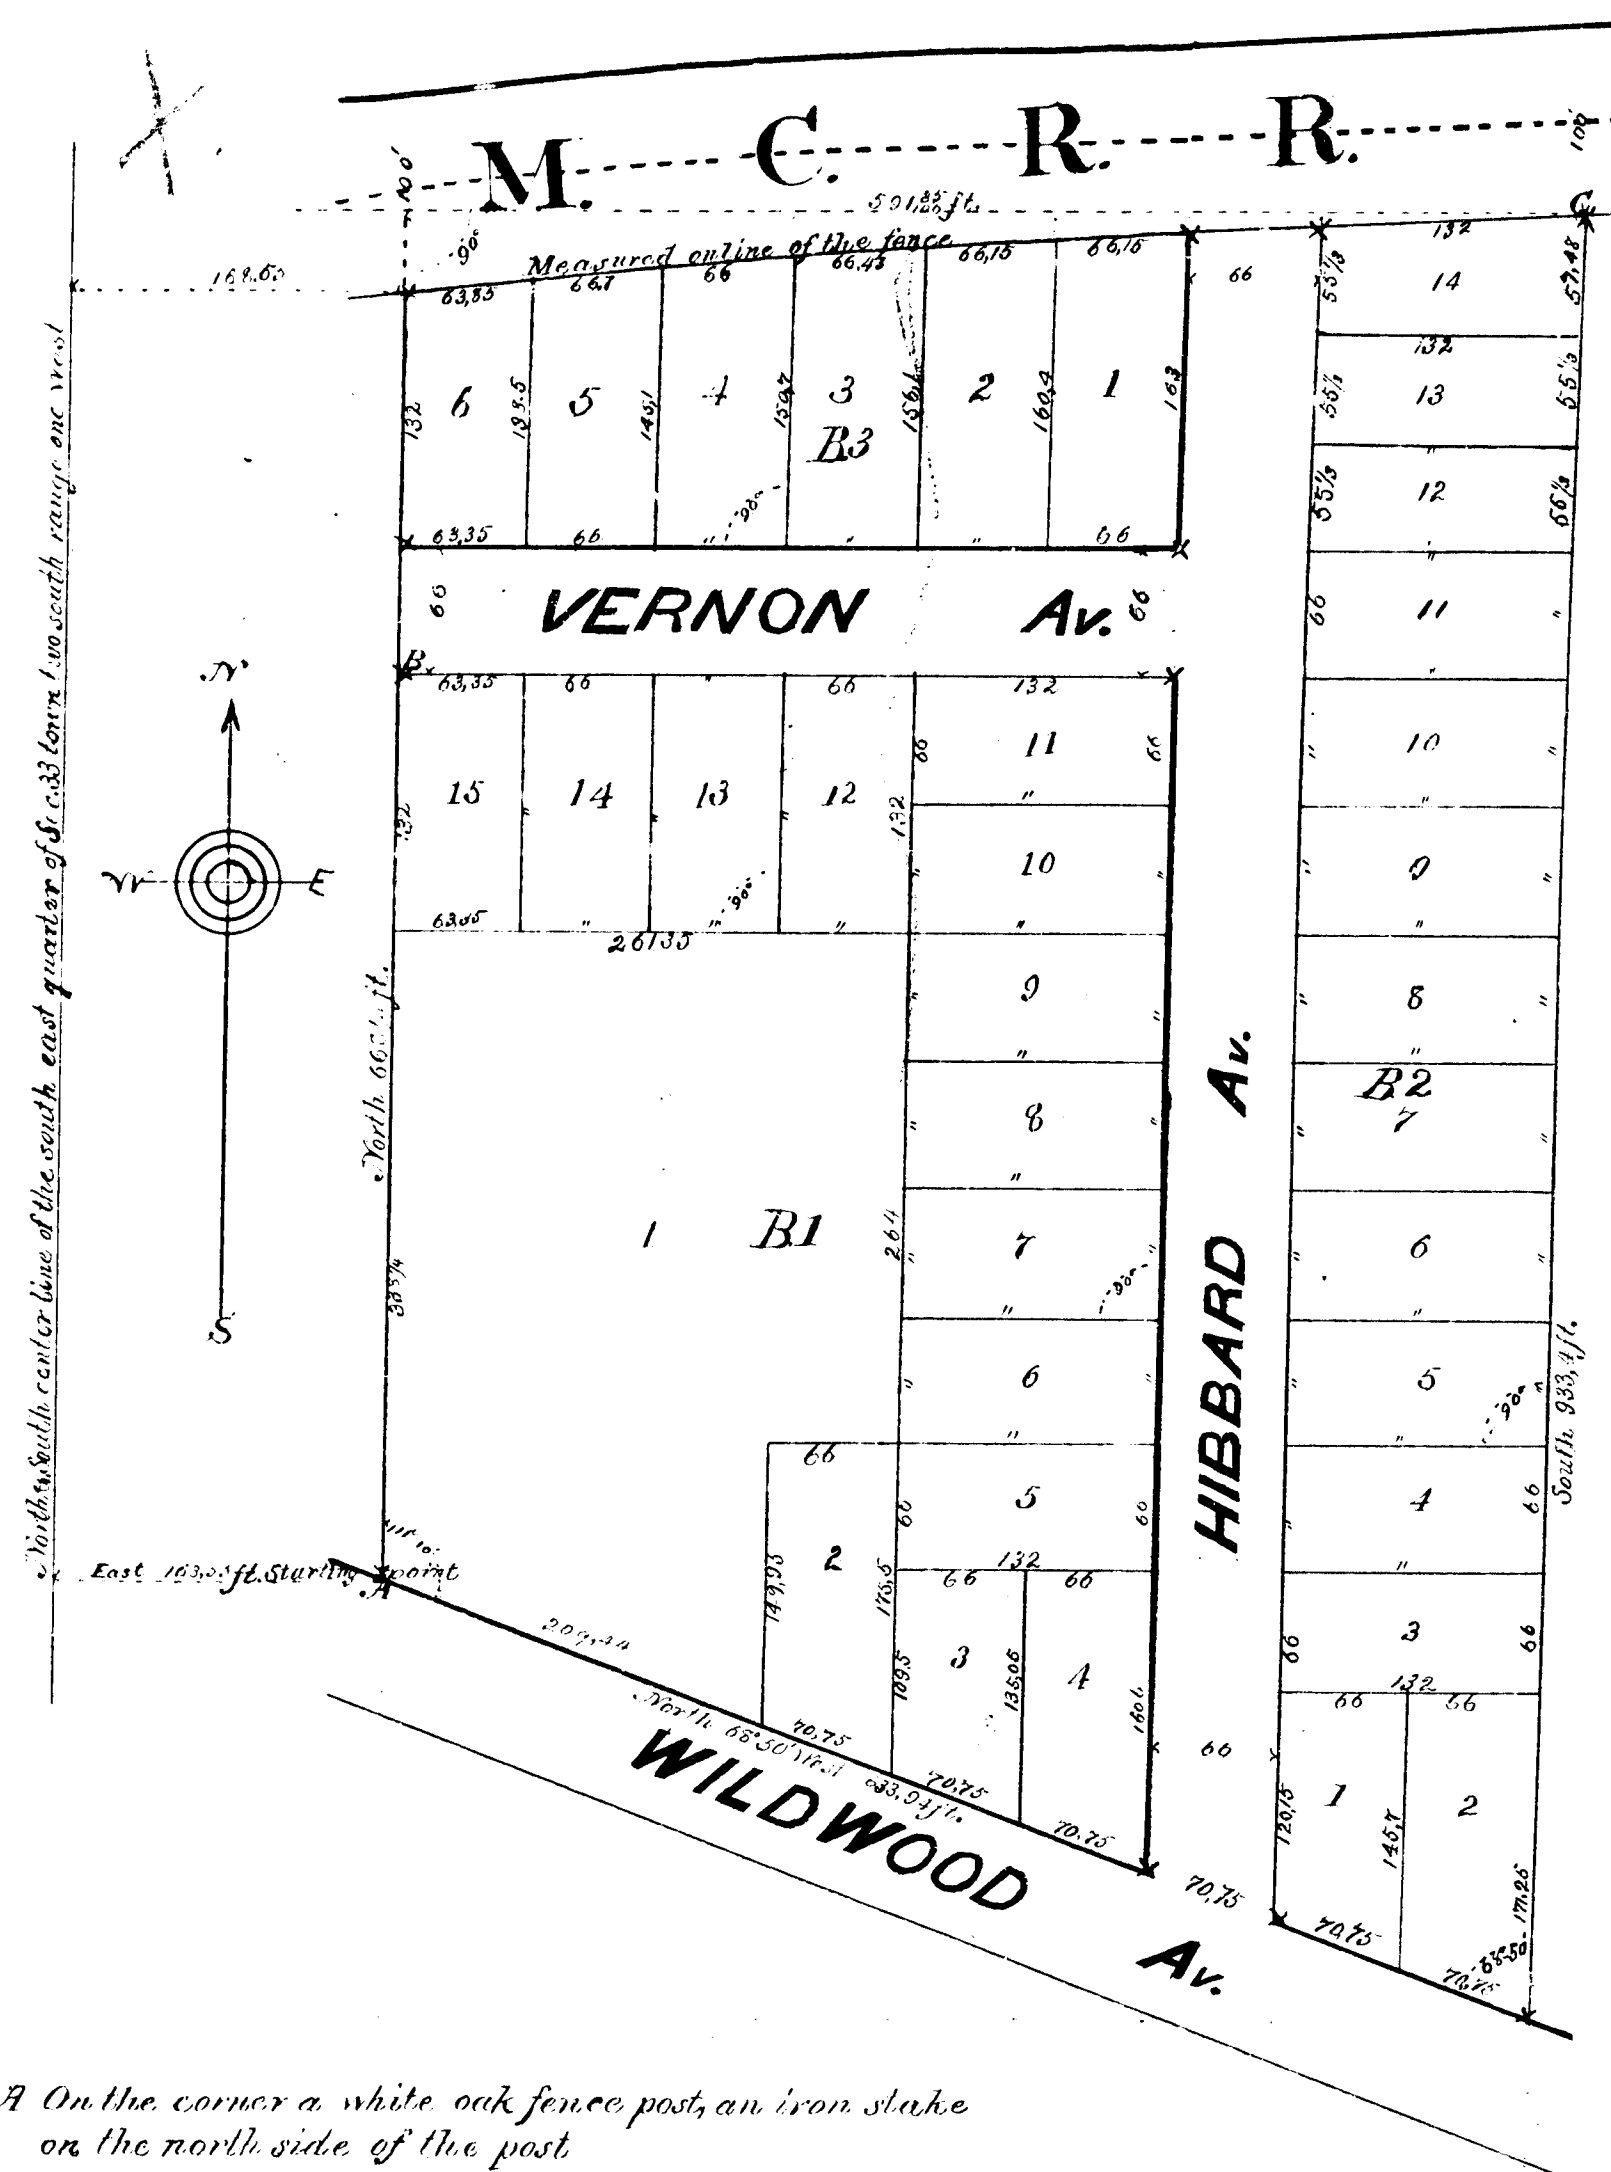

- A On the corner a white oak fence post, an iron stake on the north side of the post.
B On the corner a cedar fence post, an iron stake on the east side in the line.
C An Elm tree on the corner; a solid iron stake at the base of the tree one foot north of the corner.

Mrs. M. J. SMITH'S

WILDWOOD ADDITION

To the city of Jackson

MICH.

Scale 100 feet to the inch

13819