

Know all men by these presents that, we John I. DeLamater as pro-prietor and Sarah E. DeLamater his wife, have caused the land embraced in the annexed plat and hereinafter described, to be surveyed laid out and plat-
 ted to be known as "EAGLE POINT" in the Township of Columbia Jackson County, Michigan, and that the avenues, drives and alleys as shown on said plat are hereby dedicated to the use of the public; which said land so embraced in the said annexed plat is described as follows to wit, all that part of the southeast fractional quarter of section seventeen (17) lying south of Clark's Lake, and all that part of the southwest fractional quarter of section sixteen (16) lying south of Clark's Lake, excepting therefrom so much of the same as lies east of a north and south line, parallel with and nine hundred twenty seven (927) feet east of the west line of said southwest fractional quarter of section 16, being all in Town four (4) South of Range one (1) East. The tract designated "Fountain Park" is reserved as a private park.

In Witness Whereof the said John I. DeLamater and Sarah E. DeLamater his wife have hereunto set their hands and seals at the Township of Columbia, Jackson County Michigan, this 21st day of June A.D. 1893.

Signed and sealed in presence of:
 Wm G. Fargo
 H. Watson
 John I. DeLamater (J.S.)
 Sarah E. DeLamater (J.S.)

State of Michigan } ss.
 County of Jackson }
 On this 2nd day of June 1893, before me a Notary Pub-
 lic, in and for said County, personally came the above named John I.
 DeLamater and Sarah E. DeLamater his wife, known to me to be the persons
 named in and who executed the above dedication, and severally acknowl-
 edged the same to be their free act and deed.

Wm G. Fargo
 Notary Public Jackson Co, Michigan.

I hereby certify that the plat hereon delineated is a correct one and that permanent monuments consisting of iron pipe one inch in diameter and twenty to twenty four inches long have been planted at points marked thus (O) as there on shown at the angles in the boundaries of the land platted and at Meander Posts on Lake, and at all intersections of streets or streets and alleys; also that all lots have been staked with oak stakes not less than 2 by 2 by 18 inches in size.

Wm G. Fargo
 Surveyor

Witness Trees
 At cor. Secs 16-17-20-21-
 Y. Oak 10' S 35° E 27 1/4 Links
 Hickory 12 S 12 1/2 W 53 1/2 "
 a { Mulcom chimney S 59° E 70'
 Sap. W. Oak 10 S 17° E 17 1/2 "
 b { Y. Oak 14 S 85° W 24 1/2 '
 " " 20 S 25° W 13 1/2 "

(Variation of needle 0° 30' E. allowed for)
 at Meander Post #24
 Red Cedar 5' S 3° E 5 1/3 Links.
 at Meander Post #25
 Spruce 7' S 75° E 9 1/2 "
 W. Oak 14 S 25 1/2 W 12 1/4 "
 c is 27 ft. west of the section corner.
 d is S 18° 20' W 20 feet of the Artesian fountain pipe.
 e is S 18° 20' W 440 ft distant from Artesian fountain pipe.

Examined and Approved
 July 8 1893
 D.B. Linger
 Deputy Auditor General.

Received for record this 8th day
 of August 1893 at 9 o'clock A. M.
 and recorded in Book 5 of Plats on page 12.

State of Michigan } ss.
 County of Jackson }
 We, Chas. E. Townsend Register of Deeds and
 Wm G. Fargo Surveyor, hereby certify that we have each carefully
 compared this copy with the original plat of Eagle Point in the
 Township of Columbia Jackson County Michigan, and that it is an
 exact copy thereof and of the whole of such original map or plat.

RECEIVED AND FILED
 IN AUDITOR GENERAL'S OFFICE
 July 12 1893
 D.B. Linger
 Deputy Auditor General.
 Chas. E. Townsend, Register of Deeds.
 Wm G. Fargo Surveyor.

State of Michigan } ss.
 County of Jackson }
 We, Chas. E. Townsend, Register
 of Deeds and Wm G. Fargo Surveyor, hereby certify
 that we have each carefully compared the annexed
 copy with the plat of Eagle Point in the Township of
 Columbia Jackson County Michigan near of record in the
 office of said Register of Deeds, and that it is a true
 transcript therefrom and of the whole of such record


Chas. E. Townsend Register of Deeds
 Wm G. Fargo Surveyor.

State of Michigan } ss.
 County of Jackson }
 Certificate filed in compliance with
 Sect. 135 of Senate Bill No 199 Act of 1893
 Chas. E. Townsend
 Register of Deeds

PLAT OF EAGLE POINT

IN THE TOWNSHIP OF
 COLUMBIA
 Jackson County Michigan

SCALE: 100 ft to an inch.

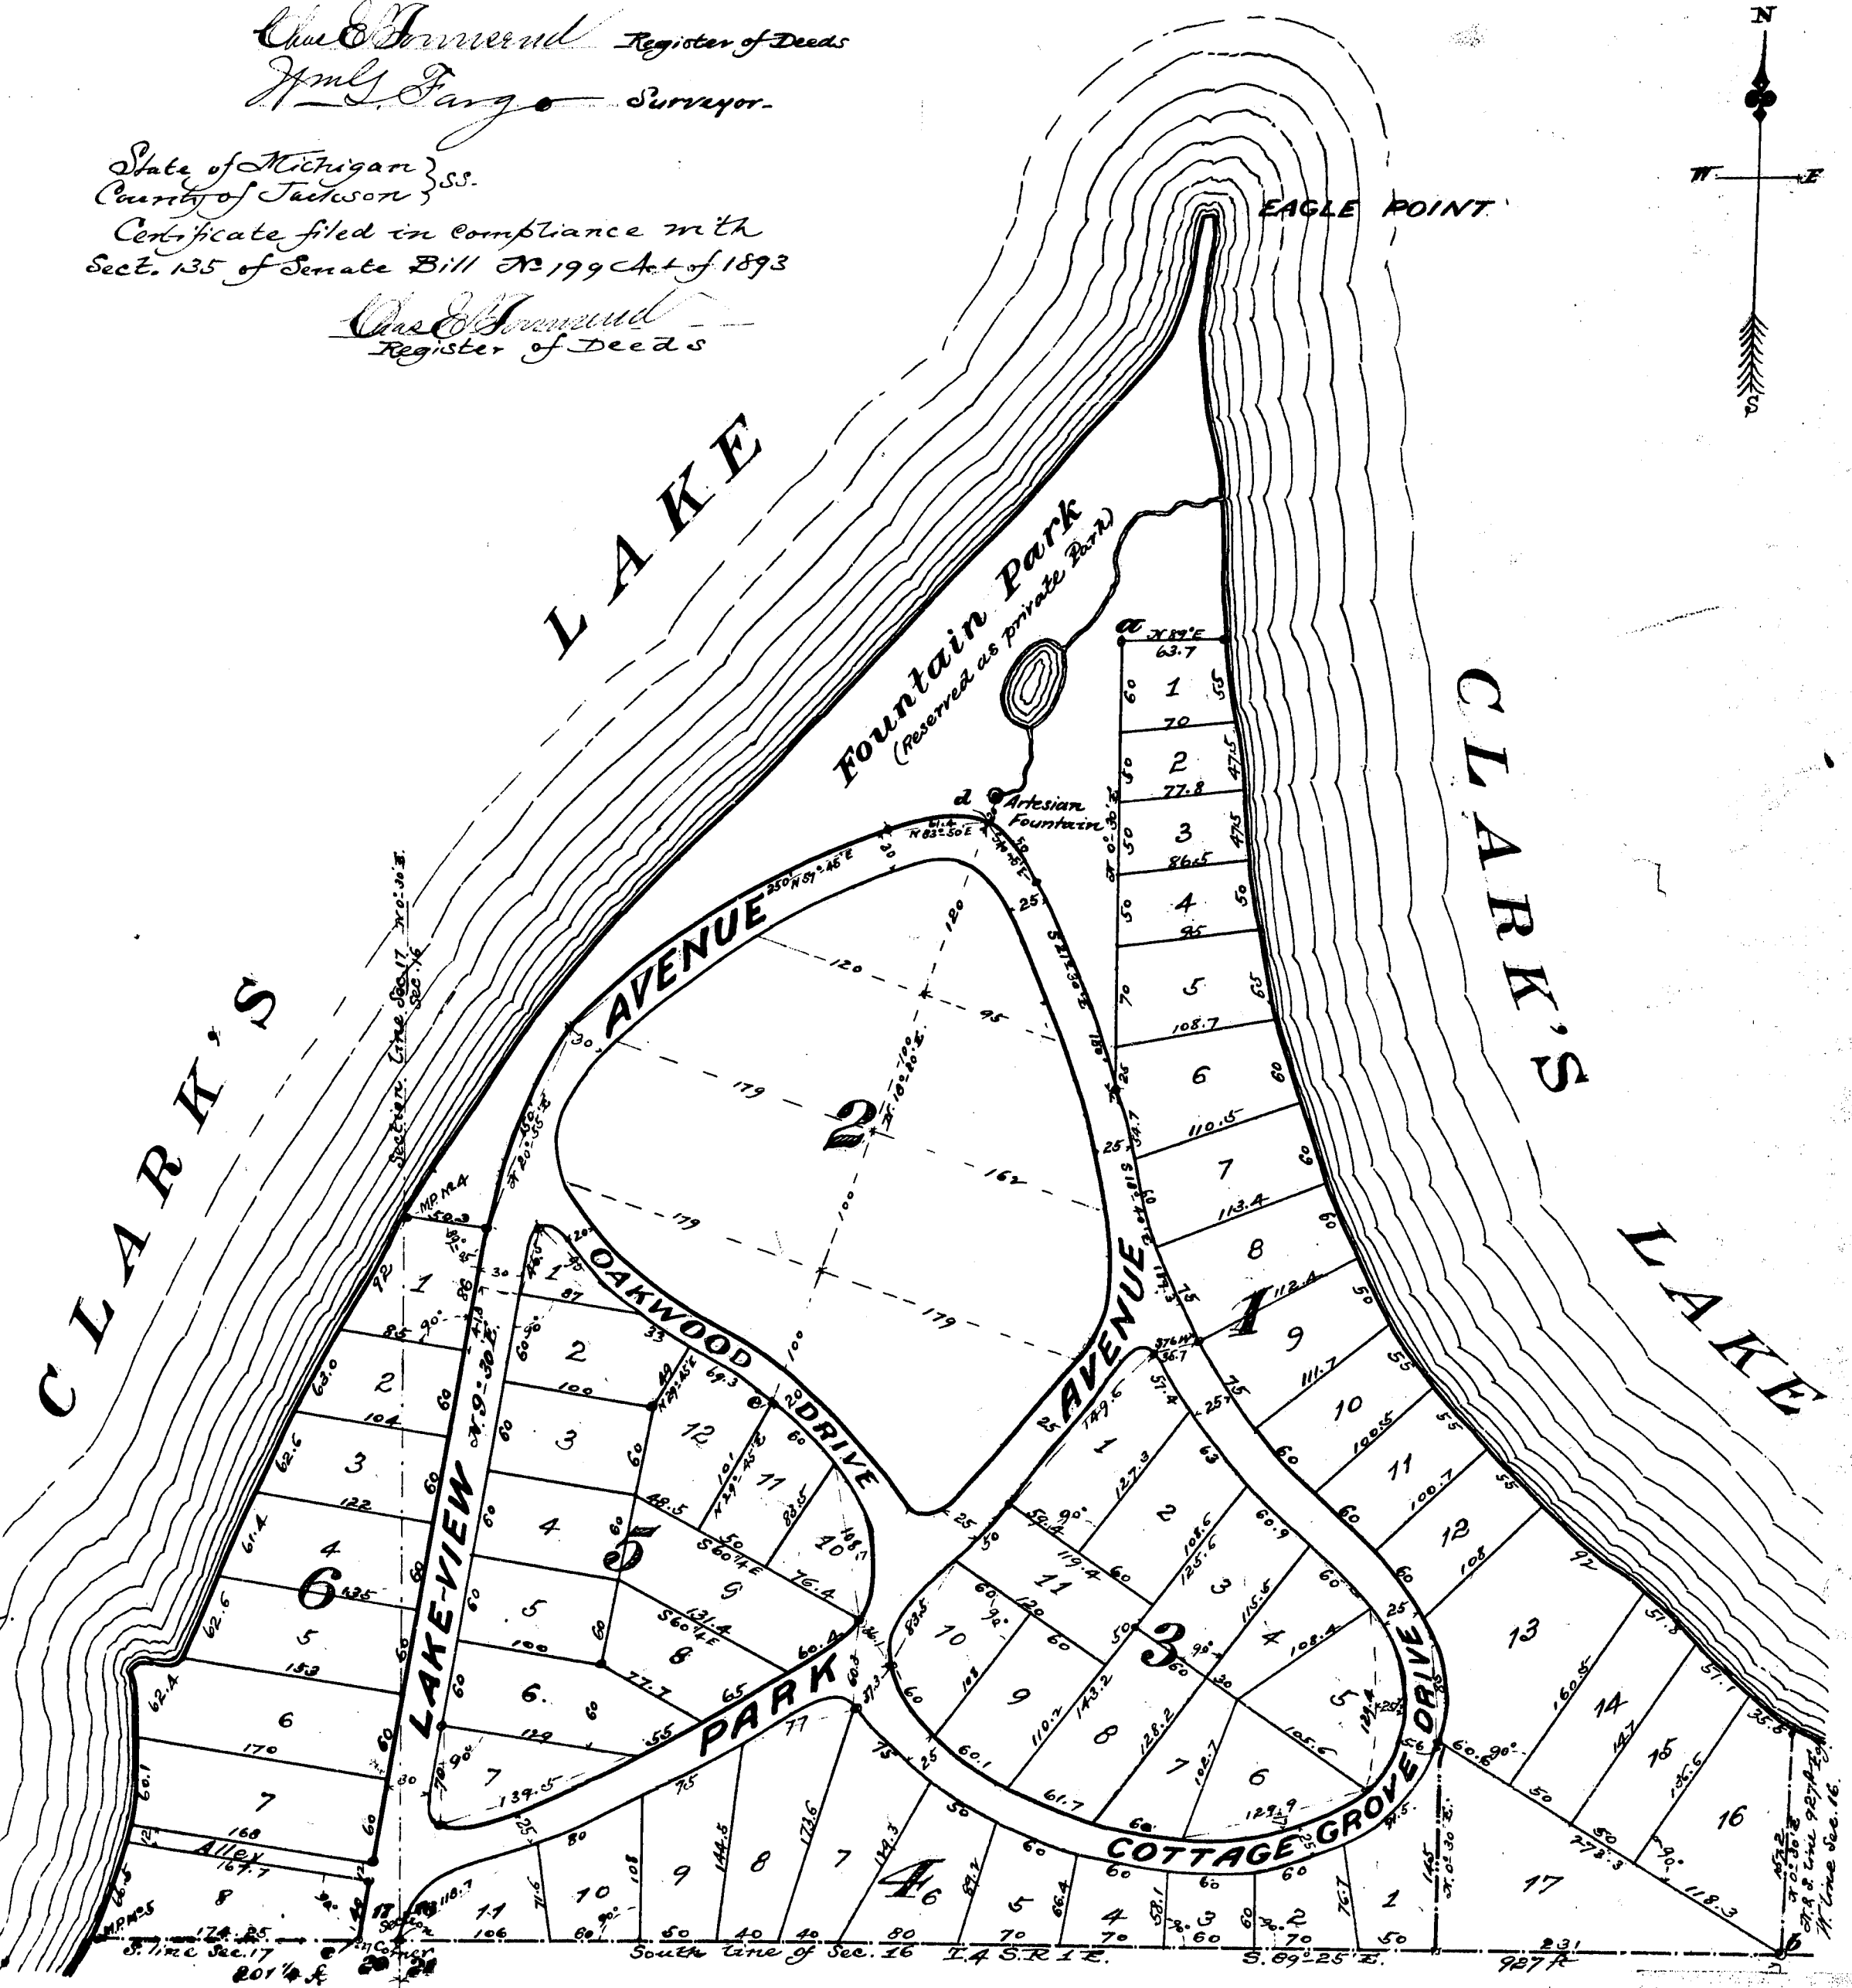

Know all men by these presents that, we John I. DeLamater as proprietor and Sarah E. DeLamater his wife have caused the land embraced in the annexed plat and hereinafter described to be surveyed laid out and plat-
 ted to be known as "EAGLE POINT" in the Township of Columbia Jackson County, Michigan, and that the avenues, drives and alleys as shown on said plat are hereby dedicated to the use of the public; which said land so embraced in the said annexed plat is described as follows to wit, all that part of the Southeast fractional quarter of Section seventeen (17) lying south of Clark's Lake, and all that part of the Southwest fractional quarter of Section sixteen (16) lying south of Clark's Lake, excepting therefrom so much of the same as lies east of a north and south line, parallel with and nine hundred twenty seven (927) feet east of the west line of said Southwest fractional quarter of Section 16, being all in Town four (4) South of Range one (1) East. The tract designated "Fountain Park" is reserved as a private park.

In Witness Whereof the said John I. DeLamater and Sarah E. DeLamater his wife have hereunto set their hands and seals at the Township of Columbia, Jackson County Michigan, this 21st day of June A.D. 1893.

Signed and sealed in presence of:

Wm G. Fargo

W. Watson

John I. DeLamater (S.S.)

Sarah E. DeLamater (S.S.)

State of Michigan } ss.
 County of Jackson

On this 21st day of June 1893, before me a Notary Public, in and for said County, personally came the above named John I. DeLamater and Sarah E. DeLamater his wife, known to me to be the persons named in and who executed the above dedication, and severally acknowledged the same to be their free act and deed.

Wm G. Fargo

Notary Public Jackson Co, Michigan.

I hereby certify that the plat hereon delineated is a correct one and that permanent monuments consisting of iron pipe one inch in diameter and twenty to twenty four inches long have been planted at points marked thus (O) as there on shown at the angles in the boundaries of the land platted and at Meander Posts on Lake, and at all intersections of streets or streets and alleys; also that all lots have been staked with oak stakes not less than 2 by 2 by 18 inches in size.

Wm G. Fargo
 Surveyor

Witness Trees

At cor. Secs 15-17-20-21-
 Y. Oak 10' S 35° E 27' 1/4 links
 Hickory 12' S 12 1/2° W 53' 1/2 "

a { Spr. W. Oak 10' S 17° E 17 1/2 "

b { Y. Oak 14' S 85° W 24' 1/5
 " " 20' S 25° W 13' 1/5

Examined and Approved
 July 8 1893

D. B. Singer
 Deputy Auditor General.

(Variation of needle 0° 36' E. allowed for)

at Meander Post #24

Red Cedar 5' S 3° E 5 1/3 links.

at Sec 14 is 499 ft North of the section corner.

Meander Post #25

Spruce 7' S 75° E 9 1/3 "

W. Oak 12' S 25 1/2° W 12 1/4 "

C is 27 ft. west of the section corner.

d is 5' 15" 20' W 20 feet of the Artesian fountain pipe.

e is 5' 15" 20' W 440 ft distant from Artesian fountain pipe.

Received for record this 5th day
 of July 1893 at 9 o'clock A. M.
 and recorded in Book 5 of Plats on page 12.

Chas. E. Townsend

Register of Deeds for Jackson Co Michigan

State of Michigan } ss.
 County of Jackson

We, Chas. E. Townsend Register of Deeds and Wm G. Fargo Surveyor, hereby certify that we have each carefully compared this copy with the original plat of Eagle Point in the Township of Columbia Jackson County Michigan, and that it is an exact copy thereof and of the whole of such original map or plat.

RECEIVED AND FILED
 IN AUDITOR GENERAL'S OFFICE

July 12 1893

D. B. Singer
 Deputy Auditor General.

Chas. E. Townsend

Register of Deeds.

Wm G. Fargo

Surveyor.

State of Michigan } ss.
 County of Jackson

We, Chas. E. Townsend, Register of Deeds and Wm G. Fargo Surveyor, hereby certify that we have each carefully compared the annexed copy with the plat of Eagle Point in the Township of Columbia Jackson County Michigan now of record in the office of said Register of Deeds, and that it is a true transcript therefrom and of the whole of such record

Chas. E. Townsend Register of Deeds

Wm G. Fargo Surveyor.

State of Michigan } ss.
 County of Jackson

Certificate filed in compliance with
 Act. 135 of Senate Bill No 199 Act of 1893

Chas. E. Townsend
 Register of Deeds


PLAT OF EAGLE POINT

IN THE TOWNSHIP OF

COLUMBIA

Jackson County Michigan

SCALE: 100 ft to an inch.

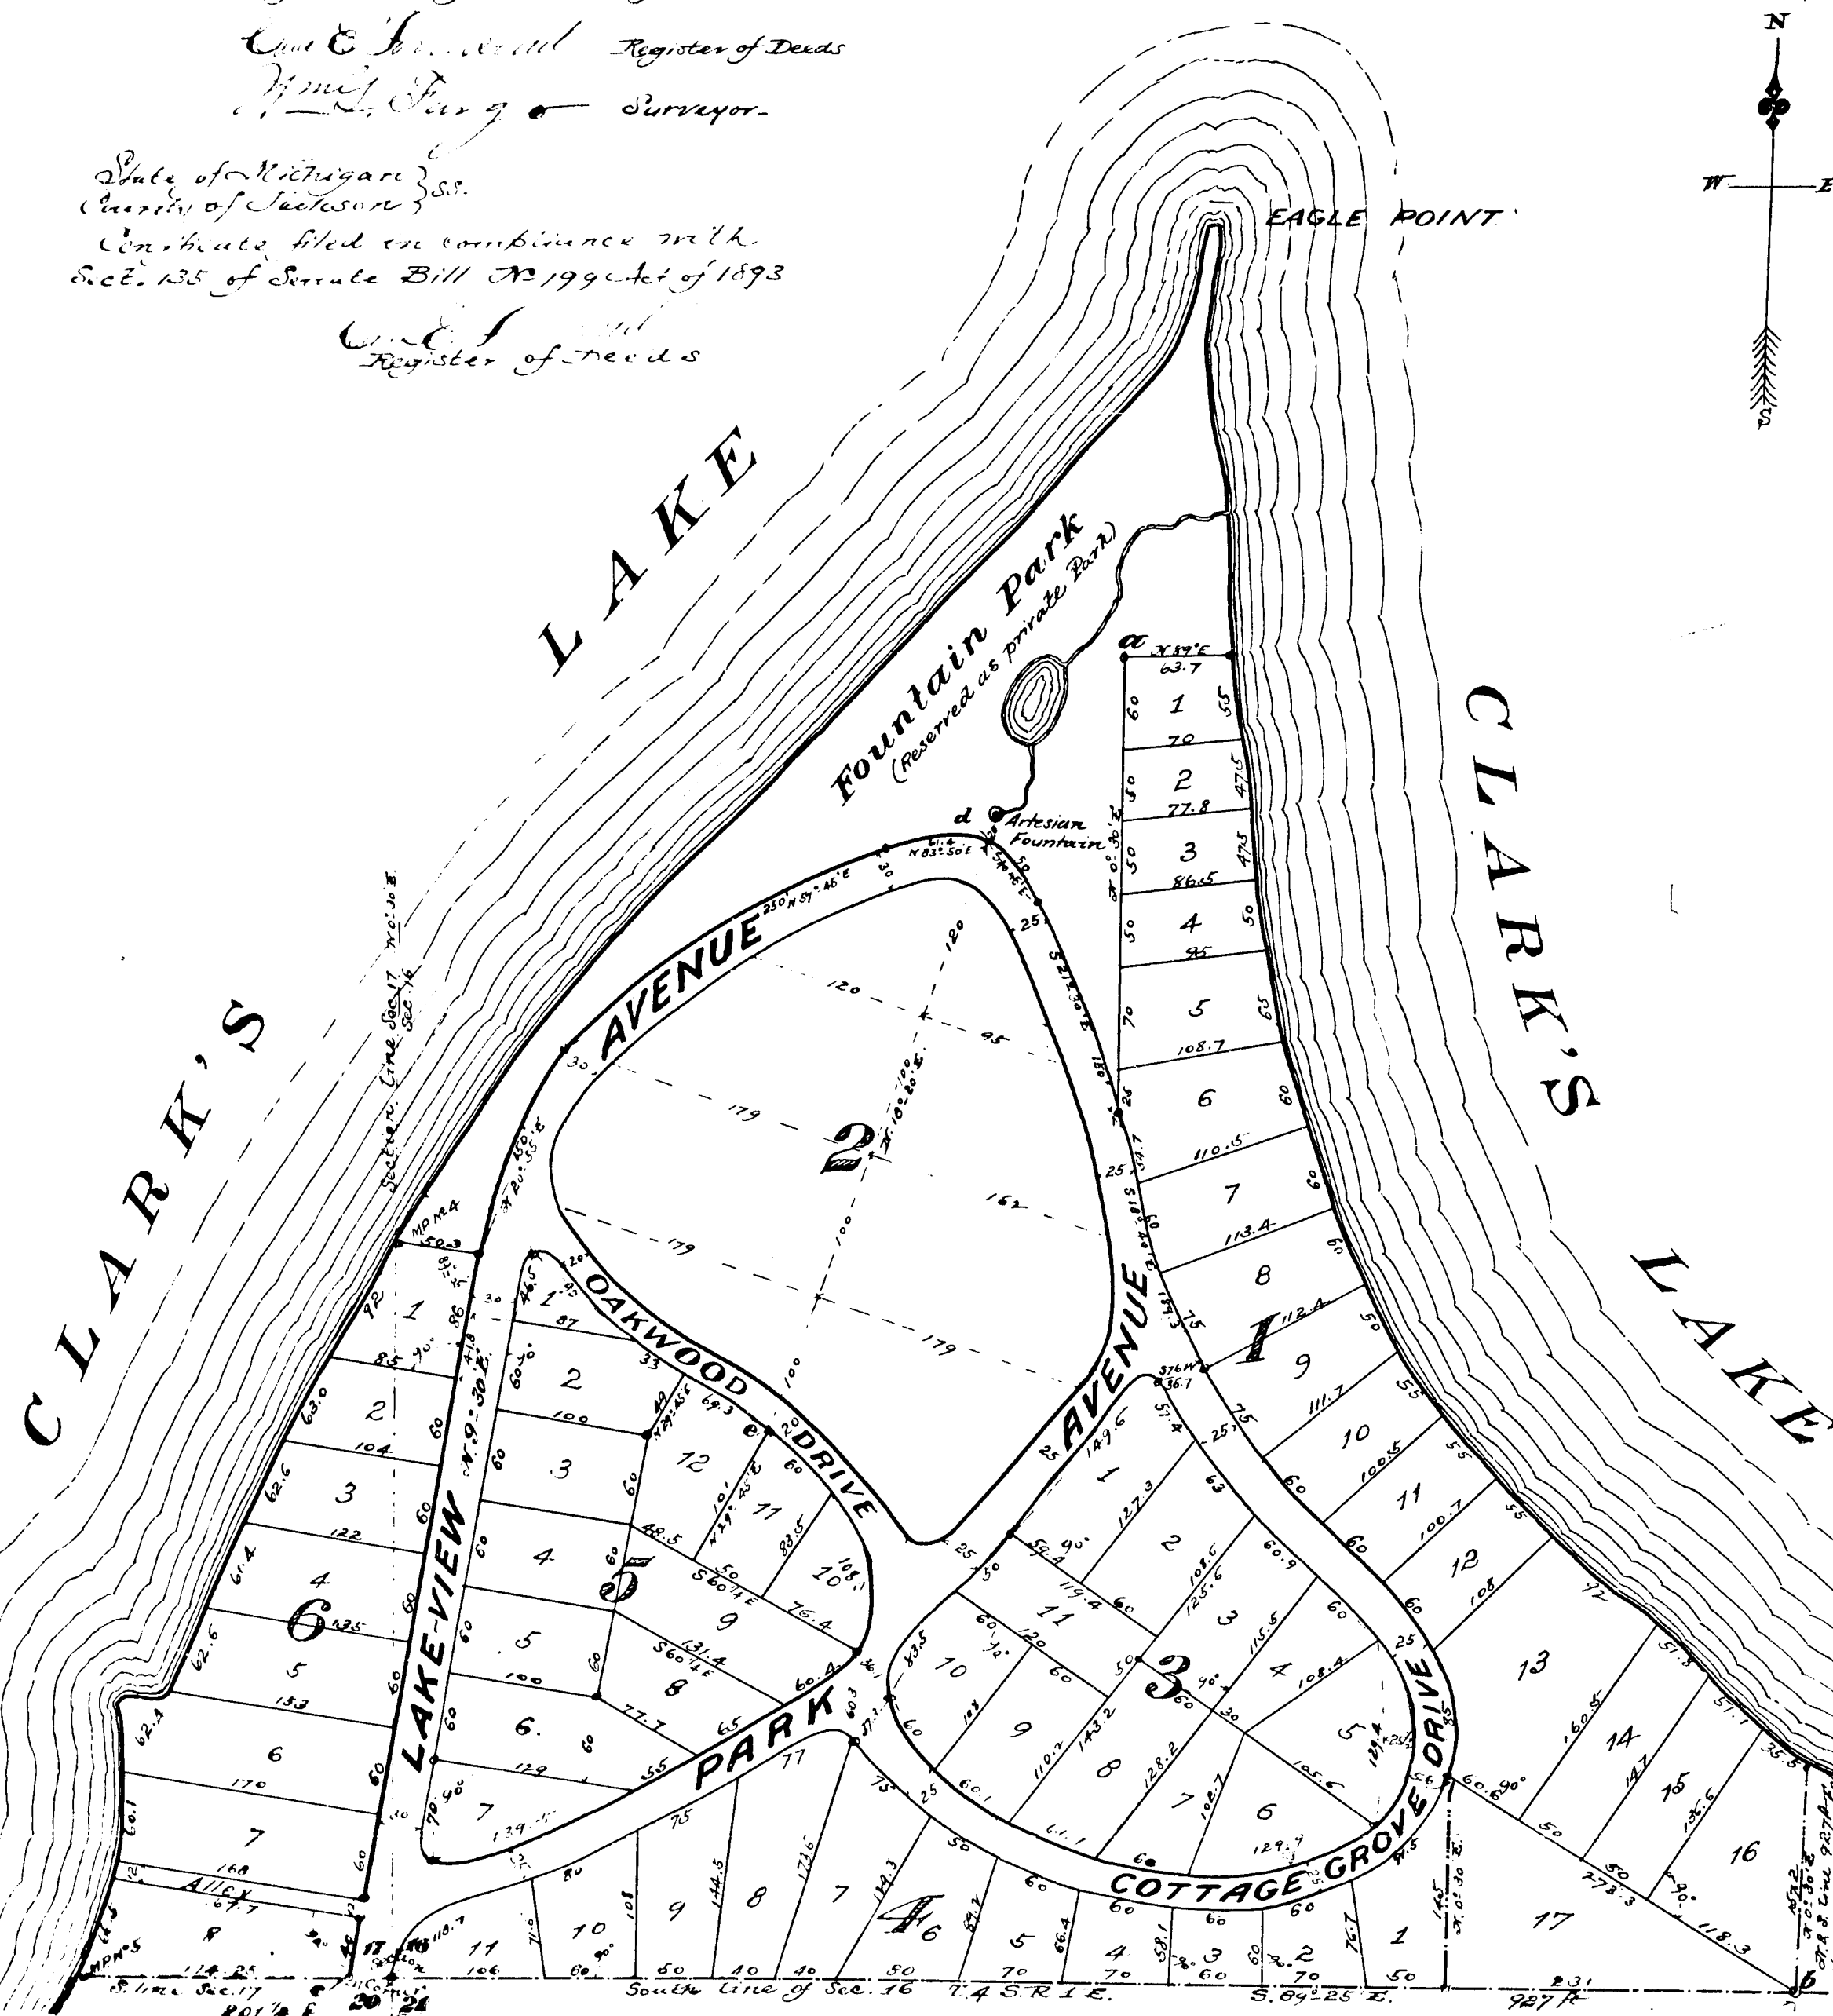

13820

4199