

Know all men by these presents, that we — Charles D. Pennington as proprietor and Jessie K. Pennington his wife, have caused the land embraced in the annexed plat and hereinafter described to be surveyed, laid out, and platted to be known as — PENNINGTON'S ADDITION to the City of Jackson Michigan and that the streets as shown on said plat are hereby dedicated to the use of the public as highways, which said land so embraced in the said annexed plat is described as follows to wit,

Commencing on the east line of section three (3) in Town three (3) South of Range one (1) West, at a point twenty four and three fourths (24 $\frac{3}{4}$) feet north of the south east corner of said section 3, running thence north on the section line, three hundred thirty and one fourth (330 $\frac{1}{4}$) feet, thence west parallel with the south line of said section five hundred eighty four (584) feet, thence south parallel with the east line of said section three hundred thirty and one fourth (330 $\frac{1}{4}$) feet, thence east parallel with south line of said section five hundred eighty four (584) feet to the place of beginning.

In witness whereof the said Charles D. Pennington and Jessie K. Pennington his wife have hereunto set their hands and seals this 15th day of March 1894.

Signed and sealed in presence of
Wm G Fargo
Cyrus W. Higby

Charles D. Pennington (S.S.)
Jessie K. Pennington (S.S.)

State of Michigan } ss.
County of Jackson }

On this 15th day of March 1894, before me a Notary Public in and for said county personally came the above named Charles D. Pennington and Jessie K. Pennington his wife known to me to be the persons named in and who executed the above dedication and acknowledged the same to be their free act and deed.

Wm G. Fargo
Notary Public Jackson Co. Mich.

I hereby certify that the plat hereon delineated is a correct one and that permanent monuments consisting of iron pipe about one inch in diameter and from 30 to 36 inches long have been planted at points marked thus (o) as thereon shown at all angles in the boundaries of the land platted and at all intersections of streets.


Wm G. Fargo,
Surveyor.

Examined and Approved
March 17, 1894.

D. B. Anger
Deputy Auditor General.

RECEIVED AND FILED
IN AUDITOR GENERAL'S OFFICE

Nov 16 1895
D. B. Anger
Deputy Auditor General.

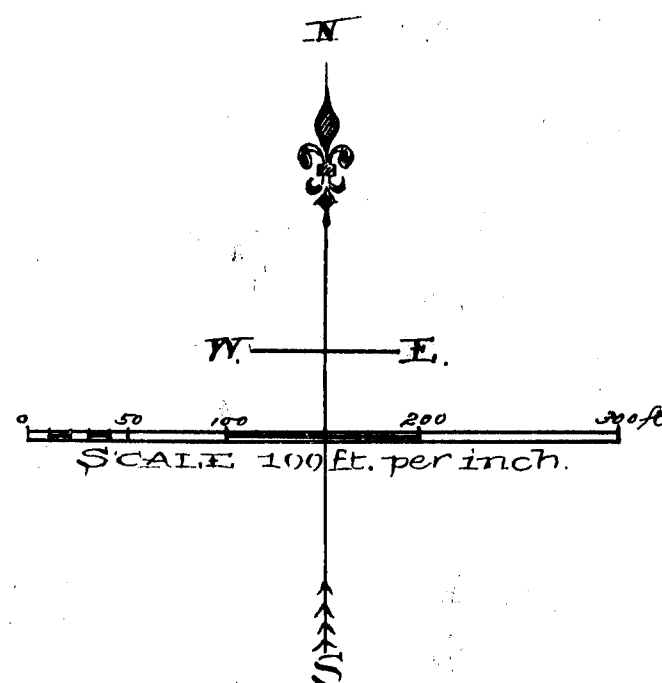

PENNINGTON'S ADDITION

— To the City of —
JACKSON — MICHIGAN.

State of Michigan } ss.
County of Jackson }

Certificate filed in compliance
with Sect. 135 of Senate Bill No 199 Act of 1893.

Wm G. Fargo
Register of Deeds.

Received for record this 17th day of
May 1894 at 8 o'clock A. M. and
recorded in Book 5 of Plats on page 17

Wm G. Fargo
Register of Deeds.

State of Michigan } ss.
County of Jackson }

We, C. E. Townsend, Register of
Deeds and Wm G. Fargo Surveyor, hereby certify
that we have each carefully compared this copy
with the original plat of Pennington's Addition to
the City of Jackson Michigan, and that it is an ex-
act copy thereof and of the whole of such original map
or plat.

Wm G. Fargo
Register of Deeds.


Wm G. Fargo
Surveyor.

State of Michigan } ss.
County of Jackson }

We, C. E. Townsend Register of Deeds
and Wm G. Fargo, Surveyor, hereby certify that we have each
carefully compared the annexed copy with the plat of
Pennington's Addition to the City of Jackson Michigan now of
record in the office of said Register of Deeds and that it is
a true transcript thereof and of the whole of such record.

Wm G. Fargo
Register of Deeds.

Wm G. Fargo
Surveyor.

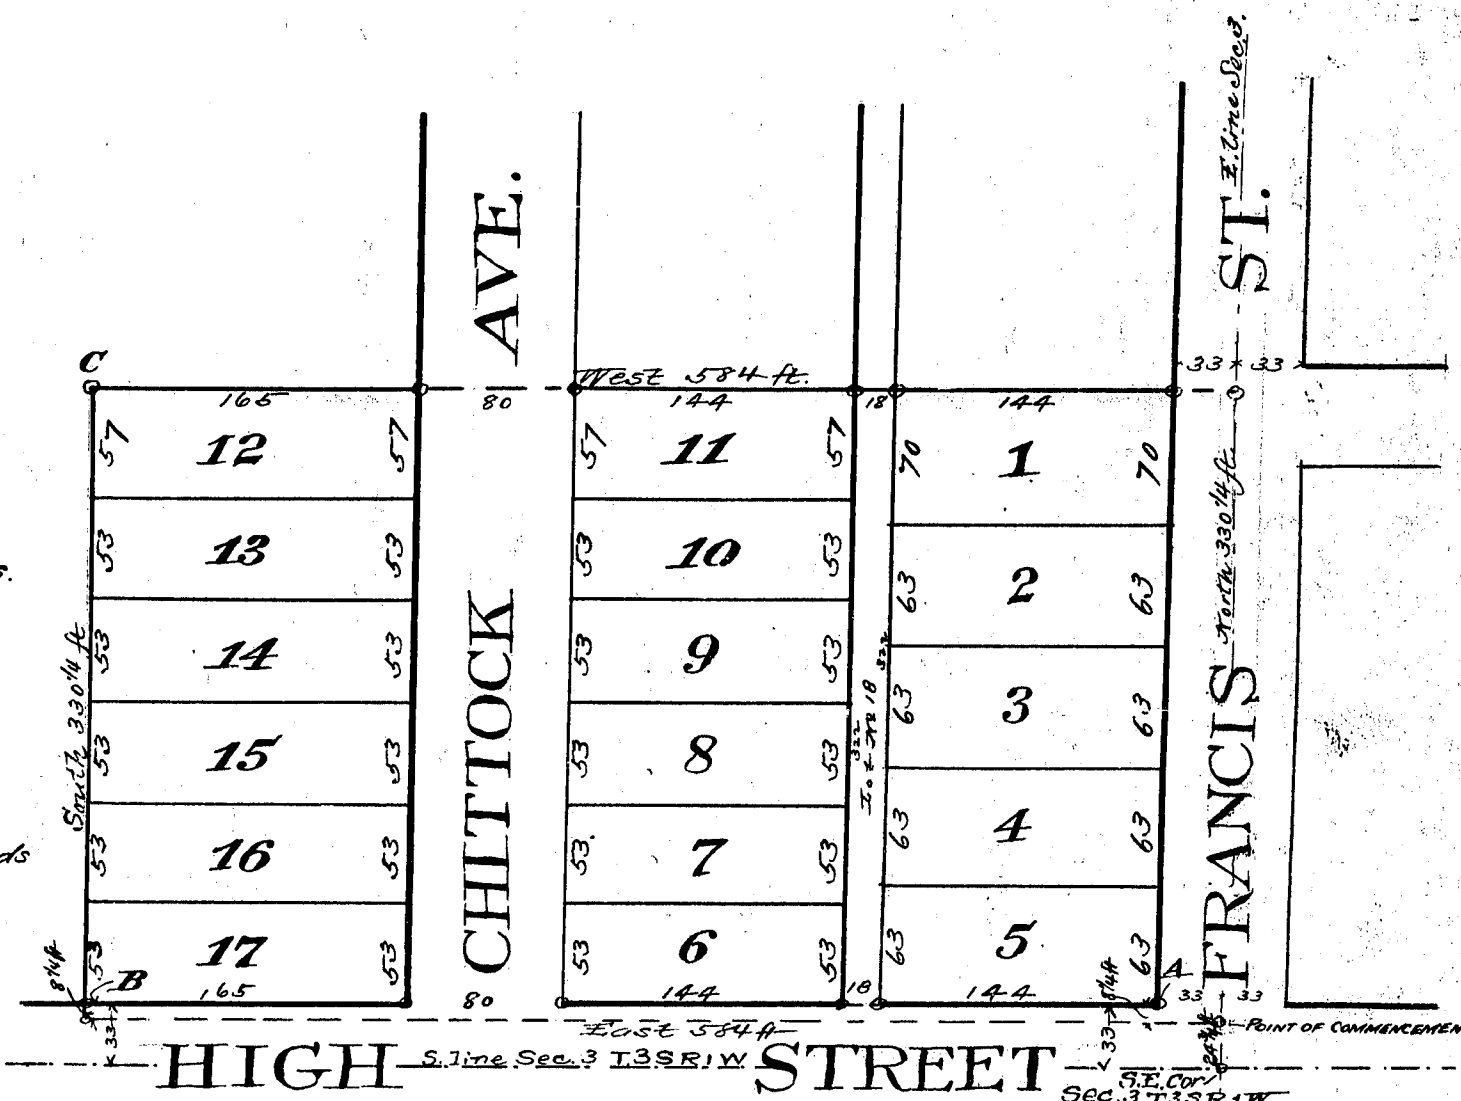

Witness Trees

A. Cherry 10" x 10" W 9 $\frac{1}{10}$ feet
Stem of Hydrant 558 ft 18 $\frac{1}{10}$.

B. W. oak 6" S 55 E 10 $\frac{7}{10}$.
Y. 24 S 24 W 12 $\frac{1}{10}$.

C. Y oak 16 West 19 $\frac{8}{10}$.
Y " 10 East 13 $\frac{1}{10}$.

4318

Know all men by these presents, that we — Charles D. Pennington as proprietor and Jessie K. Pennington his wife, have caused the land embraced in the annexed plat and hereinafter described to be surveyed, laid out, and platted to be known as — PENNINGTON'S ADDITION to the City of Jackson Michigan and that the streets as shown on said plat are hereby dedicated to the use of the public as highways, which said land so embraced in the said annexed plat is described as follows to wit,

Commencing on the east line of section three (3) in Town three (3) South of Range one (1) West, at a point twenty four and three fourths (24³/₄) feet north of the south east corner of said section 3, running thence north on the section line, three hundred thirty and one fourth (330¹/₄) feet, thence west parallel with the south line of said section five hundred eighty four (584) feet, thence south parallel with the east line of said section, three hundred thirty and one fourth (330¹/₄) feet, thence east parallel with south line of said section five hundred eighty four (584) feet to the place of beginning.

In witness Whereof the said Charles D. Pennington and Jessie K. Pennington his wife have hereunto set their hands and seals this 15th day of March 1894.
Signed and sealed in presence of
Wm G. Fargo } Charles D. Pennington (L.S.)
Cyrus W. Higby } Jessie K. Pennington (L.S.)

State of Michigan } ss.
County of Jackson }

On this 15th day of March 1894, before me a Notary Public in and for said county personally came the above named Charles D. Pennington and Jessie K. Pennington his wife known to me to be the persons named in and who executed the above dedication and acknowledged the same to be their free act and deed.

Wm G. Fargo
Notary Public Jackson Co, Mich.

I hereby certify that the plat hereon delineated is a correct one and that permanent monuments consisting of iron pipe about one inch in diameter and from 30 to 36 inches long have been planted at points marked thus (o) as thereon shown at all angles in the boundaries of the land platted and at all intersections of streets.


Wm G. Fargo,
Surveyor —

Examined and Approved
March 17. 1894.

D. B. Ainger
Deputy Auditor General.

RECEIVED AND FILED
IN AUDITOR GENERAL'S OFFICE

Nov 16 1895
D. B. Ainger
Deputy Auditor General.

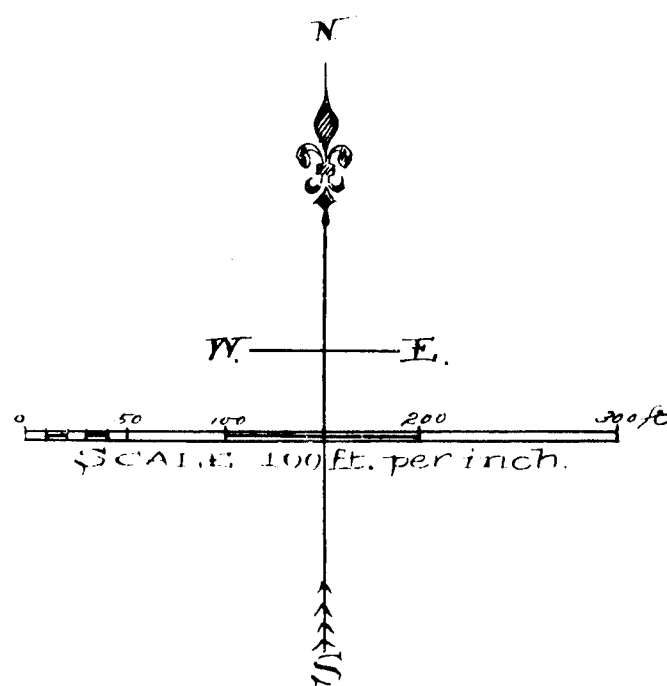

PENNINGTON'S ADDITION To the City of JACKSON MICHIGAN.

State of Michigan } ss.
County of Jackson }

Certificate filed in compliance
with Sect. 135 of Senate Bill No 199 Act of 1893.

Wm G. Fargo } Register of Deeds.

Received for record this 17th day of
May 1894 at 8 o'clock A.M. and
recorded in Book 5 of Plats on page 17

Wm G. Fargo } Register of Deeds

State of Michigan } ss.
County of Jackson }

We, C. E. Townsend, Register of Deeds and Wm G. Fargo Surveyor, hereby certify that we have each carefully compared this copy with the original plat of Pennington's Addition to the City of Jackson Michigan, and that it is an exact copy thereof and of the whole of such original map or plat.

Wm G. Fargo } Register of Deeds.

Wm G. Fargo } Surveyor

State of Michigan } ss.
County of Jackson }

We, C. E. Townsend Register of Deeds and Wm G. Fargo Surveyor, hereby certify that we have each carefully compared the annexed copy with the plat of Pennington's Addition to the City of Jackson Michigan now of record in the office of said Register of Deeds and that it is a true transcript therefrom and of the whole of such record.

Wm G. Fargo } Register of Deeds —
Wm G. Fargo } Surveyor



Witness Trees —

A. Cherry 10" x 10" W 9⁸/₁₀ feet
Stem of Hydrant S 58 E 13⁸/₁₀.

B. W. red 6" S 55 E 10⁷/₁₀.
Y. 24 S 24 W 12⁸/₁₀.

C. 3 out 16 West 19⁸/₁₀.
Y. 10 East 13⁸/₁₀.