

4317

Know all men by these presents, that we Charles H. Perrine and Eva M. Perrine his wife as joint proprietors, have caused the land embraced in the annexed plat and hereinafter described, to be surveyed, laid out and platted, to be known as C.K. Perrine's Hillside Subdivision (of part of S.W. 1/4 Sec. 27 T.2 S.R.1W.) in the City of Jackson Michigan; and that the streets as shown on said plat are hereby dedicated to the use of the public; which said land so embraced in the said annexed plat is described as follows to wit: a piece of land in the City and County of Jackson and State of Michigan, described as commencing at a point on the north and south quarter line of Section twentyseven (27) in Town two (2) South of Range one (1) West, seven hundred ninety nine and one half (799 1/2) feet south of the center of said Section 27, running thence S 0°-10' E. on said quarter section line six hundred sixty (660) feet to the north line of Monroe Street, thence along the north line of Monroe Street N. 89°-43' W. nine hundred twenty one and one half (921 1/2) feet to the easterly line of Lansing Avenue, thence along the easterly line of said Avenue N. 11°-57' E. six hundred seventy three and eighty nine one hundredths (673 89/100) feet, thence S. 89°-43' E. seven hundred seventy nine and eighty six one hundredths (779 86/100) feet to the place of beginning.

In witness whereof the said Charles H. Perrine and Eva M. Perrine his wife have hereunto set their hands and seals at the City of Jackson, in the State of Michigan, on this 3^d day of November 1894.

Signed and Sealed in presence of:

Wm E. Merritt
Wm G. Fargo

Charles H. Perrine [I.S.]
Eva M. Perrine [L.S.]

State of Michigan } ss.
County of Jackson

On this 3^d day of November 1894 before me a Notary Public in and for said County personally came the above named Charles H. Perrine and Eva M. Perrine, his wife, known to me to be the persons named in and who executed the above dedication, and acknowledged the same to be their free act and deed

Wm G. Fargo
Notary Public

I hereby certify that the plat hereon delineated is a correct one and that permanent monuments consisting of iron pipe about one inch in diameter and twenty to thirty inches long have been planted at points marked thus (o) as thereon shown at all angles in the boundaries of the land platted and at all intersections of streets

Wm G. Fargo
Surveyor

Examined and Approved
Nov 12 - 1894.

D.B. Ainger
Deputy Auditor General.

RECEIVED AND FILED
IN AUDITOR GENERAL'S OFFICE

Nov 16 1894
D.B. Ainger
Deputy Auditor General.

Registers Office } ss.
Jackson County, Michigan.

This instrument was presented and filed for record this 24th day of December 1894 as proper certificate was furnished in compliance with Section 135 Act 208 Laws of 1893.


Recorded the 24th day of December 1894 at 2 o'clock P. M. in Liber 3 of Plats on page 18

Charles H. Perrine Register of Deeds

C.K. PERRINE'S HILLSIDE SUBDIVISION

(Of part of S.W. 1/4 Sec 27 T.2 S.R.1W.)
In the CITY OF JACKSON MICHIGAN.

SCALE; 100 ft per inch.

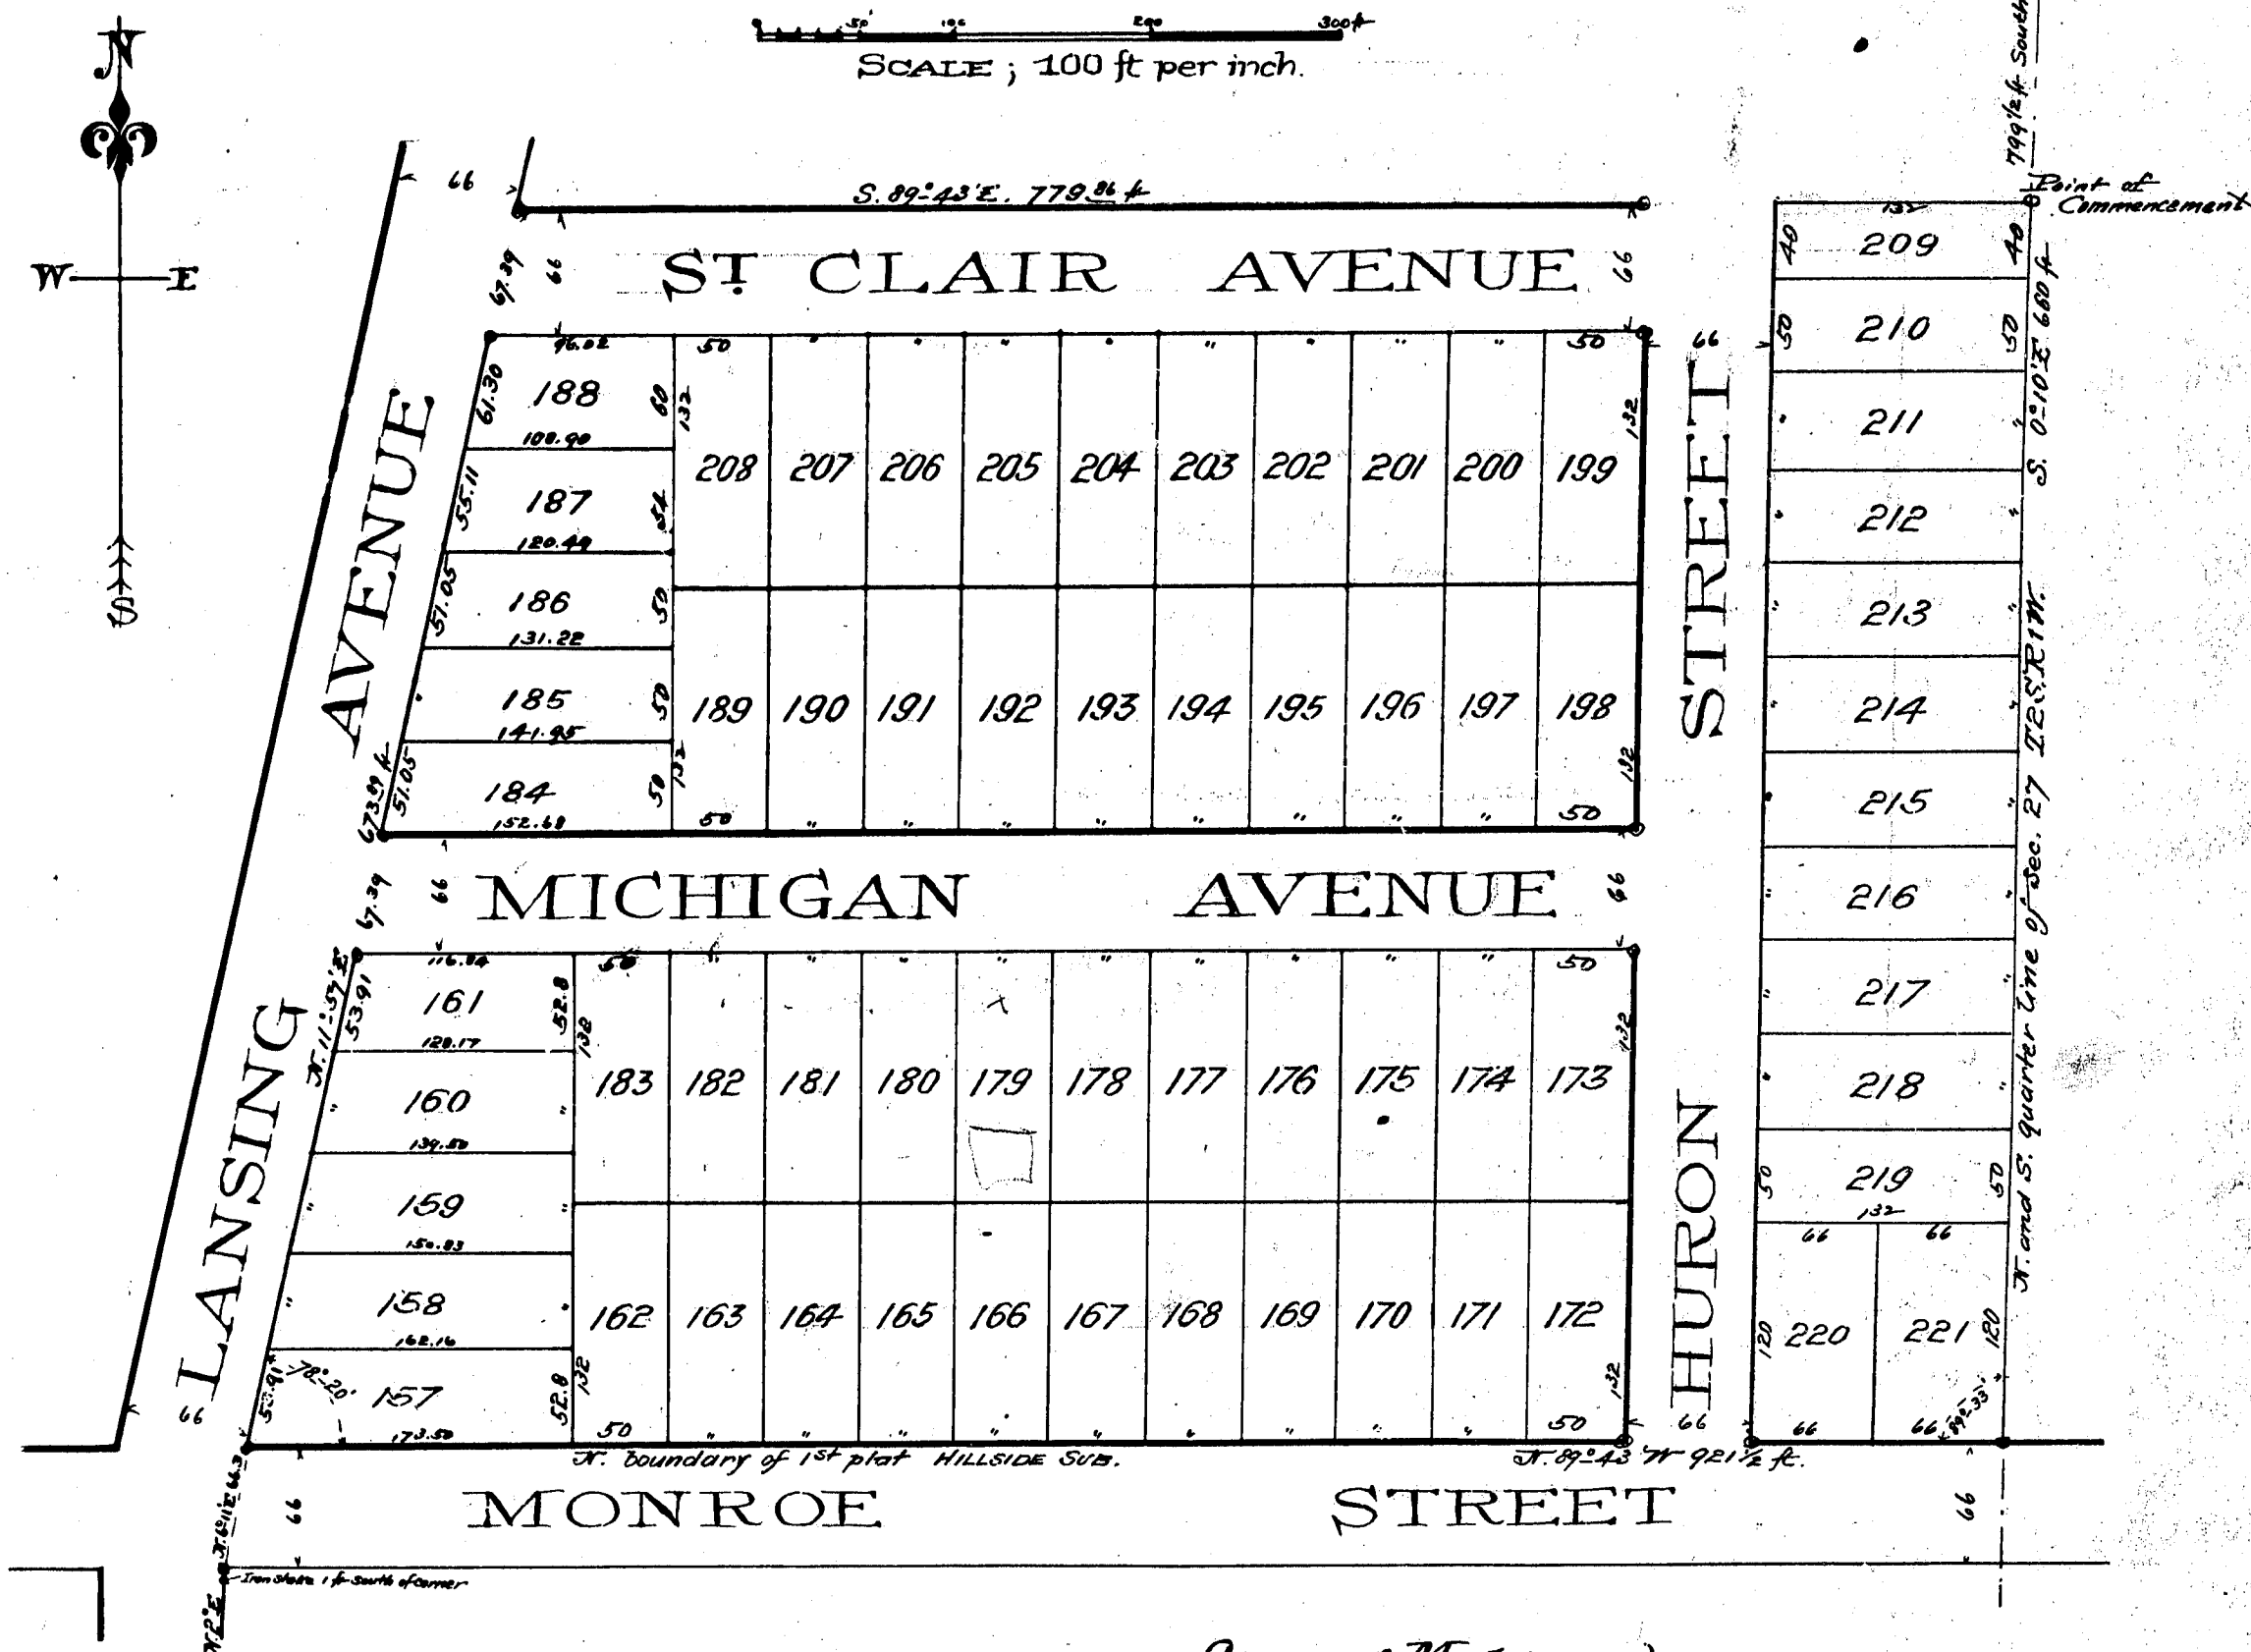

State of Michigan } ss.
County of Jackson

We Charles H. Perrine, Register of Deeds and Wm G. Fargo, Surveyor hereby certify that we have each carefully compared this copy with the original plat of C.K. Perrine's Hillside Subdivision (of part of S.W. 1/4 Sec. 27 T.2 S.R.1W.) in the City of Jackson Michigan, and that it is an exact copy thereof and of the whole of such original map or plat.

Charles H. Perrine Register of Deeds
Wm G. Fargo Surveyor

State of Michigan } ss.
County of Jackson

We Charles H. Perrine, Register of Deeds and Wm G. Fargo, Surveyor, hereby certify that we have each carefully compared the annexed copy with the plat of C.K. Perrine's Hillside Subdivision (of part of S.W. 1/4 Sec. 27 T.2 S.R.1W.) in the City of Jackson Michigan, now of record in the office of said Register of Deeds, and that it is a true transcript therefrom and of the whole of such record.

Charles H. Perrine Register of Deeds
Wm G. Fargo Surveyor

13825

Now all men by these presents, that we Charles K. Perrine and Eva M. Perrine his wife as joint proprietors, have caused the land embraced in the annexed plat and hereinafter described, to be surveyed, laid out and platted, to be known as C.K. Perrine's Hillside Subdivision (of part of S.W. 1/4 Sec. 27 T.2 S.R.1W.) in the City of Jackson Michigan; and that the streets as shown on said plat are hereby dedicated to the use of the public; which said land so embraced in the said annexed plat is described as follows to wit; a piece of land in the City and County of Jackson and State of Michigan, described as commencing at a point on the north and south quarter line of Section twentyseven (27) in Town two (2) South of Range one (1) West, seven hundred ninety nine and one half (799 1/2) feet south of the center of said section 27, running thence S 0°-10' E. on said quarter section line six hundred sixty (660) feet to the north line of Monroe Street, thence along the north line of Monroe Street N. 89°-43' W. nine hundred twenty one and one half (921 1/2) feet to the easterly line of Lansing Avenue, thence along the easterly line of said Avenue N. 11°-57' E. six hundred seventy three and eighty nine one hundredths (673 89/100) feet, thence S. 89°-43' E. seven hundred seventy nine and eighty six one hundredths (779 86/100) feet to the place of beginning.

In witness whereof the said Charles K. Perrine and Eva M. Perrine his wife have hereunto set their hands and seals at the City of Jackson, in the State of Michigan, on this 3^d day of November 1894.

Signed and Sealed in presence of:

W^m E. Merritt
W^m G. Fargo

Charles K. Perrine [E.S.]
Eva M. Perrine [L.S.]

State of Michigan } ss.
County of Jackson

On this 3^d day of November 1894 before me a Notary Public in and for said County personally came the above named Charles K. Perrine and Eva M. Perrine, his wife, known to me to be the persons named in and who executed the above dedication, and acknowledged the same to be their free act and deed

W^m G. Fargo
Notary Public

I hereby certify that the plat hereon delineated is a correct one and that permanent monuments consisting of iron pipe about one inch in diameter and twenty to thirty inches long have been planted at points marked thus (o) as thereon shown at angles in the boundaries of the land platted and at all intersections of streets

W^m G. Fargo
Surveyor

Examined and Approved

Nov 12 - 1894.

D. B. Atinger
Deputy Auditor General.

RECEIVED AND FILED
IN AUDITOR GENERAL'S OFFICE

Nov 16 1894

D. B. Atinger
Deputy Auditor General.

Registers Office } ss.
Jackson County, Michigan.

This instrument was presented and filed for record this 24th day of December 1894 as proper certificate was furnished in compliance with Section 135 Act 206 Laws of 1893.


Recorded the 24th day of December 1894 at 2 o'clock P. M. in Liber 5 of Plats on page 18

W^m G. Fargo
Register of Deeds

C.K. PERRINE'S HILLSIDE SUBDIVISION

<Of part of S.W. 1/4 Sec 27 T.2 S.R.1W.>
In the CITY OF JACKSON MICHIGAN.

SCALE; 100 ft per inch.

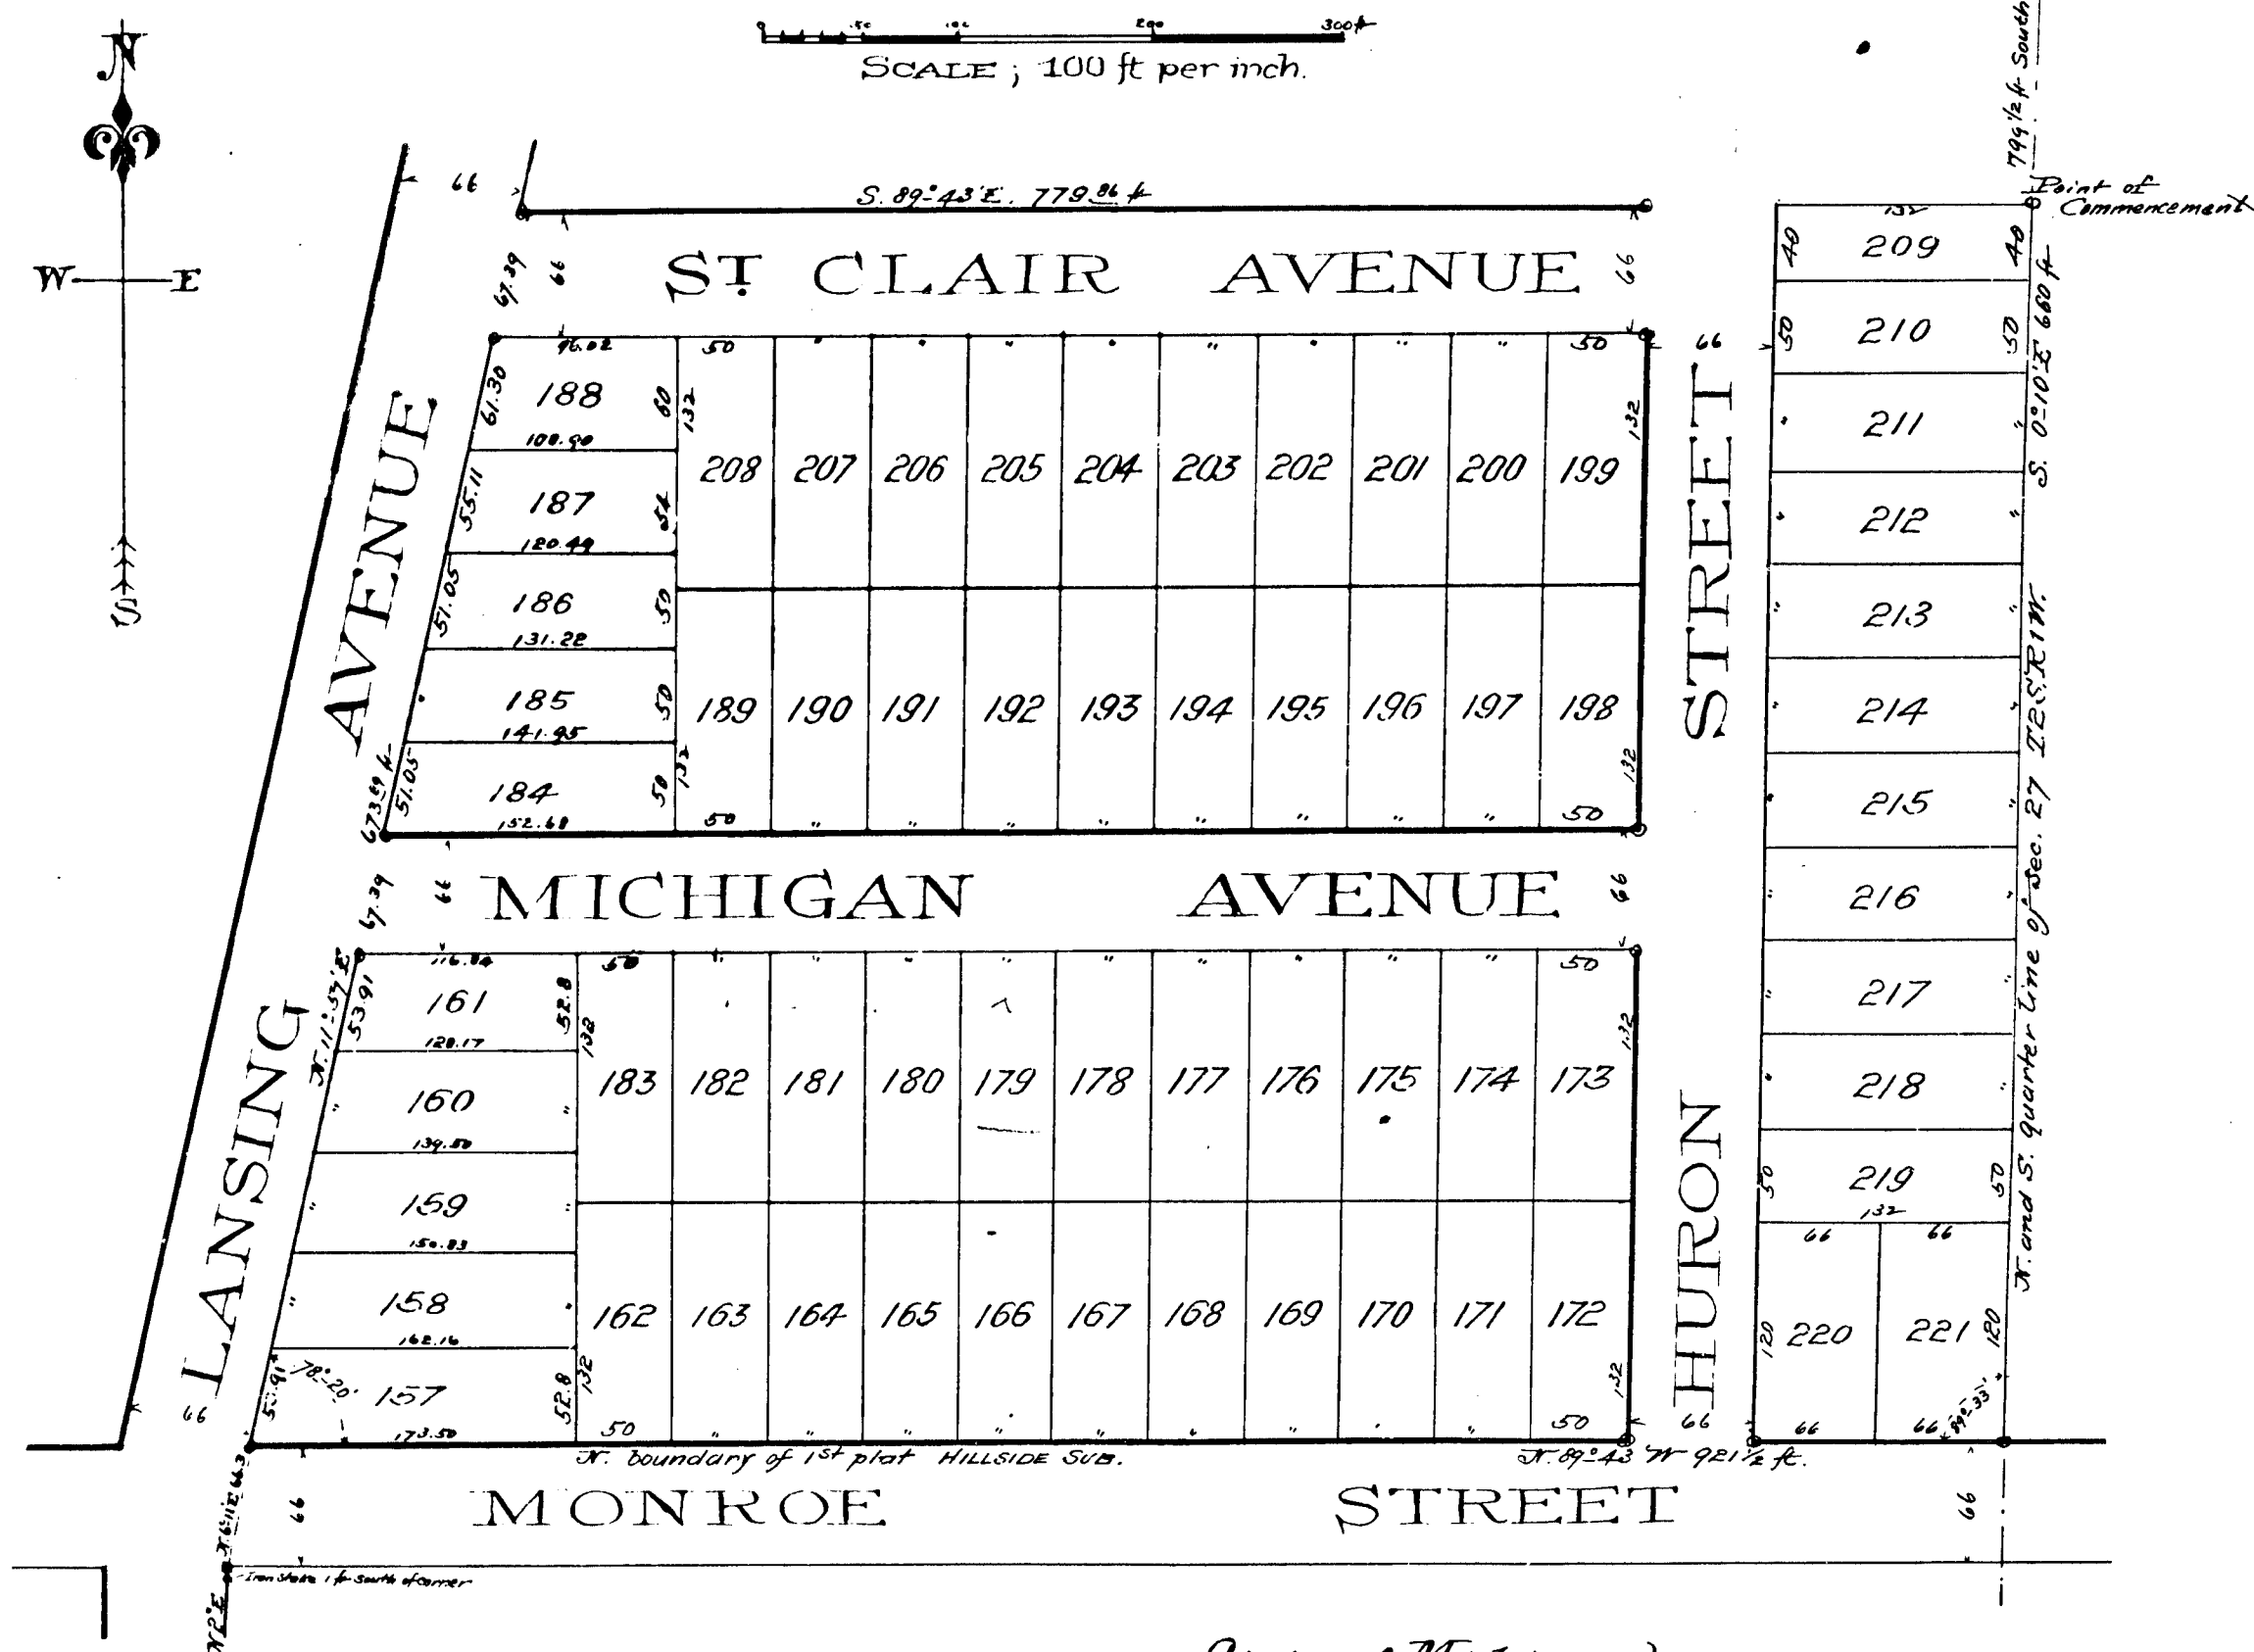

State of Michigan } ss.
County of Jackson

We W^m G. Fargo, Surveyor hereby certify that we have each carefully compared this copy with the original plat of C.K. Perrine's Hillside Subdivision (of part of S.W. 1/4 Sec. 27 T.2 S.R.1W.) in the City of Jackson Michigan, and that it is an exact copy thereof and of the whole of such original map or plat.

W^m G. Fargo
Surveyor

State of Michigan } ss.
County of Jackson

We W^m G. Fargo, Surveyor hereby certify that we have each carefully compared the annexed copy with the plat of C.K. Perrine's Hillside Subdivision (of part of S.W. 1/4 Sec. 27 T.2 S.R.1W.) in the City of Jackson Michigan, now on record in the office of said Register of Deeds, and that it is a true transcript therefrom and of the whole of such record

W^m G. Fargo
Surveyor

13825

4317