

J.I. TURNBULL'S SUB.


OF THE NLY 397 FT. OF LOTS 58, 59, & 60 OF
CRAWFORD'S FORT TRACT, SPRINGWELLS (DETROIT) WAYNE CO. MICH.
P.C. 268.

CITY OF DETROIT

WAYNE CO. MICH.

SCALE-1"=100'

FORT ST. 100 FT.

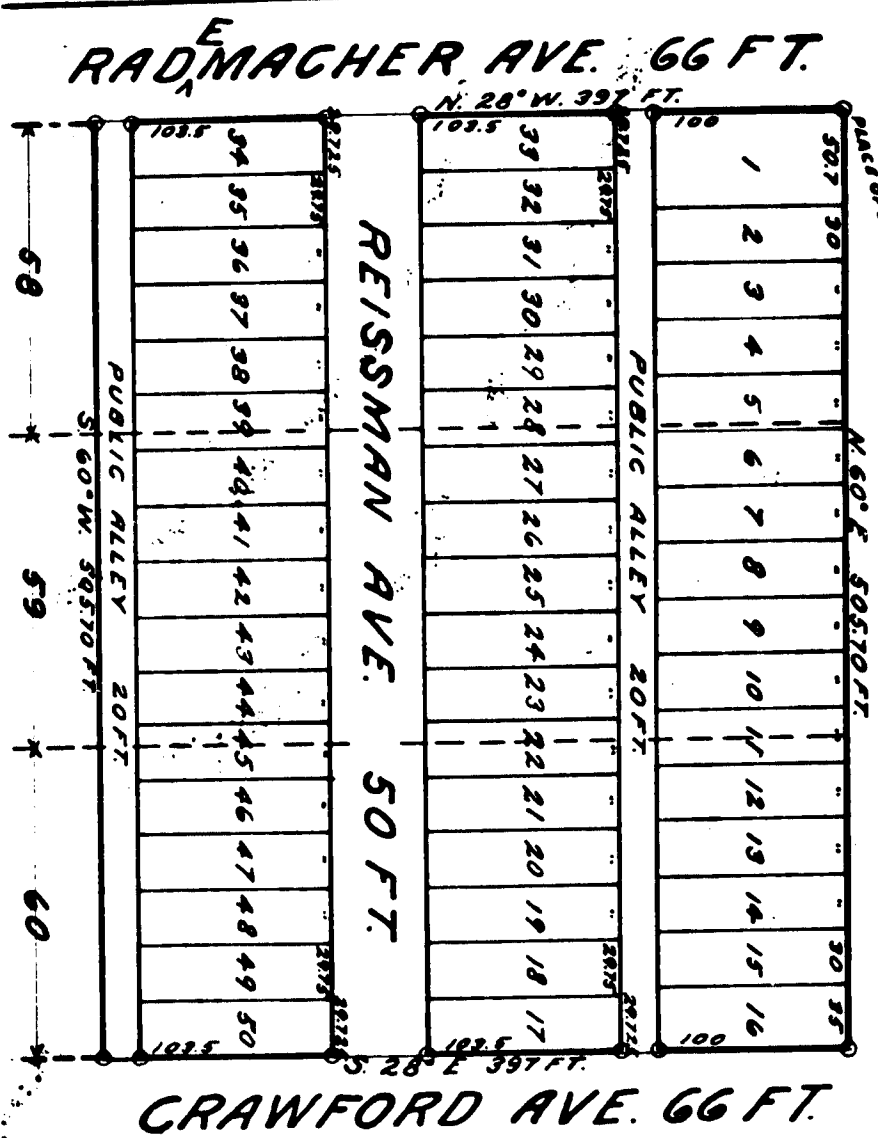

Description.—Beginning at the NW cor of Lot 58 of Crawford's Fort Tract, Springwells (Detroit) Wayne Co. Mich. thence N. 60° E. 505.70 ft. thence S 28° E. 397 ft. thence S 60° W. 505.70 ft. thence N 28° W. 397 ft. to place of beginning.

I hereby certify that the above plat is correct, and that permanent monuments consisting of 1 1/4 x 1 1/2 inch stakes have been planted at all points marked thus (s) as thereon shown, at all angles in the boundaries of the land platted, and at all intersections of streets or alleys and alleys.

Detroit, May 18th 1906
Charles Russell
Surveyors

STATE OF MICHIGAN } SS
COUNTY OF WAYNE }
We, _____, Register of Deeds and French and Russell Surveyors, hereby certify that we have each carefully compared this copy with the original plat of J.I. Turnbull's Sub. of the NLY 397 ft. of Lots 58, 59 & 60 of Crawford's Fort Tract, Springwells (Detroit) Wayne Co. Mich. and that it is an exact copy thereof, and of the whole of such original map or plat.

Charles Russell, Register of Deeds,
Charles Russell, Surveyors.

Examined and Approved

June 4, 1906

John H. Oliver, Jr.
Deputy Auditor General

CITY TREASURER'S OFFICE

Detroit, Mich. June 18-06.

I hereby certify that according to the records of this office, all General City Taxes and special assessments levied against above described property are paid to date including the County City Taxes for 1906.

John H. Oliver, Jr.
Deputy Auditor General

KNOW ALL MEN BY THESE PRESENTS, that J.I. Turnbull, of the County of Wayne, State of Michigan, for and in consideration of the sum of \$100.00 to him in hand paid by the City of Detroit, the receipt of which is hereby acknowledged, have caused the within and above plat to be surveyed, laid out and platted to be known as J.I. Turnbull's Sub. of the NLY 397 ft. of Lots 58, 59 & 60 of Crawford's Fort Tract, Springwells (Detroit) Wayne Co. Mich. and that the streets and alleys shown on said plat are hereby dedicated to the use of the public. Witness my hand and seal this 18th day of May, AD Nineteen hundred and six.

In the presence of
J. H. Oliver, Jr.
Notary Public
Wayne County, Michigan
Witness my hand and seal this 18th day of May, AD Nineteen hundred and six.

STATE OF MICHIGAN } SS
COUNTY OF WAYNE }
On this 18th day of May, 1906, before me, a Notary Public, in and for said county, personally appeared the above named J.I. Turnbull, known to me to be the same person who executed the above dedication, and who acknowledged the same to be his free act and deed.

J.I. Turnbull, Notary Public
Wayne County, Michigan
My commission expires June 1st 1907

We hereby certify that the above plat has been approved by the City Council of the City of Detroit, Wayne Co. Mich.

June 4, 1906
John H. Oliver, Jr.
President
City Council

The streets on the annexed plat conform to the general plan of the City.
F.H.W. Lewis, City Engineer.

Approved: J. H. Oliver, Jr.
Commissioner of Public Works.

STATE OF MICHIGAN } SS
COUNTY OF WAYNE }
We, _____, Register of Deeds and French and Russell Surveyors, hereby certify that we have each carefully compared the annexed copy with the plat of J.I. Turnbull's Sub. of the NLY 397 ft. of Lots 58, 59 & 60 of Crawford's Fort Tract, Springwells (Detroit) Wayne Co. Mich. now of record in the office of said Register of Deeds and that it is a true transcript thereof and of the whole of said record.

Charles Russell, Register of Deeds,
Charles Russell, Surveyors.

RECEIVED AND FILED.
IN AUDITOR GENERAL'S OFFICE.
June 3rd 1906
John H. Oliver, Jr.
Deputy Auditor General

RECEIVED AND FILED.
IN AUDITOR GENERAL'S OFFICE.
June 3rd 1906
John H. Oliver, Jr.
Deputy Auditor General

OF THE NLY 397 FT. OF LOTS 58, 59, & 60 OF
CRAWFORD'S FORT TRACT, SPRINGWELLS (DETROIT) WAYNE CO. MICH.

P.C. 268.

CITY of DETROIT

WAYNE, CO. MICH.


SCALE: 1"=100'

FORT ST. 100 FT.

Description.—Beginning at the N.W. cor of Lot 58 of Crawfords Fort tract, Springwells (Detroit) Wayne Co. Mich. thence N. 60° E. 505.70 ft. thence S 28 E 397 ft. thence S 60° W 505.70 ft., thence N 28° W 397 ft. to place of beginning.

I hereby certify that the above plat is correct, and that permanent monuments consisting of 14 x 14 x 16 oak stakes have been planted at marked thus (x) as thereon shown, at all angles in the boundaries of the land platted, and at all intersections of streets or streets and alleys.

1906
French & Russell
Surveyors.

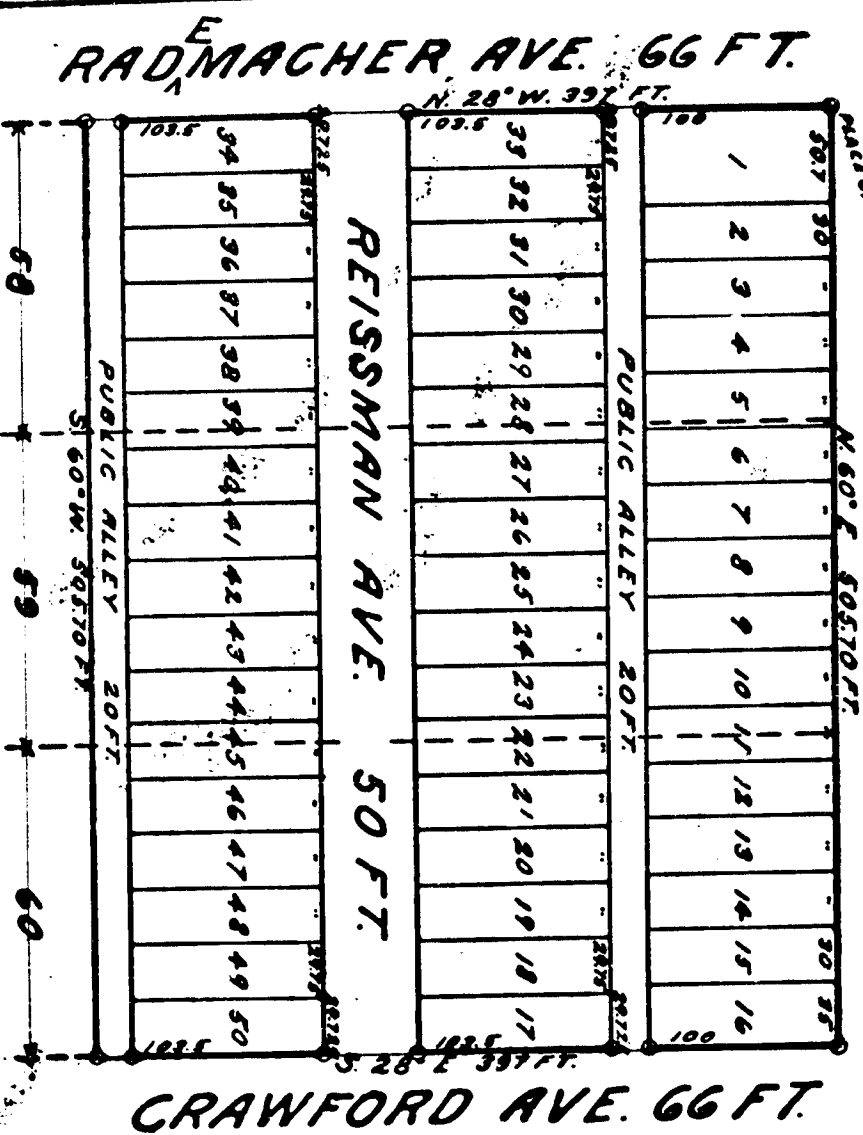

Examined and Approved

June 4, 1906

John W. Dineen
Deputy Auditor General

STATE OF MICHIGAN } S.S.
COUNTY OF WAYNE }
We Lucy E. Register Register
of Deeds and French and Russell Surveyors,
hereby certify that we have each carefully compared
this copy with the original plat of L. Tombaugh's
the N1/2 S97 1/2 of Lot 58 or 860 of Crawford's
First Tract Springwell (s) (Derritt) Wayne Co Mich.,
and that it is an exact copy thereof and of the
whole of said original map or plat.
Given under our hands and the Register of Deeds
Seal of the County of Wayne, Michigan, this 11th day of
March 1894.

such original map or plan.
P. Landry Register of Deeds.
Quicla & Michael Surveyors.

STATE OF MICHIGAN }
COUNTY OF WAYNE }
We James Russell Register of Deeds, and
French and Russell Surveyors hereby certify that
we have each carefully compared the aforesaid
copy with the plat of J. I. Turnbull's Sub. of the N.W.
3/4 of Lots 58, 59 & 60 of Crawford's First tract,
Springwells (Detroit) Wayne Co. Mich., now of record
in the office of said Register of Deeds, and that it
is a true transcript thereof and of the whole of
said record. J. I. Russell, Register of Deeds,
James Russell, Surveyors.

CITY TREASURER'S OFFICE,

Detroit, Mich. 11-16-06

I hereby certify that according to the records of this office, all General City Taxes and special assessments against above described property are paid to date including

The General City Index for

21. 10. 1900
Prof. D. S. Brown City of New York

Approved. J. F. Hoover
Commissioner of Public Works

The streets on the annexed plat conform to the general plan of the city.

PAUL M. LEWIS, City Engineer

STATE OF MICHIGAN)
COUNTY OF WAYNE) ss.
On this the 27 day of May 1906, before me,
a Notary Public, in and for said county,
personally appeared the above named
~~Alvina~~ _____ known to me to be the
same person who executed the above
dedication, and who acknowledged the
same to be his free act and deed.

W. H. Demme Notary Public
Wayne County, Michigan.

My commission expires *April 2nd 1907*

Wayne County, Michigan.
My commission expires Oct. 2nd 1907

AND WHEREIN THESE PRESENTS: That
the said Charles W. Townsend, his wife,
John Jay & Lucille, by the
have caused Holland, embraced in
the above plat to be surveyed, laid out
and platted to be known as it, trunks
Subs of the N. 1/2 of Lot 28, 29 & 30
of Crawford's Fort Leach, Springfield
(Detroit) Wayne Co. Mich., and that the
streets and alleys shown on said plat are
hereby dedicated to the use of the public.
Witness my hand and seal this 8th day
of May, A.D. Nineteen hundred
and six.

and Sir,
in the presence of Sherburne united
of H. Nelson William W. Sherburne 7.5
Melrose
Tamara York — 4.5
united for 1.5

By Councilman Rogell:
Resolved, That all of Reissman Avenue, 50 feet wide, between Rademacher and Crawford Streets, as platted in J. I. Turnbull's Subdivision of the Northernly 397.00 feet of Lots 58, 59 and 60 of Crawford's Fort Tract, P.C. 268, City of Detroit, Wayne County, Michigan, as recorded in Liber 24, Page 87 of Plats, Wayne County Records, lying south of and adjoining the southerly line of Lots 17 to 33, both inclusive, and north of and adjoining the northerly line of Lots 34 to 50, both inclusive, all of the above-mentioned subdivision; also

All of the east-west public alley, 20 feet wide, south of Fort Street between Rademacher and Crawford Streets, as platted in J. I. Turnbull's Subdivision of the Northernly 397.00 feet of Lots 58, 59 and 60 of Crawford's Fort Tract, P.C. 268, City of Detroit, Wayne County, Michigan, as recorded in Liber 24, Page 87 of Plats, Wayne County Records, lying south of and adjoining the southerly line of Lots 17 to 33, both inclusive, all of the above-mentioned subdivision; also

All of the east-west public alley, 20 feet wide, east of Crawford Street and south of Fort Street, which was dedicated for alley purposes on March 21, 1933, J.C.C. Page 416 and on February

6, 1945, J.C.C. Page 278, being in fact the south 20.00 feet of the north 27.00 feet of Lot 8 of Kurth's Subdivision of Lot 61 of Crawford's Subdivision of the Fort Tract, P.C. 268, City of Detroit, Wayne County, Michigan, as recorded in Liber 10, Page 5 of Plats, Wayne County Records; also

All that part of the north-south public alley, 10 feet wide, east of Crawford Street and south of Fort Street, as platted in Kurth's Subdivision of Lot 61 of Crawford's Subdivision of the Fort Tract, P.C. 268, City of Detroit, Wayne County, Michigan, as recorded in Liber 10, Page 5 of Plats, Wayne County Records, lying east of and adjoining the easterly line of Lots 5, 6 and 7 and east of and adjoining the easterly line of the northerly 27.00 feet of Lot 8, all of the above-mentioned subdivision; also

All that part of the north-south public alley, 10 feet wide, east of Crawford Street and south of Fort Street, as platted in Kurth's Subdivision of Lot 61 of Crawford's Subdivision of the Fort Tract, City of Detroit, Wayne County, Michigan, as recorded in Liber 23, Page 89 of Plats, Wayne County Records, lying east of and adjoining the easterly line of Lots 6 and 7 of the above-mentioned subdivision.

Be and the same are hereby vacated as a public street and alleys to become a part and parcel of the adjoining property; and further

Resolved, That the sewer easements in the vacated north-south alley, 10 feet wide, east of Crawford Street and south of Fort Street, which was reserved in the vacating resolutions of October 5, 1926, J.C.C. Pages 3020-3021, February 14, 1933, J.C.C. Page 200, and January 9, 1945, J.C.C. Page 75, be and the same are hereby rescinded; and further

Resolved, That at any time in the future the removal of the paved street and alley returns at the entrances to the street and alleys to be vacated becomes necessary, the entire cost of such removal shall be borne by the General Motors Corporation, their heirs, executors, administrators or assigns.

Adopted as follows:
Yeas—Councilmen Beck, Brickley, Connor, Poindexter, Ravitz, Rogell, Van Antwerp, Wierzbicki and President Carey—9.
Nays—None.

STATE OF MICHIGAN)
CITY OF DETROIT) ss.

I, THOMAS D. LEADBETTER, CITY CLERK of the City of Detroit, do hereby certify that the annexed paper is a True Copy of a Resolution

adopted by the Common Council on 3-30-65

and approved by the Mayor on 4-6-65

as appears from the Journal of said Common Council, on file in my office.

IN WITNESS WHEREOF, I have hereunto set my hand and affixed the Corporate Seal of said City, at Detroit, on

4-26-65

Thomas D. Leadbetter
City Clerk

Forward to Auditor General Lansing

APPROVED IN JCC OF MARCH 30, 1965.


PETITION NO. 8789
GENERAL MOTORS
CORPORATION

REQUESTED
VACATIONS

KURTH'S SUBN.
J.I. TURNBULL'S SUBN
KURTH'S RESUB.
SCALE 1" = 100'
TOPO NO. 11

FORT ST 100 FT. WD.

CRAWFORD ST. 66 FT. WD.

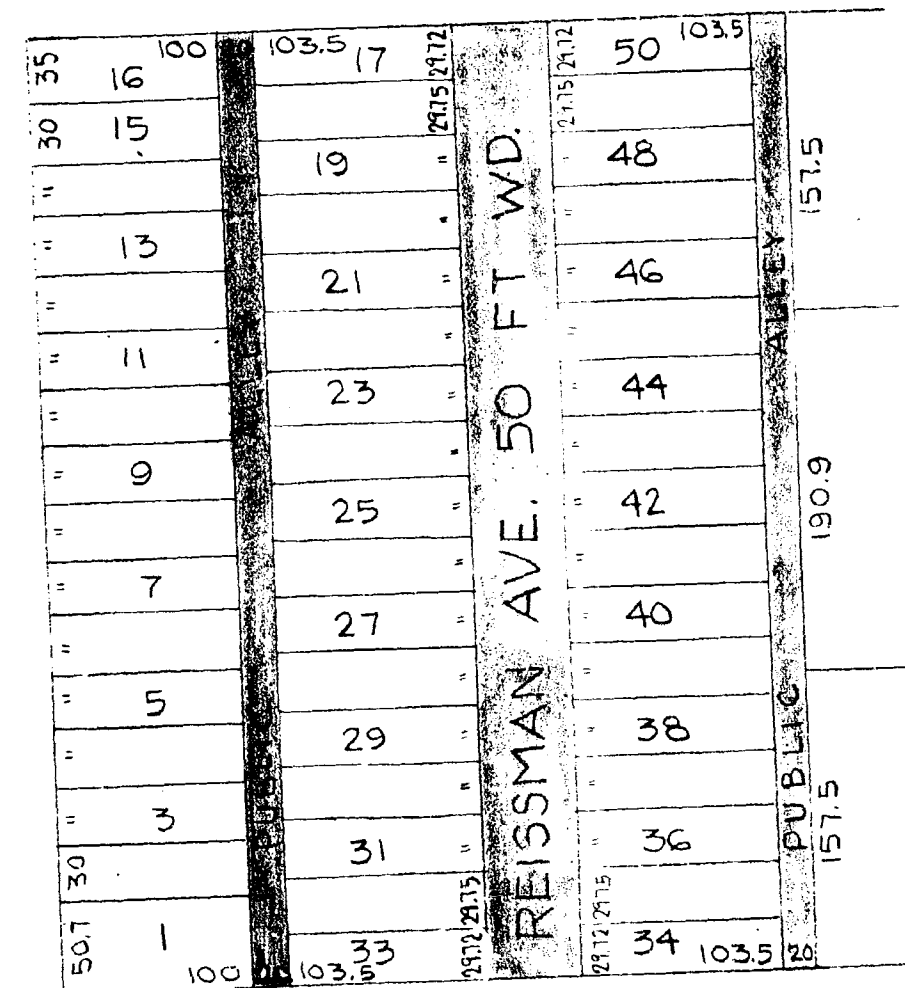

RADEMACHER ST. 66 FT. WD.

FOR OFFICE USE ONLY

B				
A				
REVISIONS				
DRAWN BY	D.J. PLUNGIS	APPROVED		
TRACED BY		APPROVED		
CHECKED		APPROVED		
CITY ENGINEER				

REQUESTED VACATION OF
REISSMAN BETWEEN
RADEMACHER AND
CRAWFORD AVES. AND
THE E-W ALLEYS N&S
THERE OF, ALSO THE L-
SHAPED ALLEY S. OF FORT
AND E. OF CRAWFORD.

CITY OF DETROIT
Dept. of Public Works
City Engineers Office

Job No. MO 1-1

Drwg. No. X-2321

Date 10-27-64