

On Dec. 3.

Know all men by these presents, that we William H. Hamilton as proprietor and Ellen L. Hamilton his wife have caused the land embraced in the annexed plat and hereinafter described to be surveyed laid out and plotted to be known as HAMILTON'S SUBDIVISION of Lots 1-4-5-7-8-9-10-11-12-13 and 14 in Block 2 EATON, WEBSTER & HARWOOD'S ADDITION to the City of JACKSON MICHIGAN; and that the street as shown on said plat is hereby dedicated to the use of the public; which said land so embraced in the said annexed plat is described as follows to wit Lots, one, four, five, seven, eight, nine, ten, eleven, twelve, thirteen and fourteen (1-4-5-7-8-9-10-11-12-13 and 14) in Block two (2) of Eaton, Webster and Harwood's Addition the City of Jackson, Michigan. Which said premises include Third street, hereby platted within the same lines as was heretofore conveyed to the City of Jackson for street purposes by deed from said W^m H. Hamilton and Ellen L. Hamilton his wife, dated February 28-1896 and recorded in Liber 151 of Deeds of page 69.

In Witness Whereof the said William H. Hamilton and Ellen L. Hamilton his wife have hereunto set their hands and seals at the City of Jackson and State of Michigan this 5th day of October 1896.

Signed and sealed in presence of

Wm. Fargo
Martha Davis

William Henry Hamilton (L.S.)
Ellen L. Hamilton (L.S.)

State of Michigan } ss.
County of Jackson }

On this 5th day of October 1896, before me, a Notary Public in and for said county personally came the above named William H. Hamilton and Ellen L. Hamilton his wife, known to me to be the persons named in and who executed the above dedication and acknowledged the same to be their free act and deed.

Wm. Fargo
Notary Public

Examined and Approved
Oct. 12 1896

W. B. Anger
Deputy Auditor General

Surveyor's Certificate.

I hereby certify that the plat herein delineated is a correct one

and that permanent monuments, consisting of iron pipe about
one inch in diameter and 24 to 30 inches long

have been planted at points marked thus +; as thereon shown at all angles in the boundaries of the land platted and at all intersections of streets.

Wm. Fargo
SURVEYOR

REGISTERS OFFICE, } ss. This instrument was presented and
JACKSON COUNTY, }

filed for record this 17th day of Oct. 1896 as proper certificate was furnished in compliance with Section 135, Act 206, Laws of 1893.

Recorded the 19 day of Oct. 1896 at 3 o'clock,


P. M., in Plat Book No. 5 on page 27

Wm. Fargo Register of Deeds.


HAMILTON'S SUBDIVISION

Of Lots 1, 4, 5, 7, 8, 9, 10, 11, 12, 13 and 14 in Block 2,

EATON, WEBSTER AND HARWOOD'S ADDITION
TO THE CITY OF JACKSON MICHIGAN.

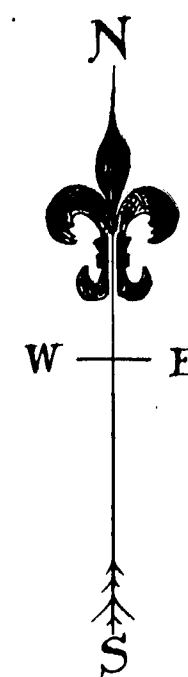

Scale: 80 feet to an inch

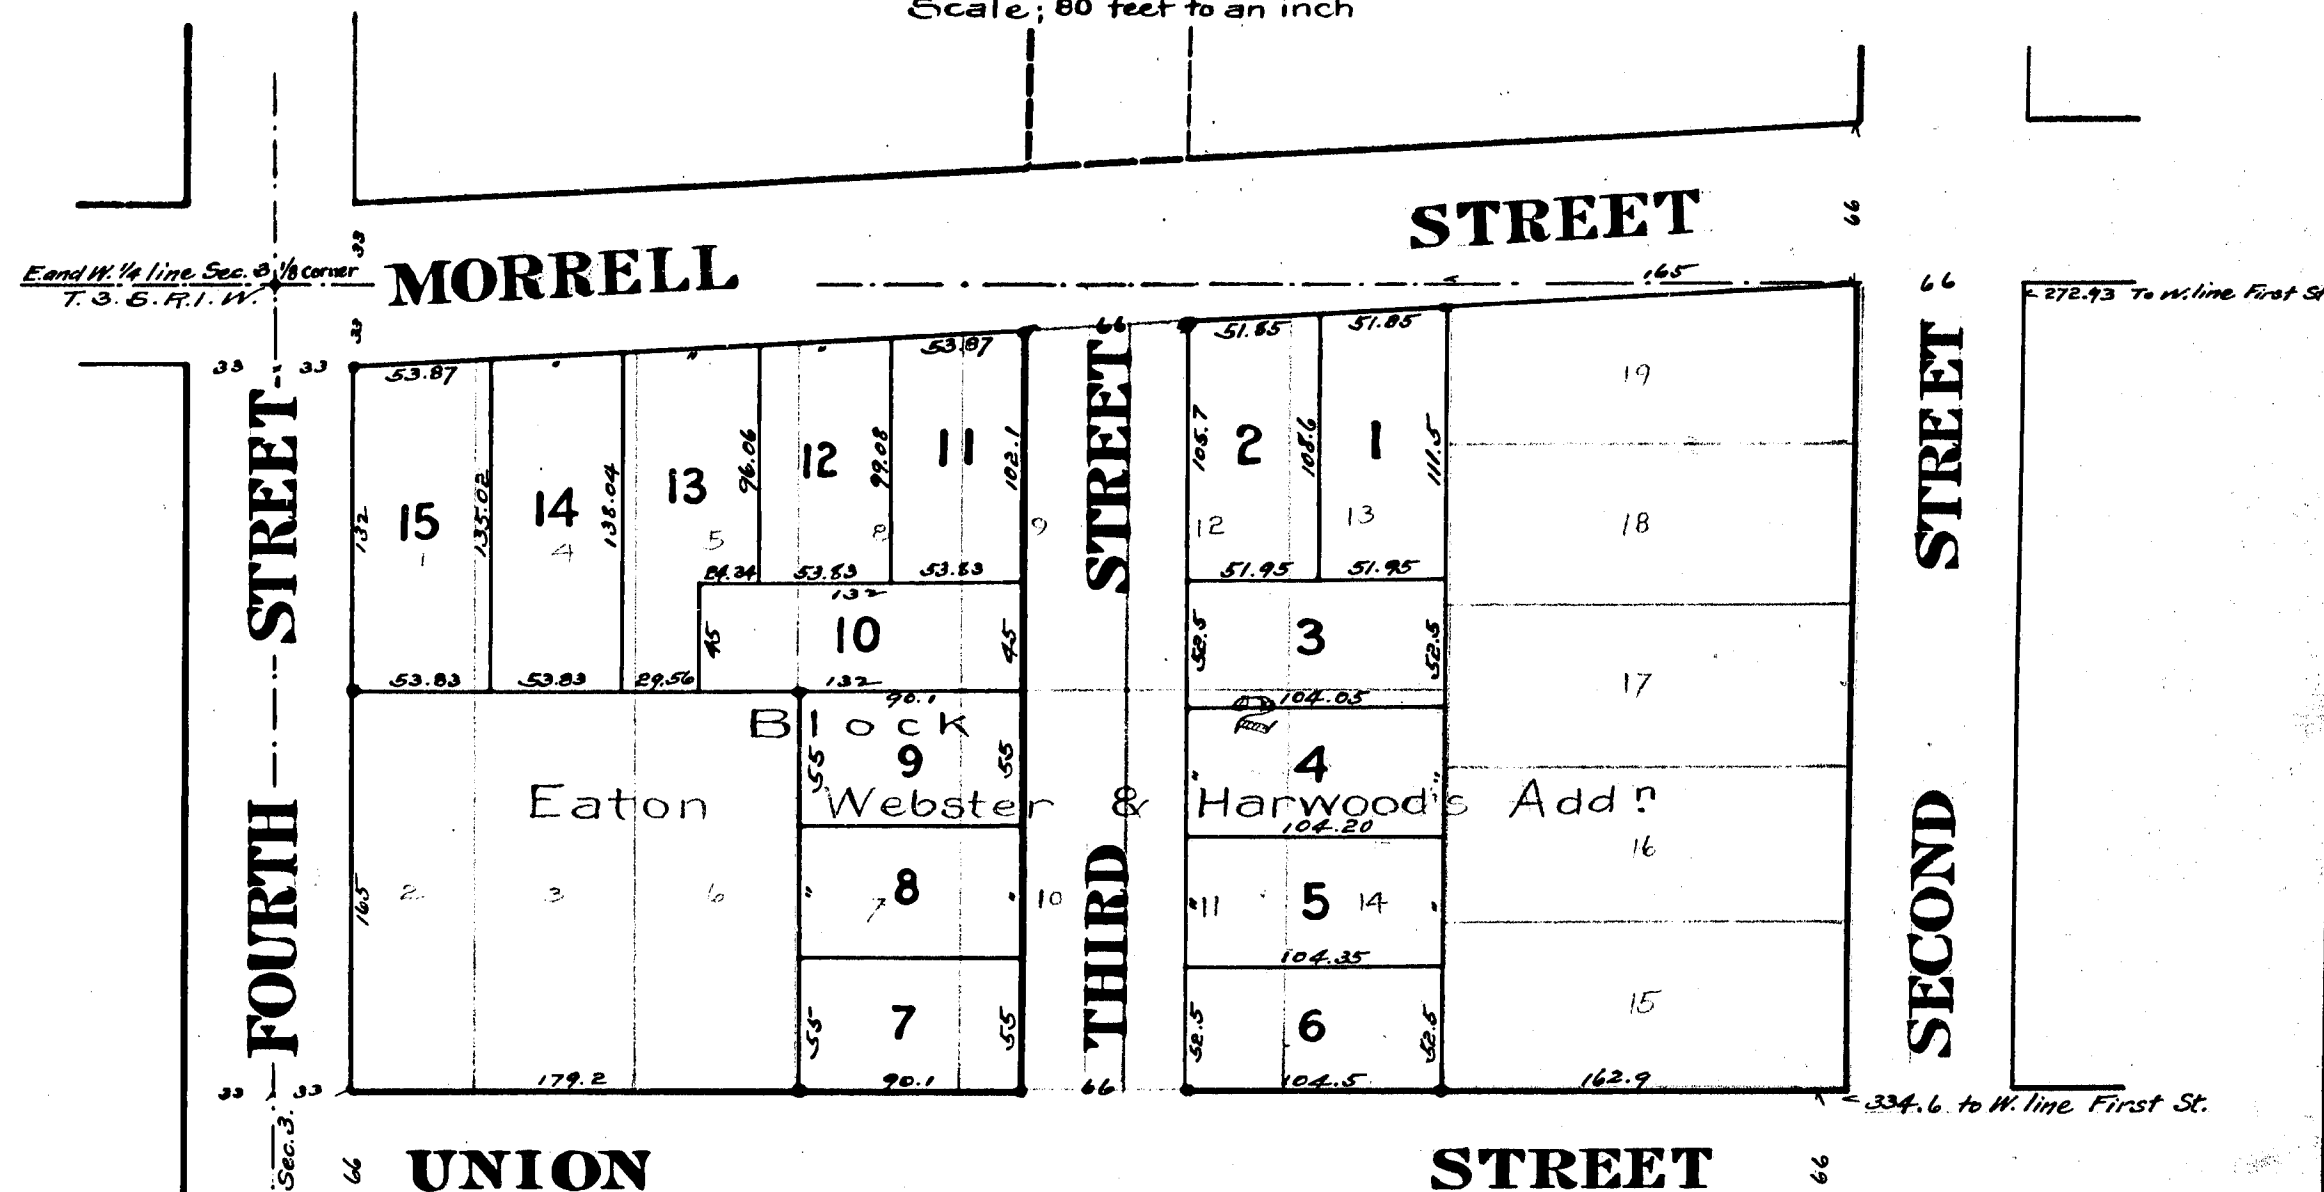

UNION STREET

SECOND STREET

Note: Blue lines and figures pertain to the plat of EATON, WEBSTER & HARWOOD'S ADDITION. The distance from First to Fourth Sts. measured on north line of Union St. is actually 12 1/2 ft. less than as given on Eaton Webster & Harwood Plat. This shortage has been divided pro rata.

RECORDED AND FILED

IN AUDITOR GENERAL'S OFFICE

John T. Minnema
Deputy Auditor General

STATE OF MICHIGAN, } ss.
COUNTY OF JACKSON, }

Register of Deeds, and *Wm. Fargo* Surveyor, hereby certify that we have each carefully compared this copy with the HAMILTON'S SUBDIVISION of Lots 1-4-5-7-8-9-10-11-12-13 and 14 in Block 2 Eaton Webster and Harwood's Addition to the City of Jackson Michigan and that it is an exact copy thereof and of the whole of such original map or plat.

Wm. Fargo Register of Deeds.
Wm. Fargo Surveyor.

STATE OF MICHIGAN, } ss.
COUNTY OF JACKSON, }

Register of Deeds, and *Wm. Fargo* Surveyor, hereby certify that we have each carefully compared the annexed copy HAMILTON'S SUBDIVISION of Lots 1-4-5-7-8-9-10-11-12-13 and 14 in Block 2 Eaton Webster and Harwood's Addition to the City of Jackson Michigan with the plat of Addition to the City of Jackson Michigan now of record in the office of said Register of Deeds, and that it is a true transcript therefrom and of the whole of such record.

Wm. Fargo Register of Deeds.
Wm. Fargo Surveyor.

13832

4503

Know all men by these presents, that we William H. Hamilton as proprietor and Ellen L. Hamilton his wife have caused the land embraced in the annexed plat and hereinafter described to be surveyed laid out and platted to be known as HAMILTON'S SUBDIVISION of Lots 1-4-5-7-8-9-10-11-12-13 and 14 in Block 2 EATON WEBSTER & HARWOOD'S ADDITION to the City of JACKSON MICHIGAN; and that the street as shown on said plat is hereby dedicated to the use of the public; which said land so embraced in the said annexed plat is described as follows to wit Lots, one, four, five, seven, eight, nine, ten, eleven, twelve, thirteen and fourteen (1-4-5-7-8-9-10-11-12-13 and 14) in Block two (2) of Eaton, Webster and Harwood's Addition the City of Jackson, Michigan. Which said premises include Third street, hereby platted within the same lines as was heretofore conveyed to the City of Jackson for street purposes by deed from said Wm. H. Hamilton and Ellen L. Hamilton his wife, dated February 28-1896 and recorded in Liber 151 of Deeds of page 69.

In Witness Whereof the said William H. Hamilton and Ellen L. Hamilton his wife have hereunto set their hands and seals at the City of Jackson and State of Michigan this 5th day of October 1896.

Signed and sealed in presence of
Wm. H. Fargo } *William Henry Hamilton* (L.S.)
Martha Beria } *Ellen L. Hamilton* (L.S.)

State of Michigan } ss.
 County of Jackson }

On this 5th day of October 1896, before me a Notary Public in and for said county personally came the above named William H. Hamilton and Ellen L. Hamilton his wife, known to me to be the persons named in and who executed the above dedication and acknowledged the same to be their free act and deed.

Wm. H. Fargo
 Notary Public

Examined and Approved
 Oct. 12 1896

J. B. Fingar
 Deputy Auditor General

Surveyor's Certificate.
 I hereby certify that the plat hereon delineated is a correct one and that permanent monuments, consisting of *iron pipe 66 inch* one inch in diameter and 20 to 30 inches long have been planted at points marked thus ϕ as thereon shown at all angles in the boundaries of the land platted and at all intersections of streets.

Wm. H. Fargo
 Surveyor

REGISTERS OFFICE, JACKSON COUNTY. ss This instrument was presented and filed for record this 19 day of Oct. 1896 as proper certificate was furnished in compliance with Section 135, Act 206, Laws of 1893.

Recorded the 19 day of Oct. 1896 at 3 o'clock, P. M., in Plat Book No. 5 on page 27


J. C. Hammond Register of Deeds.

HAMILTON'S SUBDIVISION

Of Lots 1,4,5,7,8,9,10,11,12,13 and 14 in Block 2,

EATON, WEBSTER AND HARWOOD'S ADDITION
 TO THE CITY OF JACKSON MICHIGAN.

Scale: 80 feet to an inch

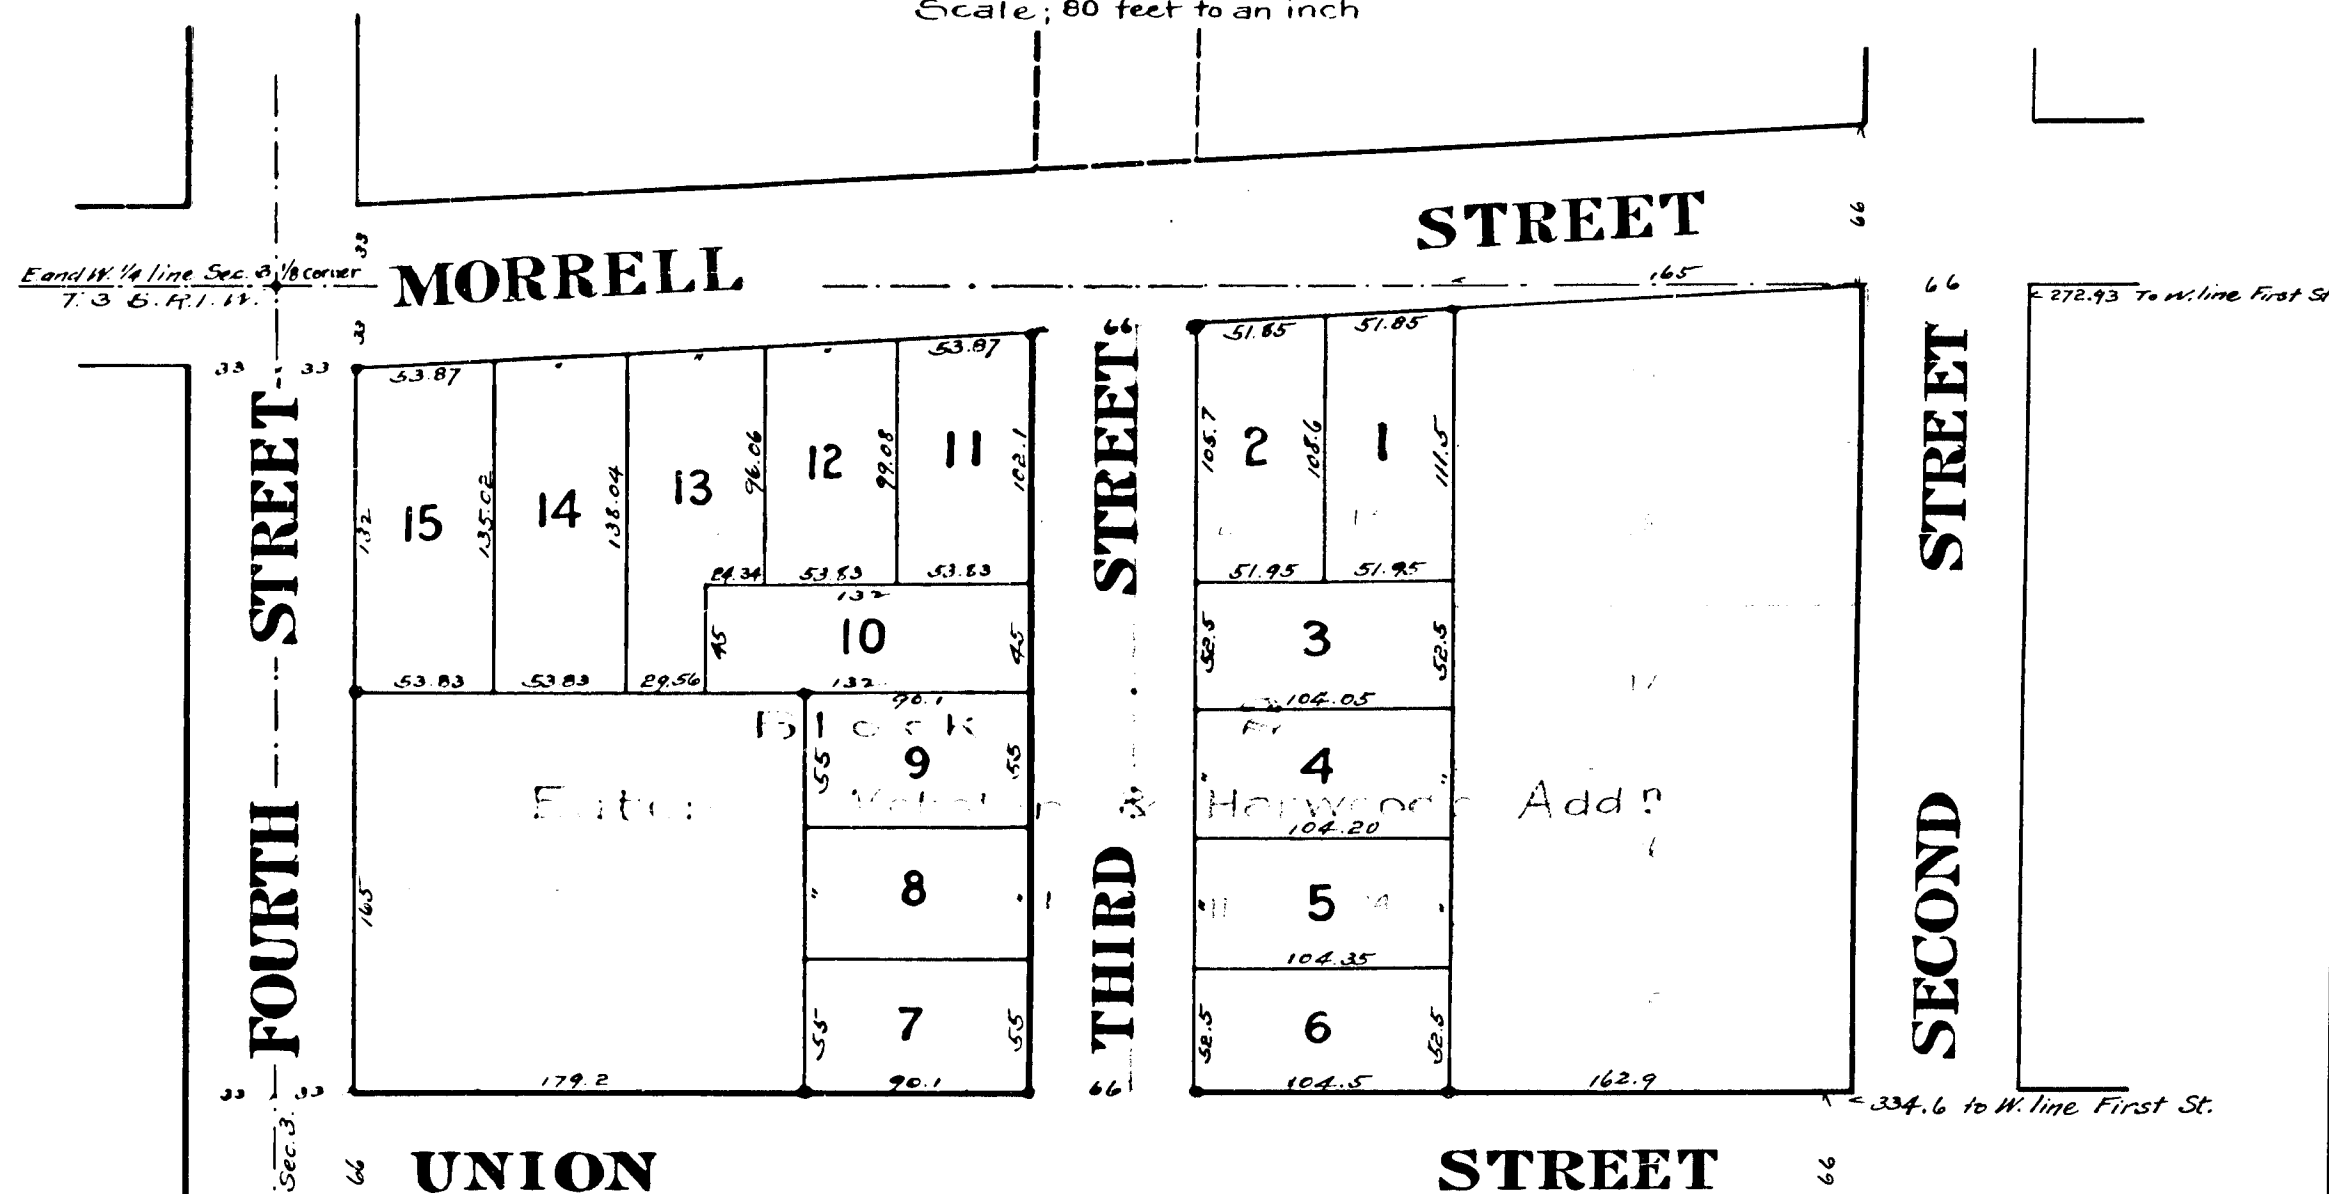

Note: Blue lines and figures pertain to the plat of EATON, WEBSTER & HARWOOD'S ADDITION. The distance from First to Fourth Sts. measured on north line of Union St. is actually 12 $\frac{1}{2}$ ft. less than as given on Eaton Webster & Harwood Plat. This shortage has been divided pro rata.

RECORDED AND FILED

IN AUDITOR GENERAL'S OFFICE

Wm. H. Fargo
 Deputy Auditor General

STATE OF MICHIGAN, ss
 COUNTY OF JACKSON }

Register of Deeds, and *Wm. H. Fargo* Surveyor, hereby certify that we have each carefully compared this copy with the HAMILTON'S SUBDIVISION of Lots 1-4-5-7-8-9-10-11-12-13 and 14 in Block 2 Eaton Webster and Harwood's Addition to the City of Jackson Michigan and that it is an exact copy thereof and of the whole of such original map or plat.

J. C. Hammond Register of Deeds.
Wm. H. Fargo Surveyor.

STATE OF MICHIGAN, ss
 COUNTY OF JACKSON }

Register of Deeds, and *Wm. H. Fargo* Surveyor, hereby certify that we have each carefully compared the annexed copy with the plat of HAMILTON'S SUBDIVISION of Lots 1-4-5-7-8-9-10-11-12-13 and 14 in Block 2 Eaton Webster and Harwood's Addition to the City of Jackson Michigan and that it is a true transcript therefrom and of the whole of such record.

J. C. Hammond Register of Deeds.
Wm. H. Fargo Surveyor.