

Know all men by these presents, that we Addison B. Robinson and Mary E. Robinson his wife and J. Smith Crofoot and Luella Crofoot his wife as proprietors - have caused the land embraced in the annexed plat and hereinafter described to be surveyed, laid out and platted to be known as A.B. Robinson's SUBDIVISION of part of Block 2, PALMER'S ADDITION to the City of Jackson Michigan, and that the alley as shown on said plat is hereby dedicated to the use of the public; which said land so embraced in the said annexed plat is described as follows, to wit, lots eight (8), nine (9), ten (10), eleven (11) twelve (12) and thirteen (13) in Block two (2) of PALMER'S ADDITION to the City of Jackson, Michigan, also a strip of land commencing at the southeast corner of said lot 10, block 2 of Palmer's Addition to the City of Jackson, thence, south one rod, thence, west parallel with the south line of section 3, in T.3 S. R.1 W. and two rods distant therefrom, three hundred thirteen and ninety five one hundredths (313.95) feet to the easterly line of First Street, thence northeasterly along the line of First St, seventeen and forty five one hundredths (17.45) feet to the south west corner of lot 11 in said block 2, thence east on the south line of said lots 10 and 11, to the place of beginning; which said last described strip of land (formerly a part of HIGH STREET) was vacated by resolution of the Common Council of said City of Jackson at a regular meeting held May 3^d 1897 and conveyed by said City of Jackson to Addison B. Robinson by Quitclaim deed dated May 10th 1897 and recorded in Liber 152 of Deeds of page 187, in the office of Register of Deeds for Jackson County.

In Witness Whereof the said Addison B. Robinson and Mary E. Robinson his wife and J. Smith Crofoot and Luella Crofoot his wife have hereunto set their hands and seals this 9th day of June 1897.

Signed and sealed in presence of

C. C. Ames
H. E. Watkins

Addison B. Robinson (L.S.)
Mary E. Robinson (L.S.)
J. Smith Crofoot (L.S.)
Luella Crofoot (L.S.)

State of Michigan } ss.
County of Jackson }

On this 9th day of June 1897 before me the undersigned a Notary Public in and for said county personally appeared the above named Addison B. Robinson, and Mary E. Robinson his wife and J. Smith Crofoot and Luella Crofoot his wife, known to me to be the persons named in and who executed the above dedication and acknowledged the same to be their free act and deed.

Chas. C. Ames
Notary Public
Jackson Co. Mich.

Examined and Approved
June 15th 1897
John F. Wilkinson
Deputy Auditor General.

Surveyor's Certificate.

I hereby certify that the plat herein delineated is a correct one

and that permanent monuments, consisting of iron pipe, one inch
in diameter and 30 inches long

have been planted at points marked thus ⊕; as thereon shown at all angles in the boundaries of the land platted and at all intersections of streets, or of streets and alleys.

Wm. G. Fargo
SURVEYOR

REGISTERS OFFICE, } ss. This instrument was presented and
JACKSON COUNTY. }

filed for record this 13th day of July 1897 as proper certificate was furnished in compliance with Section 135, Act 266, Laws of 1895.


Recorded the 13th day of July 1897 at 5 o'clock,

R. M., in Plat Book No. 6 on page 1
Wm. G. Fargo Register of Deeds.

A. B. ROBINSON'S SUBDIVISION

OF PART OF
Block 2 PALMER'S ADDITION To the City
OF
JACKSON MICHIGAN.

Blue lines and
figures pertain to the
plat of Palmer's Addn

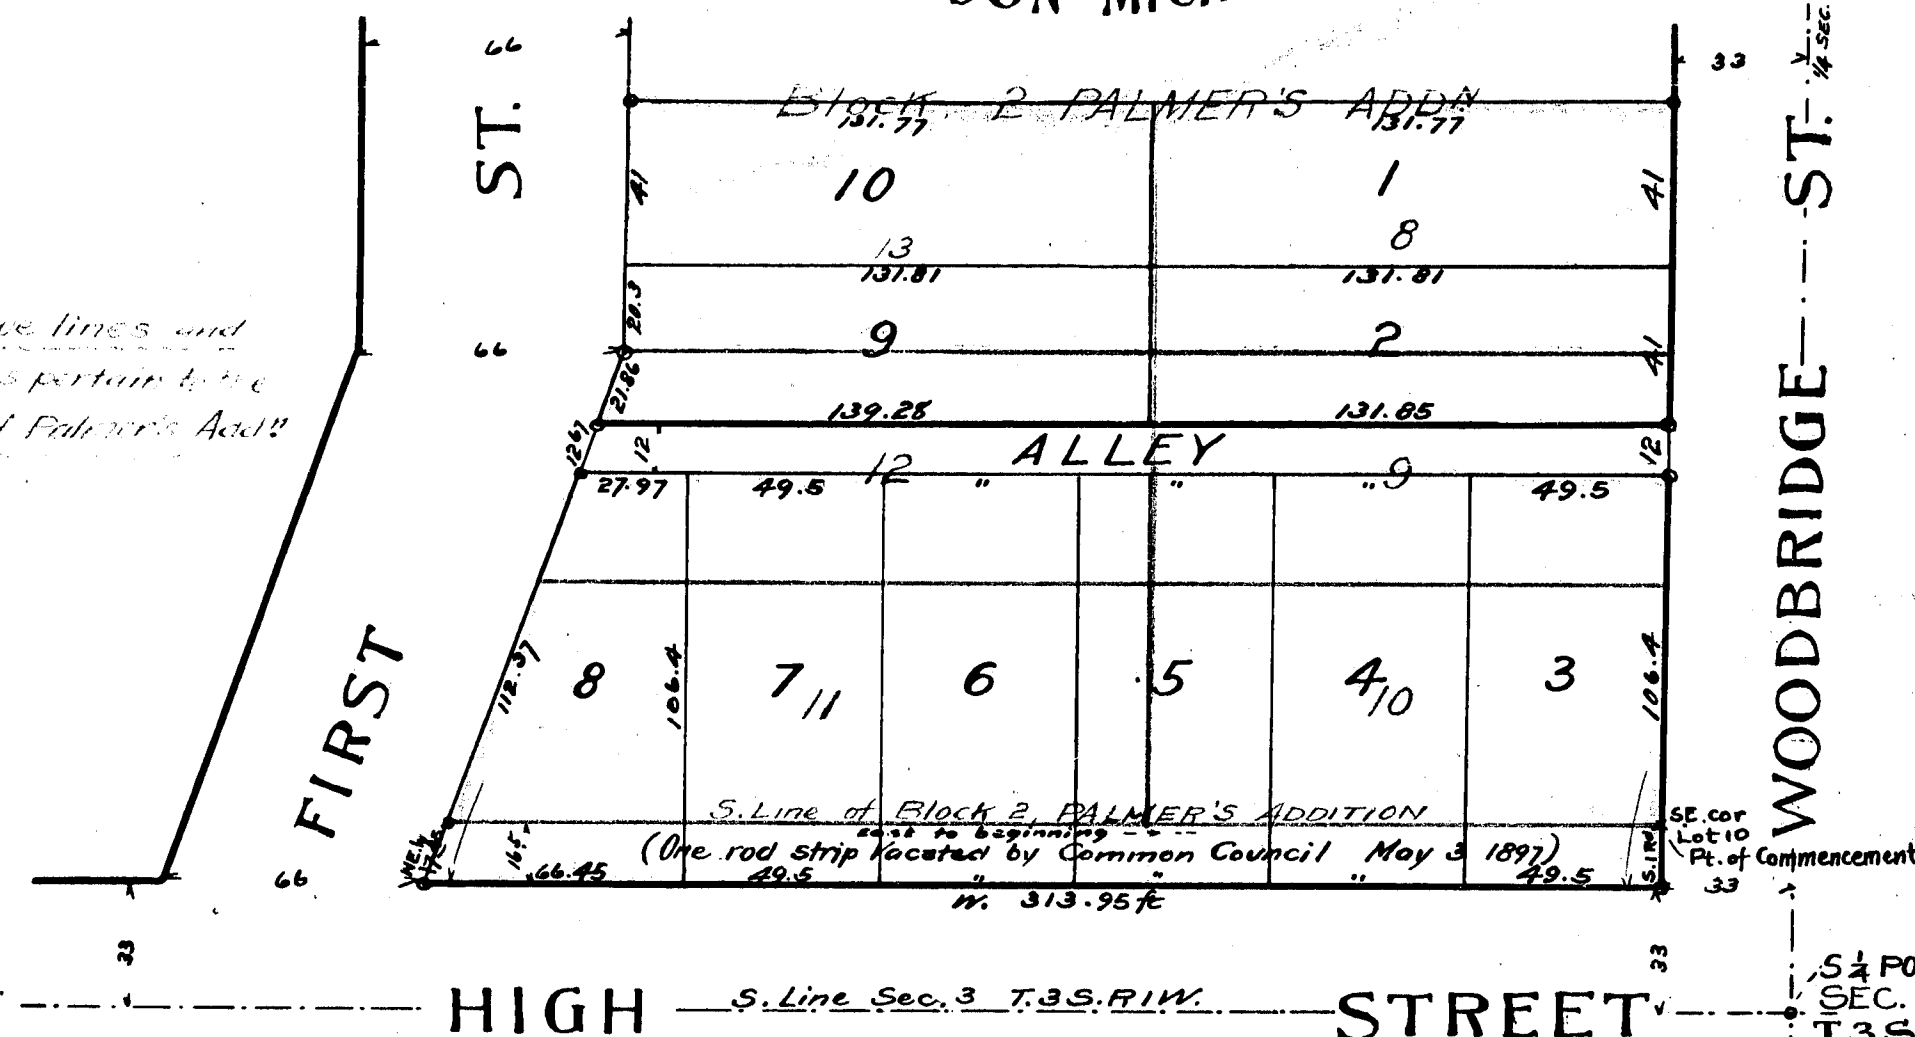

0 50 100 200 ft.

SCALE, 50 FEET PER INCH.

RECEIVED AND FILED
IN AUDITOR GENERAL'S OFFICE

August 14th 1897
John F. Wilkinson
Deputy Auditor General.

STATE OF MICHIGAN, } ss. We Wm. G. Fargo
COUNTY OF JACKSON. }

Register of Deeds, and Wm. G. Fargo Surveyor,
hereby certify that we have each carefully compared this copy with the
original plat of A. B. Robinson's Subdivision
of part of Block 2 Palmer's Addition
to the City of Jackson, Michigan
and that it is an exact copy thereof and of the whole of such original
map or plat.

Wm. G. Fargo Register of Deeds.
Wm. G. Fargo Surveyor.

STATE OF MICHIGAN, } ss. We Wm. G. Fargo
COUNTY OF JACKSON. }

Register of Deeds, and Wm. G. Fargo Surveyor,
hereby certify that we have each carefully compared the annexed copy
of A. B. Robinson's Subdivision
of part of Block 2 Palmer's Addition
to the City of Jackson, Michigan
with the plat of A. B. Robinson's Subdivision
now of record in the office of said Register of Deeds, and that it is a
true transcript thereof and of the whole of such record.

Wm. G. Fargo Register of Deeds.
Wm. G. Fargo Surveyor.

Know all men by these presents, that we Addison B. Robinson and Mary E. Robinson his wife and J. Smith Crofoot and Luella Crofoot his wife as proprietors - have caused the land embraced in the annexed plat and hereinafter described to be surveyed, laid out and platted to be known as A.B. Robinson's SUBDIVISION of part of Block 2, PALMER'S ADDITION to the City of Jackson Michigan, and that the alley as shown on said plat is hereby dedicated to the use of the public; which said land so embraced in the said annexed plat is described as follows, to wit, lots eight (8), nine (9), ten (10), eleven (11) twelve (12) and thirteen (13) in Block two (2) of PALMER'S ADDITION to the City of Jackson, Michigan, also a strip of land commencing at the southeast corner of said lot 10, block 2 of Palmer's Addition to the City of Jackson, thence, south one rod, thence, west parallel with the south line of section 3, in T.3 S. R.1 W. and two rods distant therefrom, three hundred thirteen and ninety five one hundredths (313.95) feet to the easterly line of First Street, thence northeasterly along the line of First St, seventeen and forty five one hundredths (17.45) feet to the south west corner of lot 11 in said block 2, thence east on the south line of said lots 10 and 11, to the place of beginning; which said last described strip of land (formerly a part of HIGH STREET) was vacated by resolution of the Common Council of said City of Jackson at a regular meeting held May 3^d 1897 and conveyed by said City of Jackson to Addison B. Robinson by Quit Claim deed dated May 10th 1897 and recorded in Liber 152 of Deeds of page 187, in the office of Register of Deeds for Jackson County.

In Witness Whereof the said Addison B. Robinson and Mary E. Robinson his wife and J. Smith Crofoot and Luella Crofoot his wife have hereunto set their hands and seals this 9th day of June 1897.

Signed and sealed in presence of

C. C. Ames
H. E. Watkins

Addison B. Robinson (L.S.)
Mary E. Robinson (L.S.)
J. Smith Crofoot (L.S.)
Luella Crofoot (L.S.)

State of Michigan } ss.
County of Jackson }

On this 9th day of June 1897 before me the undersigned a Notary Public in and for said county personally appeared the above named Addison B. Robinson, and Mary E. Robinson his wife and J. Smith Crofoot and Luella Crofoot his wife, known to me to be the persons named in and who executed the above dedication and acknowledged the same to be their free act and deed.

Chas. C. Ames
Notary Public
Jackson Co. Mich.

Examined and Approved
June 15th 1897

John F. Wilkinson
Deputy Auditor General.

Surveyor's Certificate.

I hereby certify that the plat herein delineated is a correct one

and that permanent monuments, consisting of iron pipes, one each in diameter and 30 inches long

have been planted at points marked thus Φ as thereon shown at all angles in the boundaries of the land platted and at all intersections of streets, or of streets and alleys.

Wm. G. Fargo
SURVEYOR

REGISTERS OFFICE.


JACKSON COUNTY. } ss. This instrument was presented and filed for record this 13th day of June 1897 as proper certificate was furnished in compliance with Section 135, Act 200, Laws of 1895.

Recorded the 13th day of June 1897 at 5 o'clock,

Wm. G. Fargo, in Plat Book No. 6 on page 1
Wm. G. Fargo, Register of Deeds.

A. B. ROBINSON'S SUBDIVISION

OF PART OF
Block 2 PALMER'S ADDITION To the City
OF
JACKSON MICHIGAN.

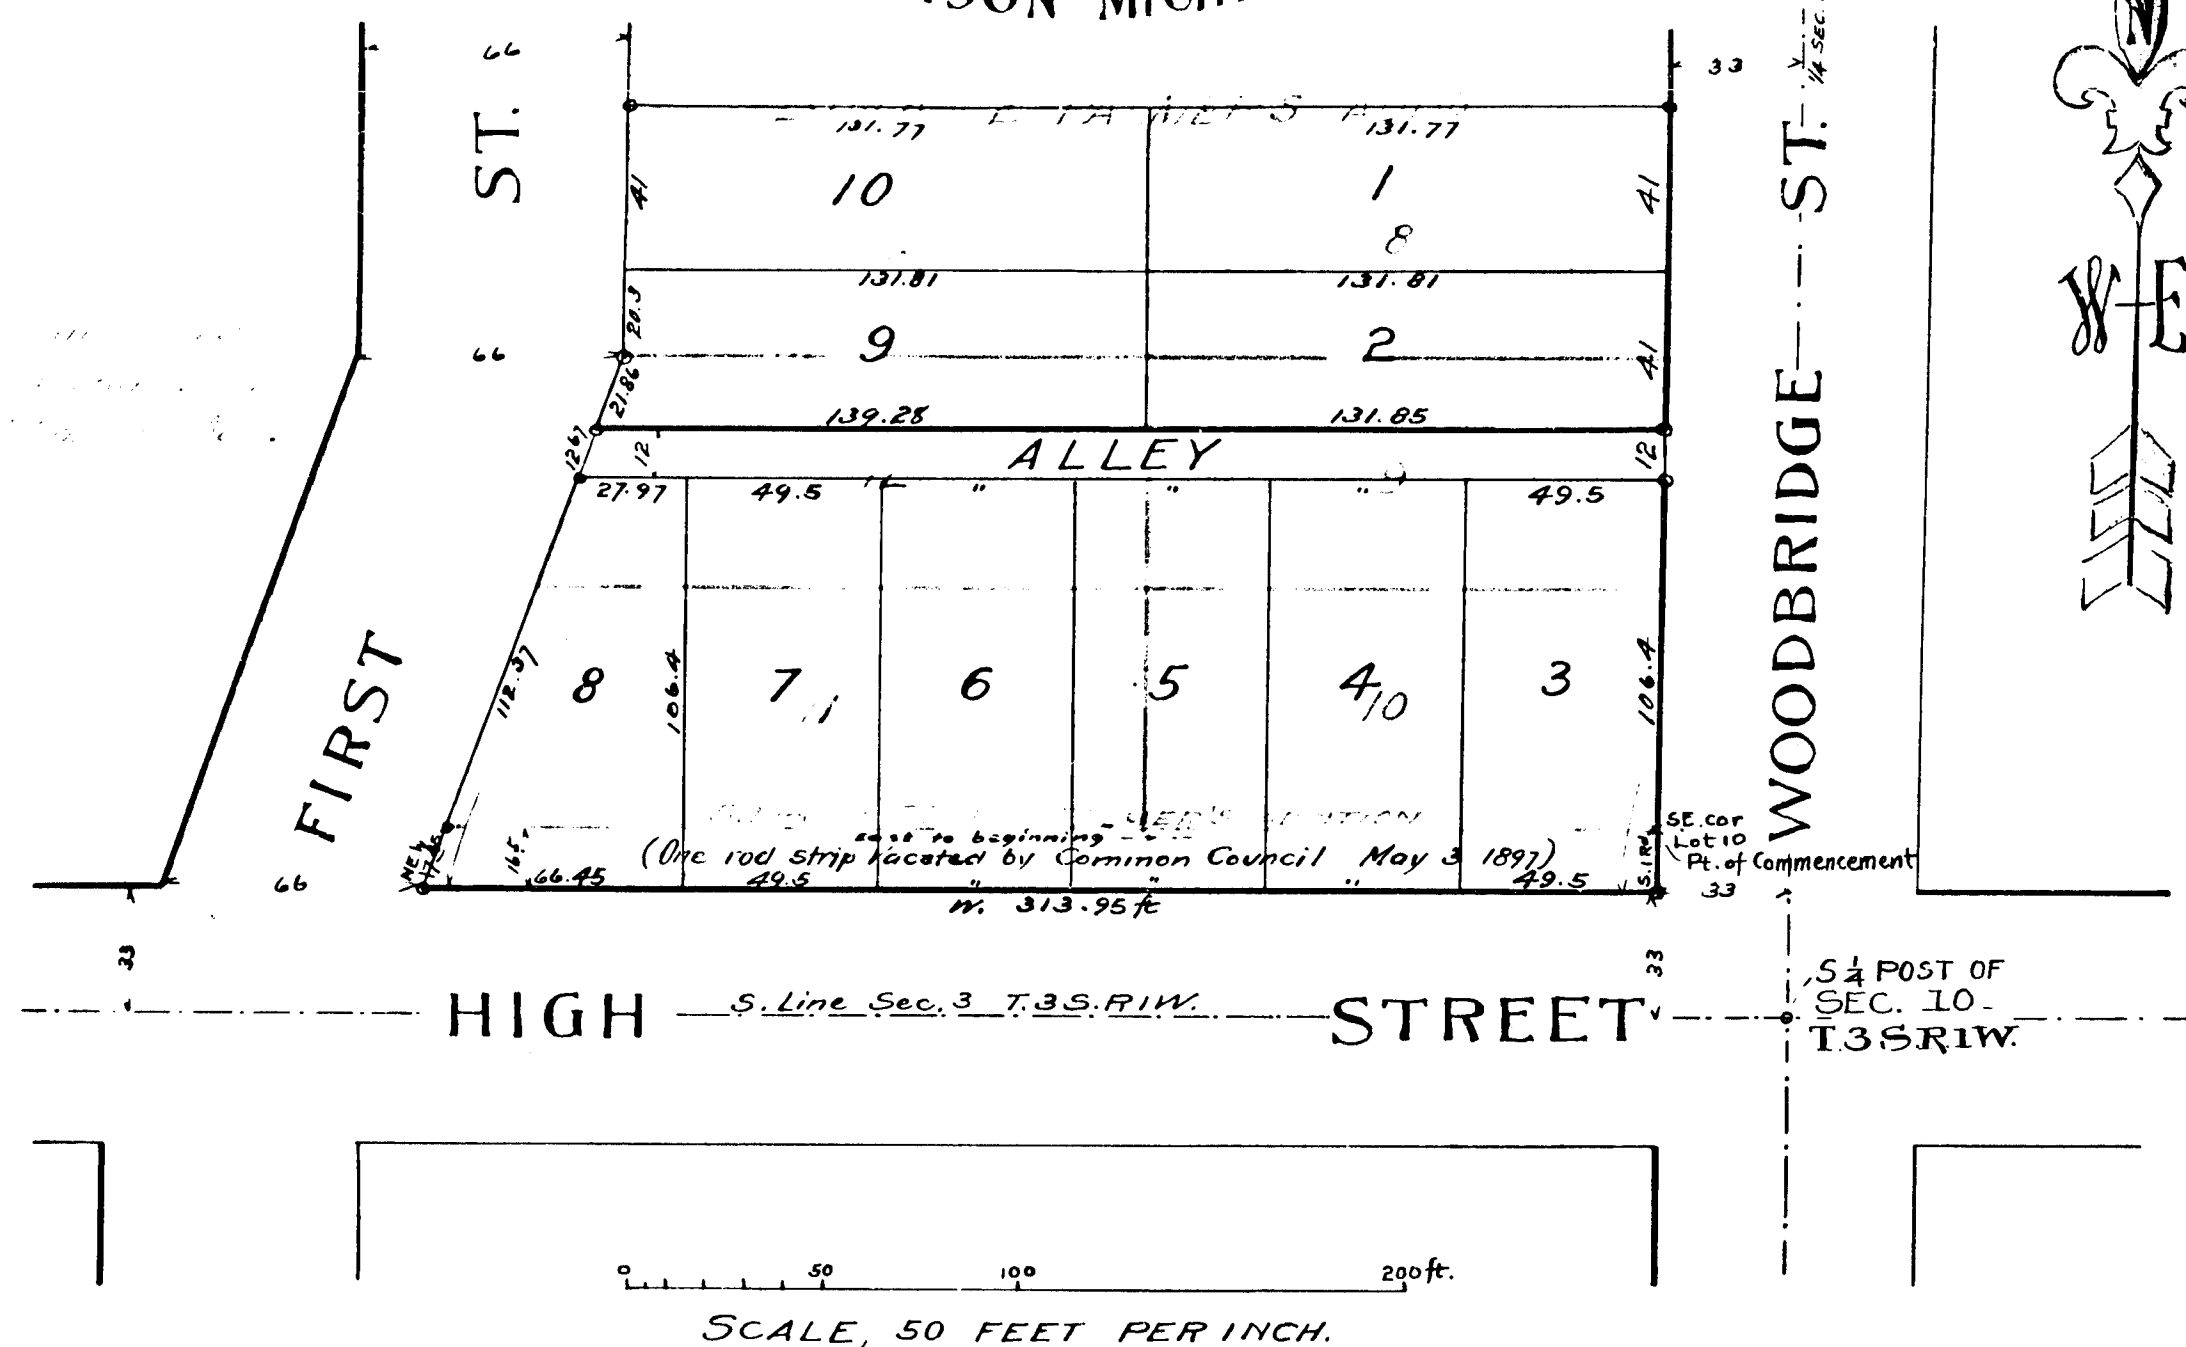

RECORDED AND FILED
IN AUDITOR GENERAL'S OFFICE

This June 14th 1897
John F. Wilkinson
Deputy Auditor General

STATE OF MICHIGAN, } ss.
COUNTY OF JACKSON, } We Wm. G. Fargo,

Register of Deeds, and Wm. G. Fargo, Surveyor, hereby certify that we have each carefully compared this copy with the original plat of A. B. Robinson's Subdivision of part of Block 2 Palmer's Addition to the City of Jackson, Michigan, and that it is an exact copy thereof and of the whole of such original map or plat.

Wm. G. Fargo, Register of Deeds.
Wm. G. Fargo, Surveyor.

STATE OF MICHIGAN, } ss.
COUNTY OF JACKSON, } We Wm. G. Fargo,

Register of Deeds, and Wm. G. Fargo, Surveyor, hereby certify that we have each carefully compared the annexed copy of part of Block 2 Palmer's Addition to the City of Jackson, Michigan, with the plat of A. B. Robinson's Subdivision of part of Block 2 Palmer's Addition to the City of Jackson, Michigan, and that it is a true transcript thereof and of the whole of such record.

Wm. G. Fargo, Register of Deeds.
Wm. G. Fargo, Surveyor.