


1553

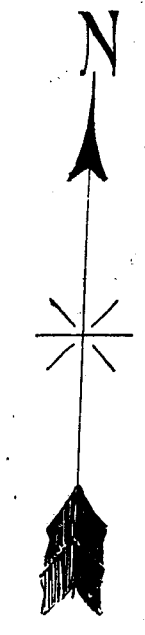

Know all men by these presents that I, Elizabeth Frey, as proprietor, have caused the land embraced in the annexed plat and hereinafter described to be surveyed laid out and plotted, to be known as Mrs. E. Frey's Addition to the City of Jackson Michigan, and that the street and alley as shown on said plat are hereby dedicated to the use of the public as highways; which said land so embraced in said annexed plat is described as follows to wit: Commencing at the northeast corner of lot one in Harris' Addition to the City of Jackson Michigan, said point of commencement being eleven hundred seven-teen and two-tenths ($1117\frac{2}{10}$) feet west and thirty-three (33) feet south of the center post of section thirty-five (35) in Town two (2) South Range one (1) West; running thence east parallel with the quarter section line of said section 35 , one hundred thirty and seven tenths ($130\frac{7}{10}$) feet to the west line of land conveyed to John Norris, thence south along the west line of land conveyed to Norris, two hundred sixty-four (264) feet, thence east parallel with the quarter section line, one hundred fifty-six and one fourth ($156\frac{1}{4}$) feet, thence south on the west line of State Street one hundred forty-four and fifty-nine one hundredths ($144\frac{59}{100}$) feet, to the northeast corner of land conveyed to Perrin, thence southwesterly along Perrin's land, and parallel with Hamlin Street, one hundred thirty-two (132) feet, thence southwesterly in a direct line one hundred fifty-nine and seven tenths ($159\frac{7}{10}$) feet to the southeast corner of Lot seven in said Harris' Addition, thence north along the east line of Harris' Addition four hundred sixty-two (462) feet to the place of beginning.

In witness whereof the said Elizabeth Frey has hereunto set her hand and seal this sixteenth day of August 1897.

Signed and sealed in presence of
C. E. Aldrich
Wm. G. Fargo

Elizabeth Frey (L.S.)

State of Michigan } ss.
County of Jackson }

On this 16th day of August 1897, before me a Notary Public in and for said County personally came the above named Elizabeth Frey, known to me to be the person named in and who executed the above dedication, and acknowledged the same to be her free act and deed.

Charles E. Aldrich
Notary Public for Jackson County.

Surveyor's Certificate.
I hereby certify that the plat hereon delineated is a correct one and that permanent monuments, consisting of iron pipe, one inch in diameter and thirty inches long, have been planted at points marked thus +; as thereon shown at all angles in the boundaries of the land platted and at all intersections of streets, or streets and alleys.

Wm. G. Fargo
SURVEYOR.

Examined and Approved
August 21st 1897
John F. Wilkinson
Deputy Auditor General.

STATE OF MICHIGAN, } ss. Wm. E. Mare
COUNTY OF JACKSON, }

Register of Deeds, and Wm. G. Fargo Surveyor,
hereby certify that we have each carefully compared the annexed copy
Mrs. E. Frey's Addition
with the plat of to the City of Jackson Michigan
now of record in the office of said Register of Deeds, and that it is a
true transcript therefrom of the whole of such record.

Wm. E. Mare Register of Deeds.
Wm. G. Fargo Surveyor.

STATE OF MICHIGAN, } ss. Wm. E. Mare
COUNTY OF JACKSON, }

Register of Deeds, and Wm. G. Fargo Surveyor,
hereby certify that we have each carefully compared this copy with the
Mrs. E. Frey's Addition
original plat of to the City of Jackson Michigan
and that it is an exact copy thereof and of the whole of such original
map or plat.


Wm. E. Mare Register of Deeds.
Wm. G. Fargo Surveyor.

REGISTERS OFFICE,
JACKSON COUNTY. } ss. This instrument was presented and
filed for record this 10th day of September 1897, as proper cer-
tificate was furnished in compliance with Section 135, Act 154 Laws
of 1895
Recorded the 10th day of September 1897 at 2 o'clock,
P. M., in Plat Book No. 6 on page 3
Wm. E. Mare Register of Deeds.

MRS E. FREY'S ADDITION

TO THE CITY OF JACKSON MICHIGAN.

0 50 100 200 300 ft.
SCALE, 100 FEET TO AN INCH.

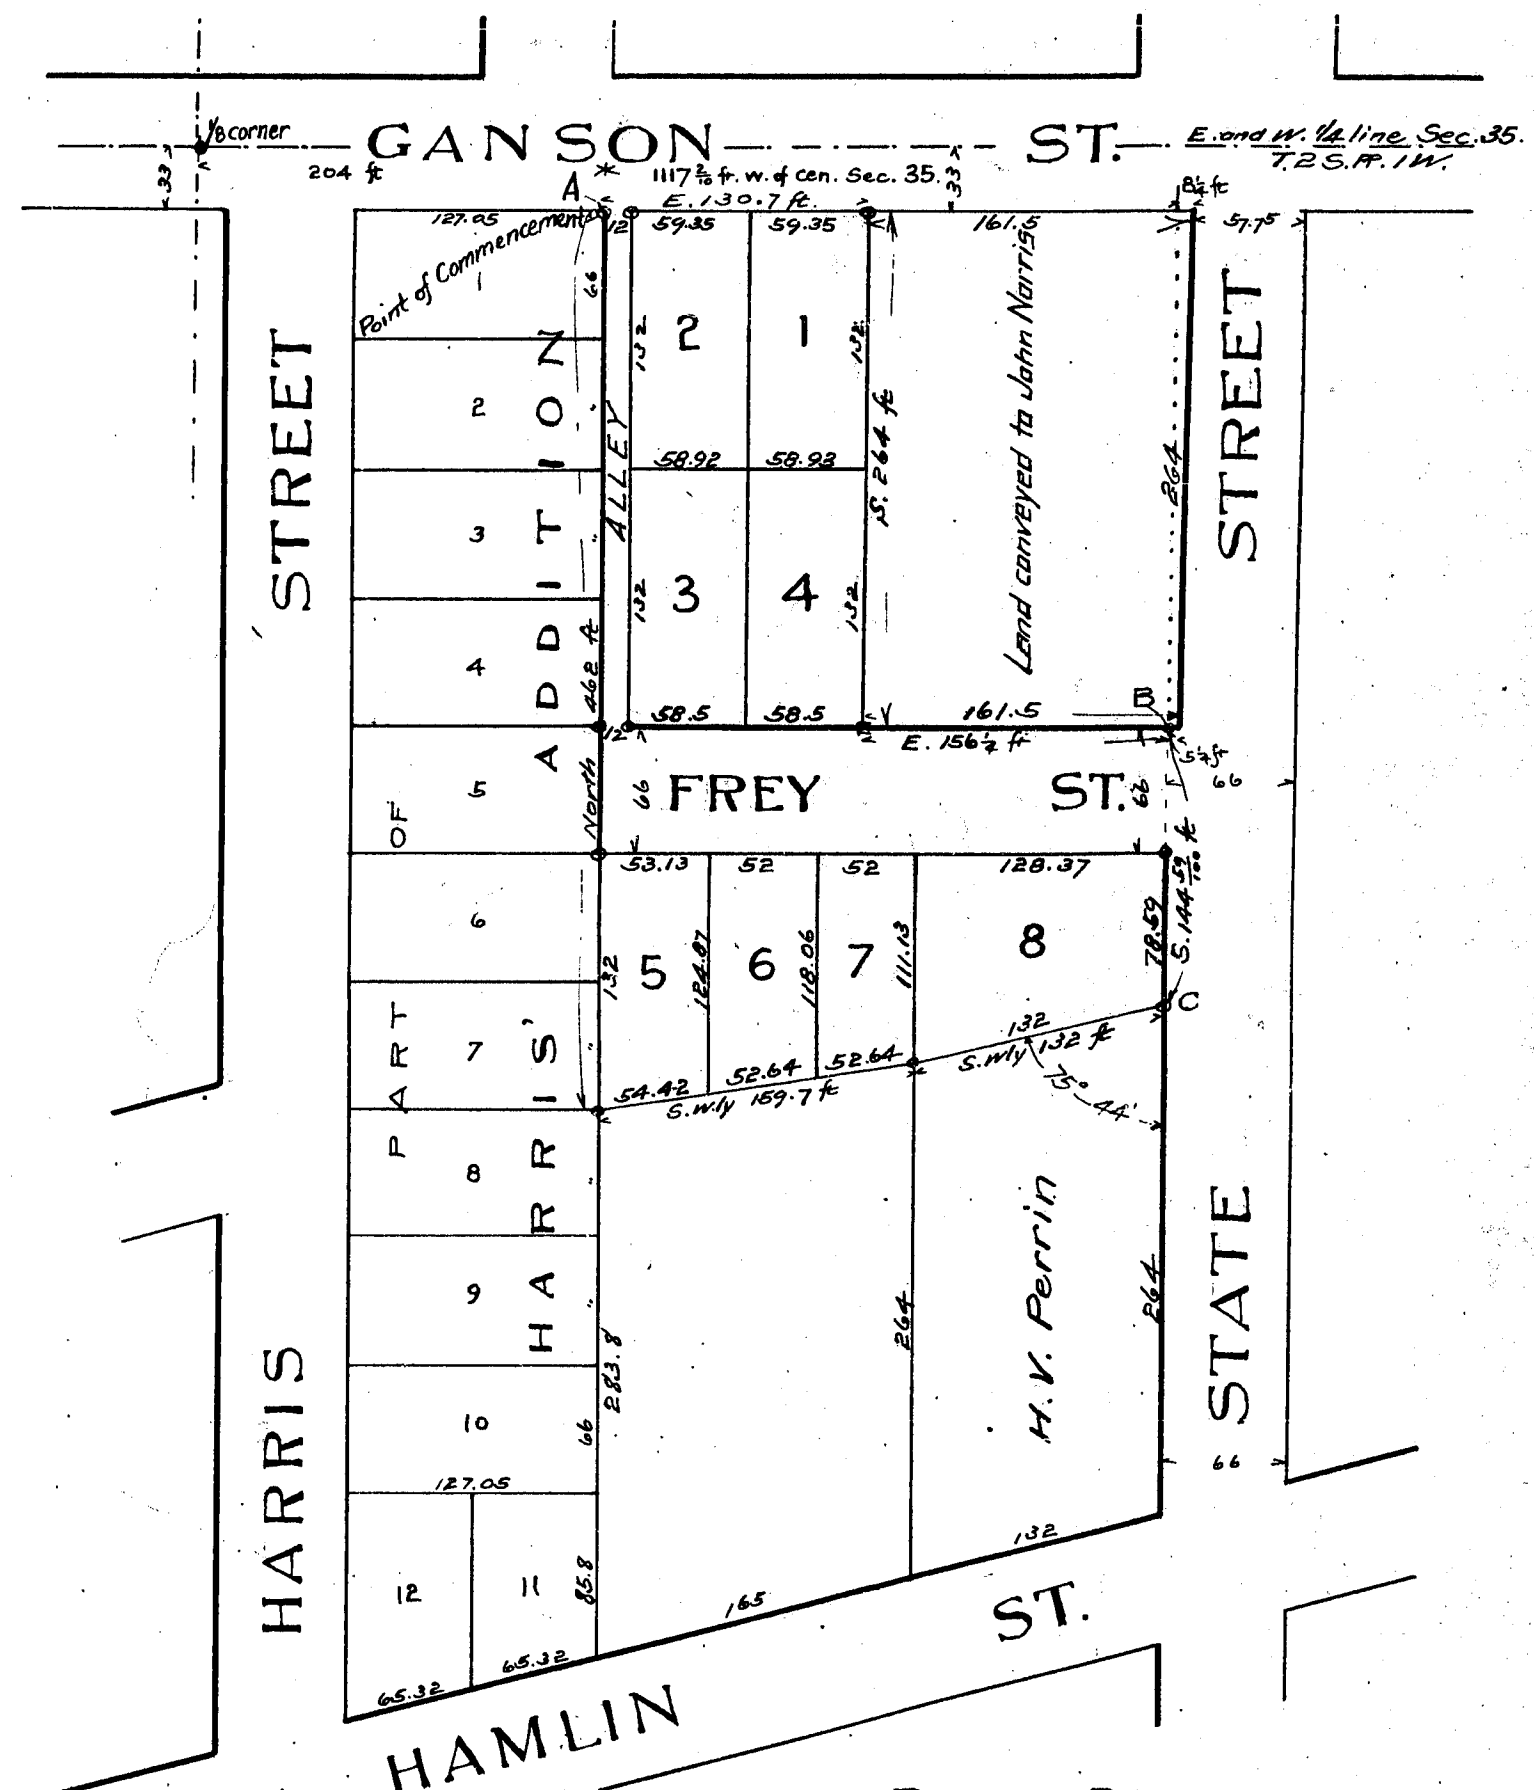

Reference Points
A is 18 $\frac{1}{2}$ ft. N and 9 $\frac{1}{2}$ ft. E. of H.E.
corner of house foundation
B S.E. cor. of S. wing of house N. 42.05 ft.
N. 00 $\frac{1}{2}$ 20' N.E. 42.30'
C N. 00 $\frac{1}{2}$ 14' S 60' W 5.70'
H. chestnut 4' S 26' E 21.50'

RECEIVED AND FILED
IN AUDITOR GENERAL'S OFFICE
Dec 21st 1897
John F. Wilkinson
Deputy Auditor General.

4554

13836

Know all men by these presents that I, Elizabeth Frey, as proprietor, have caused the land embraced in the annexed plat and hereinafter described to be surveyed laid out and platted, to be known as Mrs. E. Frey's Addition to the City of Jackson Michigan, and that the street and alley as shown on said plat are hereby dedicated to the use of the public as highways; which said land so embraced in said annexed plat is described as follows to wit: Commencing at the northeast corner of lot one in Harris Addition to the City of Jackson Michigan, said point of commencement being eleven hundred seven-teen and two-tenths (1117 $\frac{2}{10}$) feet west and thirty-three (33) feet south of the center post of section thirty-five (35) in Town two (2) South Range one (1) West; running thence east parallel with the quarter section line of said section 35, one hundred thirty and seven-tenths (130 $\frac{7}{10}$) feet to the west line of land conveyed to John Norris, thence south along the west line of land conveyed to Norris, two hundred sixty-four (264) feet, thence east parallel with the quarter section line, one hundred fifty-six and one-fourth (156 $\frac{1}{4}$) feet, thence south on the west line of State Street one hundred forty-four and fifty-nine one hundredths (144 $\frac{59}{100}$) feet, to the northeast corner of land conveyed to Perrin, thence southwesterly along Perrin's land and parallel with Hamlin Street, one hundred thirty-two (132) feet, thence southwesterly in a direct line one hundred fifty-nine and seven-tenths (159 $\frac{7}{10}$) feet to the southeast corner of Lot seven in said Harris Addition, thence north along the east line of Harris Addition four hundred sixty-two (462) feet to the place of beginning.

In witness whereof the said Elizabeth Frey has hereunto set her hand and seal this sixteenth day of August 1897.

Signed and sealed in presence of
 C. E. Adick
 Wm. Fargo

Elizabeth Frey (L.S.)

State of Michigan } ss.
 County of Jackson }

On this 16th day of August 1897, before me a Notary Public in and for said County personally came the above named Elizabeth Frey, known to me to be the person named in and who executed the above dedication, and acknowledged the same to be her free act and deed.

Charles E. Adick
 Notary Public for Jackson County.

Surveyor's Certificate.
 I hereby certify that the plat hereon delineated is a correct one and that permanent monuments, consisting of iron pipe one inch in diameter and thirty inches long, have been planted at points marked thus Φ as thereon shown at all angles in the boundaries of the land platted and at all intersections of streets or alleys and at

Wm. Fargo
 SURVEYOR.

Examined and Approved
 August 21st 1897
 John F. Wilkinson
 Deputy Auditor General.

STATE OF MICHIGAN, } ss. Wm. E. Fargo
 COUNTY OF JACKSON, }

Register of Deeds, and Wm. E. Fargo Surveyor,
 hereby certify that we have each carefully compared the annexed copy Mrs. E. Frey's Addition with the plat of to the City of Jackson Michigan now of record in the office of said Register of Deeds, and that it is a true transcript therefrom, and the whole of such record.

Wm. E. Fargo Register of Deeds.
 Wm. Fargo Surveyor.

STATE OF MICHIGAN, } ss. Wm. E. Fargo
 COUNTY OF JACKSON, }

Register of Deeds, and Wm. E. Fargo Surveyor,
 hereby certify that we have each carefully compared this copy with the Mrs. E. Frey's Addition original plat of to the City of Jackson Michigan and that it is an exact copy thereof and of the whole of such original map or plat.


Wm. E. Fargo Register of Deeds.
 Wm. Fargo Surveyor.

REGISTERS OFFICE, JACKSON COUNTY. } ss. This instrument was presented and filed for record this 16th day of August 1897 as proper certificate was furnished in compliance with Section 135, Act 154 Laws of 1895.
 Recorded the 16th day of September 1897 at 2 o'clock,
 P.M., in Plat Book No. 6 on page 3
 Wm. E. Fargo Register of Deeds.

Mrs E. FREY'S ADDITION

TO THE CITY OF JACKSON MICHIGAN.

0 50 100 200 300 ft.
 SCALE, 100 FEET TO AN INCH.

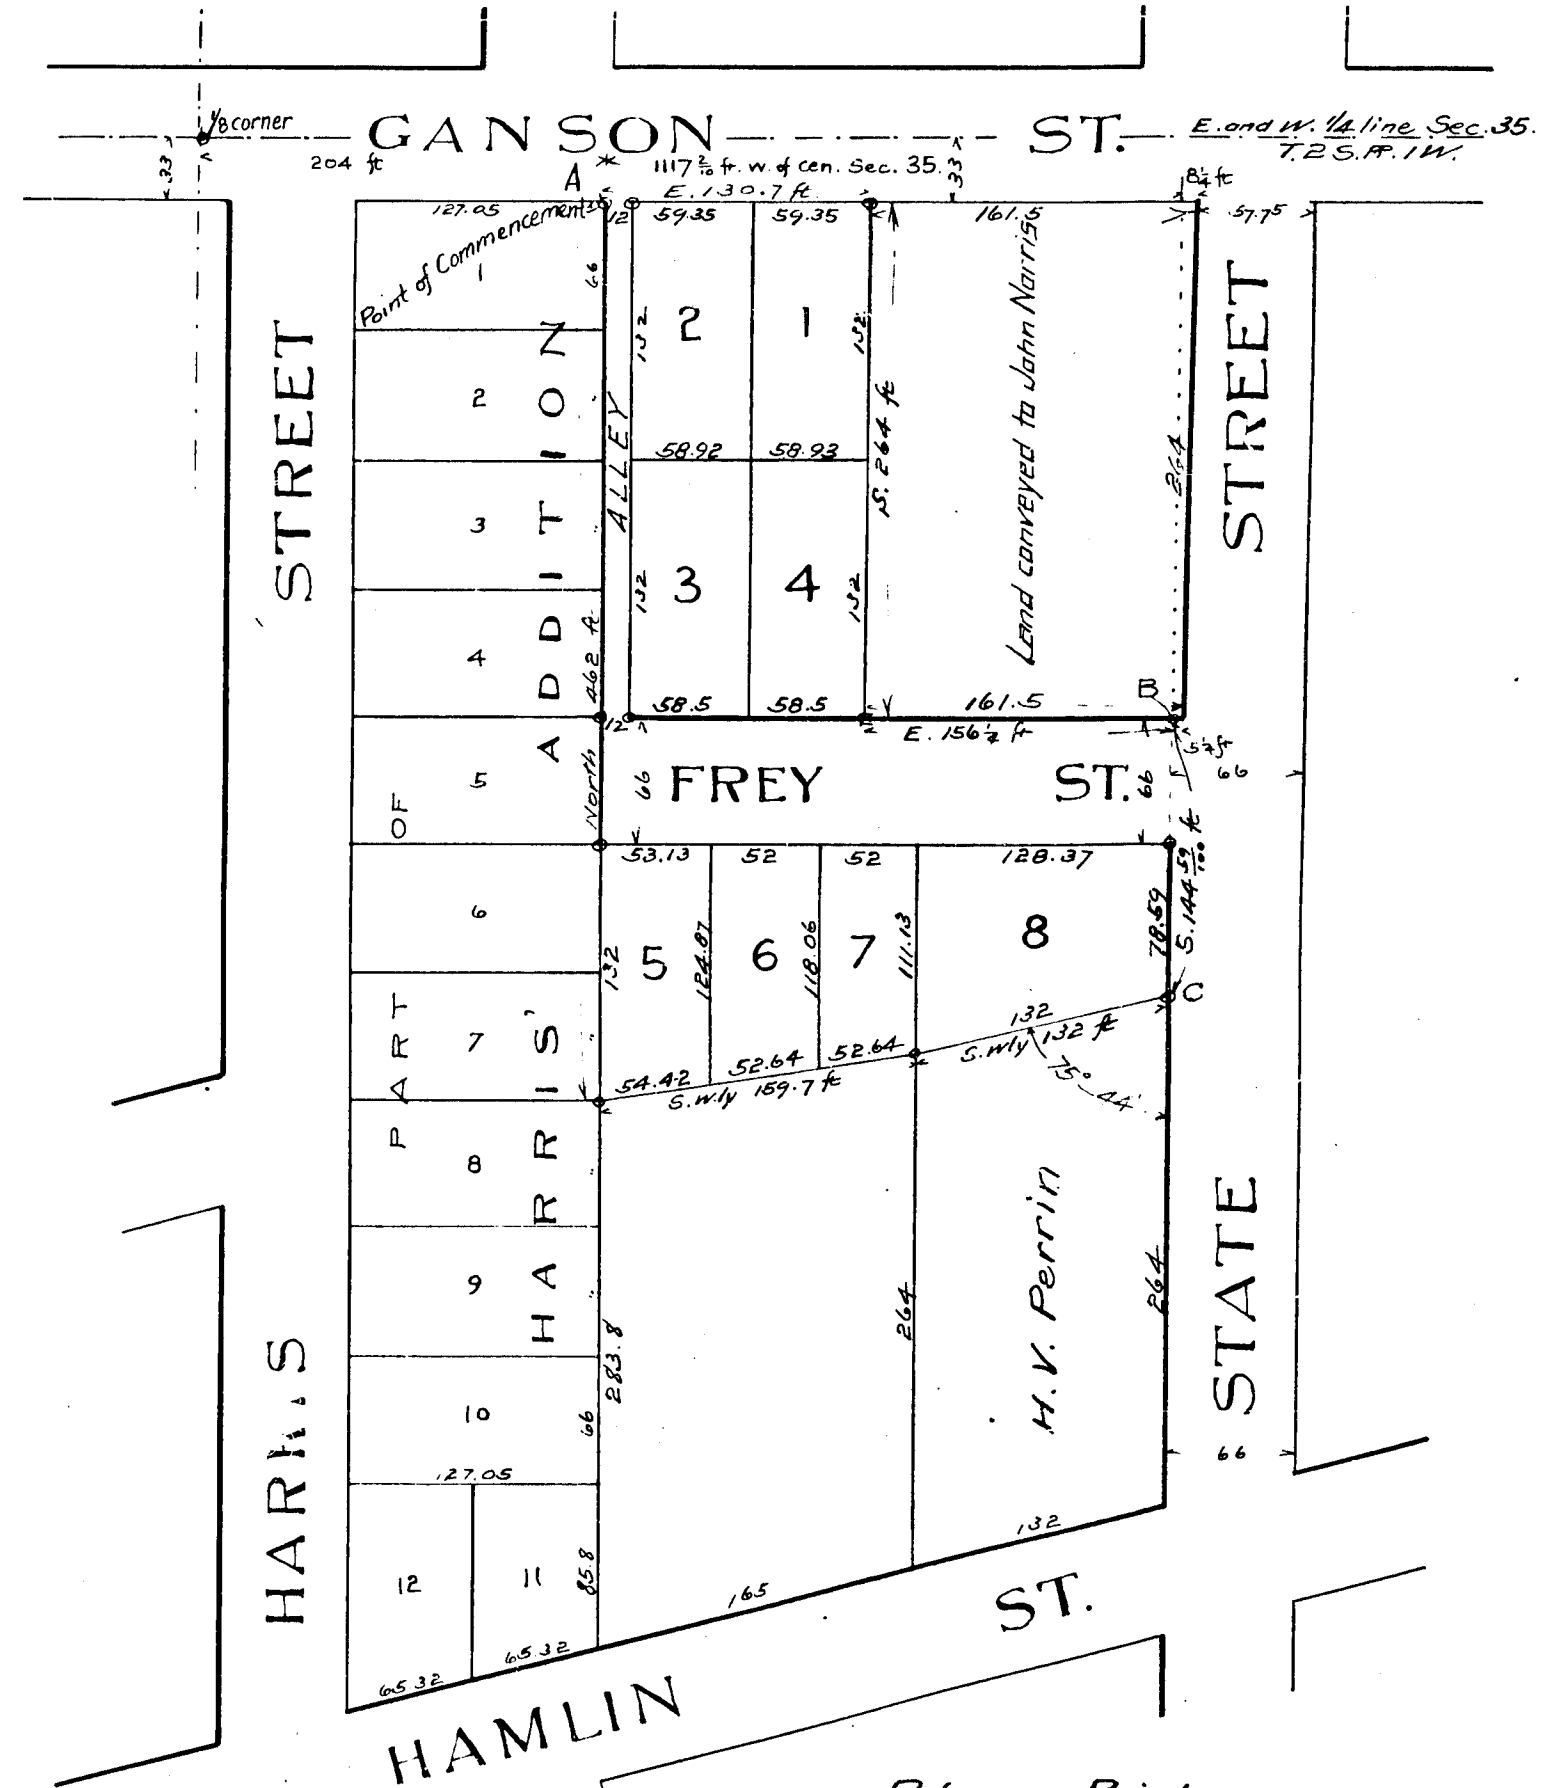

Reference Points
 A is 18 $\frac{1}{4}$ ft. N. and 9 $\frac{3}{4}$ ft. E. of N.E. corner of house foundation
 B { S.E. cor. of S. wing of house N. by 42.05 ft. S. by 21.50 ft.
 C { N. by 14' S. by 6' W. by 5.70 ft. S. by 26' E. by 21.50 ft.

RECEIVED AND FILED
 IN AUDITOR GENERAL'S OFFICE
 Dec 21st 1897
 John F. Wilkinson
 Deputy Auditor General.