

DEDICATION


KNOW ALL MEN BY THESE PRESENTS, That we Susan G. Wimpenny Bowen W. Schumacher Margaret W. Wright John McDevitt and Nathan S. Potter and Bonen W. Schumacher Trustees of the estate of Margaret W. Wright, as proprietors and Harriet O. Schumacher wife of Bowen W. Schumacher and Anna McDevitt wife of John McDevitt have caused the land embraced in the annexed plat to be surveyed laid out and platted, to be known as SHOEMAKER AND McDEVITT'S SUBDIVISION on Sections 12 and 13 T.3 S. R. 1 W. Jackson County Michigan and that the streets and alleys shown on said plat are hereby dedicated to the use of the public.

Examined and Approved
Oct. 14th 1897
John F. Wilkinson
Deputy Auditor General.


Signed and Sealed
in presence of
A. D. Lathrop
Chas. F. Knapp
John W. Clark
Hiram J. Kiek

Susan G. Wimpenny (L.S.)
Bowen W. Schumacher (L.S.)
Margaret Wimpenny Wright (L.S.)
John McDevitt (L.S.)
Nathan S. Potter (L.S.)
Bowen W. Schumacher (L.S.)
Anna McDevitt (L.S.)
Harriet O. Schumacher (L.S.)

State of Michigan ss.
County of Jackson. On this 16th day of September 1897 before me a Notary Public in and for said County personally came the above named Susan G. Wimpenny, Bowen W. Schumacher, Margaret W. Wright, John McDevitt and Nathan S. Potter and Bowen W. Schumacher Trustees of the estate of Margaret W. Wright, and Anna McDevitt wife of John McDevitt known to me to be the persons named in and who executed the above dedication and acknowledged the same to be their free act and deed
Arthur D. Lathrop
Notary Public in and for Jackson County Michigan.

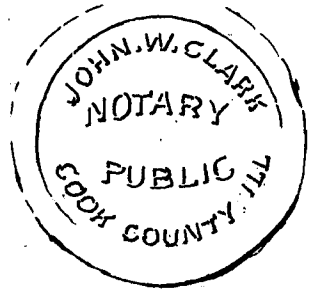

State of Illinois ss.
County of Cook. On this 7th day of October 1897 before me a Notary Public in and for said County, personally came the above named Harriet O. Schumacher known to me to be the person named in and who executed the above dedication and acknowledged the same to be her free act and deed
John W. Clark
Notary Public.

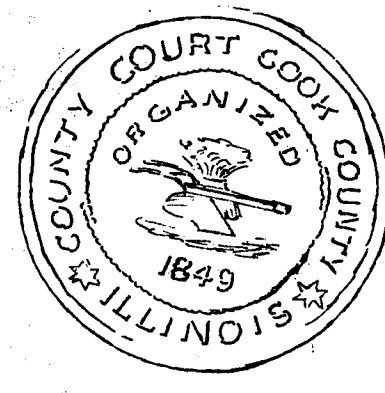

State of Illinois ss.
Cook County. I, Philip Knapp, County Clerk and Clerk of the County Court of Cook County, the same being a Court of Record having a seal, do hereby certify that John W. Clark whose name is subscribed to the proof or acknowledgment of the annexed instrument in writing was at the time of taking such proof or acknowledgment, a Notary Public in and for Cook County duly commissioned sworn and acting as such, and authorized to take acknowledgments and proofs of deeds or conveyances of lands, tenements or hereditaments in said State of Illinois. That I am well acquainted with the handwriting of said Notary and truly believe that the said signature to the said proof or acknowledgment is genuine and further that the annexed instrument is executed and acknowledged according to the Laws of the State of Illinois.
In Testimony whereof, I have hereunto set my hand and affixed the seal of said Court at the City of Chicago in said County this eight day of October 1897.
Philip Knapp Clerk.

DESCRIPTION OF LAND PLATTED
The land embraced in the annexed plat of SHOEMAKER AND McDEVITT'S SUBDIVISION on Sections 12 and 13, T.3 S. R. 1 W. Jackson County Michigan is described as follows, to wit: All of the southwest quarter of section twelve (12) in Town 3 South of Tange. 1 West except the two following described parcels: 1st Commencing at the center of said section 12, thence south on quarter line twelve hundred sixty (1260) feet, thence northwesterly in the center of Napoleon Road two thousand ninety four and seventy seven one hundredths (2094.77) feet to the east and west quarter line of said section 12, thence east on quarter line sixteen hundred sixty seven and one fourth (1667.25) feet to beginning. 2^d Exception, The lands of Cincinnati Northern Railroad Company, being a strip sixty six (66) feet in width, the center line of which is described as follows: Commencing on the south line of said section 12 eight hundred nineteen and one half (819.5) feet east of the southwest corner of said section, thence northwesterly making an angle of 39° 31' with the section line seven hundred and seven (707) feet to a point of curve, thence on a three (3) degree curve to the right, three hundred ninety nine and seven tenths (399.7) feet to the west line of said section 12 at a point 735 feet north of the southwest corner of said section. Also including in said dedication a part of the northwest quarter of section thirteen (13) in said Town and Tange described as commencing on the north line of said section 13, at a point eight hundred seventy one and thirty six one hundredths (871.36) feet east of the northwest corner of said section and on the northerly line of said C. N. R. R. lands, thence east on section line six hundred eighty eight and three tenths (688.3) feet, thence south parallel with north and south quarter line of said section 13, and 16.08 chains west of same, five hundred seventy three and six tenths (573.6) feet to northerly line of said C. N. R. R. land, thence northwesterly along said railroad lands nine hundred and one (901) feet to beginning.

Surveyor's Certificate
I hereby certify that the plat herein delineated is a correct one

and that permanent monuments, consisting of iron pipe from 20 to 30 inches long and about one inch in diameter have been planted at points marked thus: and solid fire clay monuments 3 X 2 1/2 inches have been planted at points marked thus: as thereon shown at all angles in the boundaries of the land platted and at all intersections of streets, or streets and alleys

VACATED BY CIRCUIT COURT
ORDER JULY 27 1899
VOUCHER No. 223-41

VACATED BY CIRCUIT COURT
ORDER AUG 6 1899
VOUCHER No. 655-14

STATE OF MICHIGAN, ss. COUNTY OF JACKSON. We, J. M. & N. are

Register of Deeds, and J. M. & N. Surveyor, hereby certify that we have each carefully compared this copy with the original plat of Shoemaker and McDevitt's Subdivision on Sections 12 and 13, T.3 S. R. 1 W. Jackson County Michigan, and that it is an exact copy thereof and of the whole of such original map or plat.
J. M. & N. Register of Deeds.
J. M. & N. Surveyor.


STATE OF MICHIGAN, ss. COUNTY OF JACKSON. We, J. M. & N. are

Register of Deeds, and J. M. & N. Surveyor, hereby certify that we have each carefully compared the annexed copy of the plat of Shoemaker and McDevitt's Subdivision on Sections 12 and 13, T.3 S. R. 1 W. Jackson County Michigan, with the plat of now of record in the office of said Register of Deeds, and that it is a true transcript therefrom and of the whole of such record.
J. M. & N. Register of Deeds.
J. M. & N. Surveyor.

RECEIVED AND FILED
IN AUDITOR GENERAL'S OFFICE
Dec 24 1897
John F. Wilkinson
Deputy Auditor General.

REGISTERS OFFICE, ss. JACKSON COUNTY. This instrument was presented and

filed for record this 21 day of October 1897 as proper certificate was furnished in compliance with Section 135, Act 154 Laws of 1895
Recorded the 21 day of October 1897 at 5 o'clock.
P. M., in Plat Book No. 6 in page 5
J. M. & N. Register of Deeds.

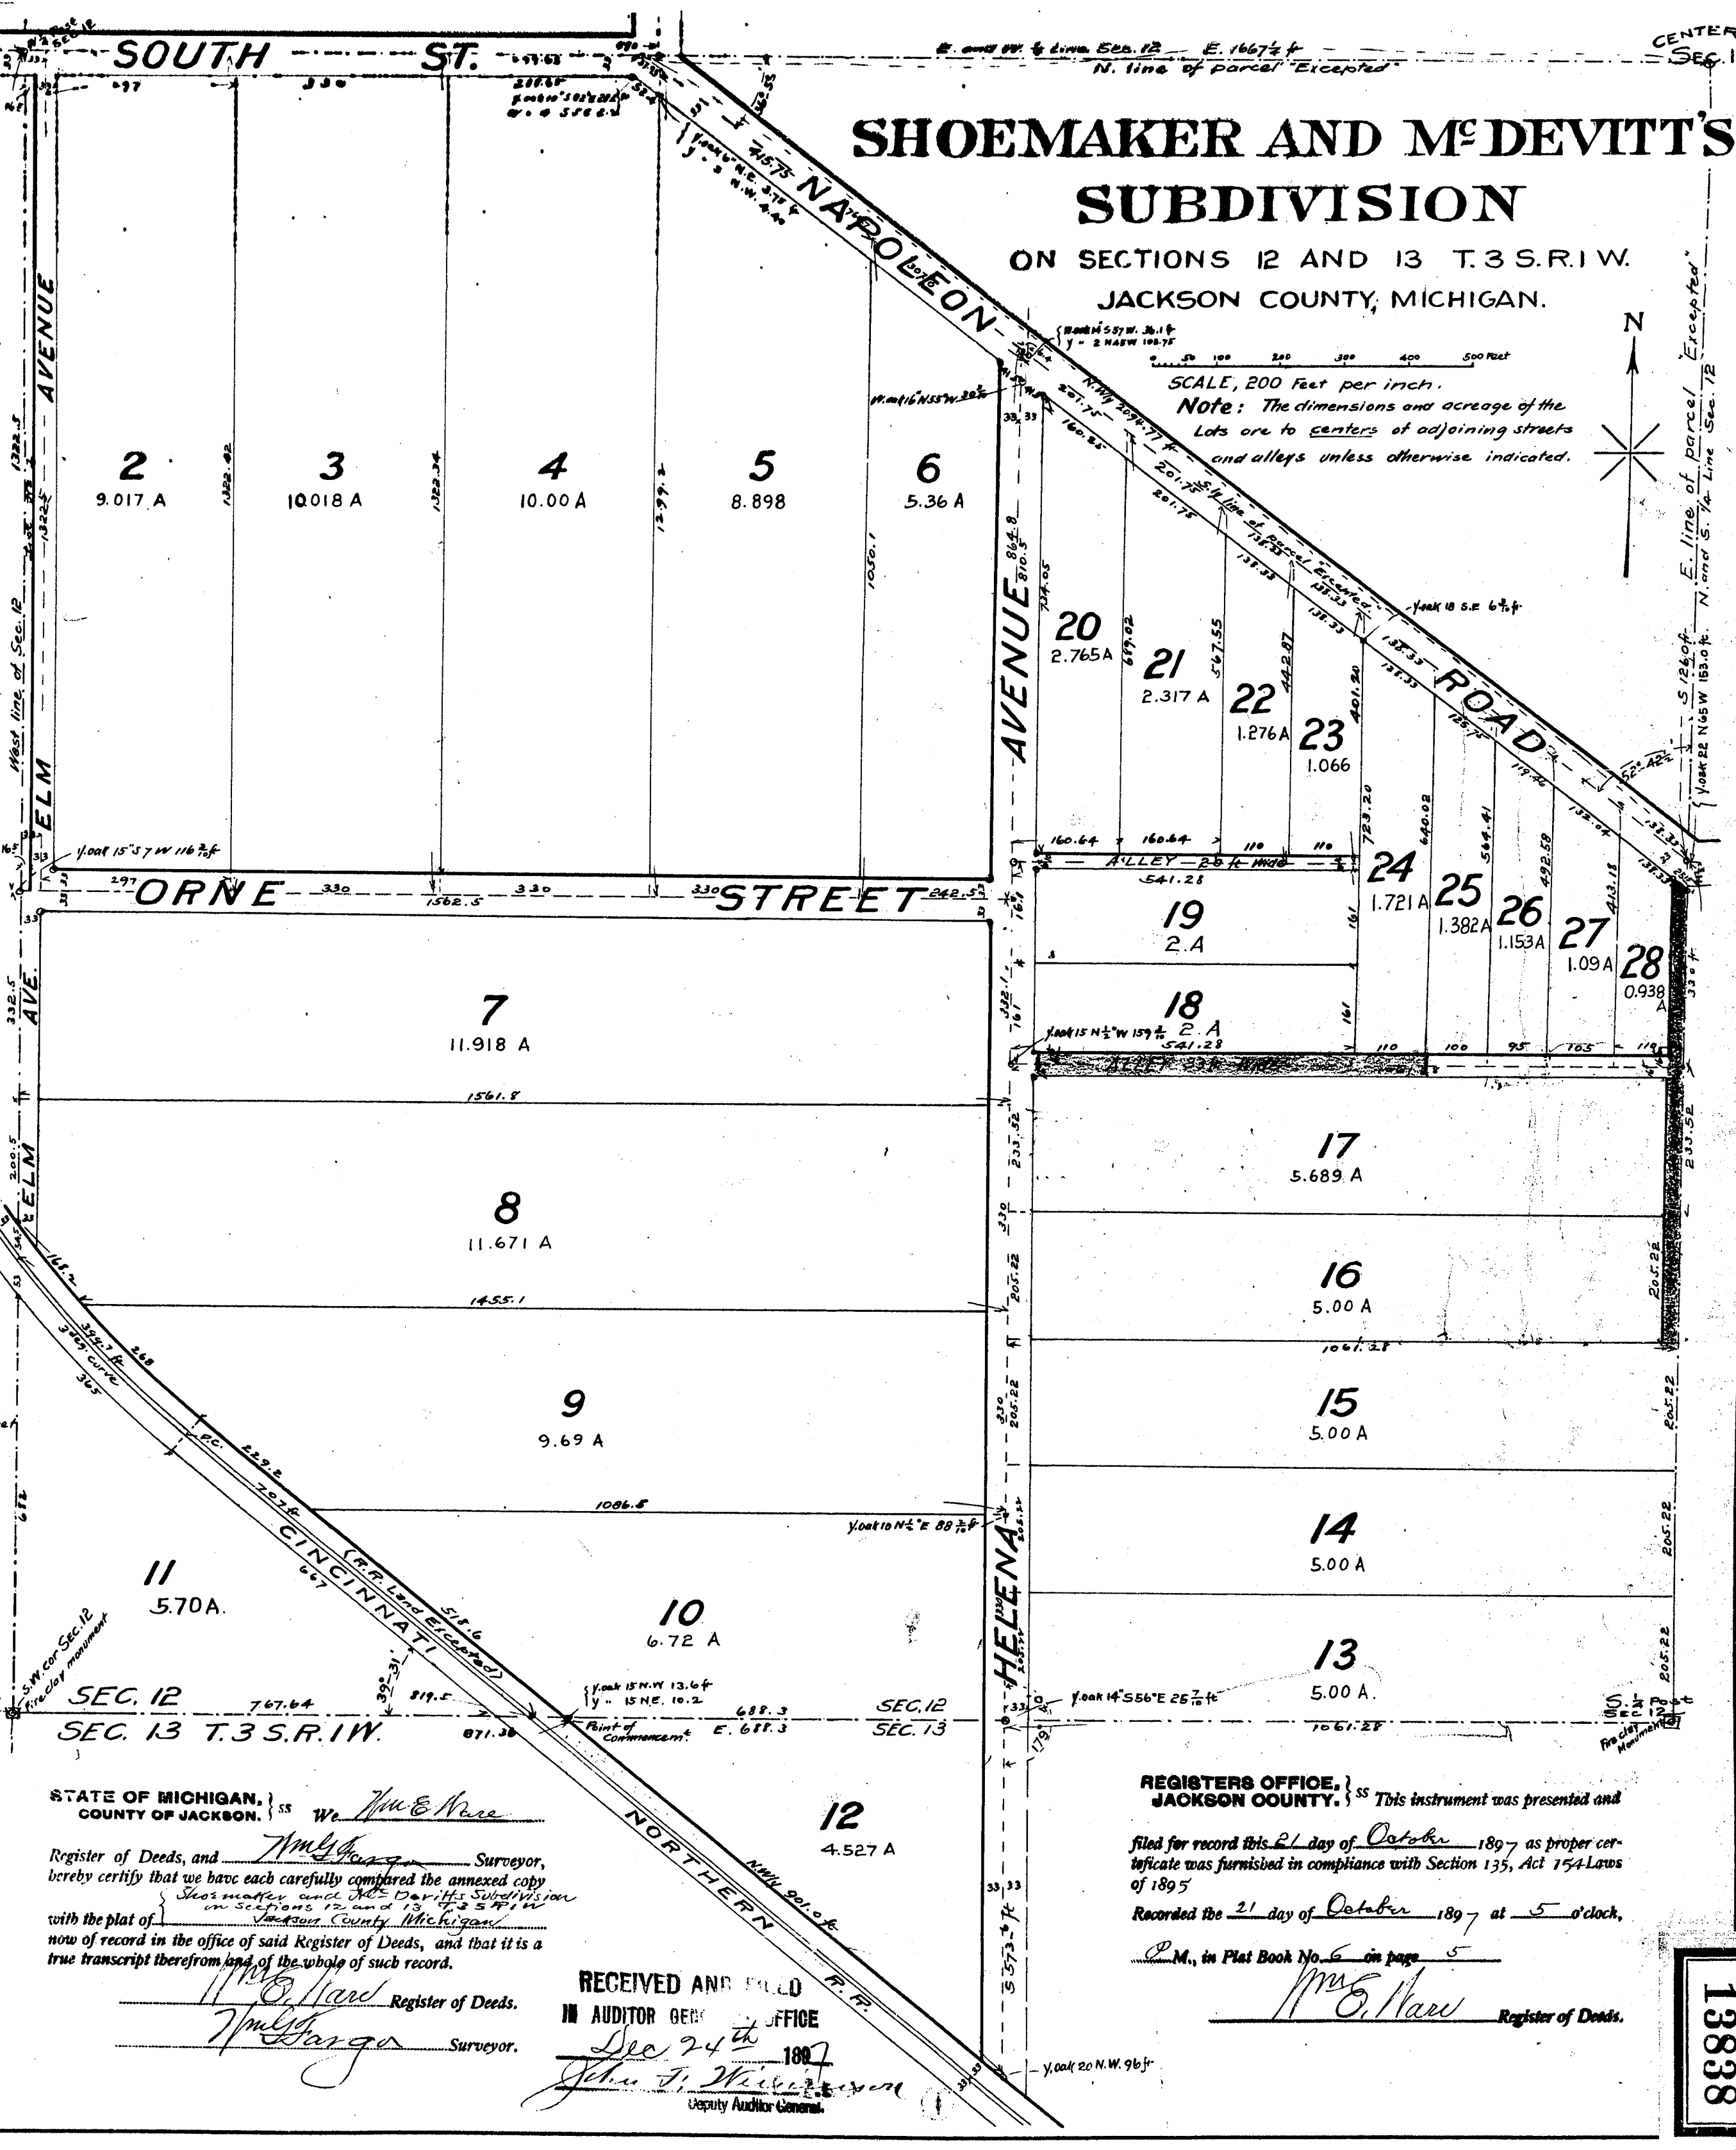

13838

KNOW ALL MEN BY THESE PRESENTS, that the undersigned, Margaret W. Wright, John M. Devitt and Arthur S. Potter, and Bower W. Schumacher, Trustees of the estate of Margaret W. Wright, as proper heirs and Harry O. Schumacher, wife of Bower W. Schumacher, and Anna M. Devitt, wife of John M. Devitt, have caused the land embraced in the annexed plat to be surveyed, laid out and platted, to be known as "SHOEMAKER AND McDEVITT'S SUBDIVISION" on sections 12 and 13 T.3 S. R.1 W. Jackson County Michigan and that the streets and alleys shown on said plat are hereby dedicated to the use of the public.


Examined and Approved
Oct. 14th 1897
John F. Wilkinson
Deputy Auditor General.

Signed and sealed
in presence of,
A. L. Luthrop
Charles E. Sprague
John H. Clark
Hiram D. Peck

Susan C. Humphrey (L.)
Bower W. Schumacher (L.)
Margaret W. Wright (L.)
John M. Devitt (L.)
Arthur S. Potter (L.)
Bower W. Schumacher (L.)
Anna M. Devitt (L.)
Harriet C. Schumacher (L.)

State of Michigan } ss.
County of Jackson }
On this 16th day of September 1897 before me a Notary Public in and for said County, personally came the above named Susan C. Humphrey, Bower W. Schumacher, Margaret W. Wright, John M. Devitt and Nathan S. Potter and Bower W. Schumacher, Trustees of the estate of Margaret W. Wright, and Anna M. Devitt wife of John M. Devitt known to me to be the persons named in and who executed the above dedication and acknowledged the same to be their free act and deed.

Hiram D. Luthrop
Notary Public in and for Jackson County Michigan.

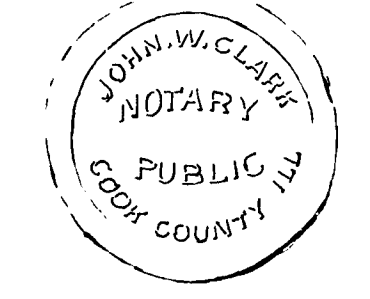

State of Illinois } ss.
County of Cook }
On this 17th day of October 1897 before me a Notary Public in and for said County, personally came the above named Harriet C. Schumacher known to me to be the person named in and who executed the above dedication and acknowledged the same to be her free act and deed.

John W. Clark
Notary Public.



State of Illinois } ss.
County of Cook }
I, Philip Knapp, Clerk of said Court and Clerk in Town of it of Cook County, the same being a Court of Record, having seen the proof of acknowledgment of the annexed instrument in writing, read at the time of taking said proof or acknowledgment, a Notary Public in and for Cook County duly commissioned, sworn and acting as such, and authorized to take acknowledgments and proofs of deeds or conveyances of lands, tenements or hereditaments in said State of Illinois, that I am well acquainted with the handwriting of said Notary and truly believe that the said signature to the said proof or acknowledgment is genuine and further that the annexed instrument is executed and acknowledged according to the laws of the State of Illinois.

In Testimony whereof, I have hereunto set my hand and affixed the seal of said Court at the City of Chicago in said County this eight day of October 1897.

Philip Knapp, Clerk.

DESCRIPTION OF LAND PLATTED
The land embraced in the annexed plat of SHOEMAKER AND McDEVITT'S SUBDIVISION on Sections 12 and 13, T.3 S. R.1 W. Jackson County Michigan is described as follows, to wit: All of the southeast quarter of section twelve (12) in Town 3 South of Range 1 West except the two following described parcels; 1st Commencing at the center of said section 12, thence south on quarter line, twelve hundred sixty (1260) feet, thence northwesterly in the center of Napoleon Road, two thousand ninety four and seven hundred one hundredths (2094.12) feet to the east and west quarter line of said section 12, thence east on quarter line, sixteen hundred eighty seven and one fourth (1687.25) feet to beginning. 2^d Exception, The lands of Cincinnati Northern Railroad Company, being a strip, six (6) feet in width, the center line of which is described as follows: Commencing on the south line of said section 12, eight hundred nineteen and one half (819.5) feet east of the southwest corner of said section, thence northwesterly making an angle of 39° 31' with the section line, seven hundred and seven (707) feet to a point of curve, thence on a three (3) degree curve to the right, three hundred ninety nine and seven tenths (399.7) feet to the west line of said section 12, at a point 735 feet north of the southwest corner of said section. Also including inward dedication a part of the northwest quarter of section thirteen (13) in said Town and Range described as commencing on the north line of said section 13, at a point eight hundred seventy nine and thirty six one hundredths (879.36) feet east of the northwest corner of said section and on the northerly line of said C.N.R.R. lands, thence east on section line six hundred eighty eight and three tenths (688.3) feet, thence south parallel with north and south quarter line of said section 13, and 16.08 chains east of same, five hundred seventy three and six tenths (573.6) feet to northerly line of said C.N.R.R. land, thence northwesterly along said railroad lands nine hundred and one (901) feet to beginning.

Surveyor's Certificate.
I hereby certify that the plat hereon delineated is a correct one
and that permanent monuments, consisting of iron pipes from 20 to 30 inches long and about one inch in diameter
driven into the ground at points situated at the corners and at all intersections of streets, or streets and alleys
and that the same are marked with as thereon shown
at all angles in the boundaries of the land platted and at all intersections of streets, or streets and alleys

VACATED BY CIRCUIT COURT
ORDER 1911
VOUCHER No.

STATE OF MICHIGAN, } ss.
COUNTY OF JACKSON }
Register of Deeds, and John F. Wilkinson Surveyor,
hereby certify that we have each carefully compared this copy with the
original plat of Shoemaker and McDevitt's Subdivision
and that it is an exact copy thereof and of the whole of such original
map or plat.

John F. Wilkinson Register of Deeds.
John F. Wilkinson Surveyor.

STATE OF MICHIGAN, } ss.
COUNTY OF JACKSON }
Register of Deeds, and John F. Wilkinson Surveyor,
hereby certify that we have each carefully compared the annexed copy
with the plat of Shoemaker and McDevitt's Subdivision
now of record in the office of said Register of Deeds, and that it is a
true transcript therefrom and of the whole of such record.

John F. Wilkinson Register of Deeds.
John F. Wilkinson Surveyor.

RECEIVED AND
IN AUDITOR GENERAL'S OFFICE
Dec 24th 1897
John F. Wilkinson
Deputy Auditor General.

REGISTERS OFFICE, } ss.
JACKSON COUNTY, }
This instrument was presented and
filed for record this 21 day of October 1897 as proper certificate was furnished in compliance with Section 135, Act 154 Laws of 1895
Recorded the 21 day of October 1897 at 5 o'clock,
John F. Wilkinson in Plat Book No. 6 on page 5
John F. Wilkinson Register of Deeds.

