

"Albert Crane's Sub." or part of...

DETROIT, MICH. —



Shirley M. Jones, Secy.

of the Union was received

P. M. and recorded in Liber... 24
 on page 86 as proper certificate was
 issued in compliance with Sect. 185, of Statute
 No. 124 File 212 Act of 1898.

100-443886-100

gists of London and all

among ourselves can deliver the message with the greatest
effectiveness. 2. and 5 of instructions. Since you
said it is a word of prophecy and of the future.

D. Buckley

English of Books
Thomas Dunham & Son
1844-1845.

Requisite of South and Western Transvaal Zone,
the Gosh, Rothermund, and the Lovers end and

Sols 3 and 4 and 100% of Sols 1, 2 and 5 of Ulmst.

4. No limit, "where" a word of record in the office of
the attorney has been published in the list of this.

P. J. Barclay

Register of Books.
Thomas Munroe & Son
Publishers

overgrown:

Approved: June 19, 1946

4-0-8

C


BROADWAY'S

Subⁿ of LOTS 3rd 4th part of LOTS 1, 2nd 5th

of Albert Crane's Subⁿ of part of

P. C. S. 10th 644

DETROIT, MICH.

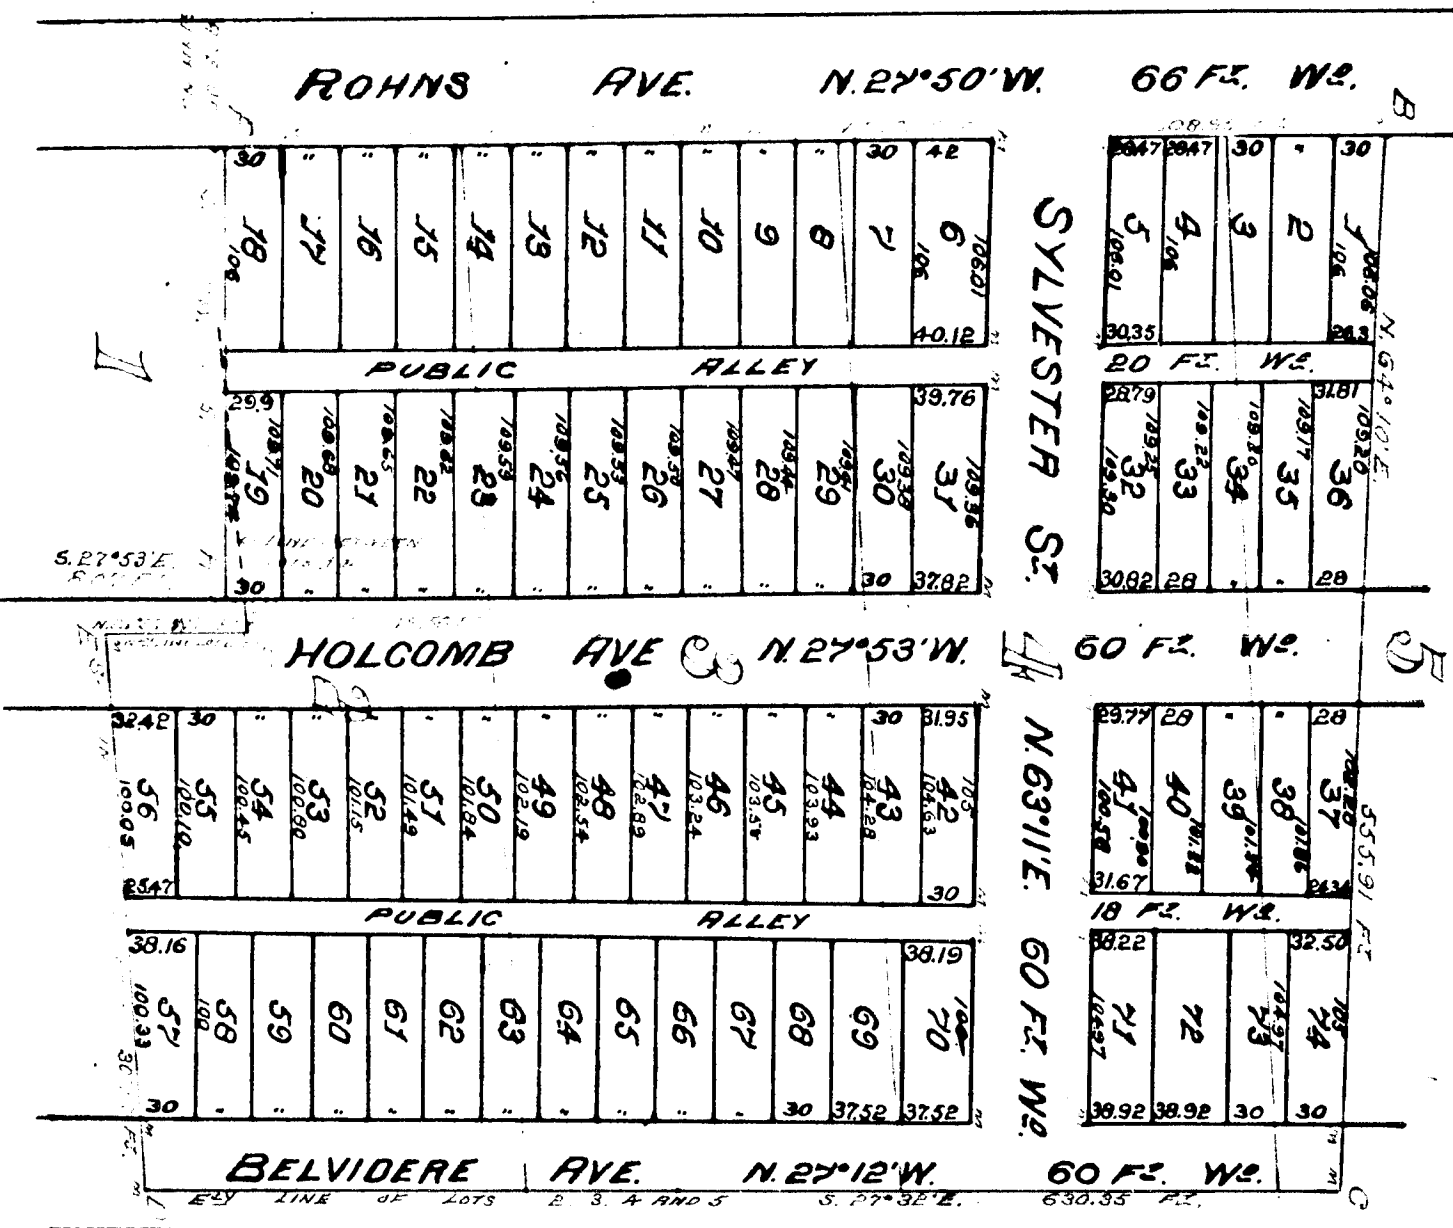

SCALE - 100 FT TO 1 IN.

RECEIVED AND FILED.
IN AUDITOR GENERAL'S OFFICE.
JAN 13 1897
Deputy Auditor General

State of Michigan
County of Wayne

Subⁿ of LOTS 3rd 4th part of LOTS 1, 2nd 5th

of Albert Crane's Subⁿ of part of

P. C. S. 10th 644

DETROIT, MICH.

State of Michigan
County of Wayne

Subⁿ of LOTS 3rd 4th part of LOTS 1, 2nd 5th

of Albert Crane's Subⁿ of part of

P. C. S. 10th 644

DETROIT, MICH.

Thomas W. Crane
Mayor of Detroit

State of Michigan
County of Wayne

Subⁿ of LOTS 3rd 4th part of LOTS 1, 2nd 5th

of Albert Crane's Subⁿ of part of

P. C. S. 10th 644

DETROIT, MICH.

CITY TREASURER'S OFFICE.

Subⁿ of LOTS 3rd 4th part of LOTS 1, 2nd 5th

of Albert Crane's Subⁿ of part of

P. C. S. 10th 644

DETROIT, MICH.

Approved Jan 13 1897

The Streets on the annexed plat conform
to the general plan of the City.

City Engineer

Contract in form and execution
of Title Deeds
Barnard & Co.
City Engineer

I hereby certify that according to the re-
cords of this office, all the City Taxes
and special assessments against above de-
scribed property are paid to full paying
the General City Taxes for

Approved Jan 13 1897
Commissioner of Public Works