

# DEDICATION.

Know all men by these presents, that we Lyman B. Trumbull, a single man and Chloe M. Long as proprietors have caused the land embraced in the annexed plat and hereinafter described to be surveyed laid out and platted to be known as Trumbull's Addition to the City of Jackson Michigan and that the street as shown on said plat is hereby dedicated to the use of the public, which said land so embraced in the said annexed plat is described as follows to wit, Commencing at a point in the center of the Detroit and St. Joseph Territorial Road now called Wildwood Avenue, N. 68° 55' W. fortyseven and  $\frac{4}{10}$  feet from a point on the eighth line fifteen hundred thirtyfour and six tenths (1534 $\frac{6}{10}$ ) feet north of the southeast corner of the west half of the southeast quarter of section thirty three (33) in Town two (2) South, Range one (1) West, running thence North parallel with said  $\frac{1}{8}$  line five hundred ninetytwo and five eighths (592 $\frac{5}{8}$ ) feet to southerly line of Michigan Central Railroad lands, thence southwesterly along said railroad <sup>Center</sup> 50 feet southerly from center of main track, which track is on a one degree curve to the left one hundred fiftyseven and nine tenths (157 $\frac{9}{10}$ ) feet, thence south parallel with said  $\frac{1}{8}$  section line five hundred seven (507) feet to the center of said Wildwood Avenue, thence along center of Wildwood Avenue S 68° 55' E. one hundred sixtyseven (167) feet to the place of beginning. Being the same lands described in a deed given by Wm H. Kimble and wife to Lyman B. Trumbull and recorded in Liber 157 of Deeds on page 414.

In Witness Whereof the said Lyman B. Trumbull and Chloe M. Long have hereunto set their hands and seals this 21<sup>st</sup> day of October 1898.

Signed and Sealed in presence of

W. H. Lockwood  
C. K. Perrine

Lyman B. Trumbull  
Chloe M. Long

(L.S.)

(L.S.)

STATE OF Michigan

COUNTY OF Jackson On this 21<sup>st</sup> day of October

1898 before me, a Notary Public in and for said county, personally came the above named,

Lyman B. Trumbull  
and Chloe M. Long

Known to me to be the person named in and who executed the above dedication and acknowledged the same to be their free act and deed.

Charles K. Perrine  
Notary Public

STATE OF MICHIGAN, }  
COUNTY OF JACKSON, }

We, Wm H. Kimble,

Register of Deeds, and Wm H. Kimble, Surveyor, hereby certify that we have each carefully compared this copy with the original plat of Trumbull's Addition to the City of Jackson Michigan and that it is an exact copy thereof and of the whole of such original map or plat.

10¢ Revenue  
Stamp  
Cancelled

Wm H. Kimble  
Register of Deeds.

Wm H. Kimble  
Surveyor.

REGISTERS OFFICE,  
JACKSON COUNTY, }

ss This instrument was presented and

filed for record this 19<sup>th</sup> day of November 1898 as proper certificate was furnished in compliance with Section 135, Act 154 Laws of 1895

Recorded the 19<sup>th</sup> day of November 1898 at 9 o'clock,

P. M., in Plat Book No. 6 on page 8.

Wm H. Kimble, Register of Deeds.

STATE OF MICHIGAN, }  
COUNTY OF JACKSON, }

We, Wm H. Kimble,

Register of Deeds, and Wm H. Kimble, Surveyor, hereby certify that we have each carefully compared the annexed copy with the plat of Trumbull's Addition to the City of Jackson Michigan now of record in the office of said Register of Deeds, and that it is a true and correct copy thereof and of the whole of such record.


Wm H. Kimble  
Register of Deeds.

Wm H. Kimble  
Surveyor.

## TRUMBULL'S ADDITION

TO THE CITY OF  
JACKSON MICHIGAN

Scale, 80 ft. per inch.

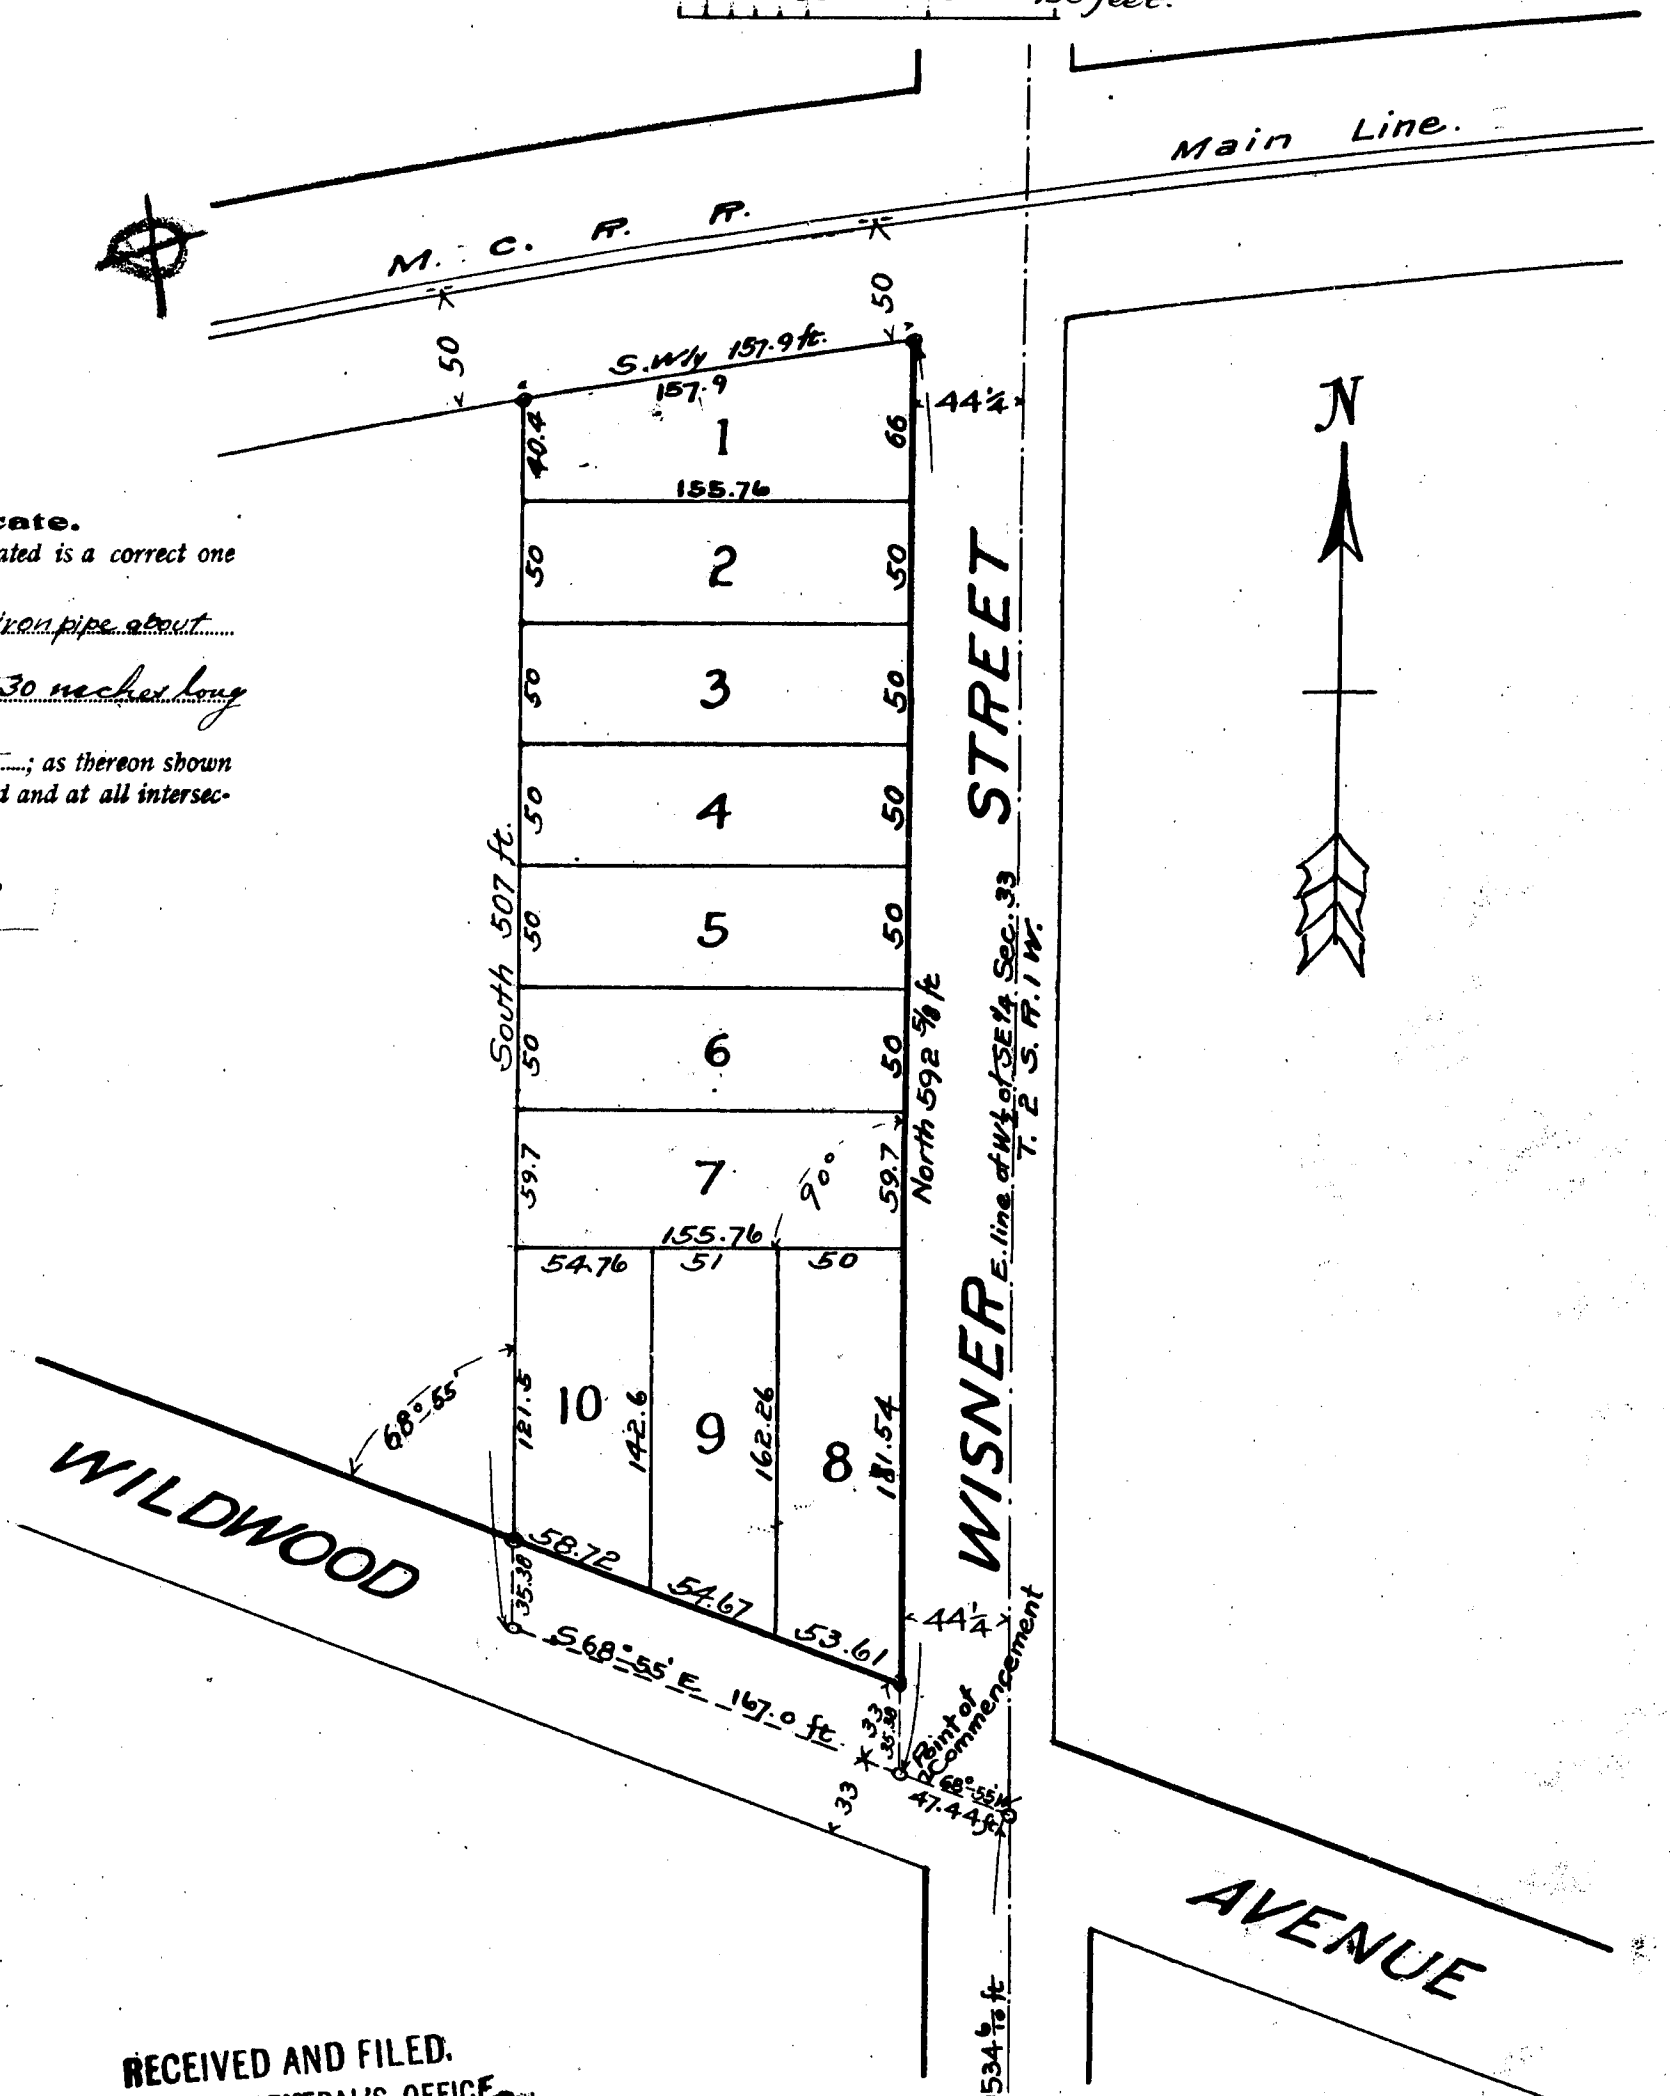

### Surveyor's Certificate.

I hereby certify that the plat hereon delineated is a correct one

and that permanent monuments, consisting of iron pipe about

1 inch in diameter and 24 to 30 inches long

have been planted at points marked thus ; as thereon shown at all angles in the boundaries of the land platted and at all intersections of streets.

10¢ Revenue  
Stamp  
Cancelled

Wm H. Kimble  
Surveyor.

Examined and Approved

Oct. 29<sup>th</sup> 1898

John F. Wilkinson  
Deputy Auditor General

RECEIVED AND FILED.

AUDITOR GENERAL'S OFFICE.

March 18 1899

Deputy Auditor General.

SE. cor. of W $\frac{1}{2}$  of SE $\frac{1}{4}$   
Sec. 33 T. 2 S. R. 1 W.

13840

APPENDIX

Scale, 80 ft. per inch.

**Surveyor's Certificate.**  
I hereby certify that the plat heron delineated is a correct one  
and that permanent monuments, consisting of cast pipe about  
1 1/2 inch in diameter and 24 to 30 inches long  
have been planted at points marked thus  as thereon shown  
at all angles in the boundaries of the land platted and at all intersec-  
tions of streets.

10¢ Revenue  
Stamp  
cancelled

*John L. G. G.*  
*Surveyor*

Examined and Approved  
Oct. 29<sup>th</sup> 1898  
John F. Wilkinson  
Deputy Auditor General

Signed and Sealed in presence of }  
 W. H. Lockwood }  
 C. K. Perrine }  
 Herman B. Kumbull (L.S.)  
 Oliver M. Long (L.S.)

STATE OF Michigan.....

COUNTY OF Jackson On this 7<sup>th</sup> day of October

189. 2 before me, a Notary Public in and for said county, personally came the above named James C. Smith

named. *Lyman B. Drumbell*  
and *Chloe M. Long*

Known to me to be the person X named in and who executed the above dedication and acknowledged the same to be free free act and deed.

to Harris N. Perrine  
N. York & Co. N. York

STATE OF MICHIGAN, }  
COUNTY OF JACKSON. } ss We Wm E. Hare,

Register of Deeds, and John H. Thompson Surveyor,  
hereby certify that we have each carefully compared this copy with the  
original plat of Trumbull's Addition  
to The City of Jackson Mississippi  
and that it is an exact copy thereof and of the whole of such original  
map or plat.

104 Revenue 10 0/1000 Register of Deeds.  
Stamp 7/10/10 Surveyor.  
Cancelled

REGISTERS OFFICE, )  
JACKSON COUNTY. ) ss This instrument was presented and

filed for record this 12<sup>th</sup> day of December 1898 as proper certificate was furnished in compliance with Section 135, Act 13 of Laws of 1895

Recorded the 17<sup>th</sup> day of November 1898 at 3 o'clock.

P.M., in Plat Book No. 6 on page 8.

Wm. E. Merr. Register of Deeds.

STATE OF MICHIGAN, )  
COUNTY OF JACKSON, ) ss. *Wm. E. Hays*

Register of Deeds, and *Wm. C. Fargo* = ..... Secy. &  
 hereby certify that we have carefully compared the annexed copy  
 of the *Trumbulls Addition*  
 with the plat of } To the City of Jackson Michigan  
 now on record in the office of said Register of Deeds, and that it is  
 in accordance with the original copy of such record.

Wm E. Rice, Register of Deeds.  
J. M. H. 2000 Surveyor.

RECEIVED AND FILED.  
IN AUDITOR GENERAL'S OFFICE.  
March 18 1899.  
J. H. [illegible]  
Deputy Auditor General.

SE. cor. of  $W\frac{1}{2}$  of  $SE\frac{1}{4}$   
Sec. 33 T.2 S. R. 1 W.