DEDICATION

Know all men by these presents, that we Amos W. White, as proprietor and Cynthia A. White his wife, have caused the land embraced in the annexed plat and hereinafter described to be surveyed, laid out and platted to be known as OAKWOOD PARK, Clark's Lake Jackson County, Michigan, and that the streets, drives and paths as shown on said plat are hereby dedicated to the use of the public.

Signed and sealed in presence of
Wm. G. Farga
B. C. Drake

Amos W White (L.S.)
Cynthia A. White (L.S.)

State of Michigan } ss.
County of Jackson }

On this 14th day of May 1896 before me a Notary Public in and for said county personally came the above named Amos W. White and Cynthia A. White his wife, known to me to be the persons named in and who executed the above dedication and acknowledged the same to be their free act and deed

Wm. G. Farga
Notary Public Jackson Co, Mich.

10 4
Rev. Stamp
Canceled

Description of Land Platted.

The land embraced in the annexed plat of Oakwood Park, Clark's Lake, Jackson County, Michigan is described as follows, to wit, Being the north part of the west half (fractional) of the northwest quarter of section twenty (20) in Town four (4) South of Range one (1) East, and commencing at the northwest corner of said section 20, and running from thence south (on the section line) four hundred ten (410) feet, thence S. 77° E. six hundred ninety one and one half (691½) feet, thence S. 82° 33' E four hundred five (405) feet, thence N. 89° 57' E. two hundred sixty (260) feet to the east line of Amos. W. White's land as occupied, thence N. 0° 03' W. along said occupied line three hundred fifty (350) feet to the south shore of Clark's Lake, thence westerly along the shore of said lake nine hundred twenty three (923) feet to the north line of Section 20 at Meander Corner No 6, thence on the section line N. 89° 54' W. four hundred ninety one and six tenths (491 6/10) feet to the place of beginning.

Examined and Approved
June 13th 1896
W. B. Singer
Deputy Auditor General.

Surveyor's Certificate.

I hereby certify that the plat hereon delineated is a correct one and that permanent monuments, consisting of iron pipe and iron rods ½ inch to 1 inch in diameter and from 24 to 30 inches long, have been planted at points marked thus ⊙; as thereon shown at all angles in the boundaries of the land platted and at all intersections of streets public ways, and at points of curve and points of tangency as shown

Wm. G. Farga
SURVEYOR

10 4
Rev. Stamp
Canceled

OAKWOOD PARK

CLARK'S LAKE, JACKSON COUNTY, MICHIGAN.

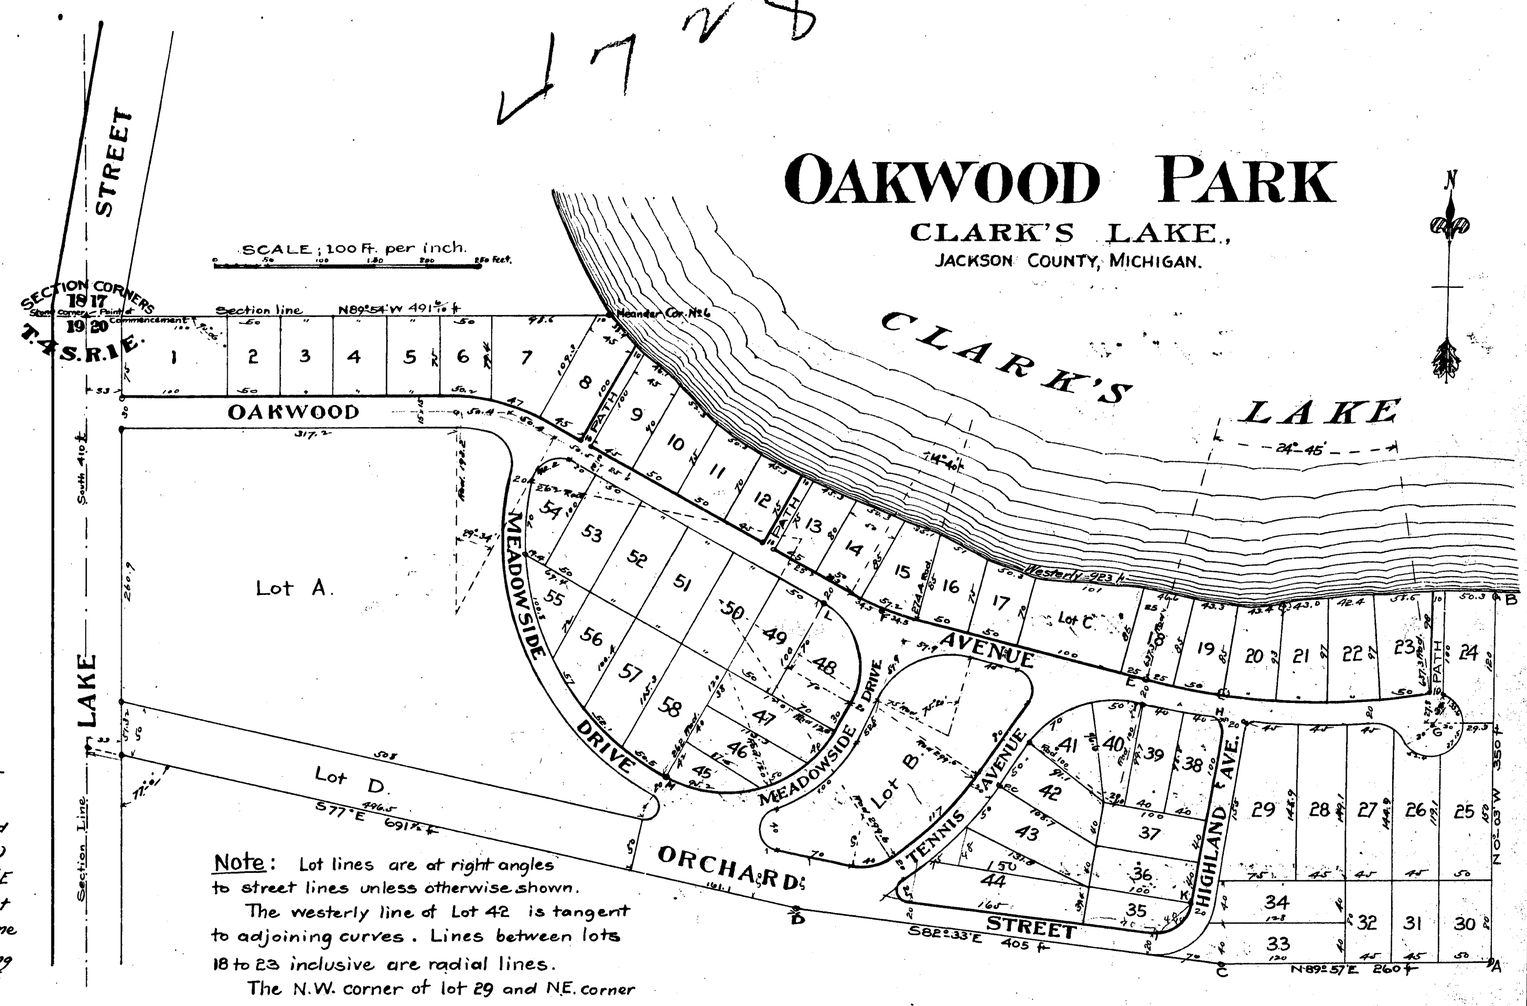

Note: Lot lines are at right angles to street lines unless otherwise shown.

The westerly line of Lot 42 is tangent to adjoining curves. Lines between lots 18 to 23 inclusive are radial lines.

The N.W. corner of lot 29 and N.E. corner of lot 38 are rounded with radius of 10 feet.

REGISTERS OFFICE, JACKSON COUNTY. } ss *This instrument was presented and filed for record this* 23 *day of* June *189*9 *as proper certificate was furnished in compliance with Section 135, Act 206, Laws of 1893.*

Recorded the 23 *day of* June *189*9 *at* 8 *o'clock,* a *M., in Plat Book No.* 6 *on page* 9

Wesley Sears *Register of Deeds.*

STATE OF MICHIGAN, COUNTY OF JACKSON. } ss We Wesley Sears Register of Deeds, and Wm. G. Farga Surveyor, hereby certify that we have each carefully compared this copy with the OAKWOOD PARK Clarks Lake Jackson County Michigan original plat of and that it is an exact copy thereof and of the whole of such original map or plat.

Wesley Sears *Register of Deeds.*
Wm. G. Farga *Surveyor.*

10 4
Rev. Stamp
canceled

STATE OF MICHIGAN, COUNTY OF JACKSON. } ss We Wesley Sears Register of Deeds, and Wm. G. Farga Surveyor, hereby certify that we have each carefully compared the annexed copy with the plat of OAKWOOD PARK Clarks Lake Jackson County Michigan now of record in the office of said Register of Deeds, and that it is a true transcript therefrom and of the whole of such record.

Sears *Register of Deeds.*
Farga *Surveyor.*

Witness Trees.

At	N.W. cor. Sec. 20; Elm 8	S 87½ W	24. feet
	Snp oak 16	S 49 E	39.2
	Meander Cor. No 6 . . 20	S 48 W	16.5
A	W. oak 15	N 42½ W	78.0
	B . 30	N 11 W	64.0
B	Hickory 15	South	52.0
C	W. oak 22	N 77 W	18.3
	" " 14	N 19 E	42.8
D	W oak 14	N 18 W	141.9
E	. " 28	S 15 E	22.0
	. " 18	N 87½ E	74.7
F	W . 16	N 66 E	20.0
	Snp " 10	N 10 W	62.5
G	Hickory 20	S . . . E	10.5 (G is 2 3/10 ft S. of N. line of lot 25.
	" 19	S . . . W	13.9
	W. oak 24	N . . . W	13.8
	" 22	N . . . E	12.9
H	W oak 14	S 34 E	27.9
	Hickory 15	S 50 W	44.2
I	Spike in root on W. side W. oak 30° is corner.		
K	W. oak 28	S 79 W	35.2
	" " 15	N 1½ W	11.6
L	" " 7	N 2 W	1.1
	B . 10	S 50 E	3.5
M	W oak 7	N 1 W	19.4
	" " 12	N 80 E	20.5
M	S.W. cor. lot 20 spike in root W. oak 20° NE. side tree.		
"	N.E. " " " "		Linden 18 S.W. " "
"	S.W. " 57 " "		W. oak 6 S " "

RECEIVED AND FILED.
IN AUDITOR GENERAL'S OFFICE,
Oct 5 189 9,
John T. Winans
Deputy Auditor General.

13841

4728

29828 1847

OAKWOOD PARK

CLARK'S LAKE,
JACKSON COUNTY, MICHIGAN.

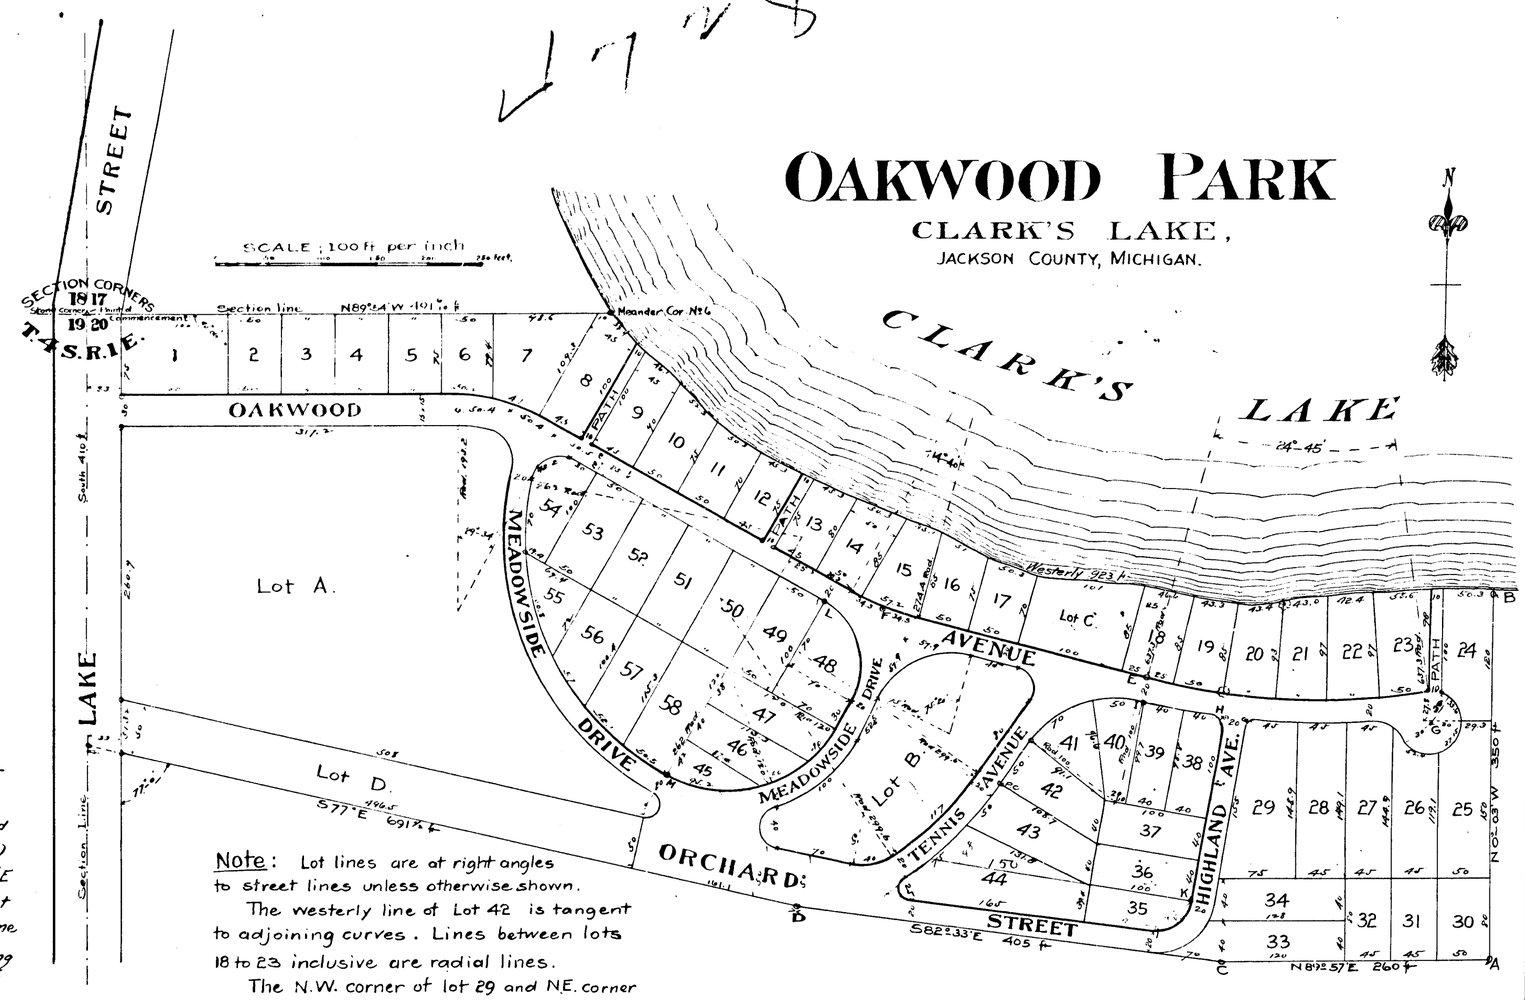

DEDICATION

Know all men by these presents, that we Amos W. White, as proprietor and Cynthia A. White his wife, have caused the land embraced in the annexed plat and hereinafter described to be surveyed, laid out and platted to be known as OAKWOOD PARK, Clark's Lake Jackson County, Michigan, and that the streets, drives and paths as shown on said plat are hereby dedicated to the use of the public.

Signed and sealed in presence of
Wm G. Fargo
B.C. Drake

Amos W White (L.S.)
Cynthia A. White (L.S.)

State of Michigan } ss.
County of Jackson }

On this 14th day of May 1896 before me a Notary Public in and for said county personally came the above named Amos W. White and Cynthia A. White his wife, known to me to be the persons named in and who executed the above dedication and acknowledged the same to be their free act and deed

Wm G. Fargo
Notary Public Jackson Co, Mich.

104
Rev. Stamp
Canceled

Description of Land Platted.

The land embraced in the annexed plat of Oakwood Park, Clark's Lake, Jackson County, Michigan is described as follows, to wit, Being the north part of the west half (fractional) of the northwest quarter of section twenty (20) in Town four (4) South of Range one (1) East, and commencing at the northwest corner of said section 20, and running from thence south (on the section line) four hundred ten (410) feet, thence S.77°E. six hundred ninety one and one half (691½) feet, thence S.82°-33'E four hundred five (405) feet, thence N.89°-57'E. two hundred sixty (260) feet to the east line of Amos W. White's land as occupied, thence N.0°-03'W. along said occupied line three hundred fifty (350) feet to the south shore of Clark's Lake, thence westerly along the shore of said lake nine hundred twenty three (923) feet to the north line of section 20 at Meander Corner No 6, thence on the section line N.89°-54'W. four hundred ninety one and six tenths (491 6/10) feet to the place of beginning.

Note: Lot lines are at right angles to street lines unless otherwise shown.

The westerly line of Lot 42 is tangent to adjoining curves. Lines between lots 18 to 23 inclusive are radial lines.

The N.W. corner of lot 29 and N.E. corner of lot 38 are rounded with radius of 10 feet.

REGISTERS OFFICE, JACKSON COUNTY. } ss *This instrument was presented and filed for record this 23 day of June 1897 as proper certificate was furnished in compliance with Section 135, Act 206, Laws of 1893.*

Recorded the 23 day of June 1897 at 8 o'clock, A M., in Plat Book No. 6 on page 9

Register of Deeds.

104
Rev. Stamp
Canceled

STATE OF MICHIGAN, COUNTY OF JACKSON. } ss We

Register of Deeds, and Wm G. Fargo Surveyor, hereby certify that we have each carefully compared this copy with the original plat of OAKWOOD PARK Clark's Lake Jackson County Michigan and that it is an exact copy thereof and of the whole of such original map or plat.

Register of Deeds.
Surveyor.

STATE OF MICHIGAN, COUNTY OF JACKSON. } ss We Wesley Lake

Register of Deeds, and Wm G. Fargo Surveyor, hereby certify that we have each carefully compared the annexed copy with the plat of OAKWOOD PARK Clarks Lake Jackson County Michigan now of record in the office of said Register of Deeds, and that it is a true transcript therefrom and of the whole of such record.

Register of Deeds.
Surveyor.

Examined and Approved
June 13th 1896
W.B. Ainger
Deputy Auditor General.

Surveyor's Certificate.

I hereby certify that the plat hereon delineated is a correct one and that permanent monuments, consisting of iron pipes and iron rods ½ inch to 1 inch in diameter and from 24 to 30 inches long, have been planted at points marked thus (o) ...; as thereon shown at all angles in the boundaries of the land platted and at all intersections of ~~streets~~ public ways, and at points of curve and points of tangency as shown

Wm G. Fargo
SURVEYOR

104
Rev. Stamp
Canceled

Witness Trees.

At	NW cor Sec 20;	Elm 18	S 87½ W	24. feet
		Sup oak 16	S 49 E	39.2
	Meander Cor No 6		S 48 W	18.5
A		W. oak 16	N 42½ W	78.0
		B. 30	N 11 W	64.0
B		Hickory 15	South	52.0
C		W. oak 22	N 77 W	18.3
		" " 14	N 19 E	42.8
D		W oak 14	N 18 W	141.9
E		" " 28	S 15 E	22.0
		" " 18	N 87½ E	74.7
F		W " 16	N 66 E	20.0
		Sup " 10	N 10 W	62.5
G		Hickory 20	S " E	10.5 (G is 2 3/10 ft S. of N. line of lot 25.
		" 19	S " W	13.2
		" 24	N " W	13.8
		W. oak 22	N " E	12.9
H		W oak 14	S 34 E	27.9
		Hickory 15	S 50 W	44.2
I	Spike in root on W. side W oak 30° is corner.			
K		W. oak 18	S 79 W	35.2
		" " 15	N 1½ W	11.6
L		" " 7	N 2 W	1.1
		B " 10	S 50 E	3.5
M		W oak 7	N 1 W	19.4
		" " 12	N 80½ E	20.5

At S.W. cor. lot 20 spike in root W oak 20" NE. side tree
" NE. " " " " " " Linden 18 SW " "
" S.W. " " 52½ " " " W oak 6 S " "

RECEIVED AND FILED.
IN AUDITOR GENERAL'S OFFICE,
Oct 5 189 9
Peter T. Wells
Deputy Auditor General.

13841

4728